

Mabmaison



*Design proposal*



---

# 23 PRINCESS STREET, MANCHESTER M2 4ER EXTERNAL SORA SIGN / PROJECTION SIGNS

**Revision A: 19/06/2024**



- 1 SORA CANOPY SIGN - SCALE 1:10 @ A3
- 1x fabricated built up, mirror gold effect rear tray panel with stood off, halo illuminated black powder coated aluminium built up SORA logo to face with clear backs.  
Illumination by means of warm white LEDs.  
All to be mounted on a powder coated Matt RAL 1013 Oyster white (to match existing building surround colour) support frame.  
Height to base of sign from ground: **2795 mm**  
Illumination in Candelas: **350cdm2**

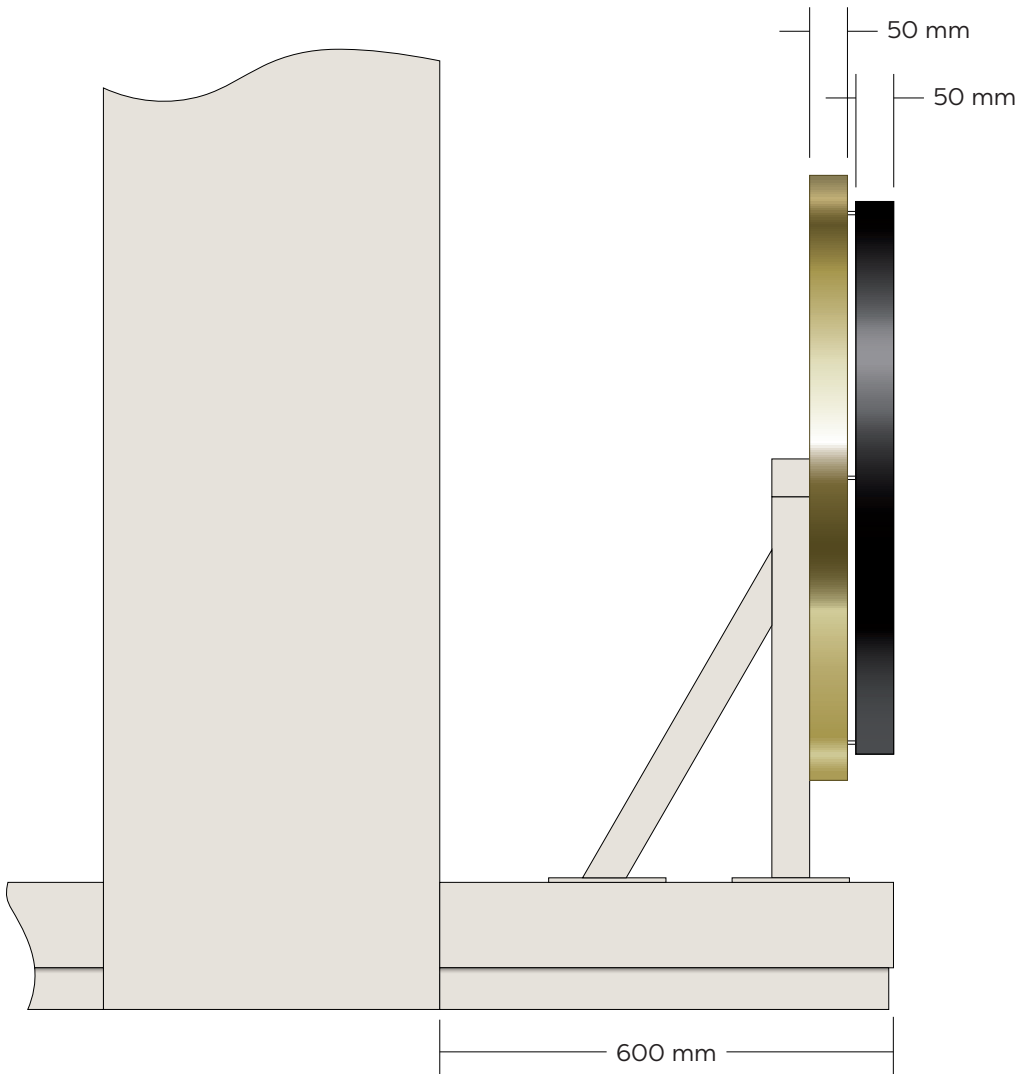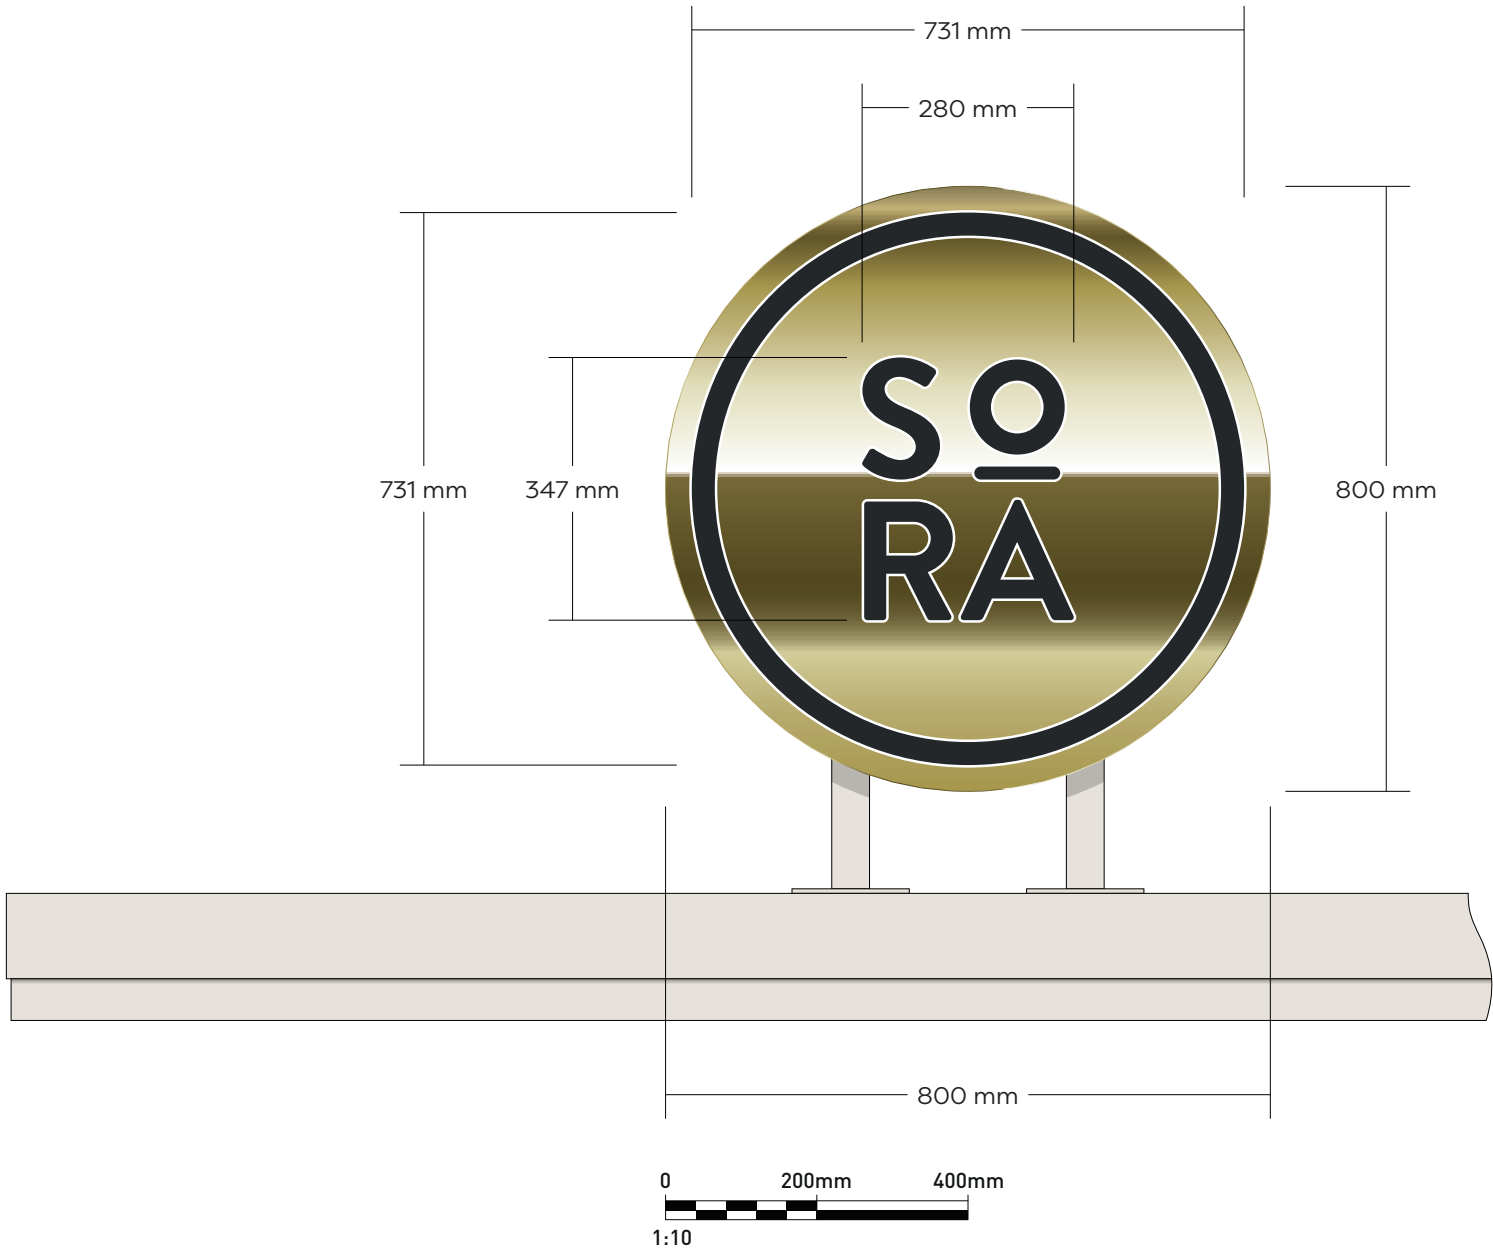




2 DOUBLE SIDED PROJECTION SIGN - SCALE 1:10 @A3

1x fabricated, **double sided** fret cut face mirror gold effect box sign backed up with opal acrylic & having black powder coated flat cut aluminium letters bonded to acrylic faces. Sign to be internally illuminated by means of warm white LED's to provide an illuminated outline.

Bracket work to be powder coated Matt RAL 1013 Oyster white to match existing building surround colour.

Height to base of sign from ground: **3350 mm**

Illumination in Candelas: **297 cdm2**

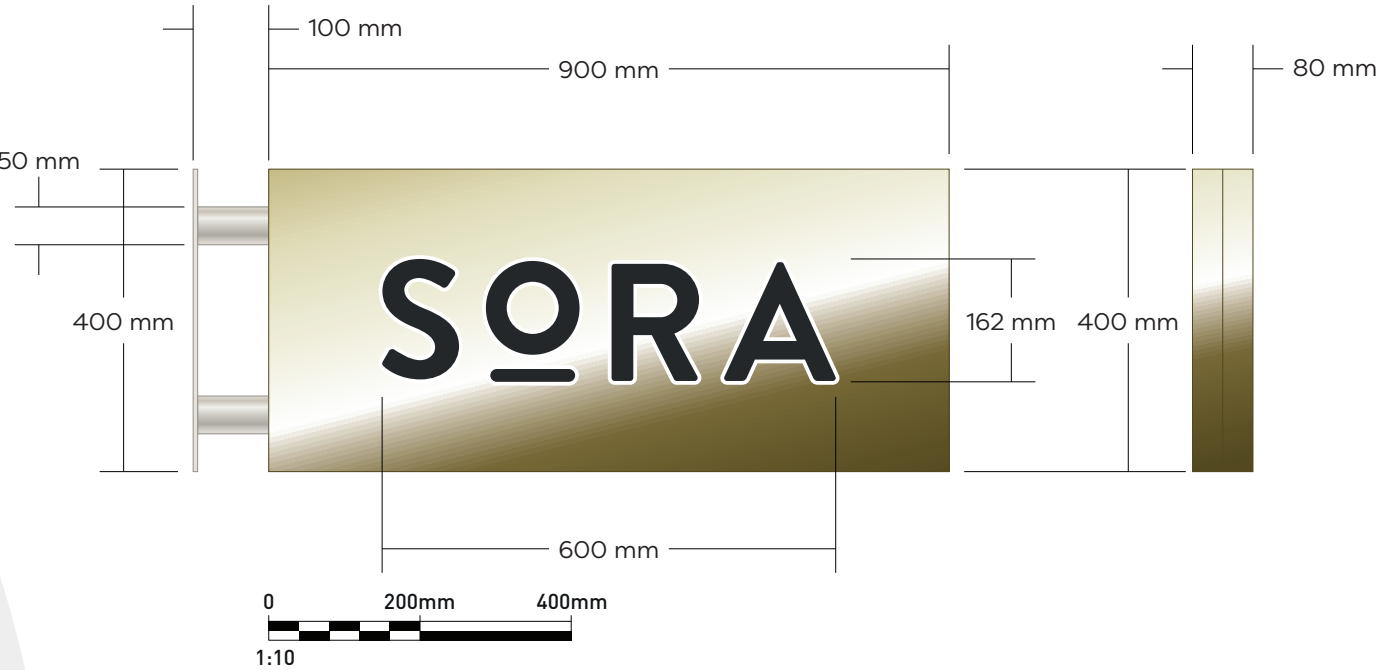


3 DOUBLE SIDED PROJECTION SIGN - SCALE 1:10 @A3

1x fabricated, **double sided** fret cut face mirror gold effect box sign backed up with opal acrylic & having black powder coated flat cut aluminium letters bonded to acrylic faces. Sign to be internally illuminated by means of warm white LED's to provide an illuminated outline.

Bracket work to be powder coated Matt RAL 1013 Oyster white to match existing building surround colour.

Height to base of sign from ground: **3035mm**

Illumination in Candelas: **297 cdm2**

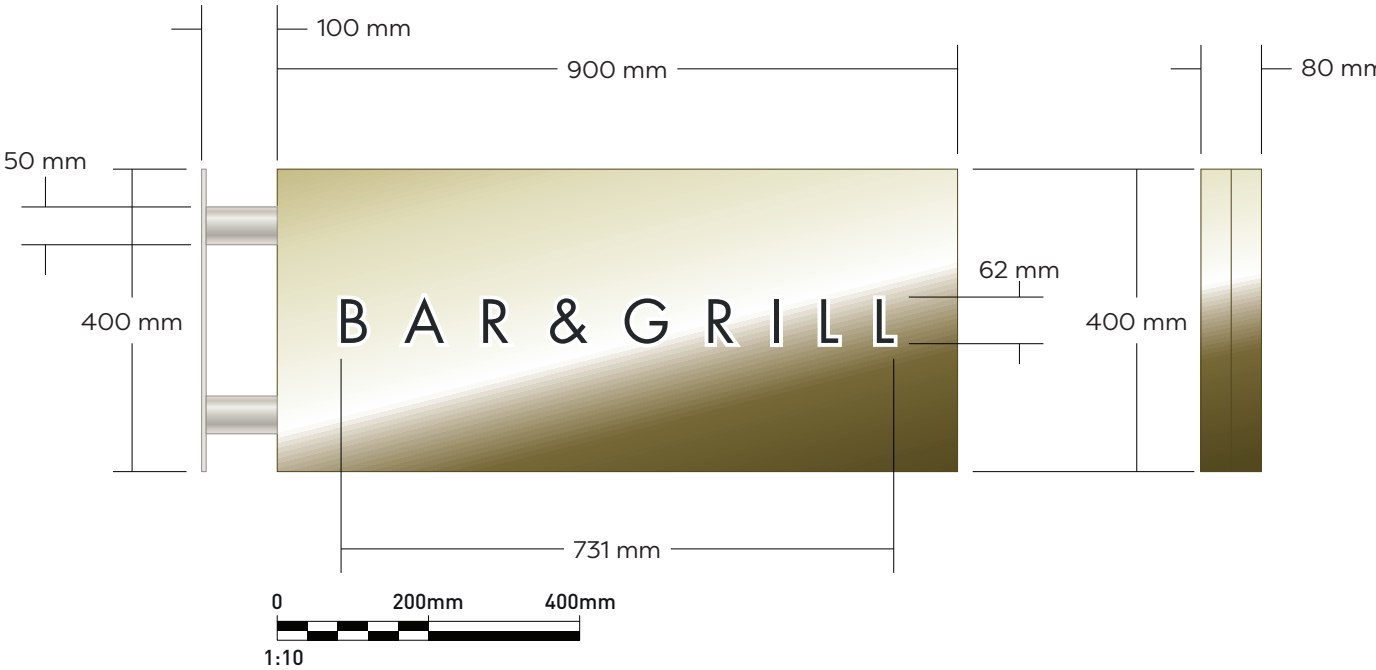



## GET IN TOUCH

0161 743 1001   [hello@360signs.co.uk](mailto:hello@360signs.co.uk)

[www.360signs.co.uk](http://www.360signs.co.uk)