




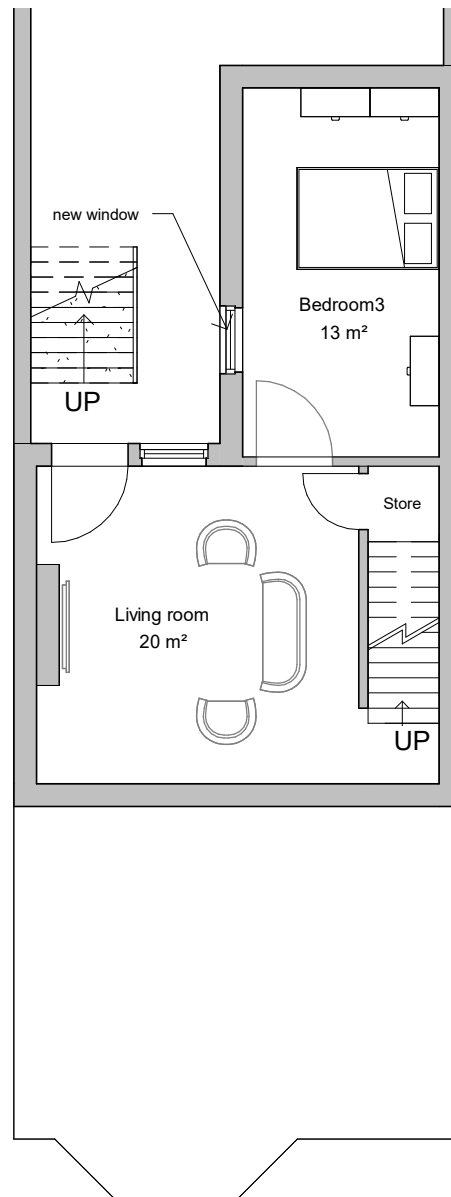

Prop. Basement
1 : 100

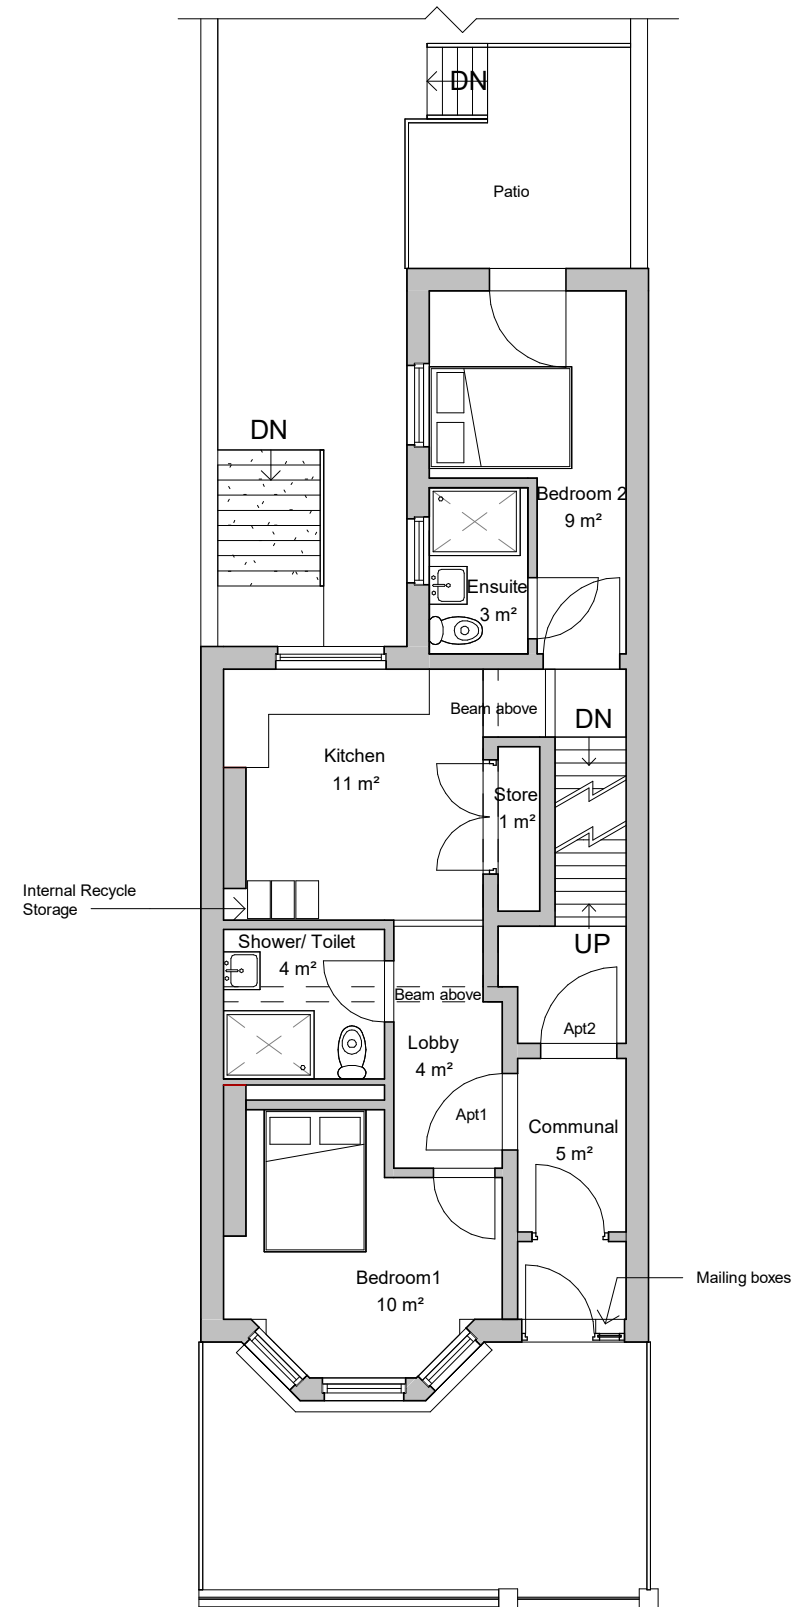

Prop. Level 0-a
1 : 100

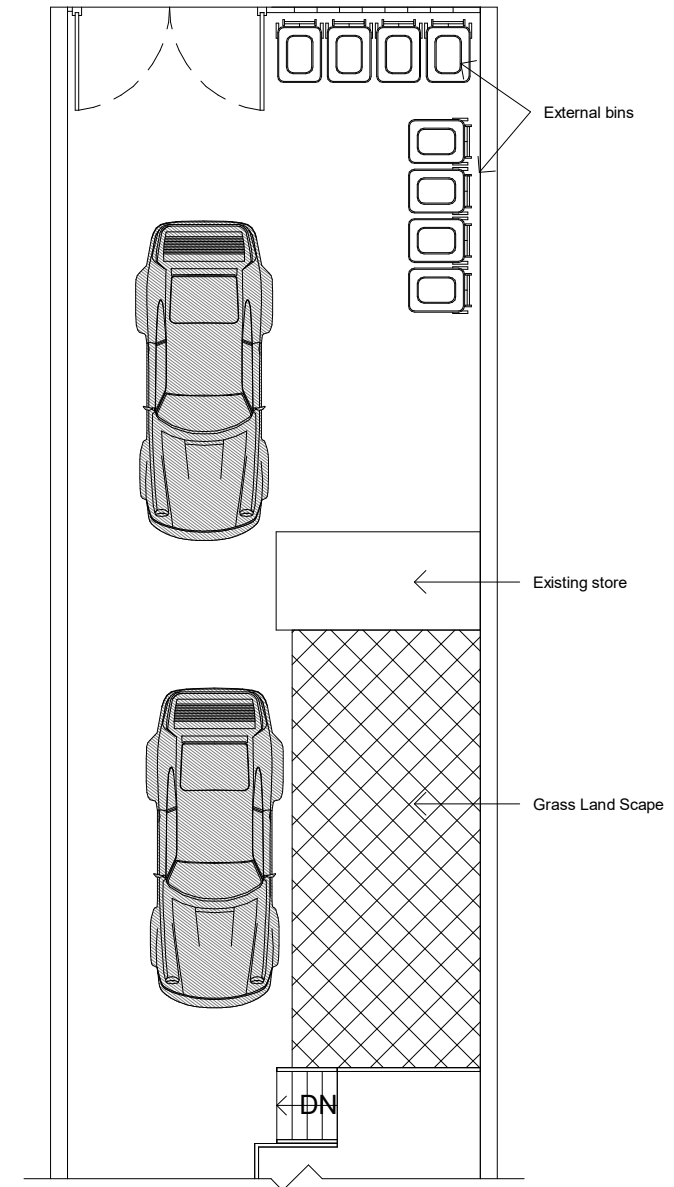

Prop. Level 0-b
1 : 100

	No.	Description	Date	 9 Stocks Street, Manchester, M8 8GW cta.design@hotmail.com M: +447414534365 STATUS PURPOSE OF ISSUE Planning	PROJECT		CLIENT		
					1019 Rochdale Rd.		Mr. Nasser		
					SHEET	Date 02/07/2023	Project number 019	Scale (@ A3) 1 : 100	
						Drawn by AA	DRAWING NUMBER		REV
						Checked by AAL	A110		