
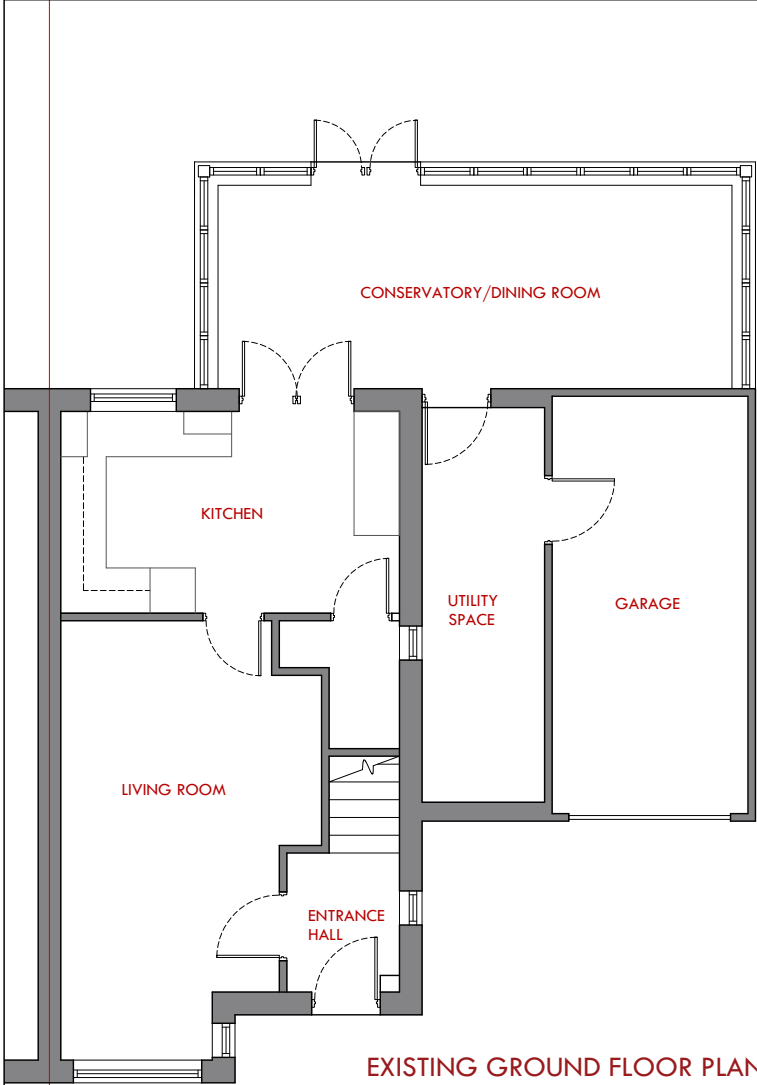
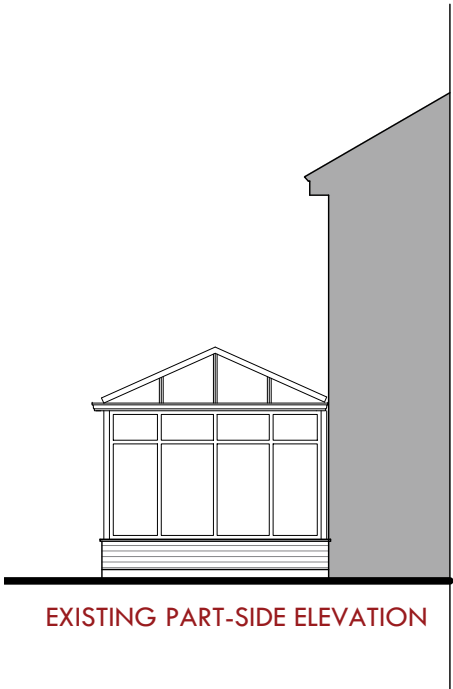
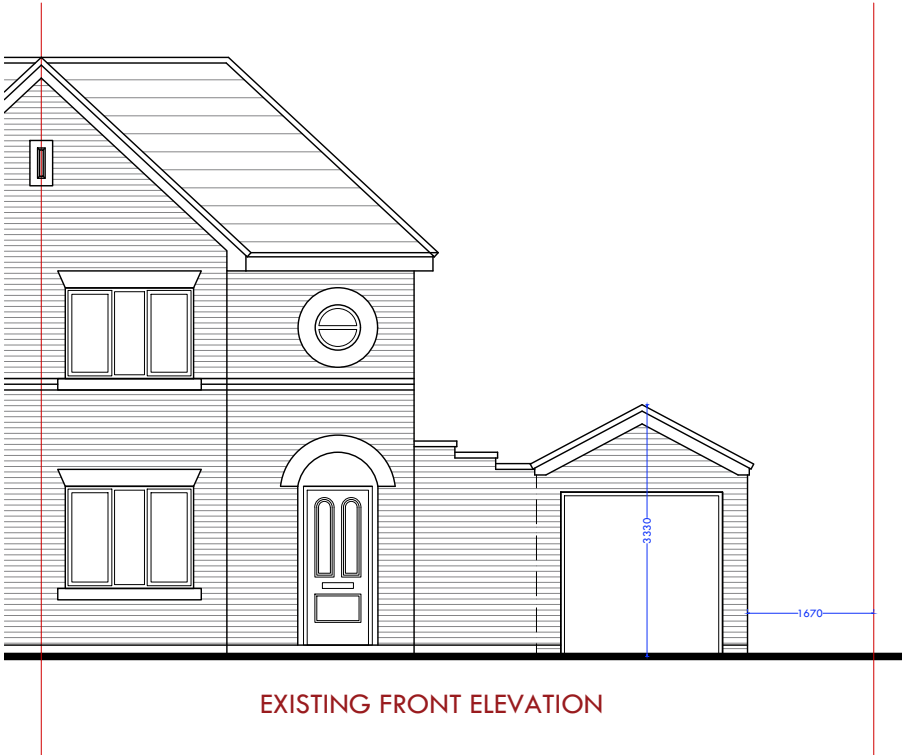


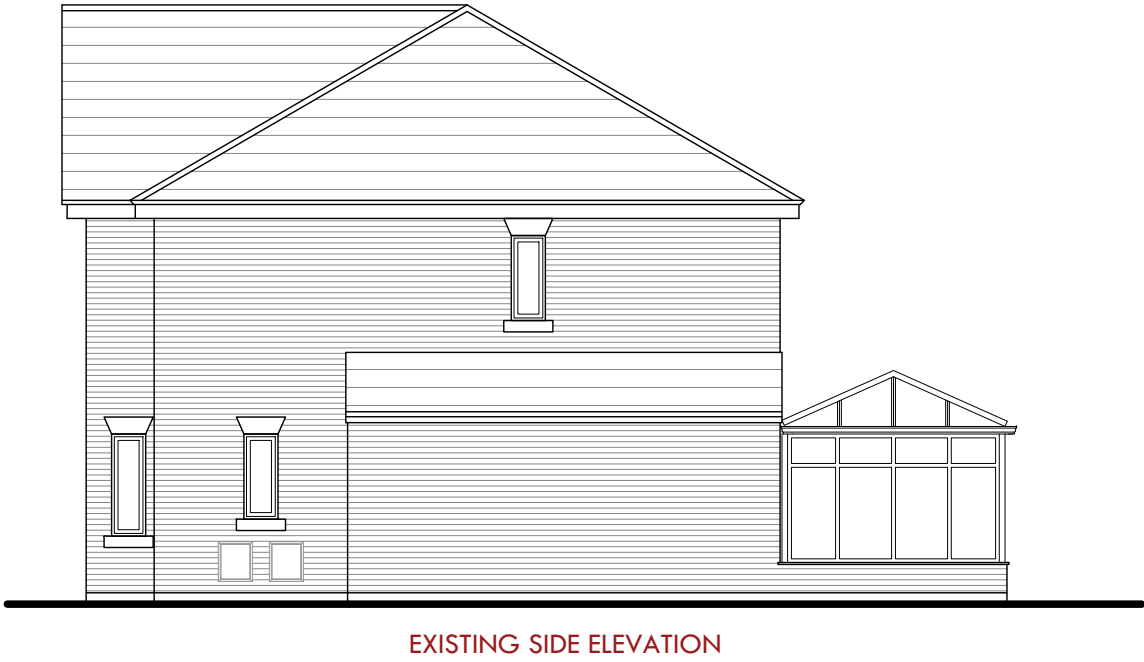

5 Stonemead Drive, Manchester, M9 6AF: Existing Drawings

NB: All boundary and party wall matters to be confirmed by client and subject to necessary boundary surveys

015

1:100

Rev	Amendments	Date
Project Title: Proposed Extensions and Alterations to Existing House		
Client: Mr & Mrs H Aloo		
Site Address: 5 Stonemead Drive, Manchester		Postcode: M9 6AF
Drawing Sheet: Existing Drawings		
Drawing Status: Planning Stage		
Proj No: 22-147	Dwg No: P-101	Scale: 1:100 @ A3
Designed By: TMK	Drawn By: GM	Checked By: MKWA
		Date of 1st Issue: 20.03.2023
Only figured dimensions are to be used. All dimensions to be checked on site prior to construction, order or manufacture of any element. In the event of any discrepancy, notify MKW Architecture Ltd immediately. This drawing remains the copyright of MKW Architecture Ltd and shall not be copied in whole or part without prior written consent of the Company Director.		
MKW Architecture Ltd Suite 31, East Business Centre, Dawry St, Oldham, OL8 2PF T: +44(0)7932932599 E: info@mkwarchitecture.com W: www.mkwarchitecture.com		

mkw:architecture
architectural design development consultancy
residential practice