




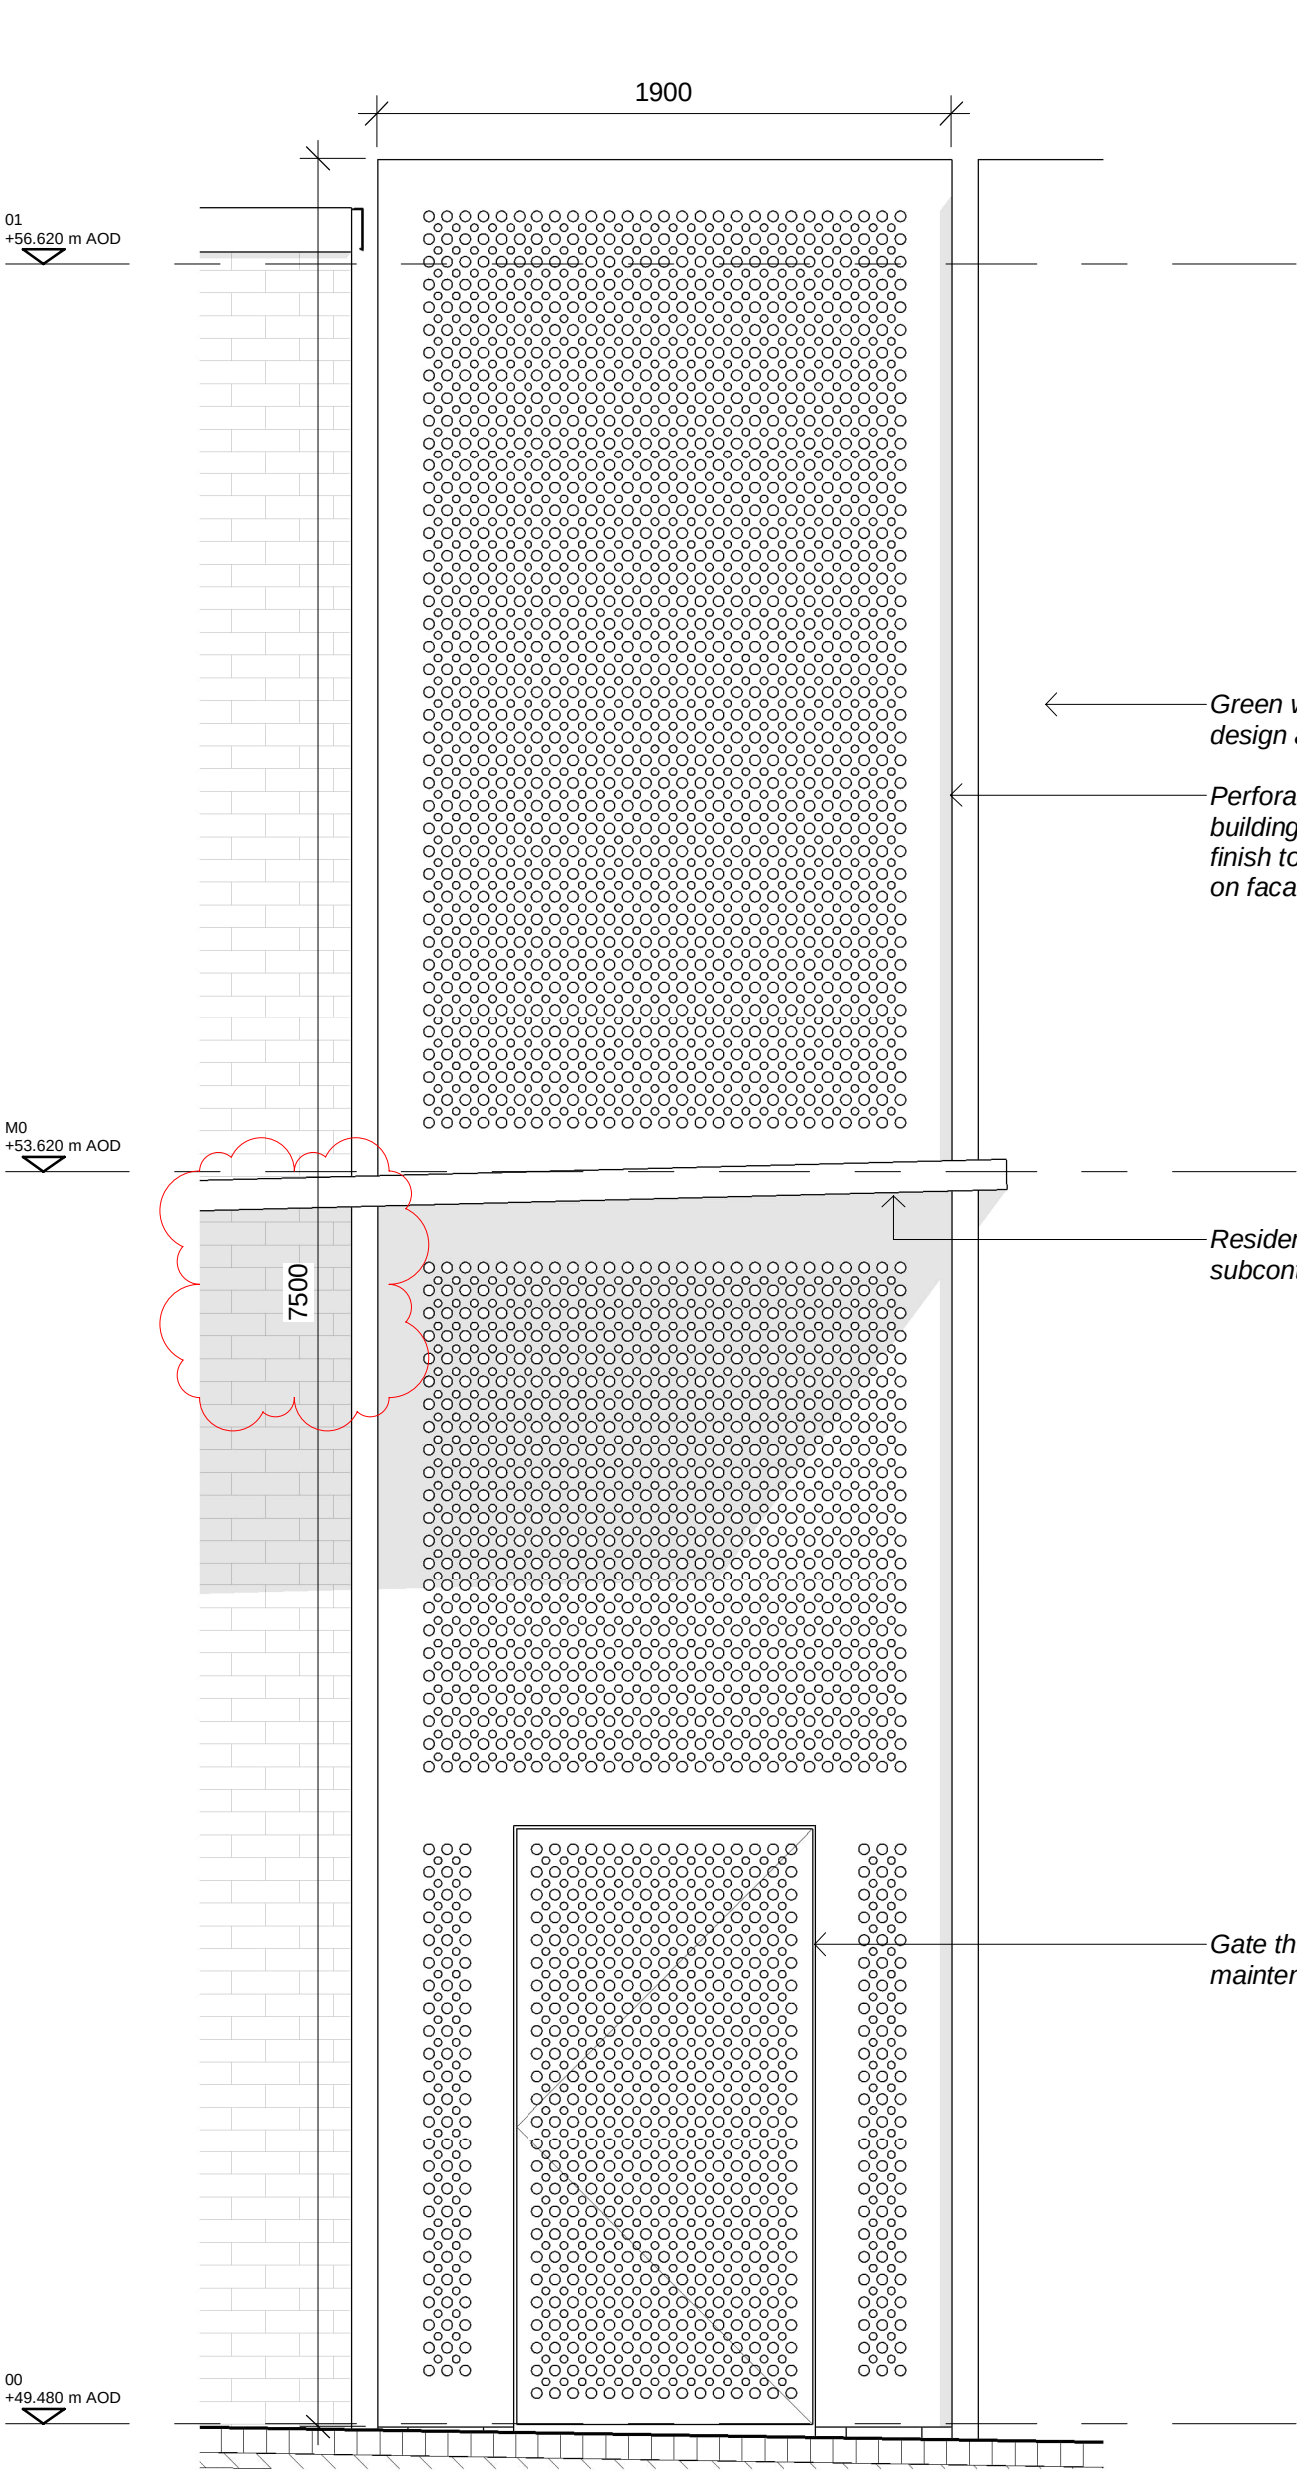


Elevation, Residential Entrance 1
1 : 25

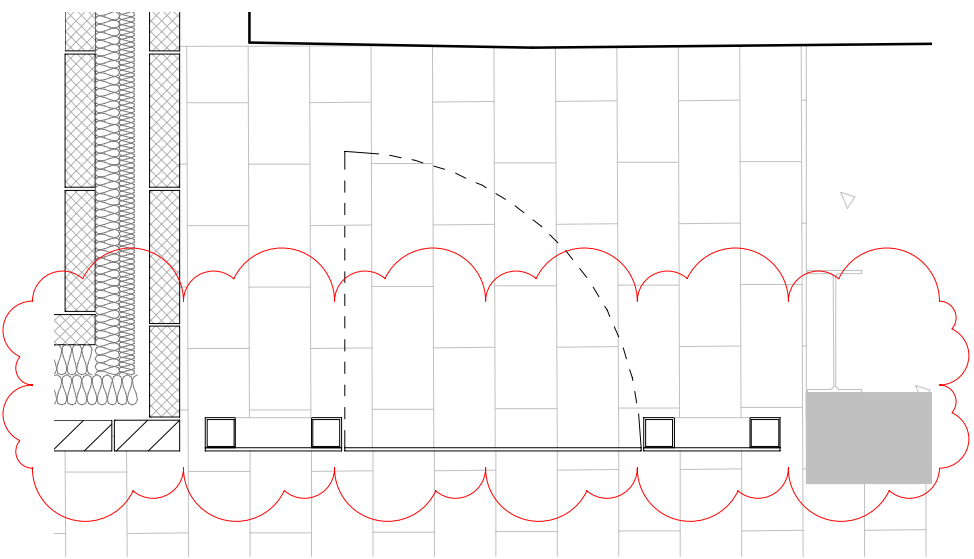

Plan Detail, Residential Entrance 1
1 : 25

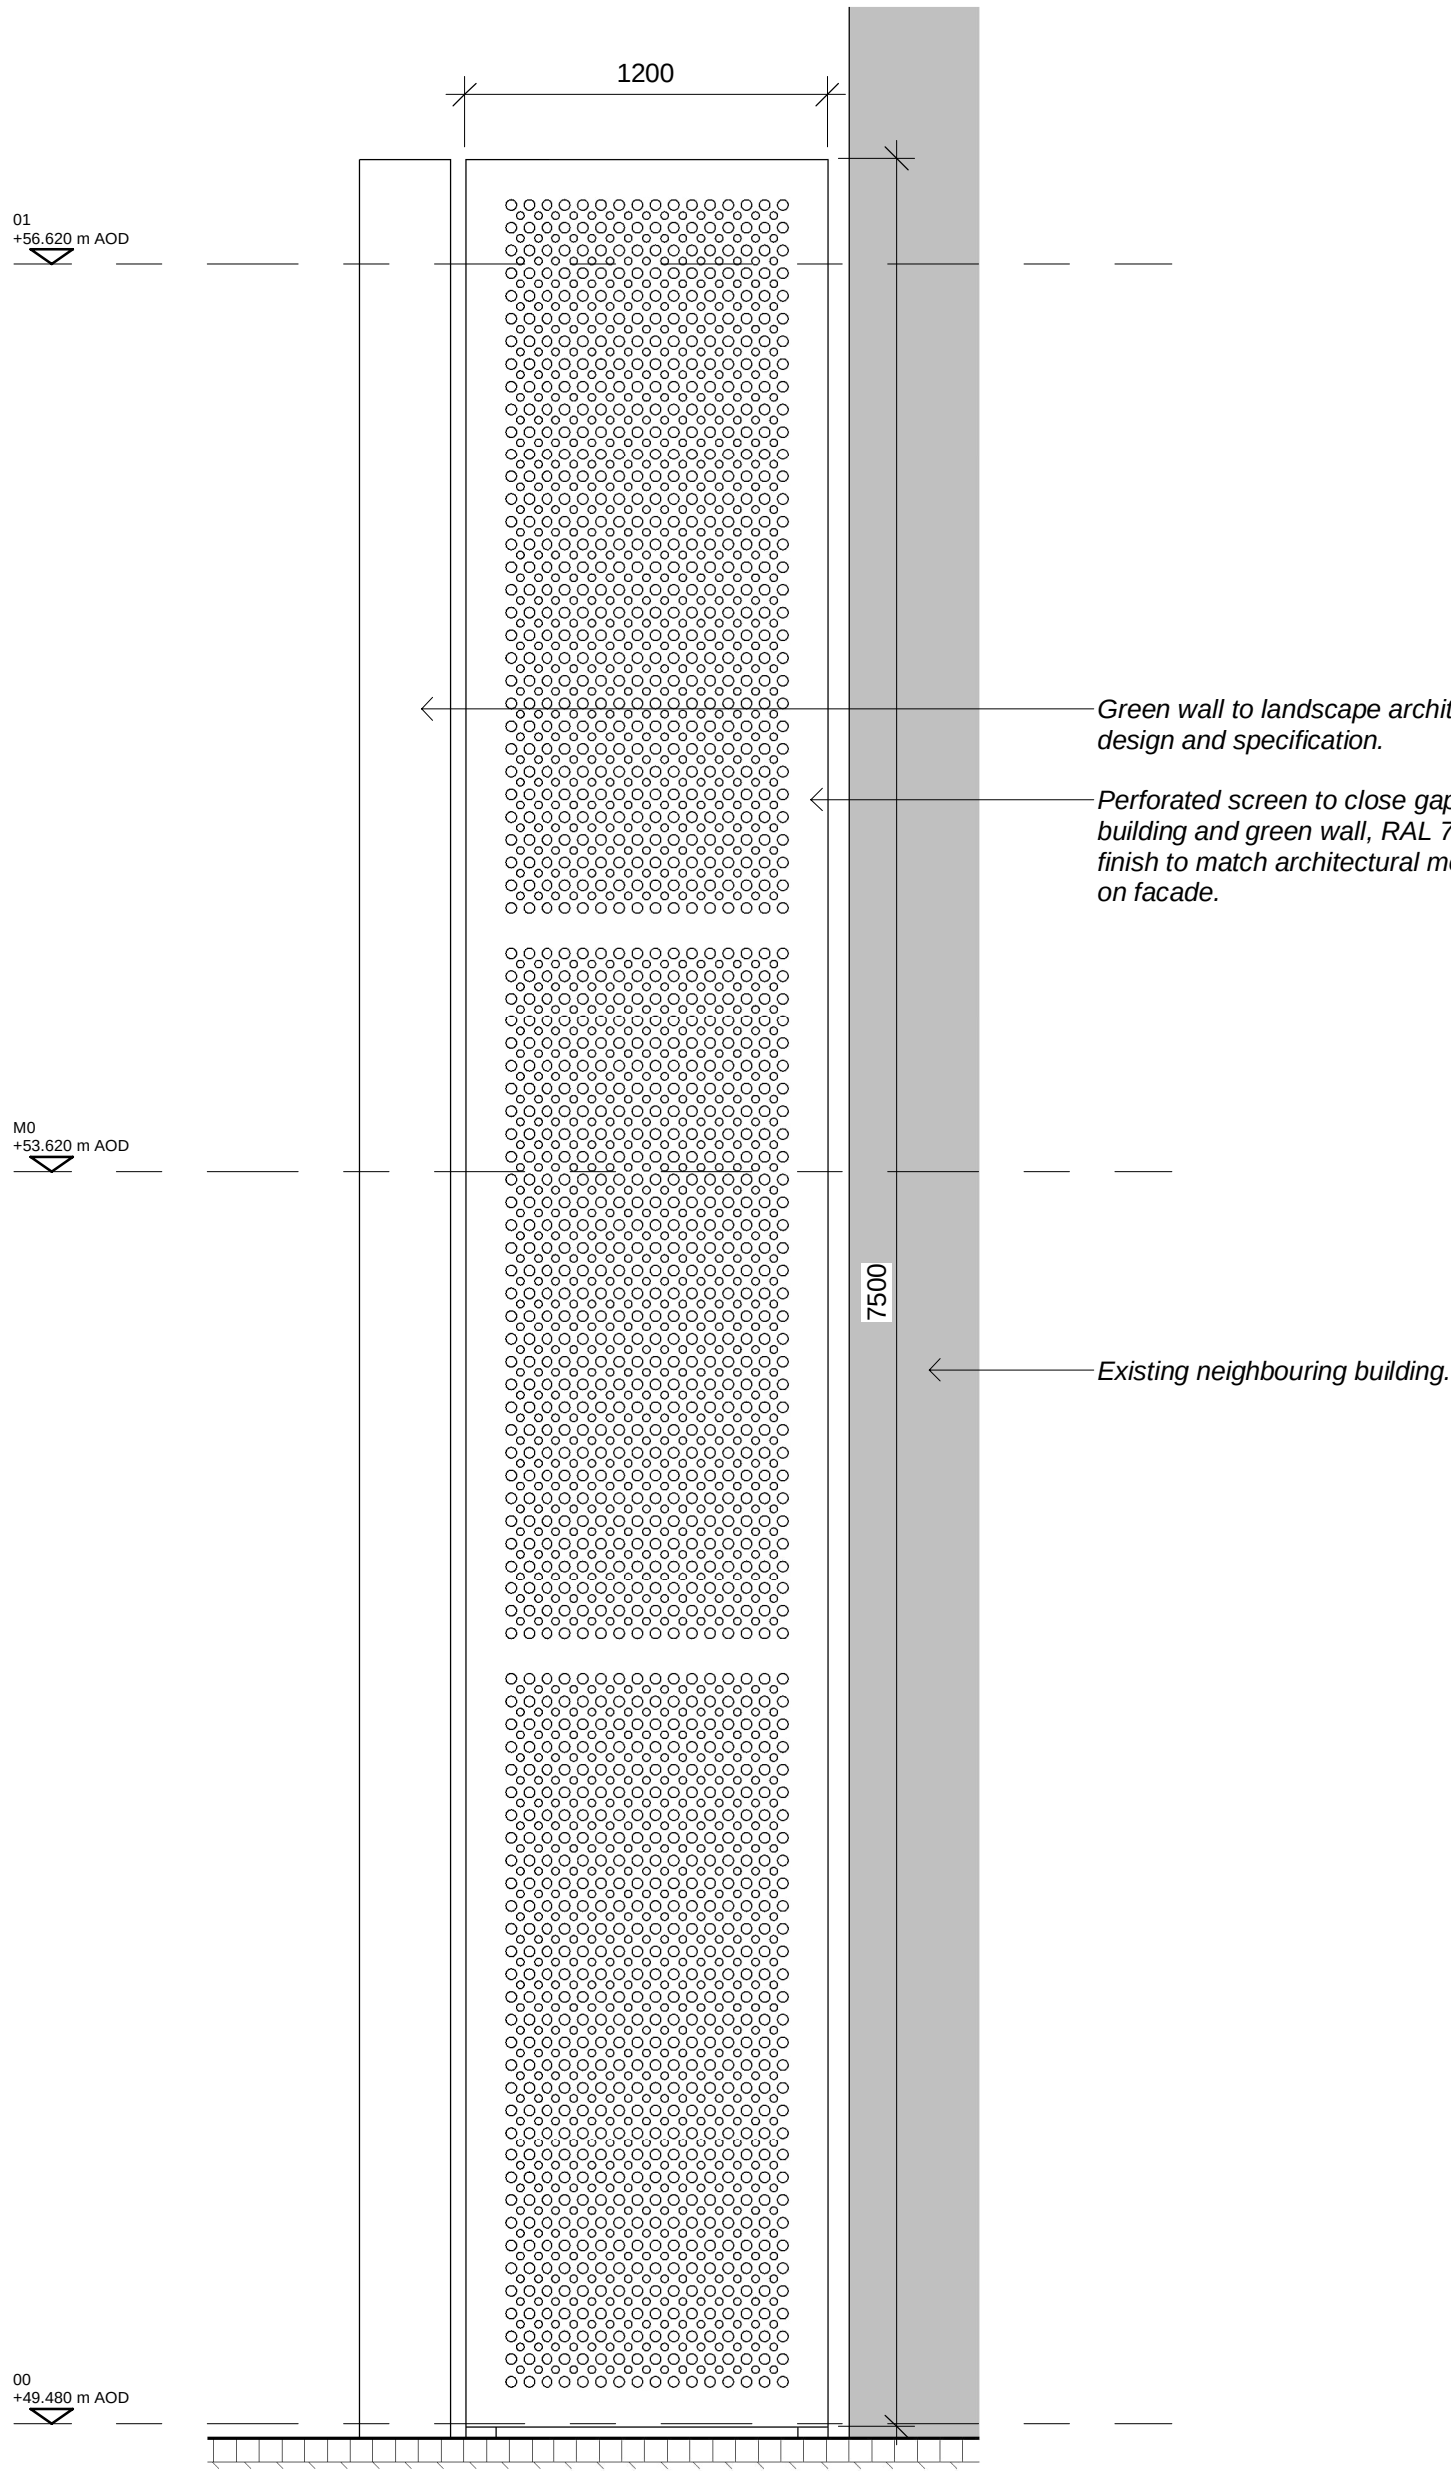

Elevation, Swan Street
1 : 25

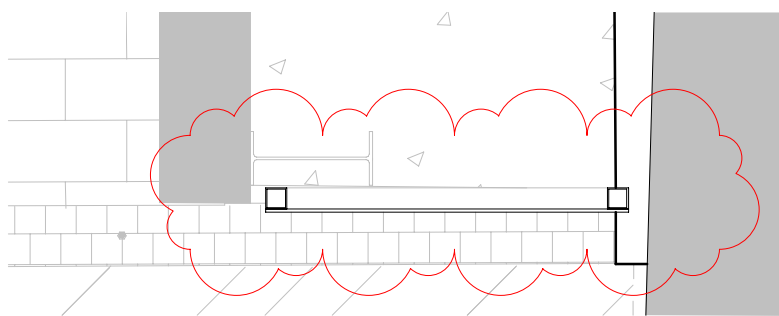

Plan Detail, Swan Street
1 : 25



3D View, Residential Entrance 1



3D View, Swan Street

GENERAL NOTES:

Drawings are indicative and to illustrate visual intent only.

Fully resolved construction details shall be developed by the specialist subcontractor in accordance with the design intent and to achieve the performance requirements.

All to subcontractors' detailed design including interfaces and confirmation of design dimensions.

All details to be coordinated with adjacent trade, landscape architect's details, and SE and M&E engineers' details.

The design of elements/packages on this drawing specified as "descriptive" is incomplete and shall not be used for manufacture and/or construction of the works. Detailed design is still required by the specialist subcontractors.


Drawing to be read in conjunction with G251 series drawings, G322 series drawings and schedules, architectural drawings, and architectural Specification.

Drawing to be read in conjunction with Landscape Architect's drawings and specifications.


This drawing is copyright.
Do not scale off dimensions.

All dimensions to be checked on
site by contractor.

Contractor to report any dimensional
discrepancies, errors or omissions
prior to commencing on site.

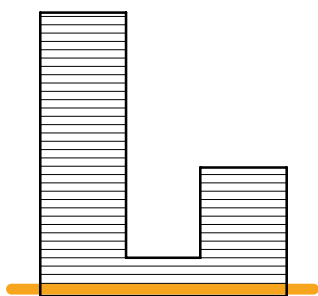

NORTH

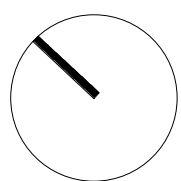

Rev	Date	Description
P01	2023-12-20	First Issue
P02	2024-04-22	Perforated panel location amended to suit wind baffle design, RE1 screen height extended, 3D views added



Project Title
Swan House
2 Rochdale Road
Manchester

Status
FOR INFORMATION

Drawing Title
Green Wall, Perforated Screens
Sketch Details

Project No	Scale	1:250 @ A3	RG Series
10133	1 : 25 @ A1		90
SHP Drawing Code			Revision
32073-SHP-Z1-A-G740-SK-00-002			P02

simpsonhaugh

Manchester
+44 (0)161 835 2345

London
+44 (0)20 7549 4000