


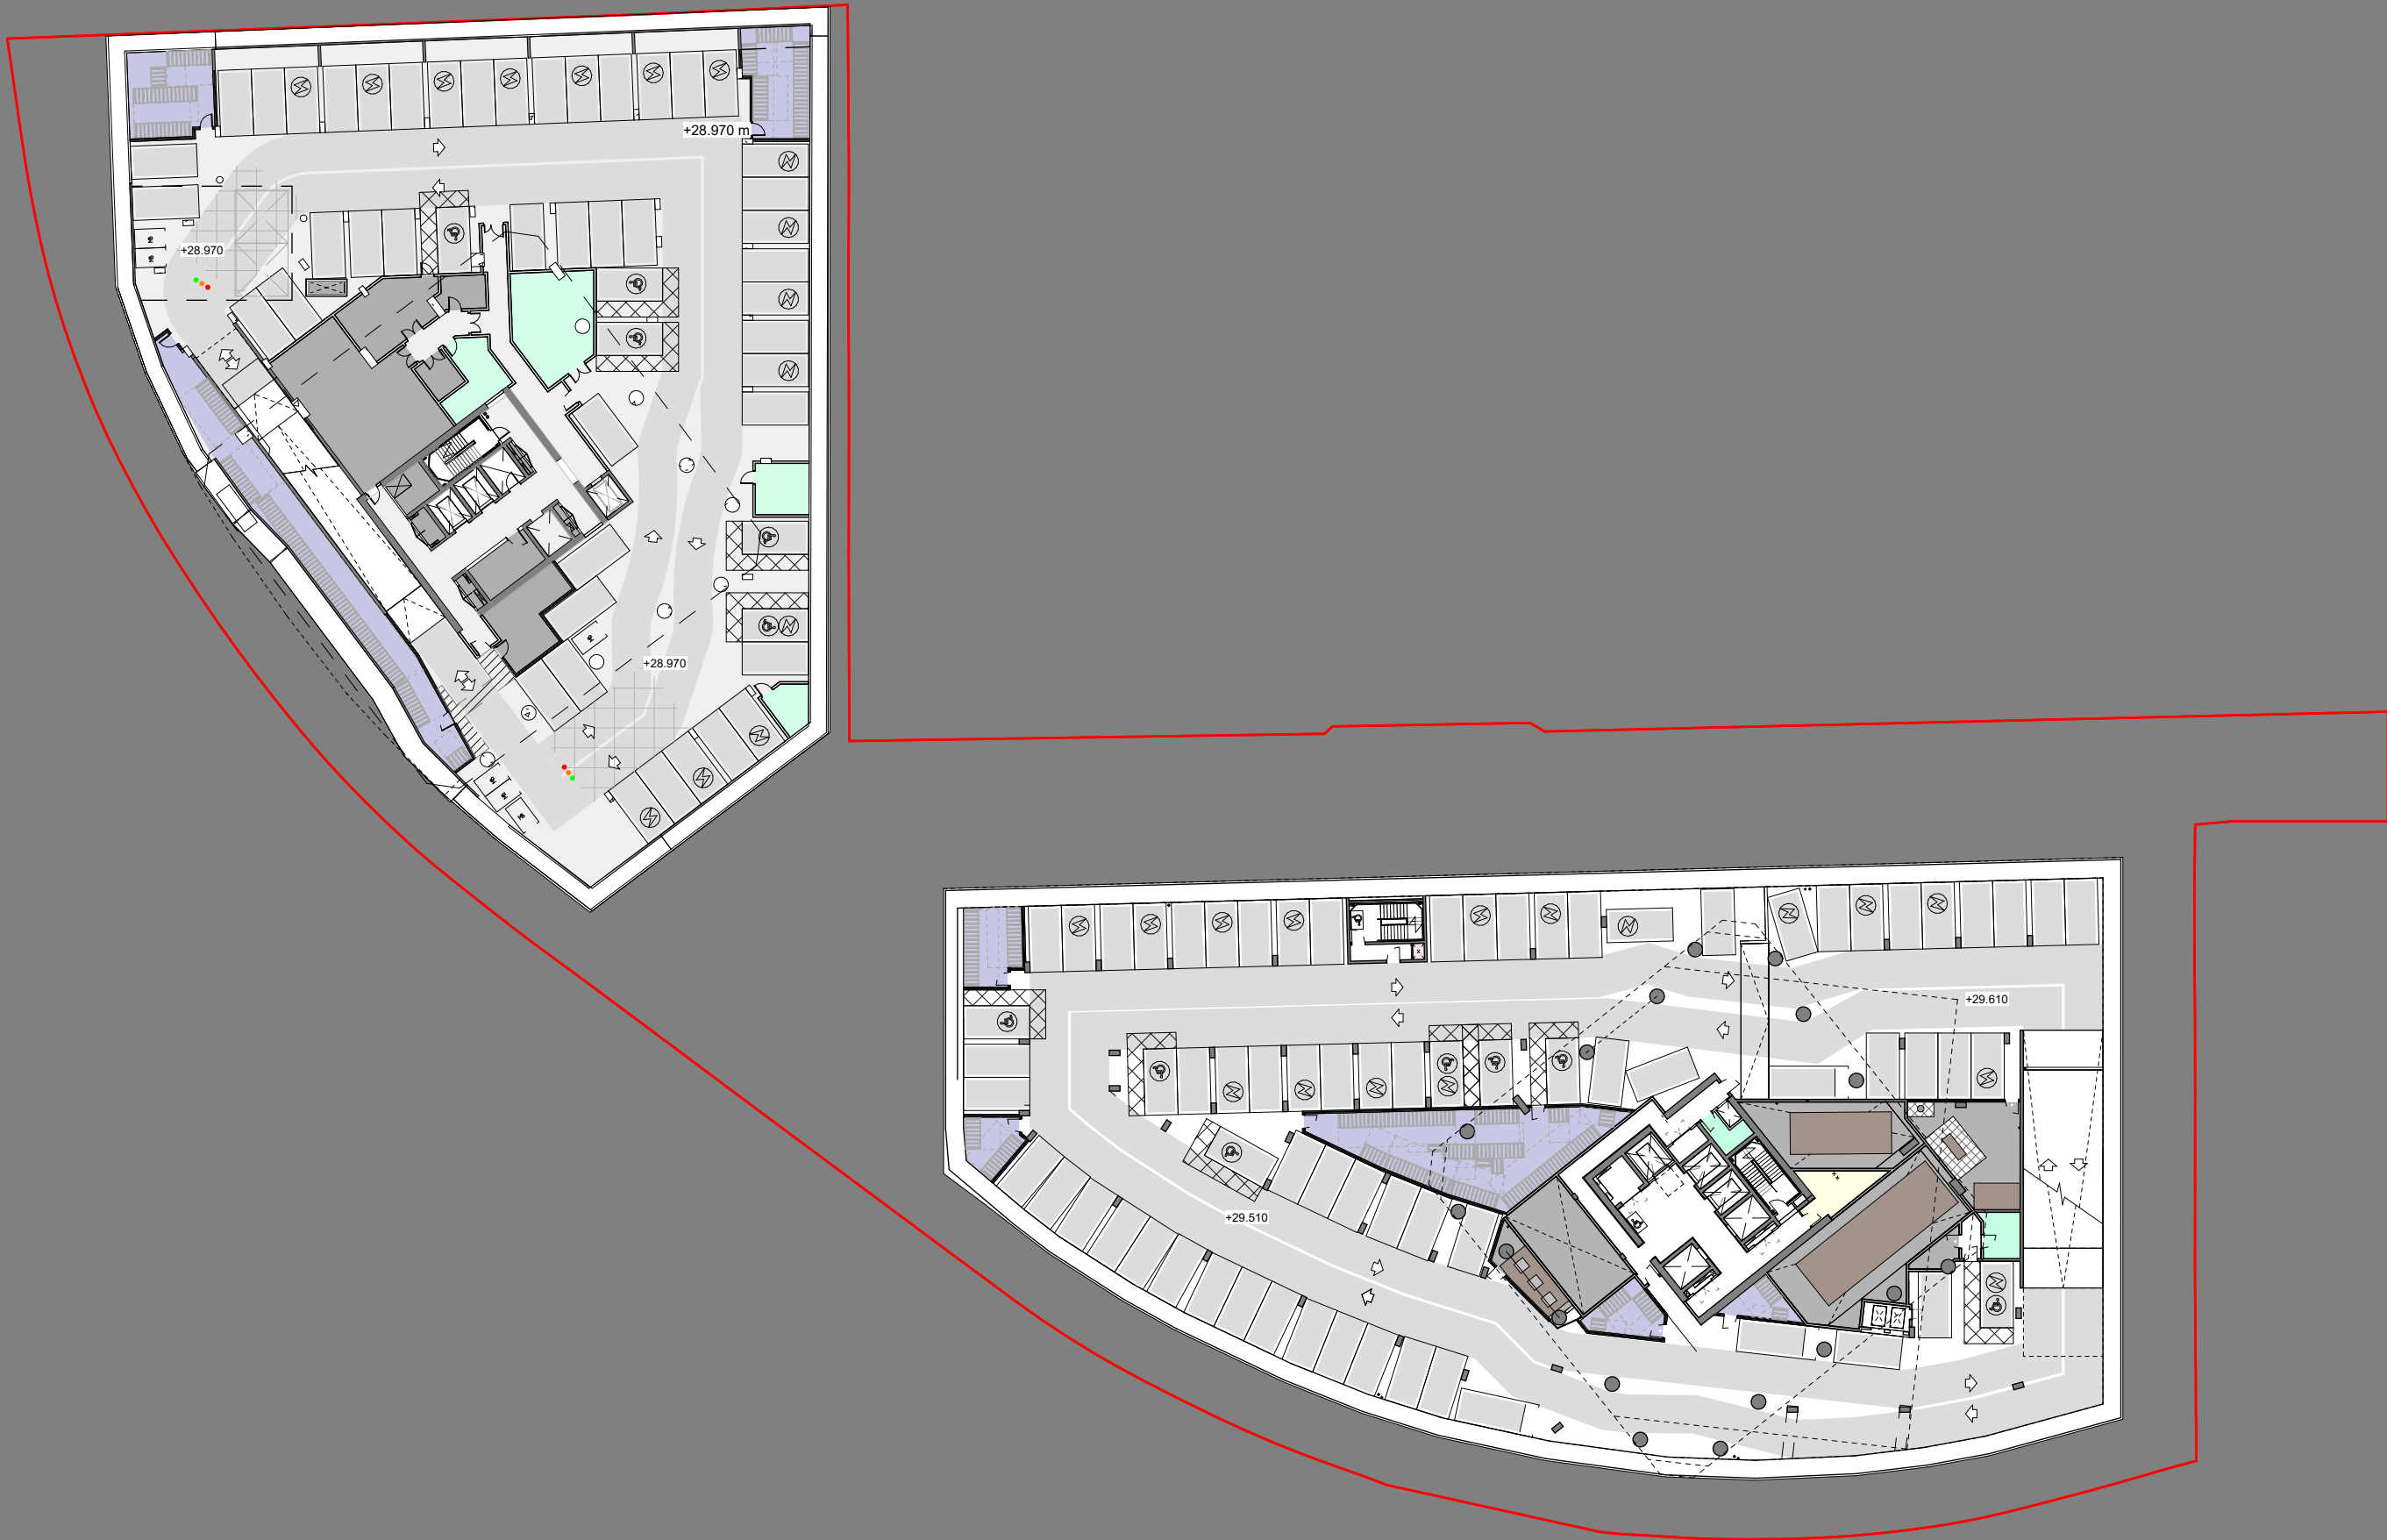

This drawing is copyright
Do not scale off dimensions.
All dimensions to be checked on
site by contractor.
Contractor to report any
dimensional discrepancies,
errors or omissions prior to
commencing on site.

NOTE:

- | | | |
|-----------------|-------------|-------------------|
| Staff & BOH | Cycle store | EV Charging Space |
| Amenity | Plant | Accessible Space |
| Residential FOH | | Motorbike Space |
| Refuse | | |

NORTH



Rev	Date	Description
P01	29-10-2021	Planning Submission
P02	10-07-2024	NMA update



Project Title

Great Jackson Street - Plot F
Manchester

Status

Planning Issue

Drawing Title

Site Wide
Basement Level 1

Project No

10334

Scale

1 : 500 @ A3

SHP Drawing Code

10334-Z1-SHP-G100-PL-B1-B5D801

Revision

P02

simpsonhaugh

Manchester
+44 (0)161 835 2345

London
+44 (0)20 7549 4000