


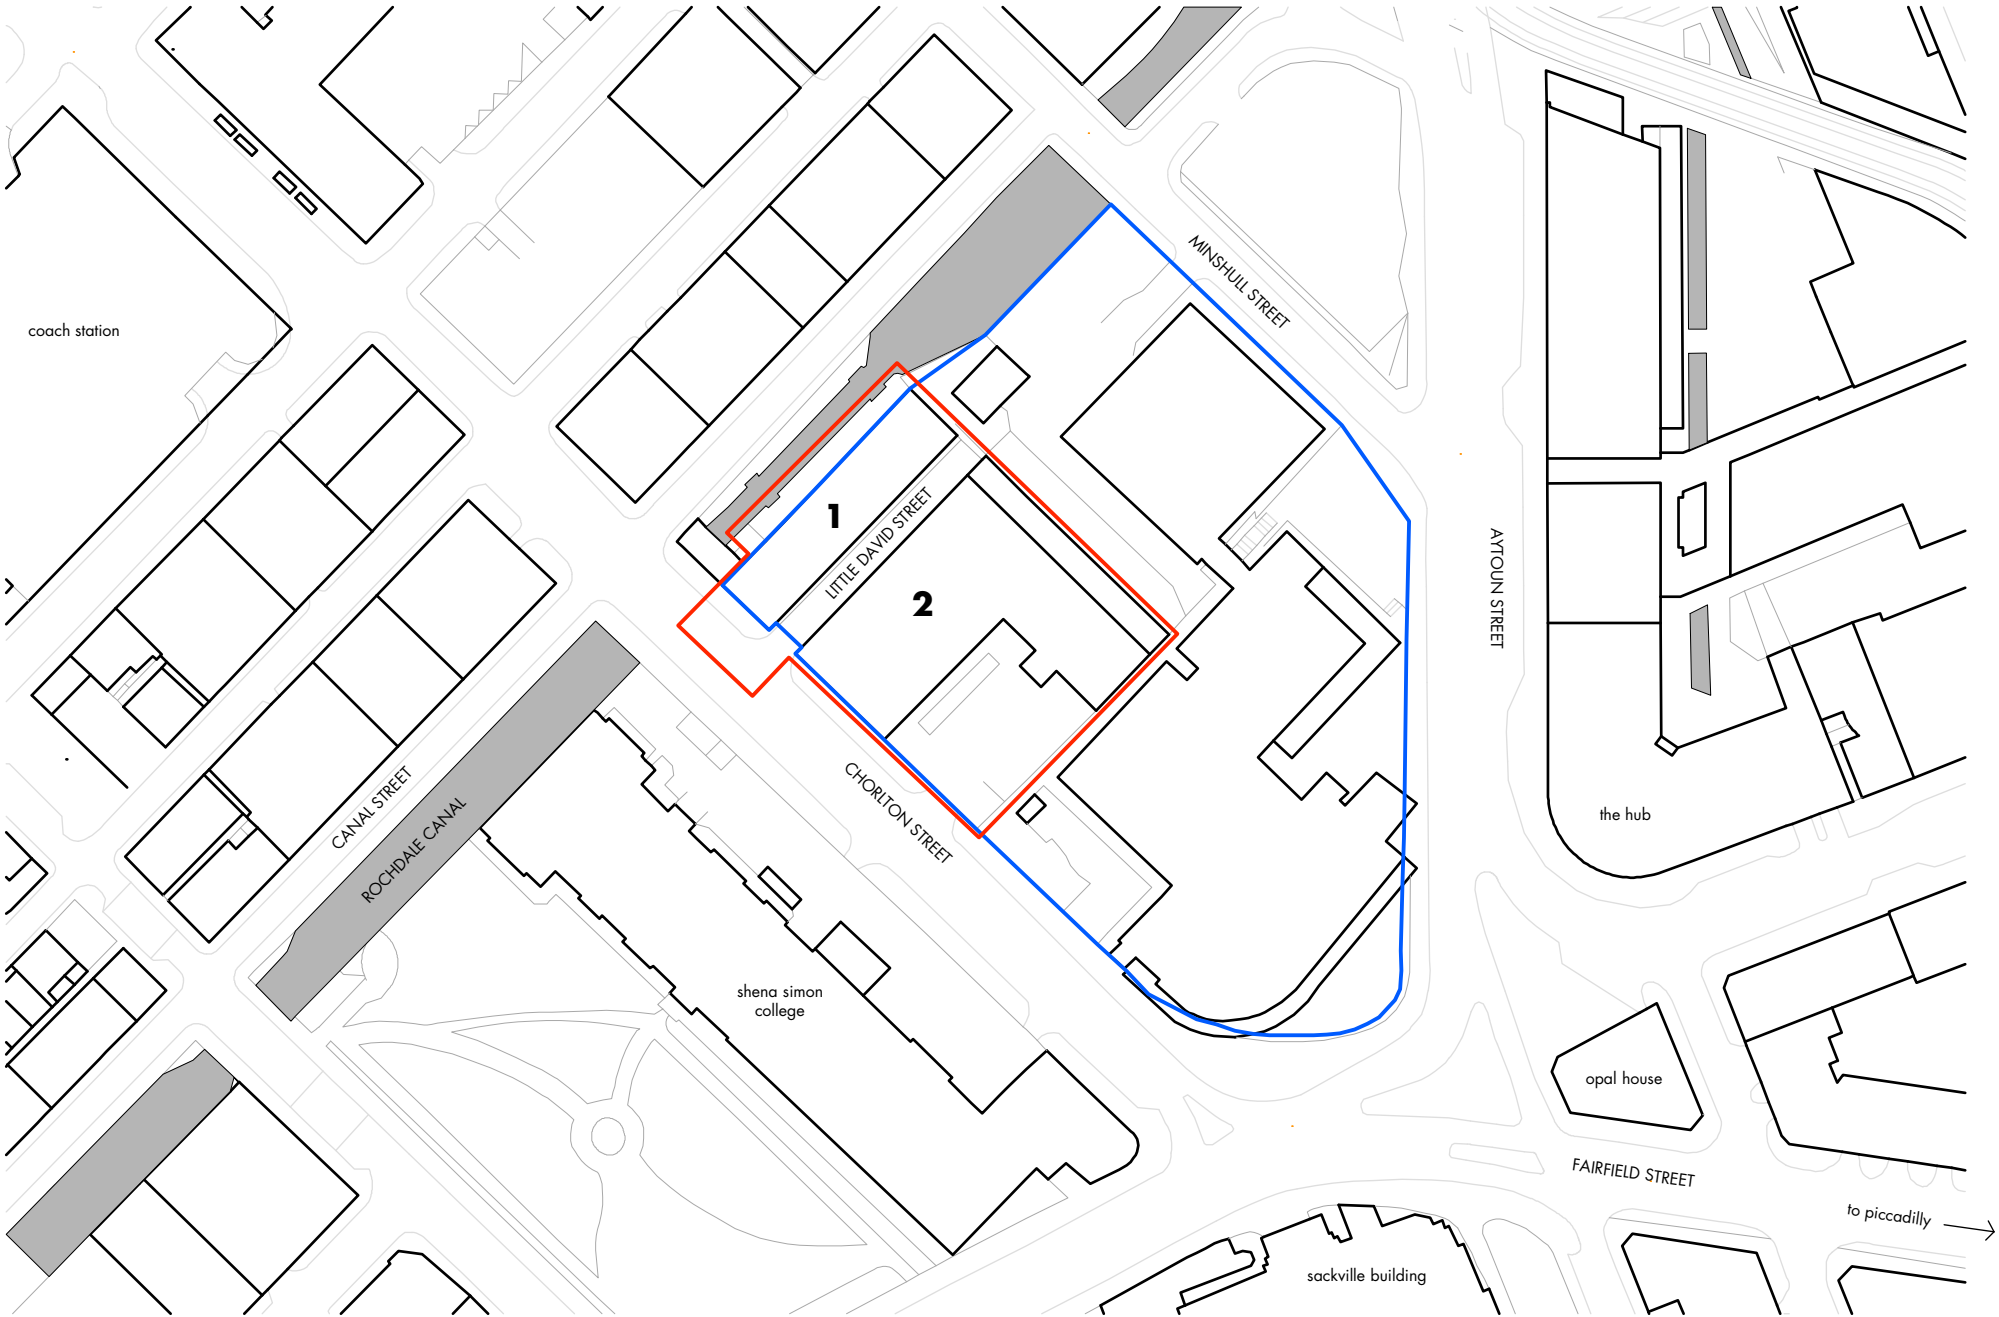

- application boundary
- ASDL legal ownership

1. minto & turner
2. minshull house

site area = 3205.9 sq m / 0.321 ha



d • planning issue	20.01.17 • ch • hlm
c • status updated + draft planning issue	15.11.16 • hlm • ch
b • work stage 2	28.07.16 • ejd • hlm
a • draft work stage 2	14.07.16 • ejd • hlm
- • first issue	30.06.16 • hlm • ms

rev • description	issued • drawn • checked
-------------------	--------------------------

shedkm	+44 (0)151 709 8211 +44 (0)207 253 8881
project	kampus • listed buildings
client	ASDL
drawing number	AW(00)001d
scale	1:1250 @ a3
status	work stage 3

site location plan

do not scale from this drawing • all dimensions are to be set out and checked on site prior to starting construction • any discrepancy found between information given on this drawing and that given elsewhere or recorded on site shall be brought to the attention of the project architect immediately