
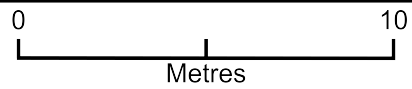


20 Greyswood Avenue

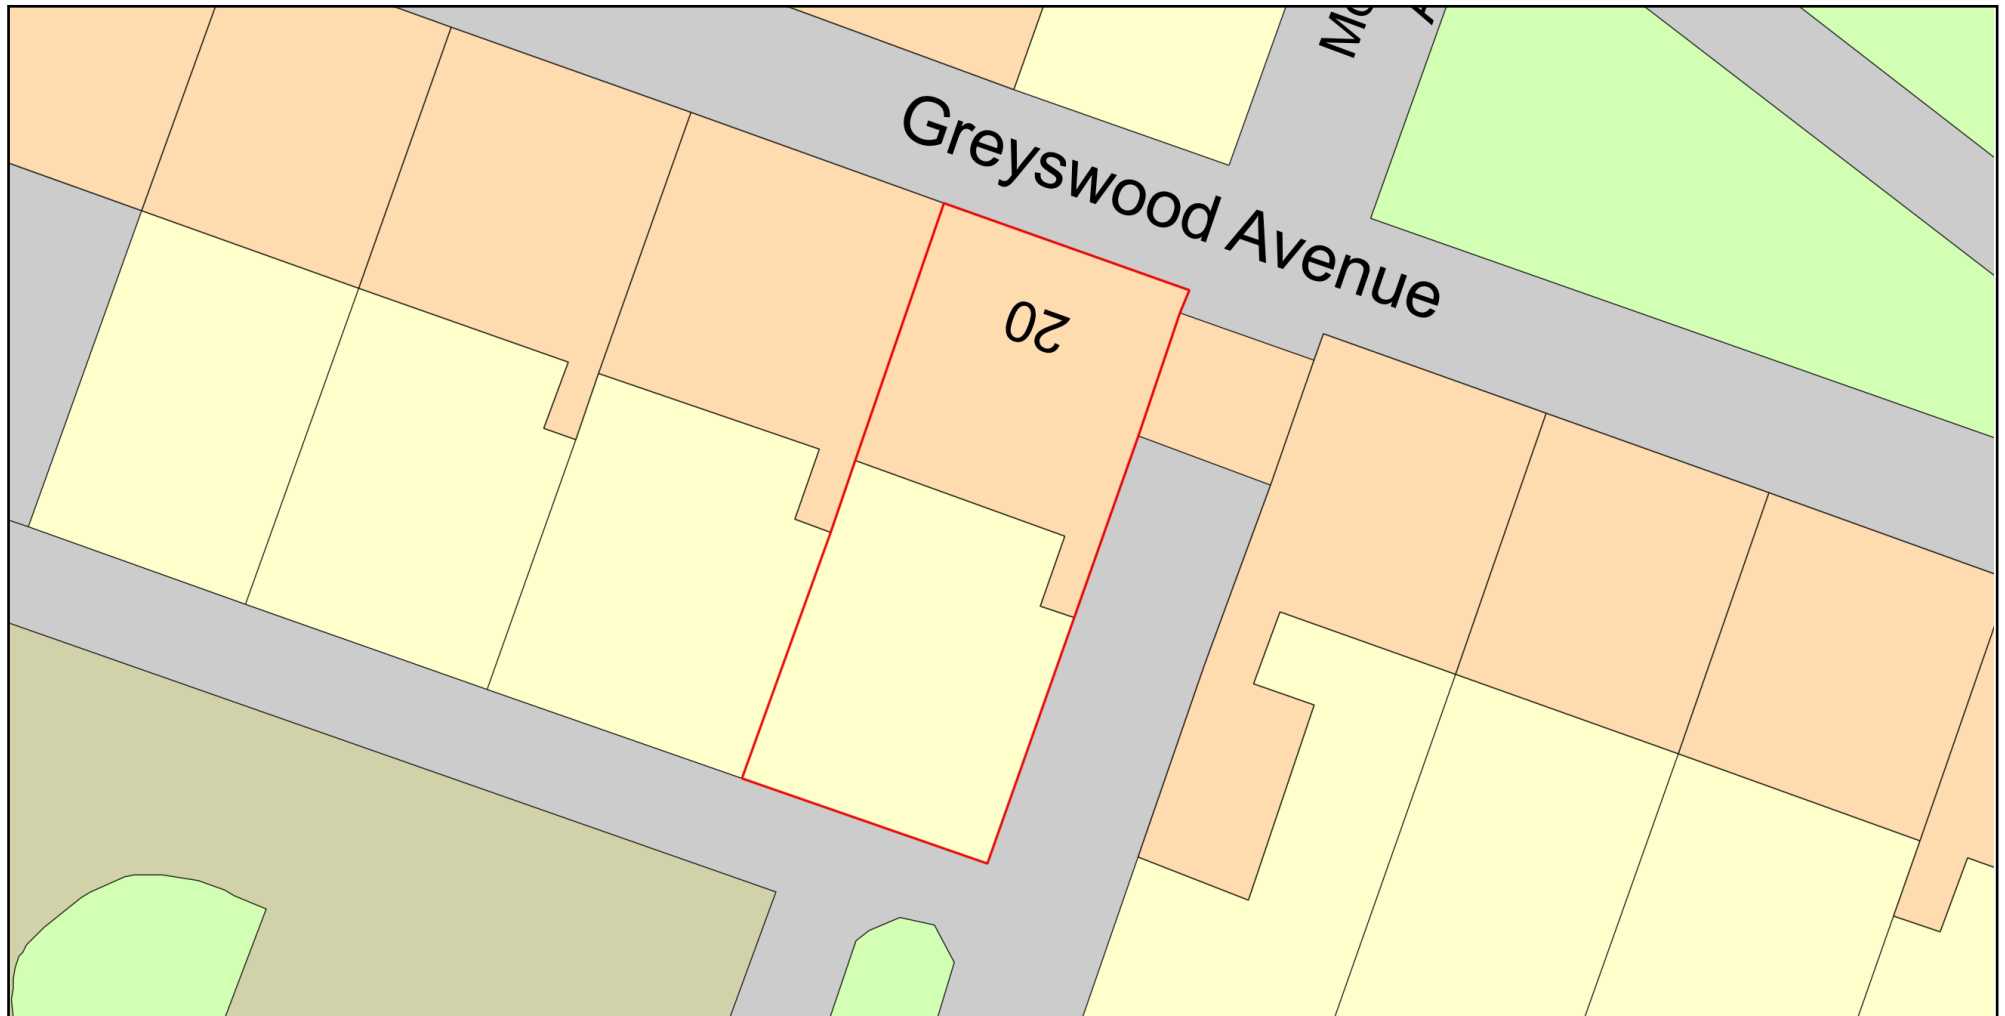

Plan Produced for: Mr. He
Date Produced: 03 Jun 2024
Plan Reference Number: TQRQM24155153910925
Scale: 1:200 @ A4