



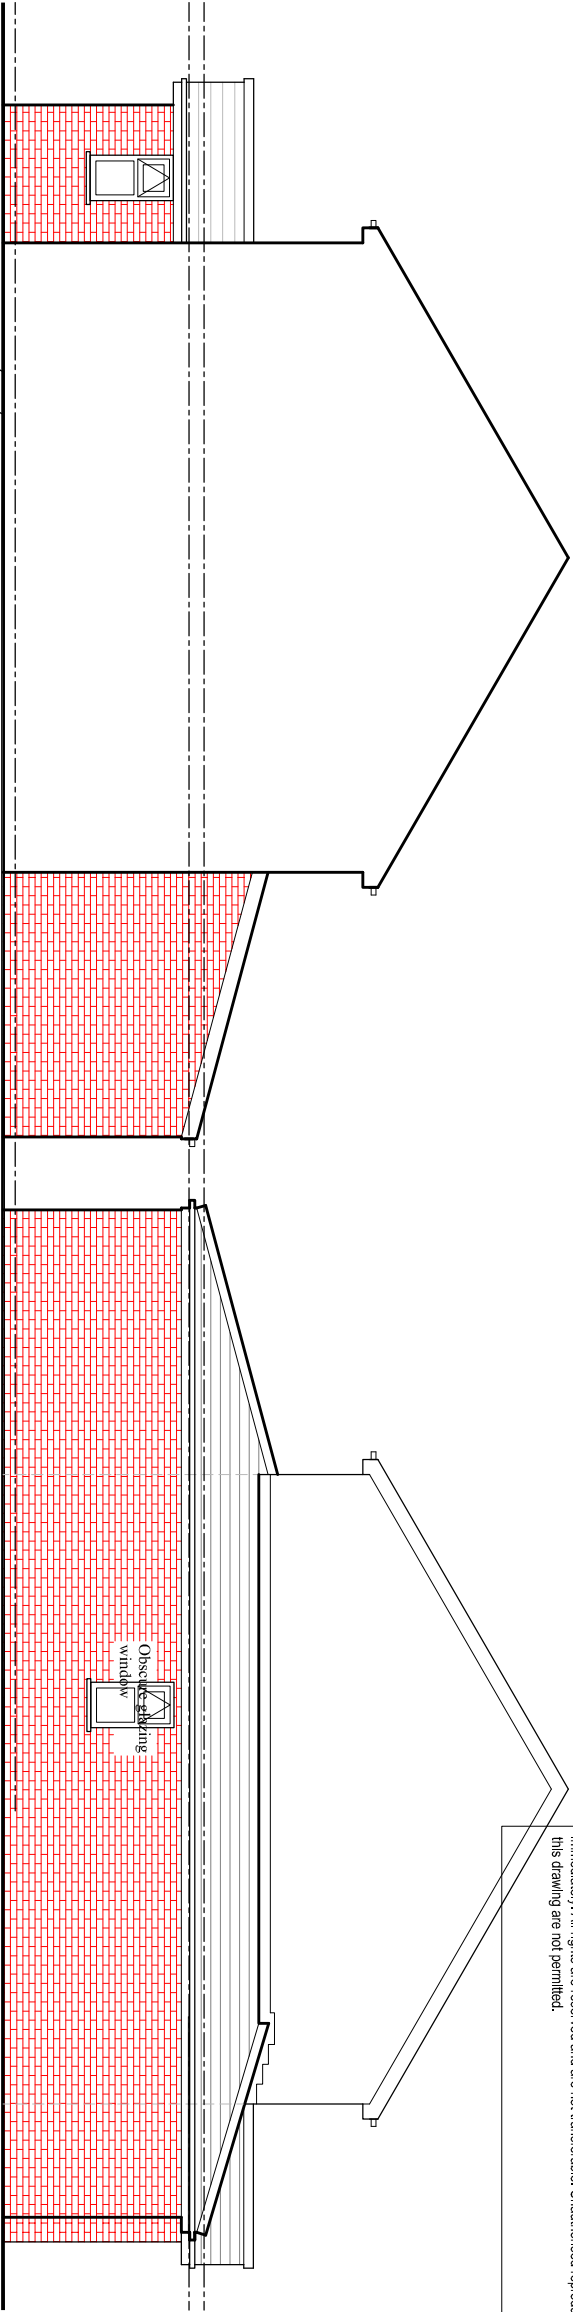


PROPOSED SIDE ELEVATION


PROPOSED SIDE ELEVATION

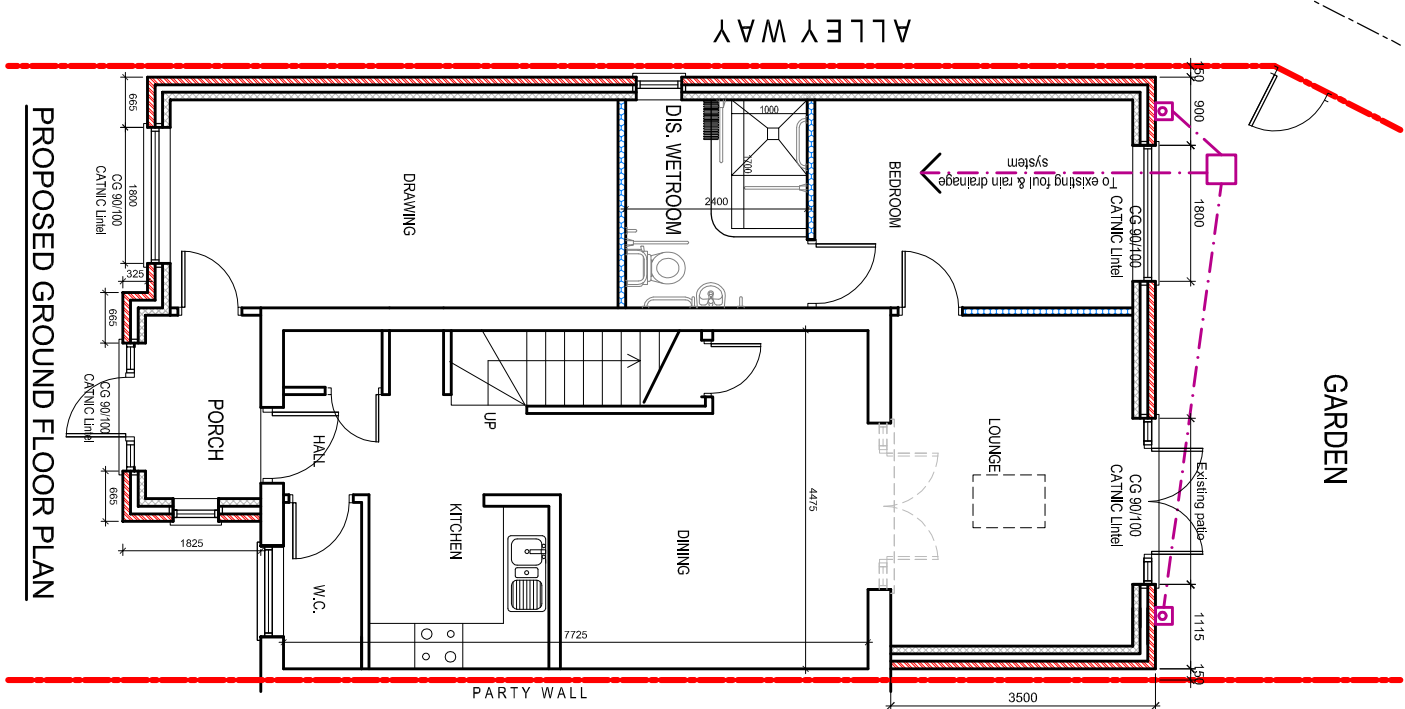

PROPOSED GROUND FLOOR PLAN

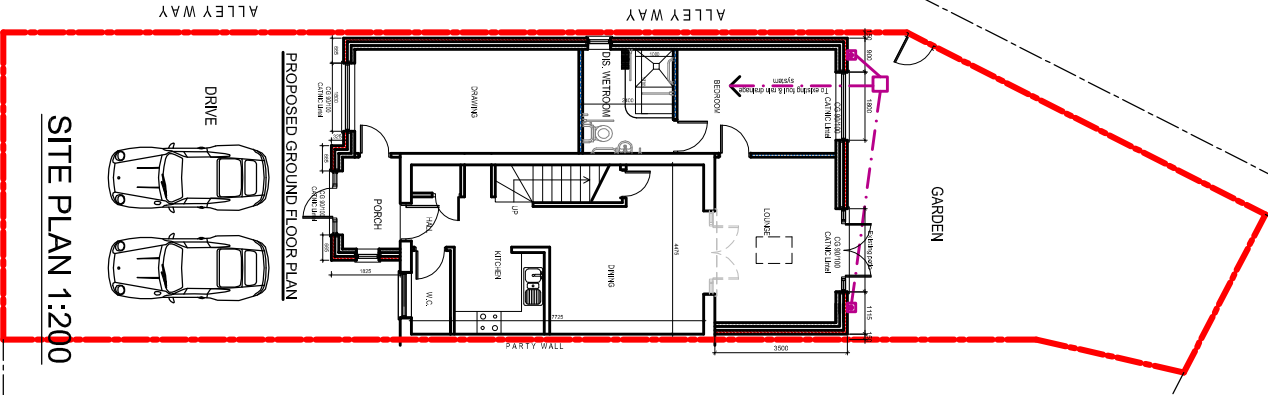

SITE PLAN 1:200

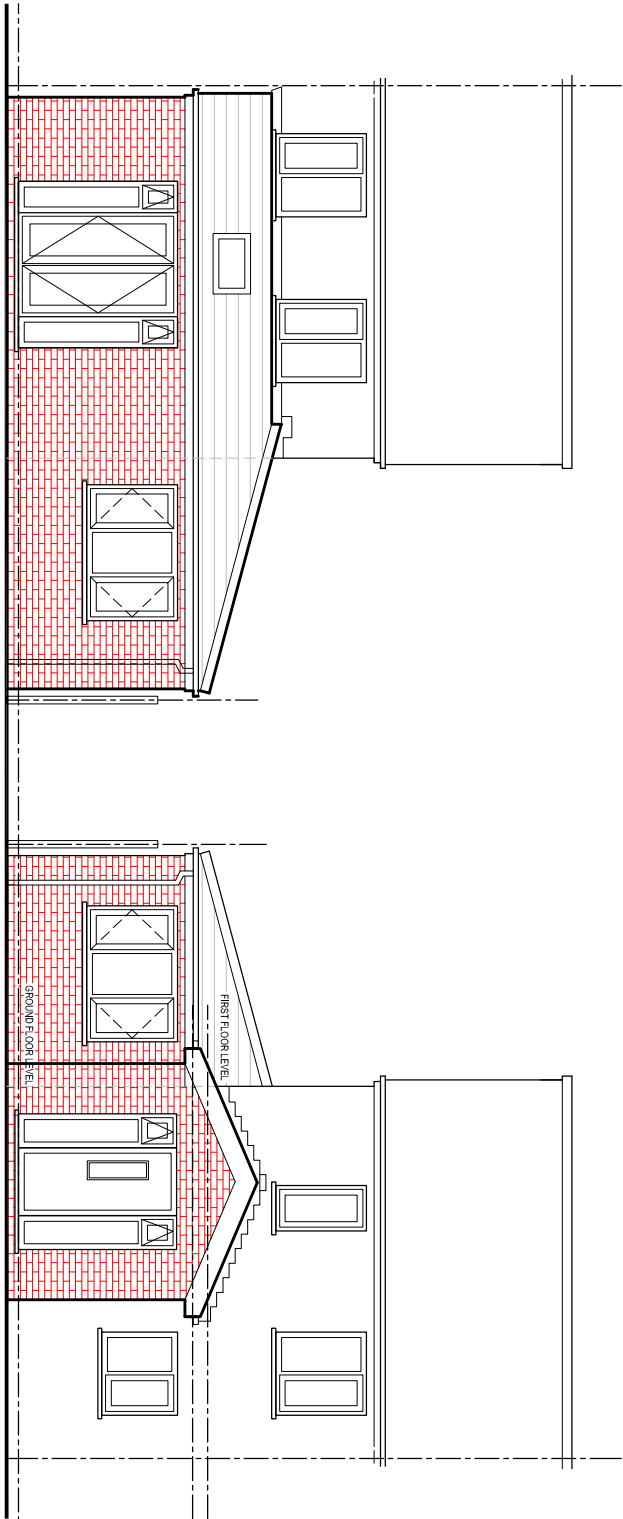

PROPOSED REAR ELEVATION

PROPOSED FRONT ELEVATION