

DO NOT SCALE DRAWINGS. VERIFY ALL DIMENSIONS ON SITE

REVISION NO.	ISSUE	DATE	ISSUED BY

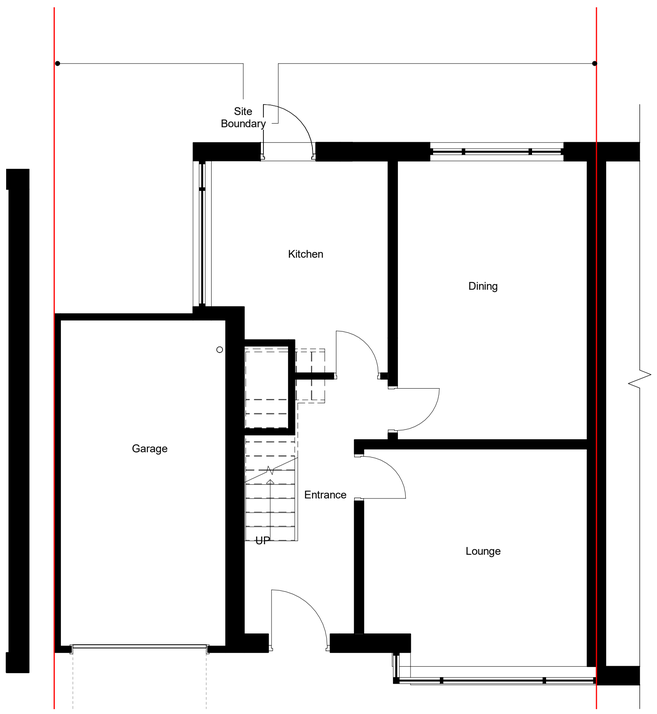

1. Level 0 - GA Existing
1 : 50

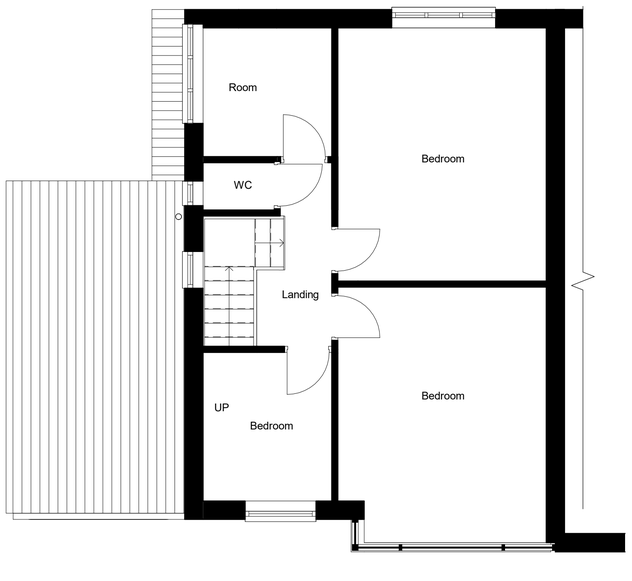


8. Level 1 - GA Existing
1 : 50



3. Front - Existing
1 : 100



4. Left Side - Existing
1 : 100

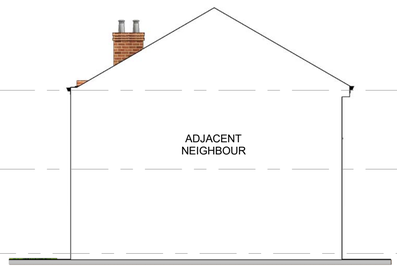

6. Right Side - Existing
1 : 100



5. Rear - Existing
1 : 100

0.5 0 0.5 1 1.5 2 2.5
SCALE 1:50 m

0.5 0 0.5 1 1.5 2 2.5
SCALE 1:50 m

DURBAN design studio

United Kingdom
Manchester

https://durbandesign.co.uk/
+44 (0) 776882643

8 Park Lane
Whalefield
M45 7PB

PROJECT
CJS Property LTD

PROJECT
Gwendor Avenue

TITLE
Existing GA Plans and Elevations

SCALE As indicated@A2

DRAWING No. 003

PROJECT No. DDS2051

REV.

STATUS

DATE 09/04/2024 10:17:29

PLANNING

© COPYRIGHT - ALL RIGHTS RESERVED.THIS DRAWING MUST NOT BE REPRODUCED WITHOUT PERMISSION.
ALL DIMENSIONS RELATIVE TO THIS DRAWING TO BE CHECKED ON SITE. DESIGNER TO BE NOTIFIED OF ANY DISCREPANCIES . SEWER INVERT LEVELS MUST BE VERIFIED BEFORE WORK COMMENCES. THIS DRAWING MUST BE CHECKED AGAINST ANY OTHER STRUCTURAL/SPECIALIST DRAWINGS PROVIDED. THIS DRAWING MUST NOT BE USED FOR CONSTRUCTION UNLESS ISSUED FOR CONSTRUCTION. ALL DIMENSIONS ON THIS DRAWING ARE IN MILLIMETRES IUNLESS OTHERWISE STATED.