

BRAND NAME
JO MALONE LONDON

PROJECT NAME
JML_FSS - MANCHESTER

DRAWING TITLE
FIRST FLOOR ELEVATION 1

DRAWING NUMBER
ID1068595705 28

DATE
19/12/23

REVISION NO.
G

DRAWN BY
ADE SHOKUNBI


SCALE
1:55@A3

REVISION NOTES

REVISION NO. G
DATE: 18/07/24
REQUESTED BY: XXXXX
DESCRIPTION:
(1)

REVISION NO. X
DATE: XX/XX/XX
REQUESTED BY: XXXXX
DESCRIPTION:

REVISION NO. X
DATE: XX/XX/XX
REQUESTED BY:
DESCRIPTION:

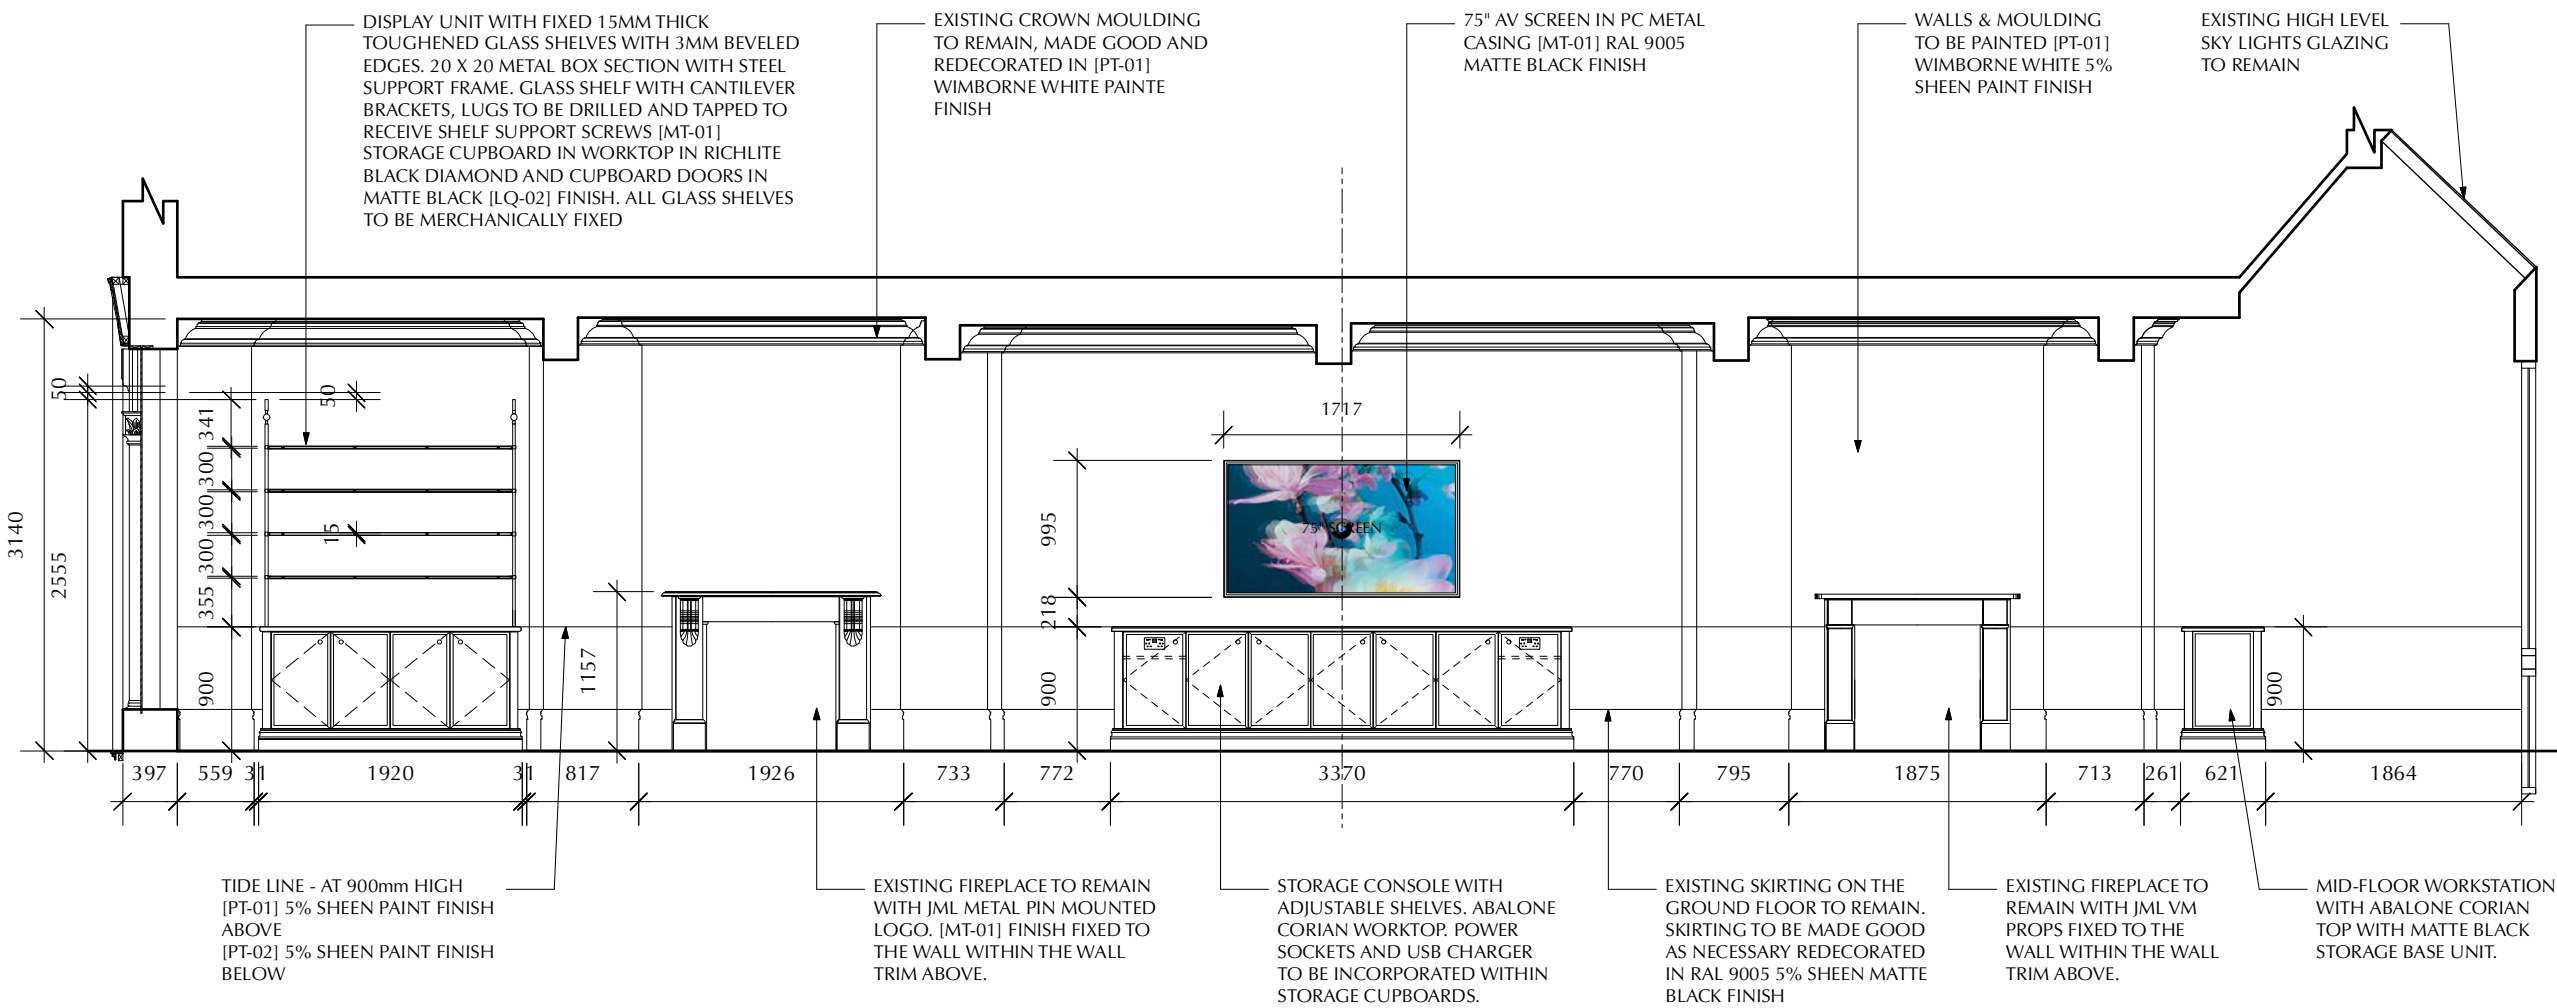

28

First Floor Elevation 1
Scale: 1:55