

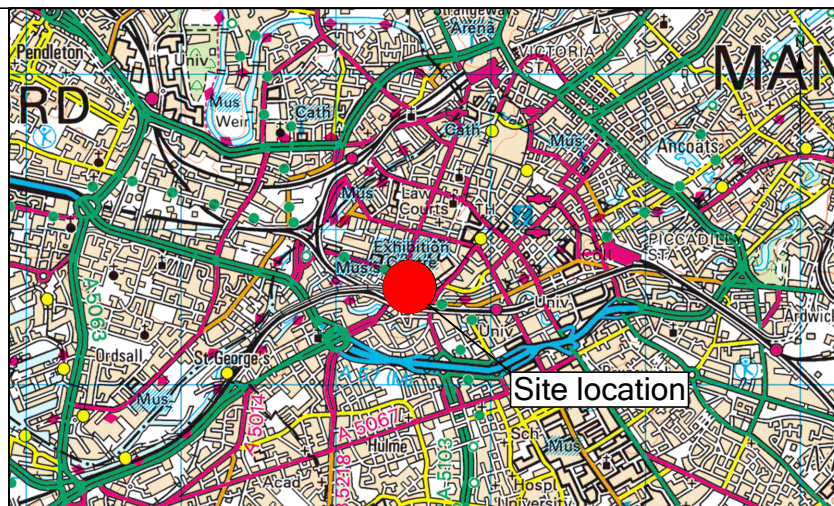
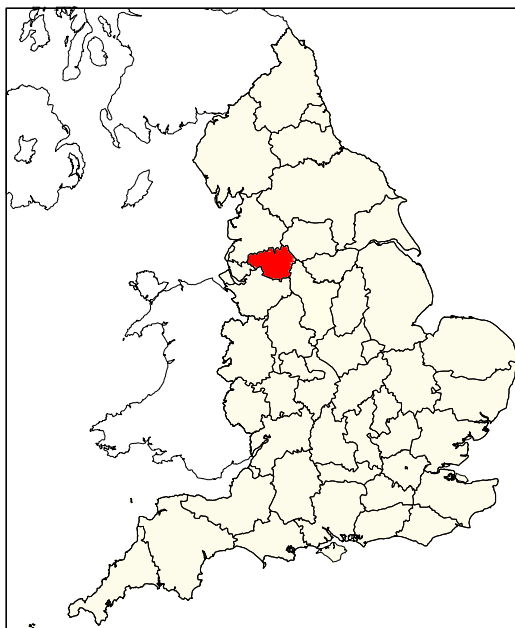
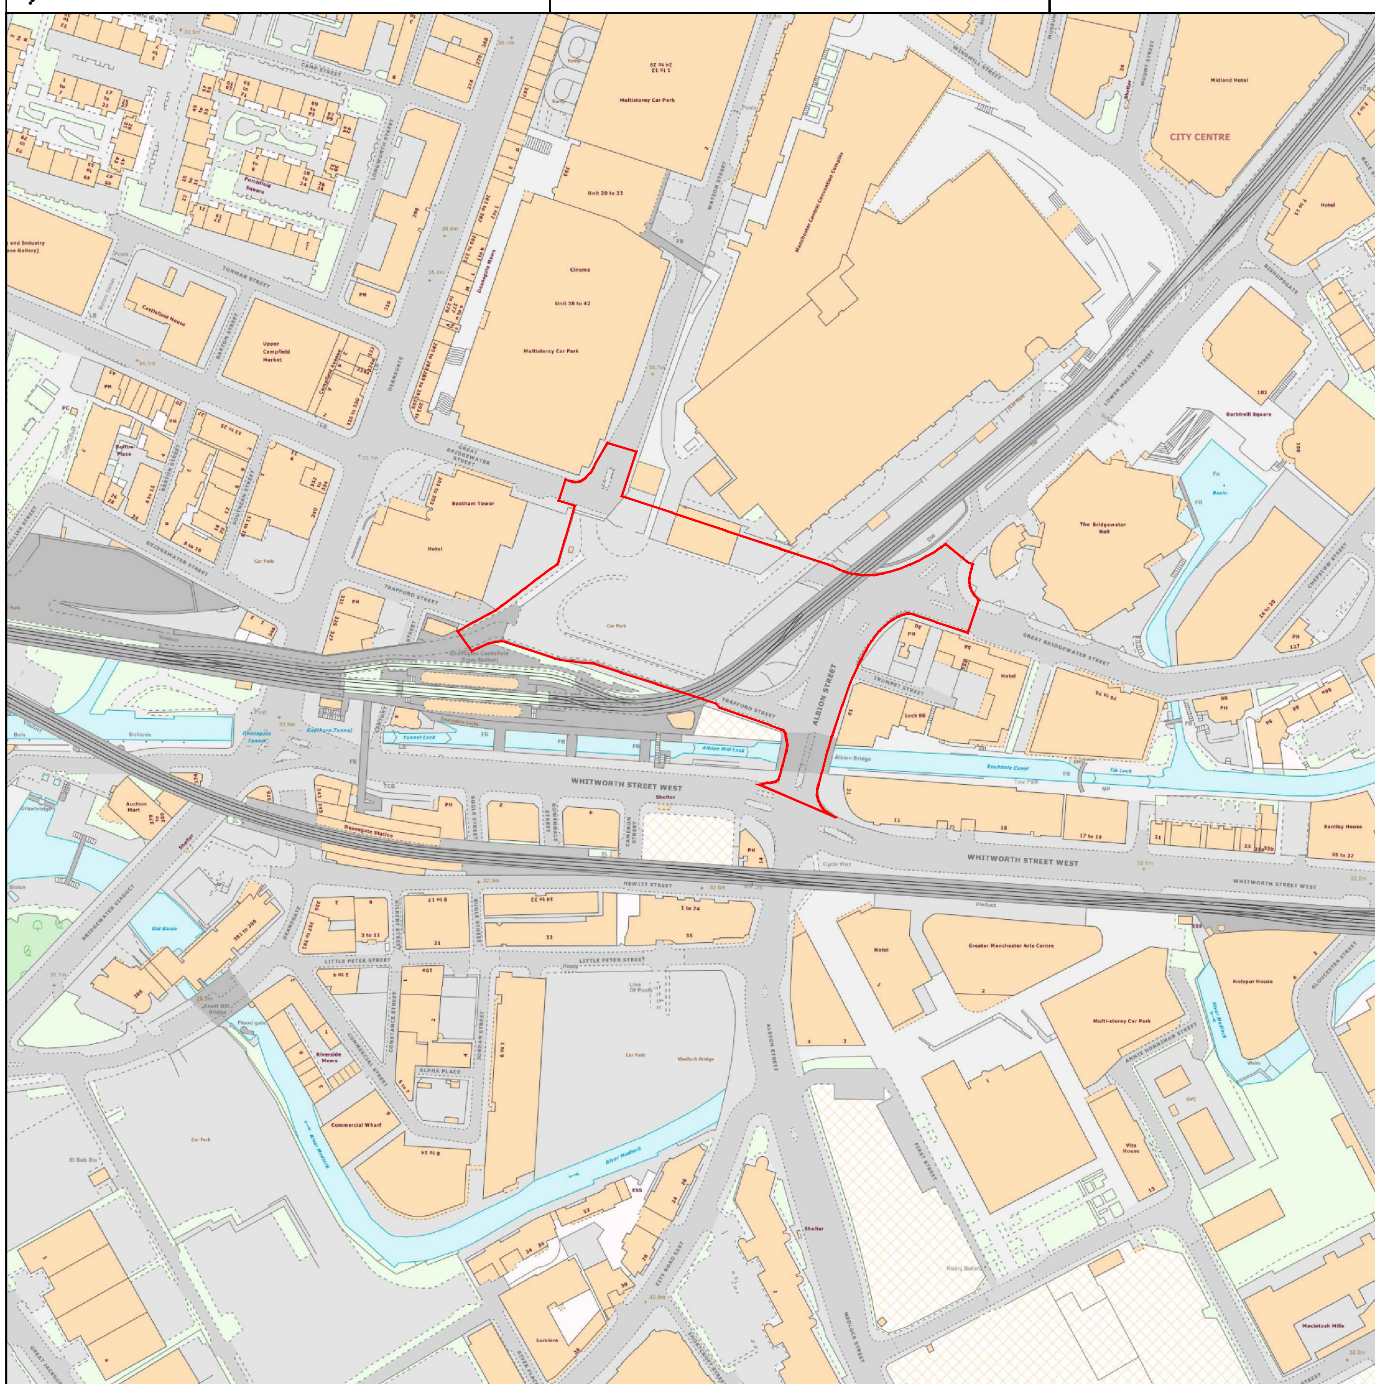


Figure 1:

Site Location

Contains Ordnance Survey data © Crown copyright and database right 2024

**SALFORD
ARCHAEOLOGY**

383520

383600


383680

397680



397600

397680

397600

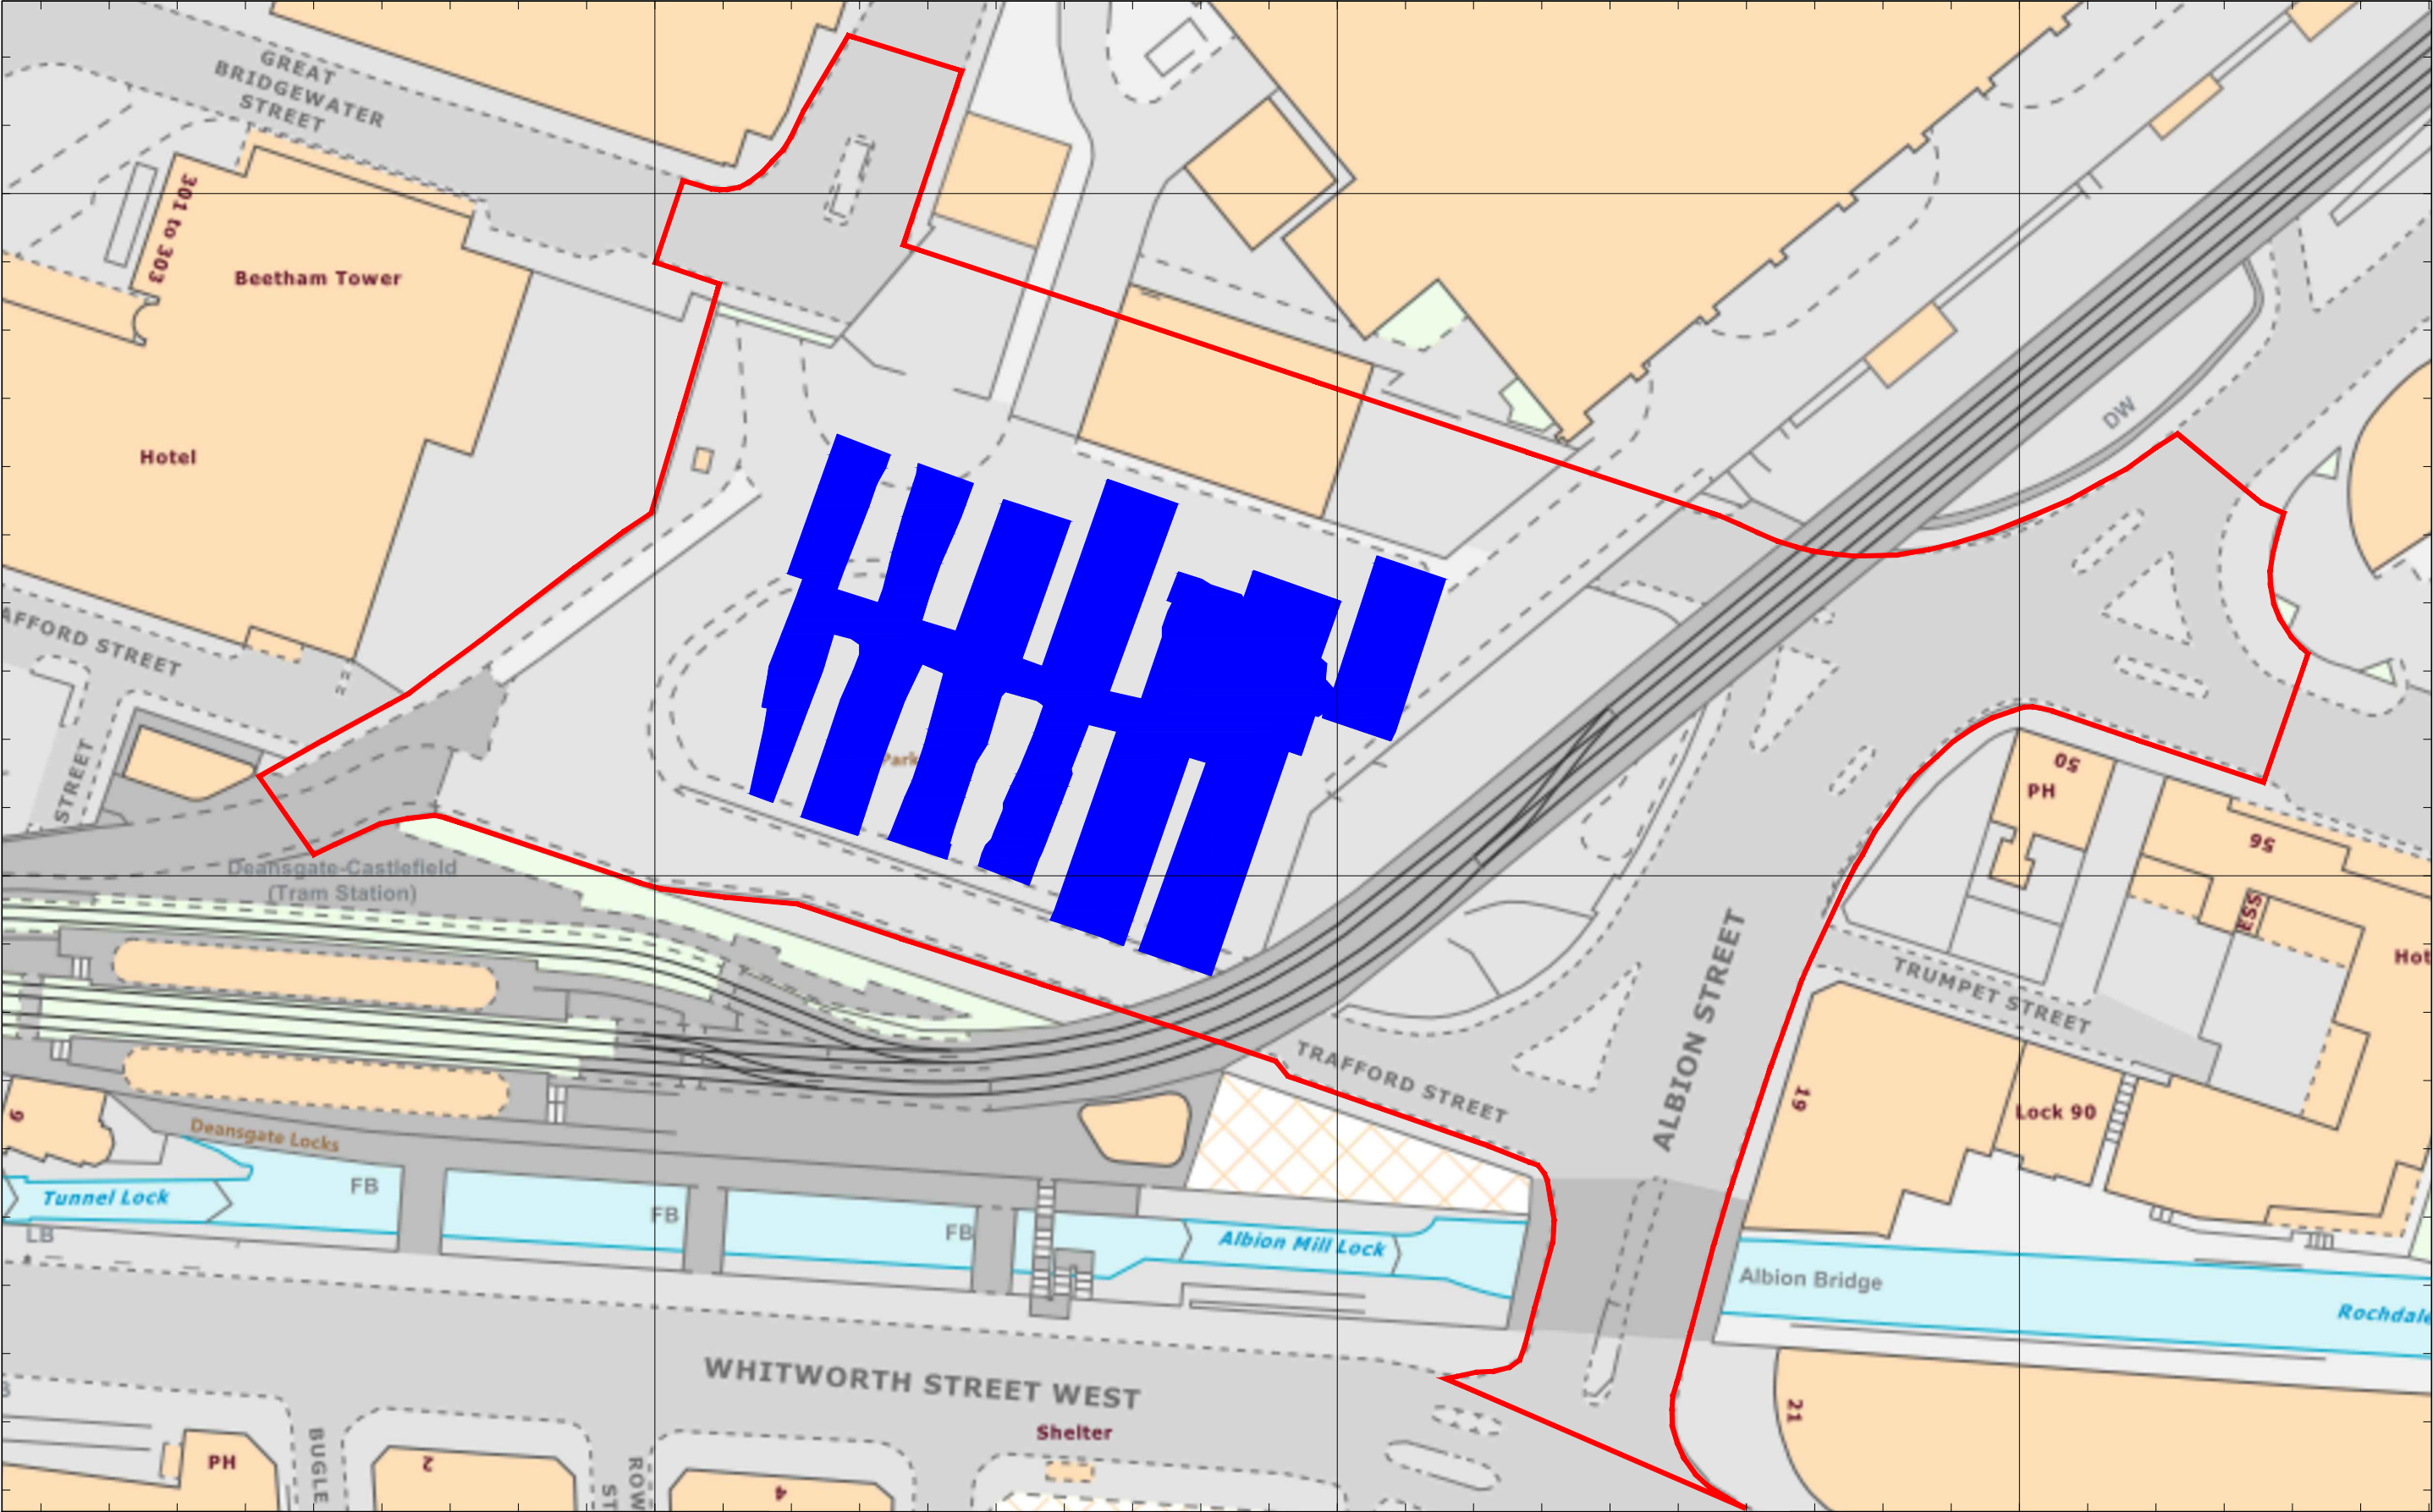

Slot Site

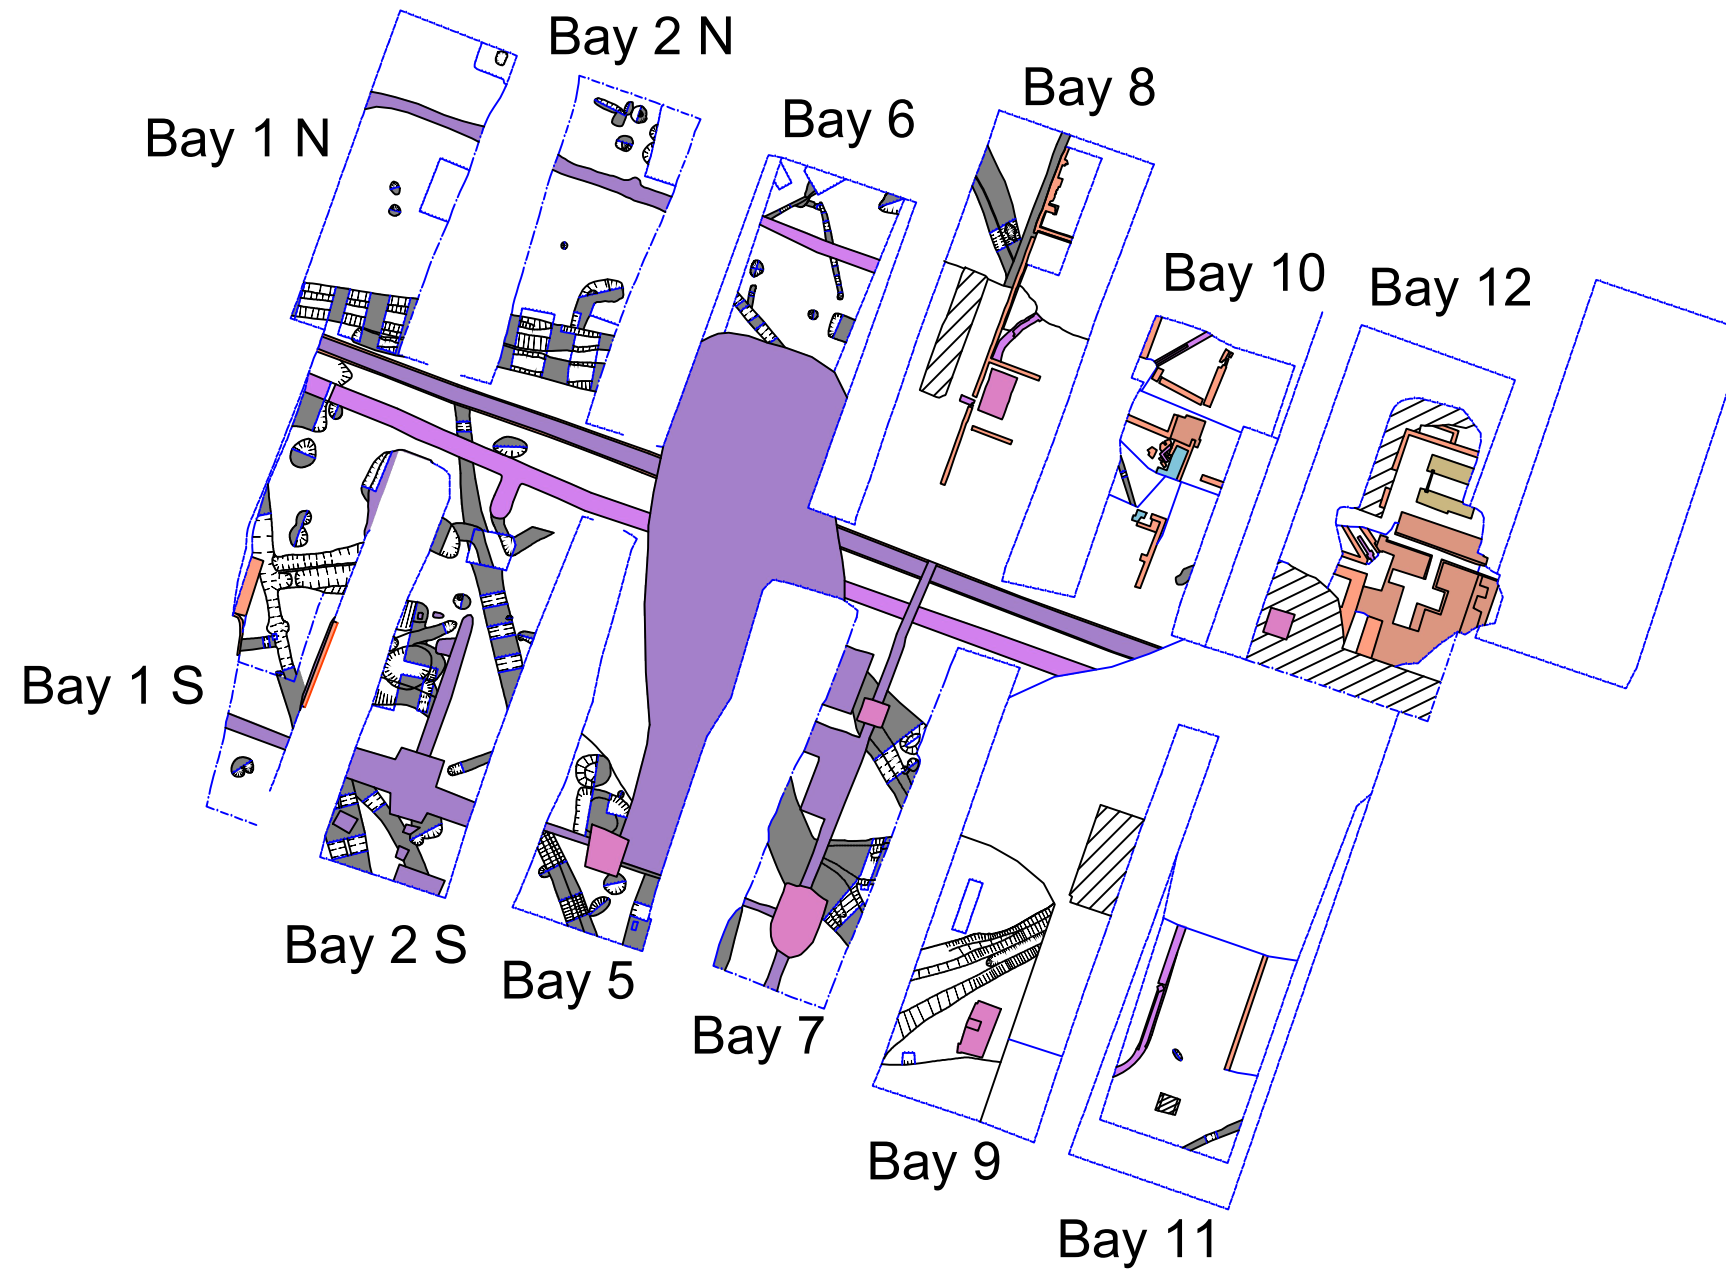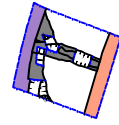

**SALFORD
ARCHAEOLOGY**

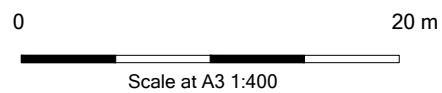


Figure 3:
Overall Site Plan



Key:			
Brick Wall	Brick Structure	Drain	Metal
Feature	Flags	Modern Disturbance	Limit of Excavation
Brick Floor	Concrete	Manhole	

Bay 1 N

Bay 1 S

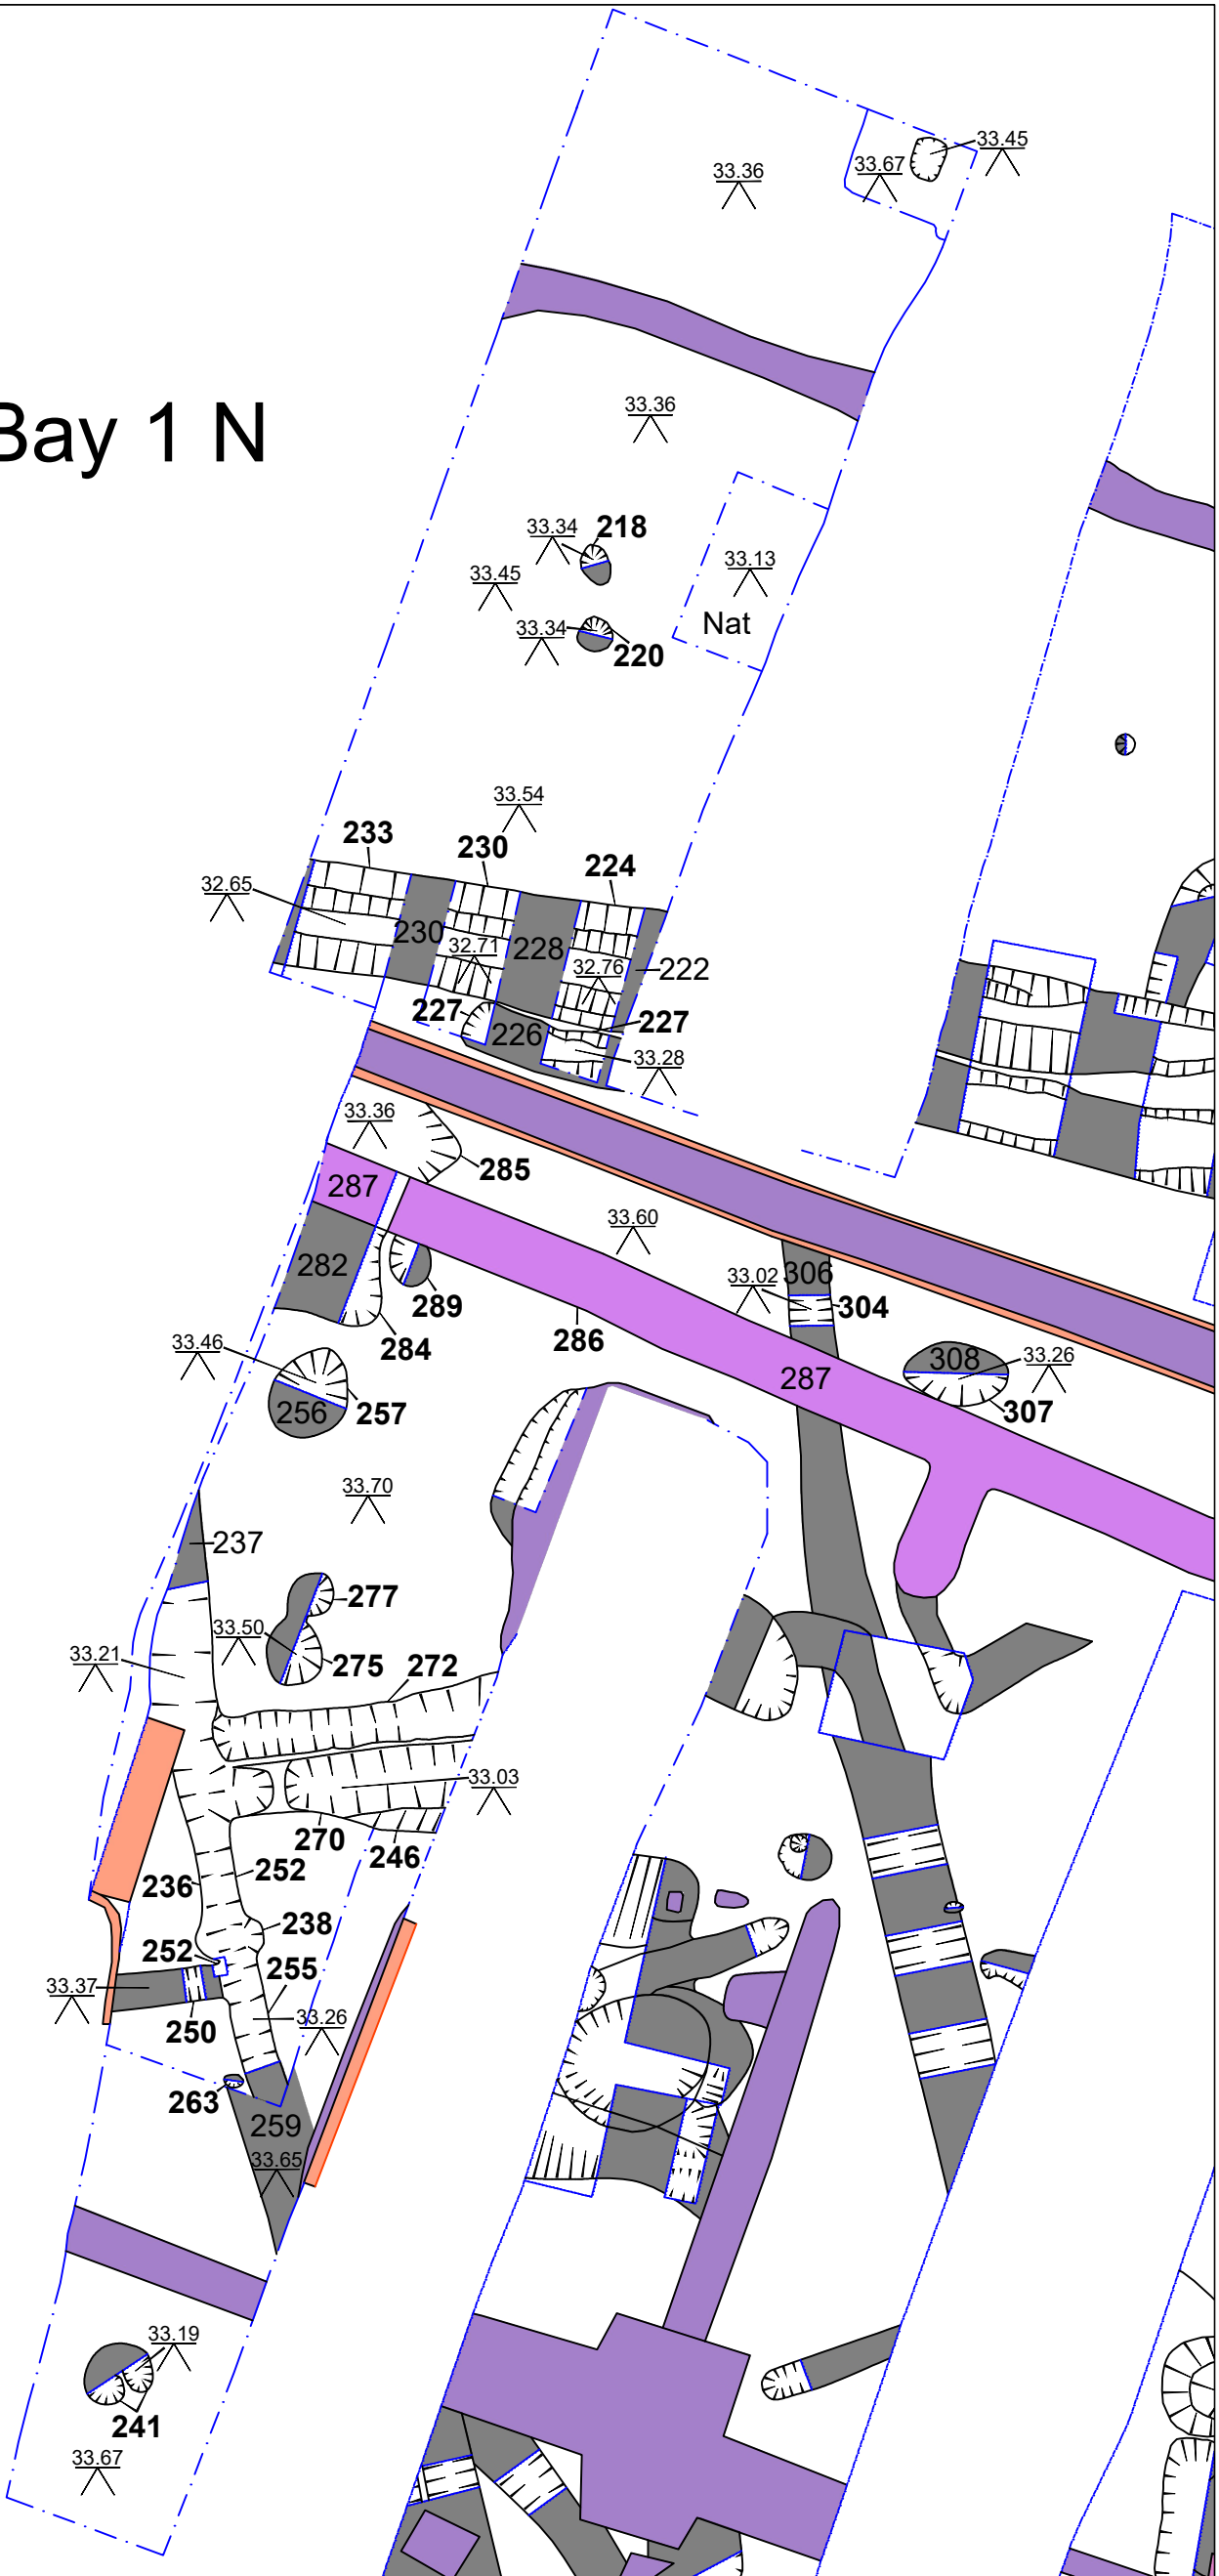


Figure 4:
Bay 1 Plan



Figure 5:
Bay 2 Plan



Figure 6:
Bay 5 Plan

SALFORD
ARCHAEOLOGY

0 5 m

Scale at A3 1:75

Key:

Feature

Brick Wall

Drain

Modern Intrusion

Manhole

Limit of Excavation

N

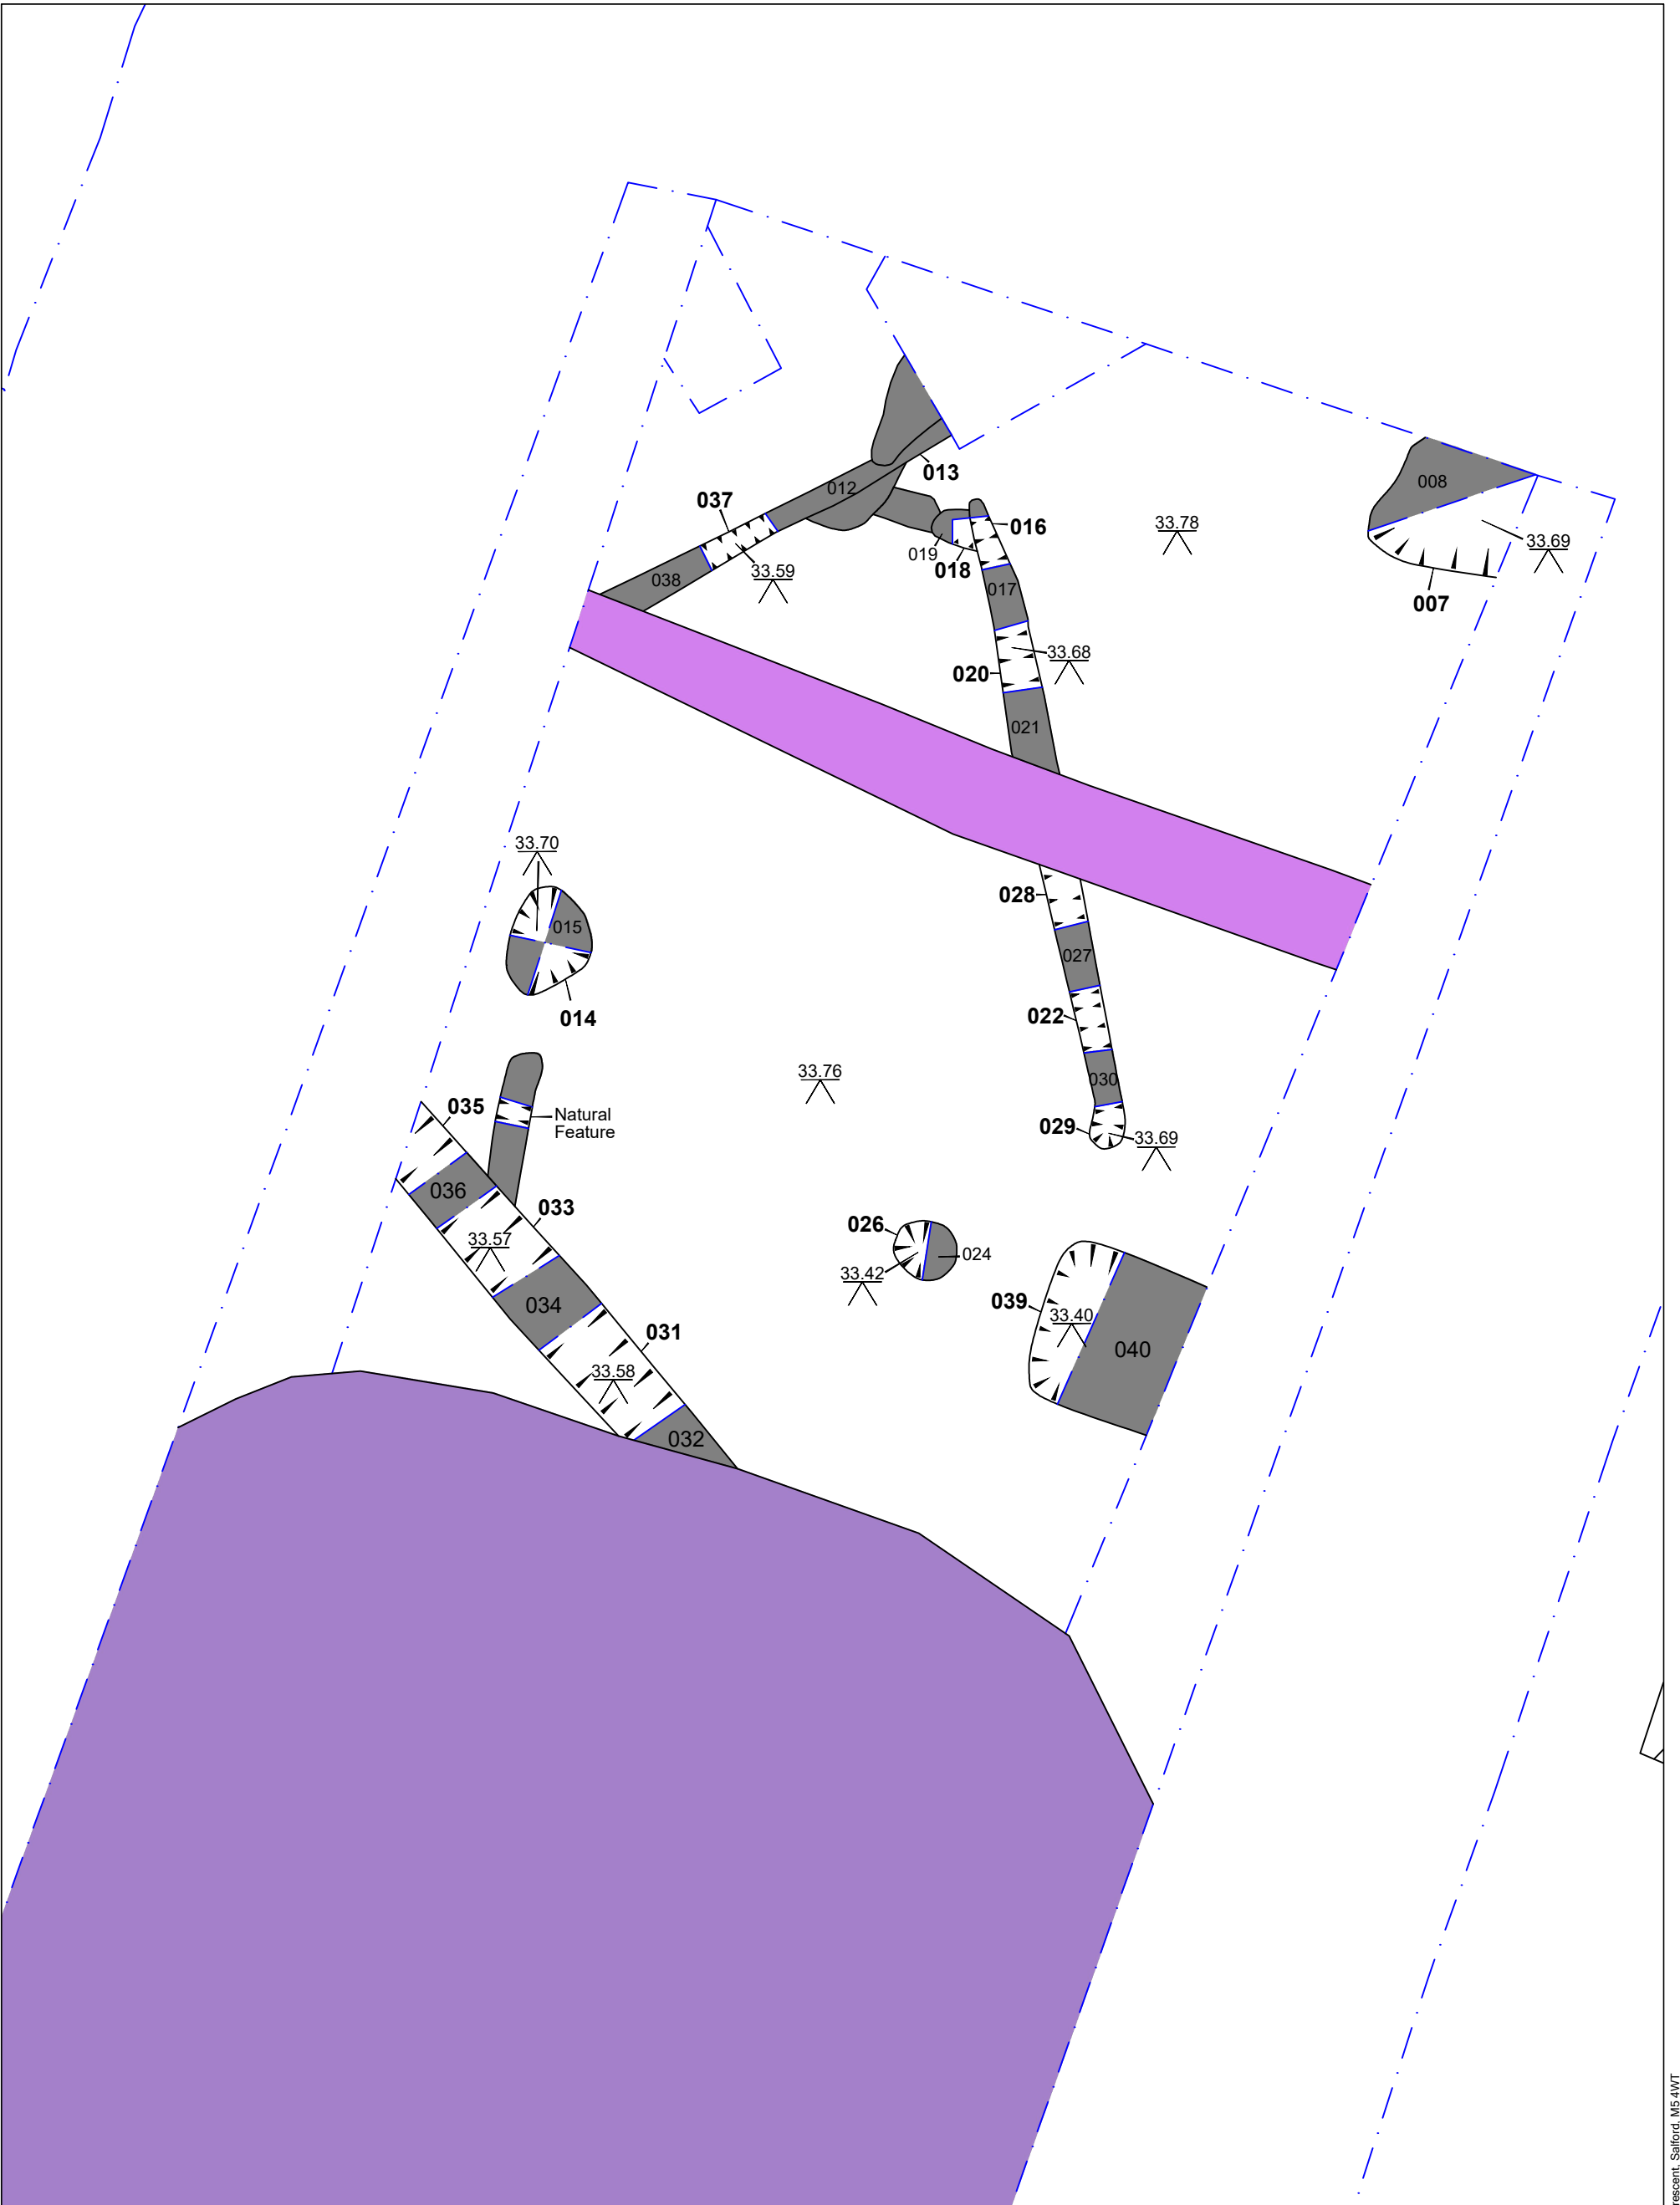


Figure 7:
Bay 6/ Test Pile Area A Plan

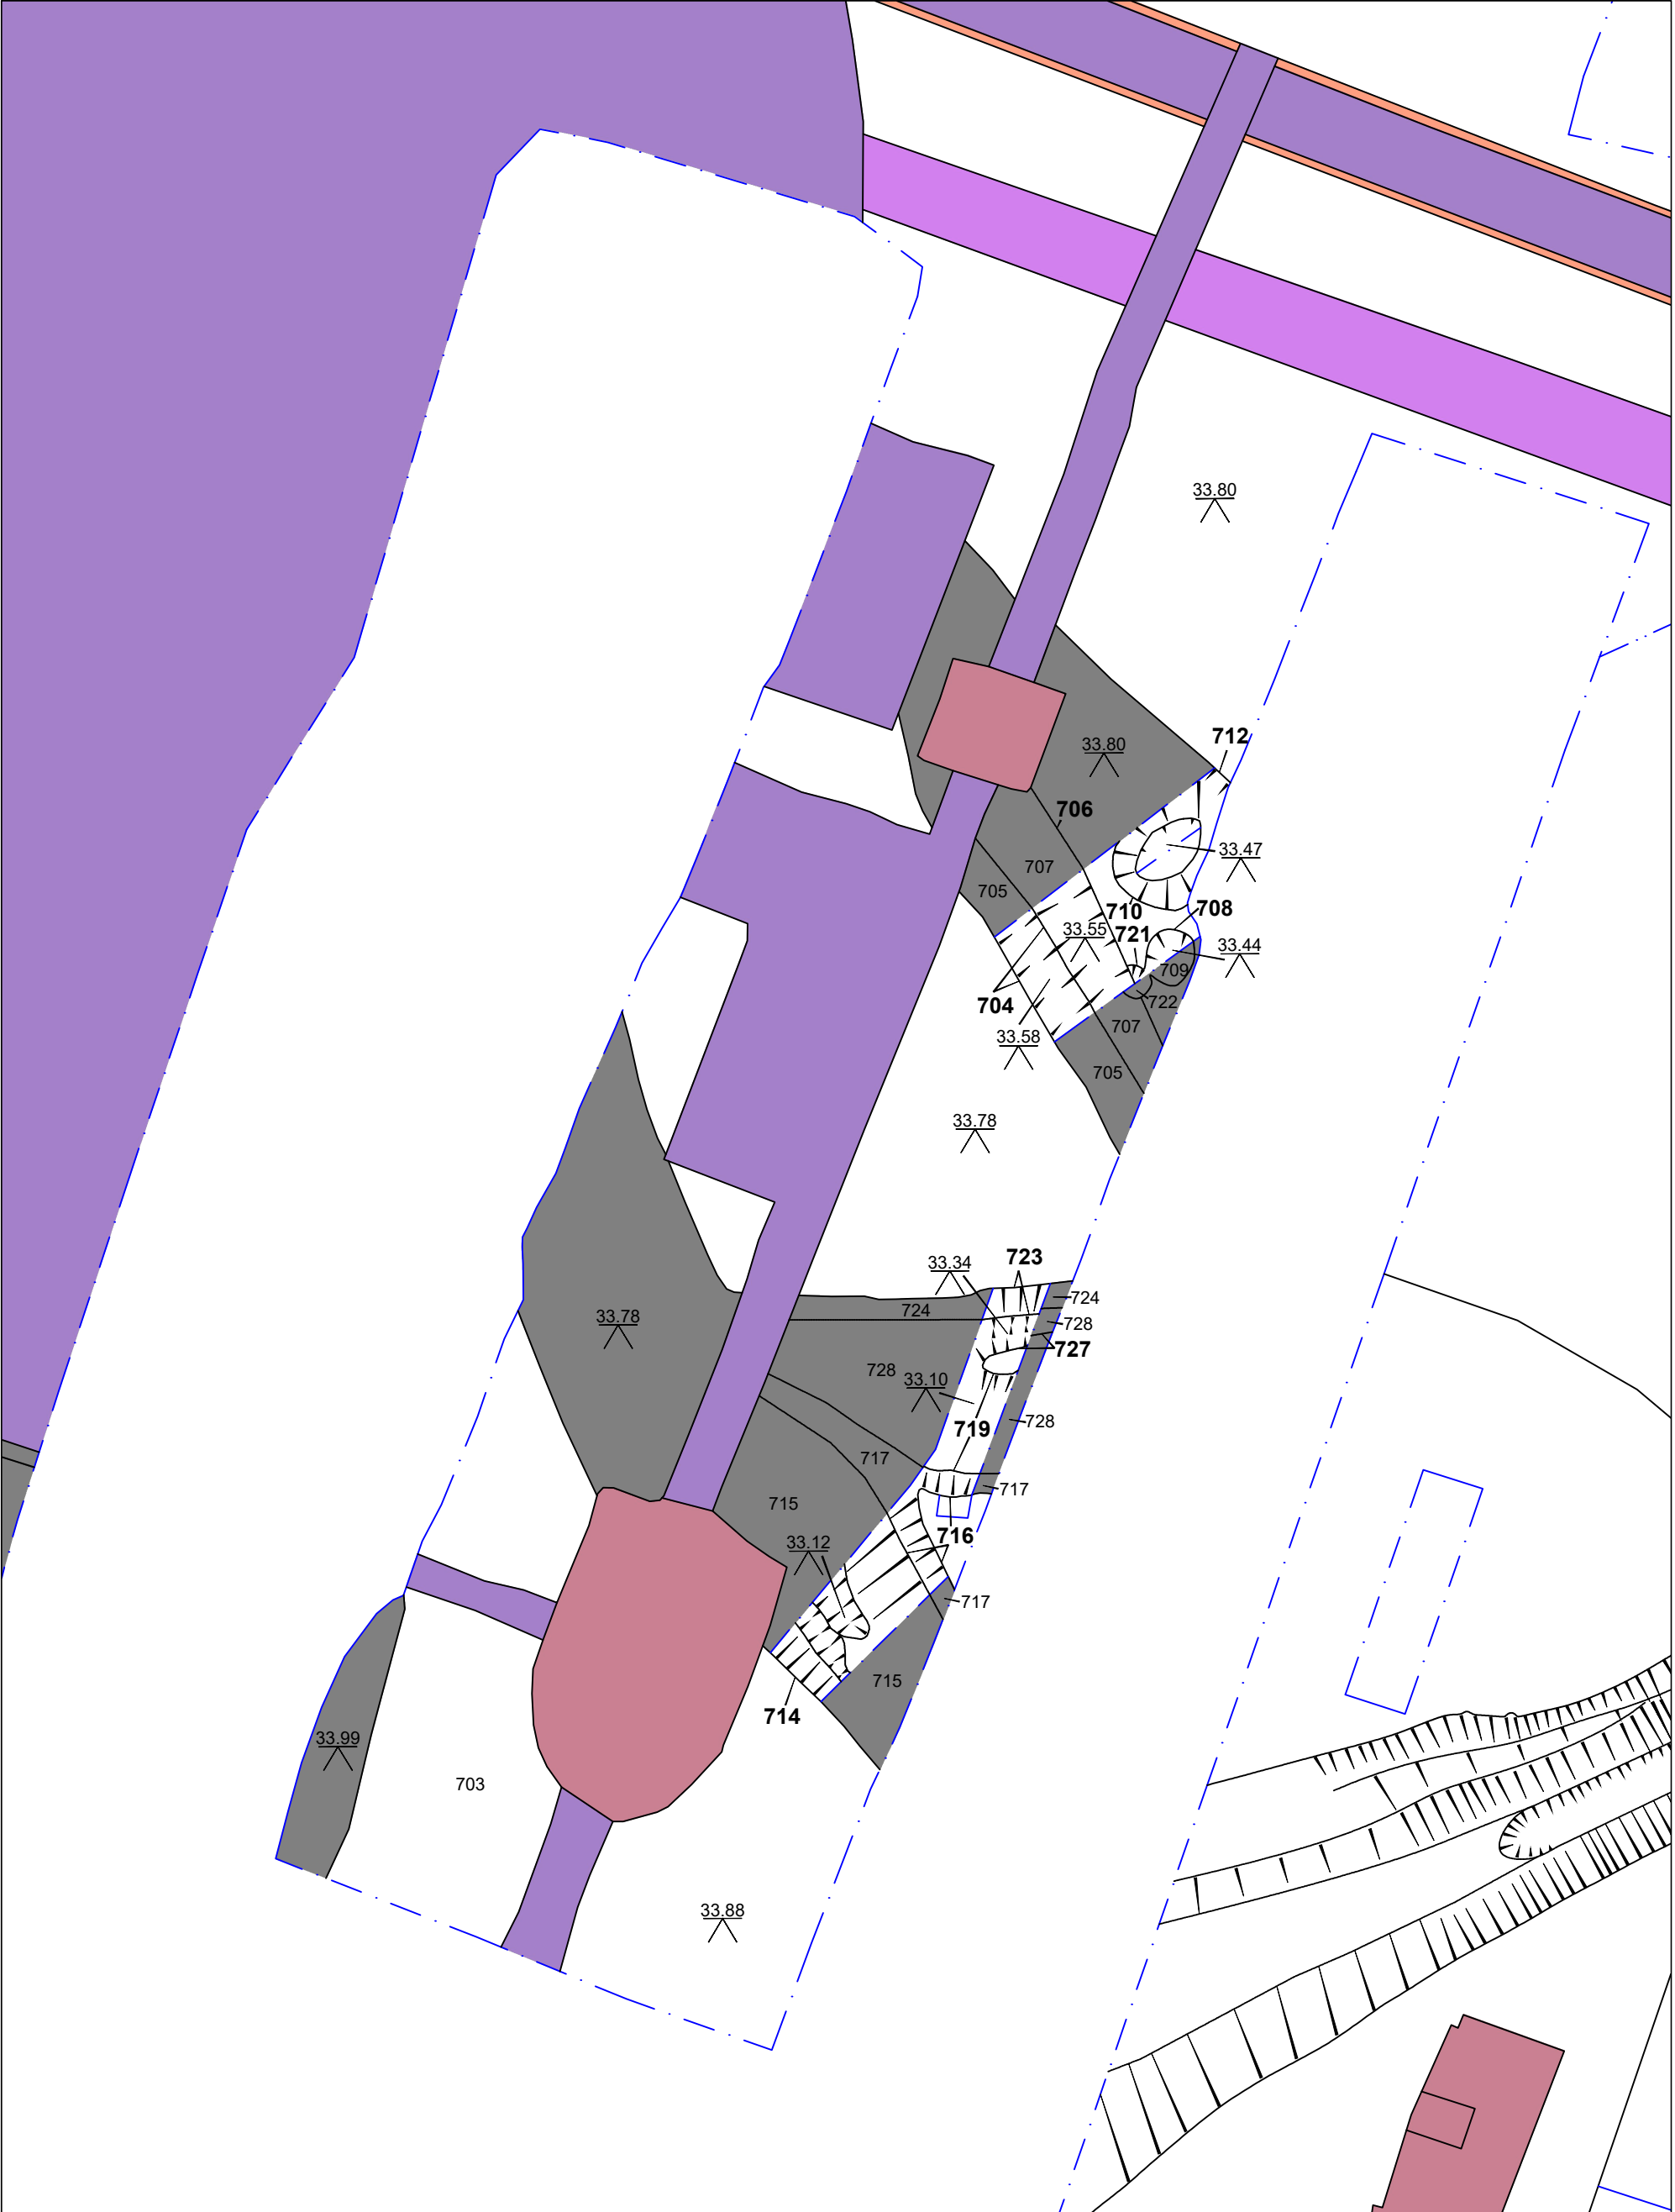


Figure 8:
Bay 7 Plan

 SALFORD ARCHAEOLOGY	0 5 m Scale at A3 1:75	Key: <table border="0"> <tr> <td> Feature</td> <td> Modern Intrusion</td> </tr> <tr> <td> Brick Wall</td> <td> Manhole</td> </tr> <tr> <td> Drain</td> <td> Limit of Excavation</td> </tr> </table>	 Feature	 Modern Intrusion	 Brick Wall	 Manhole	 Drain	 Limit of Excavation
 Feature	 Modern Intrusion							
 Brick Wall	 Manhole							
 Drain	 Limit of Excavation							

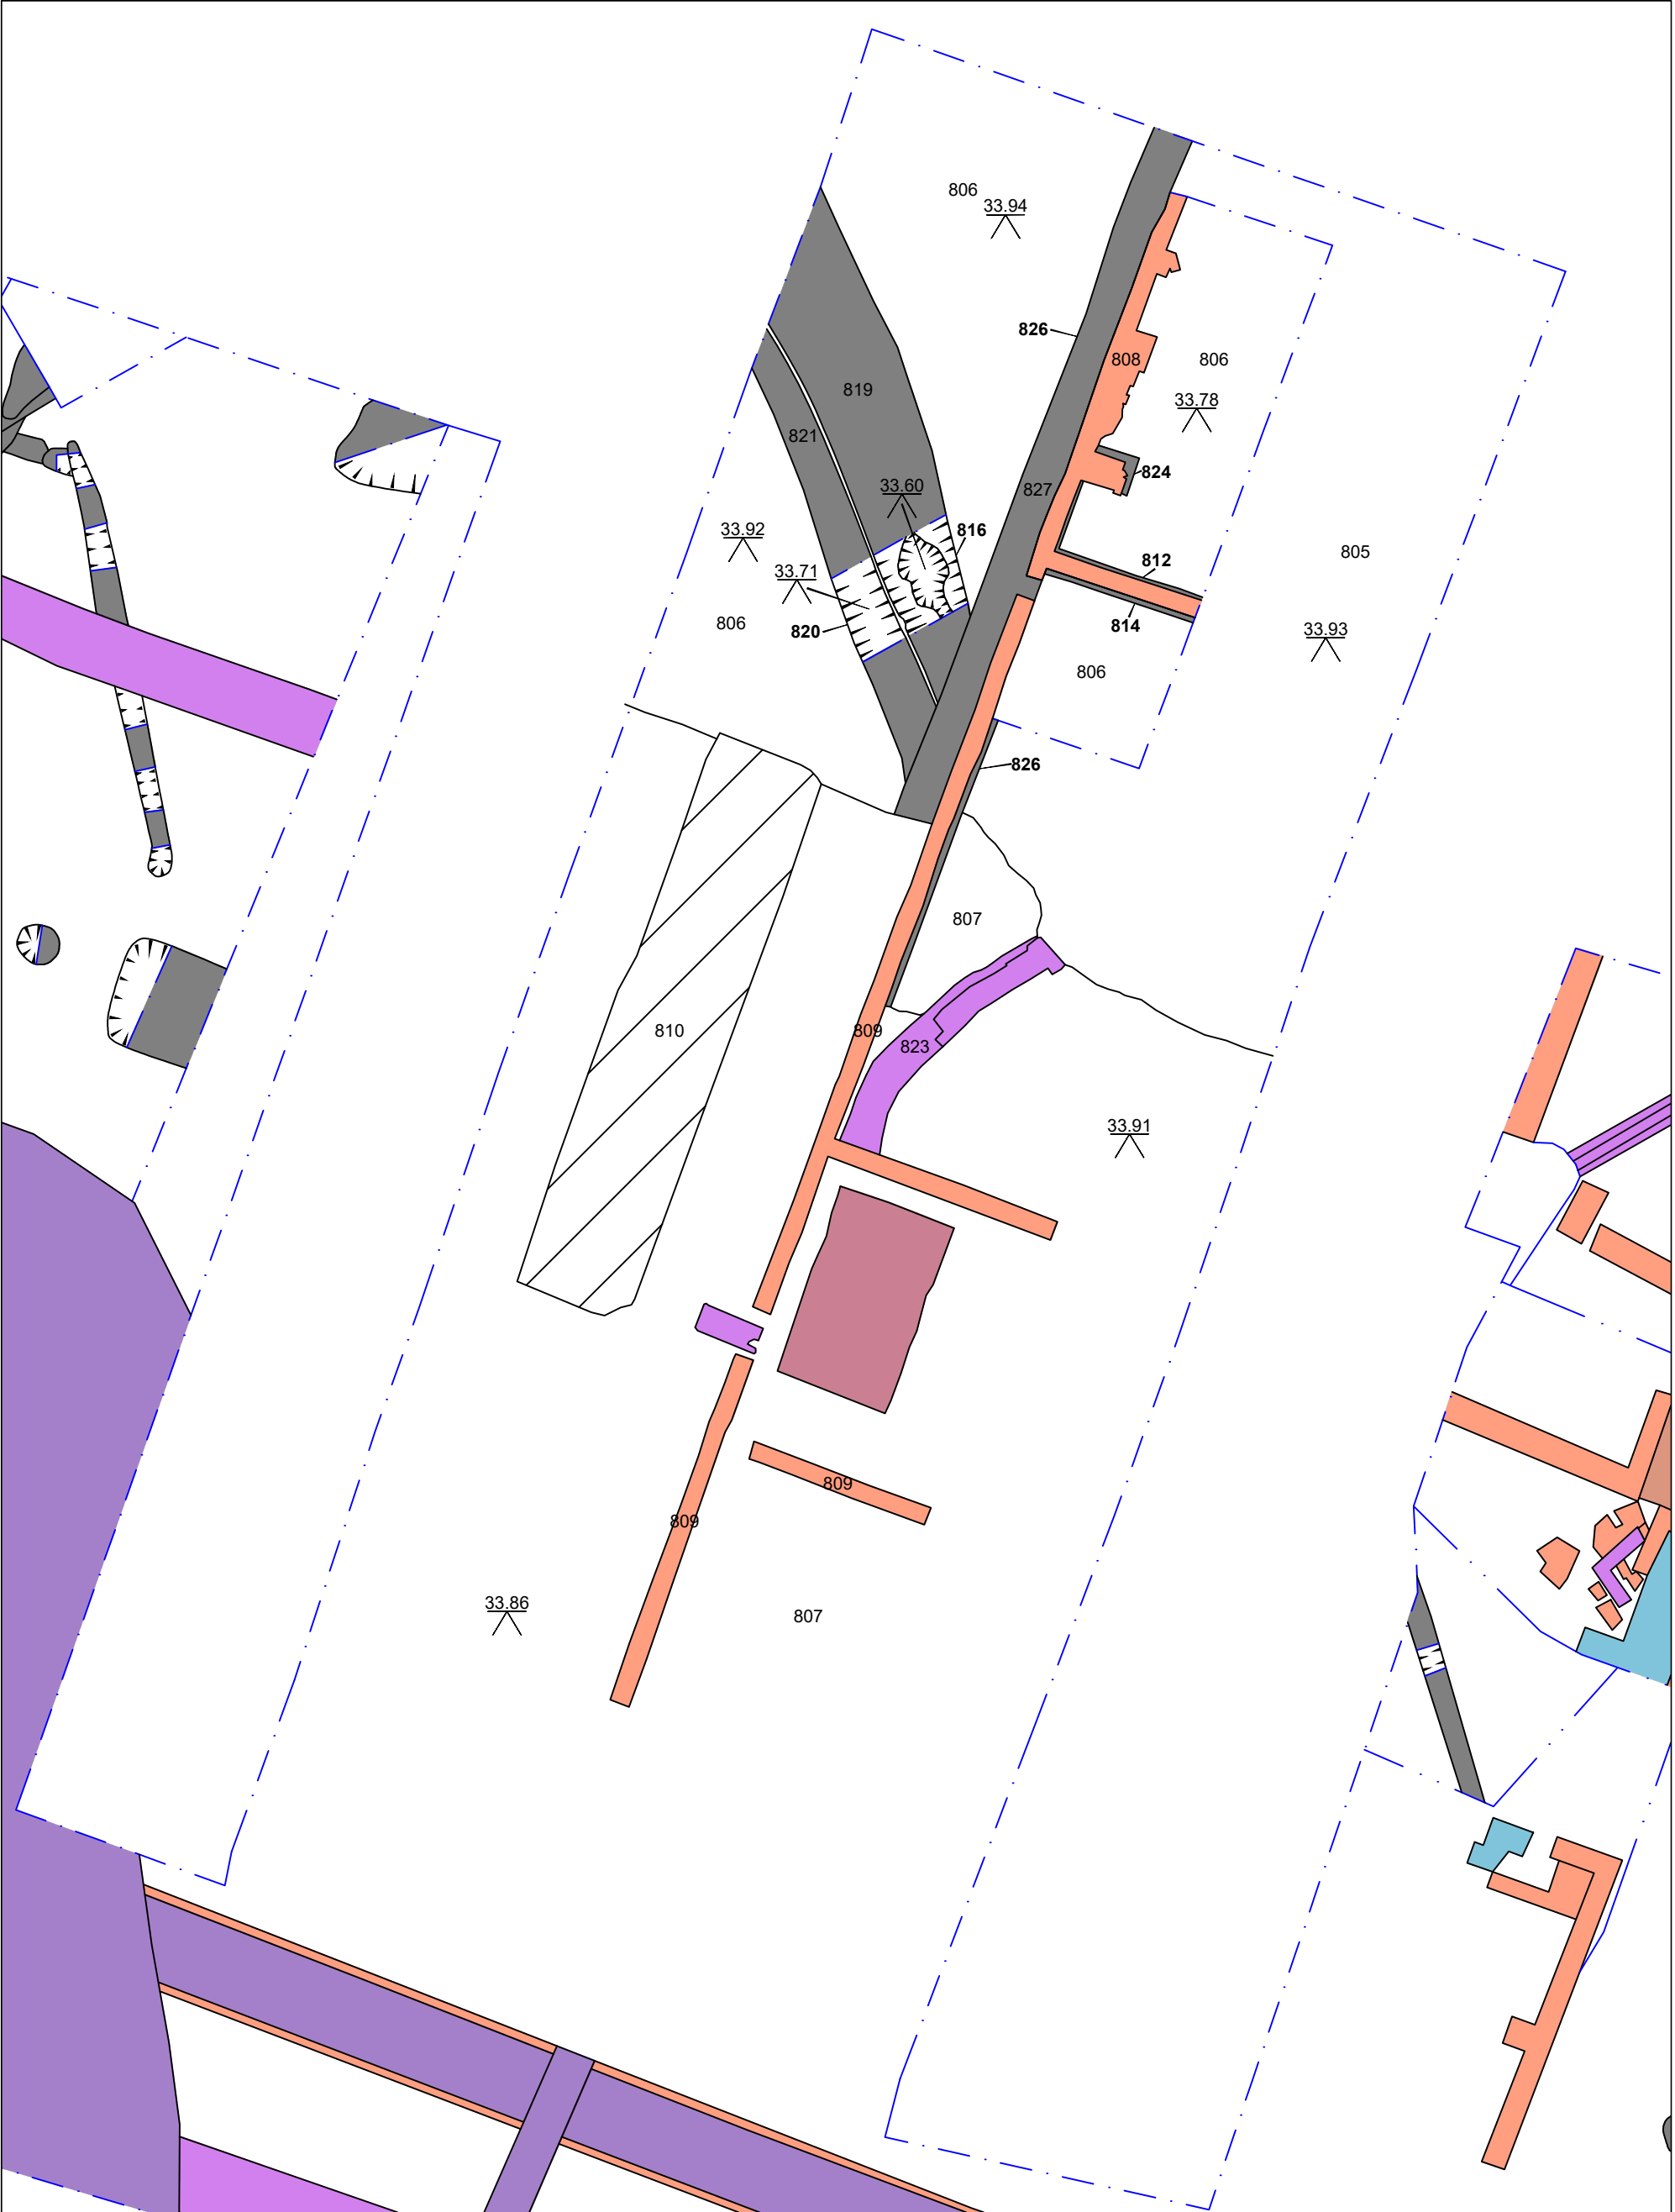
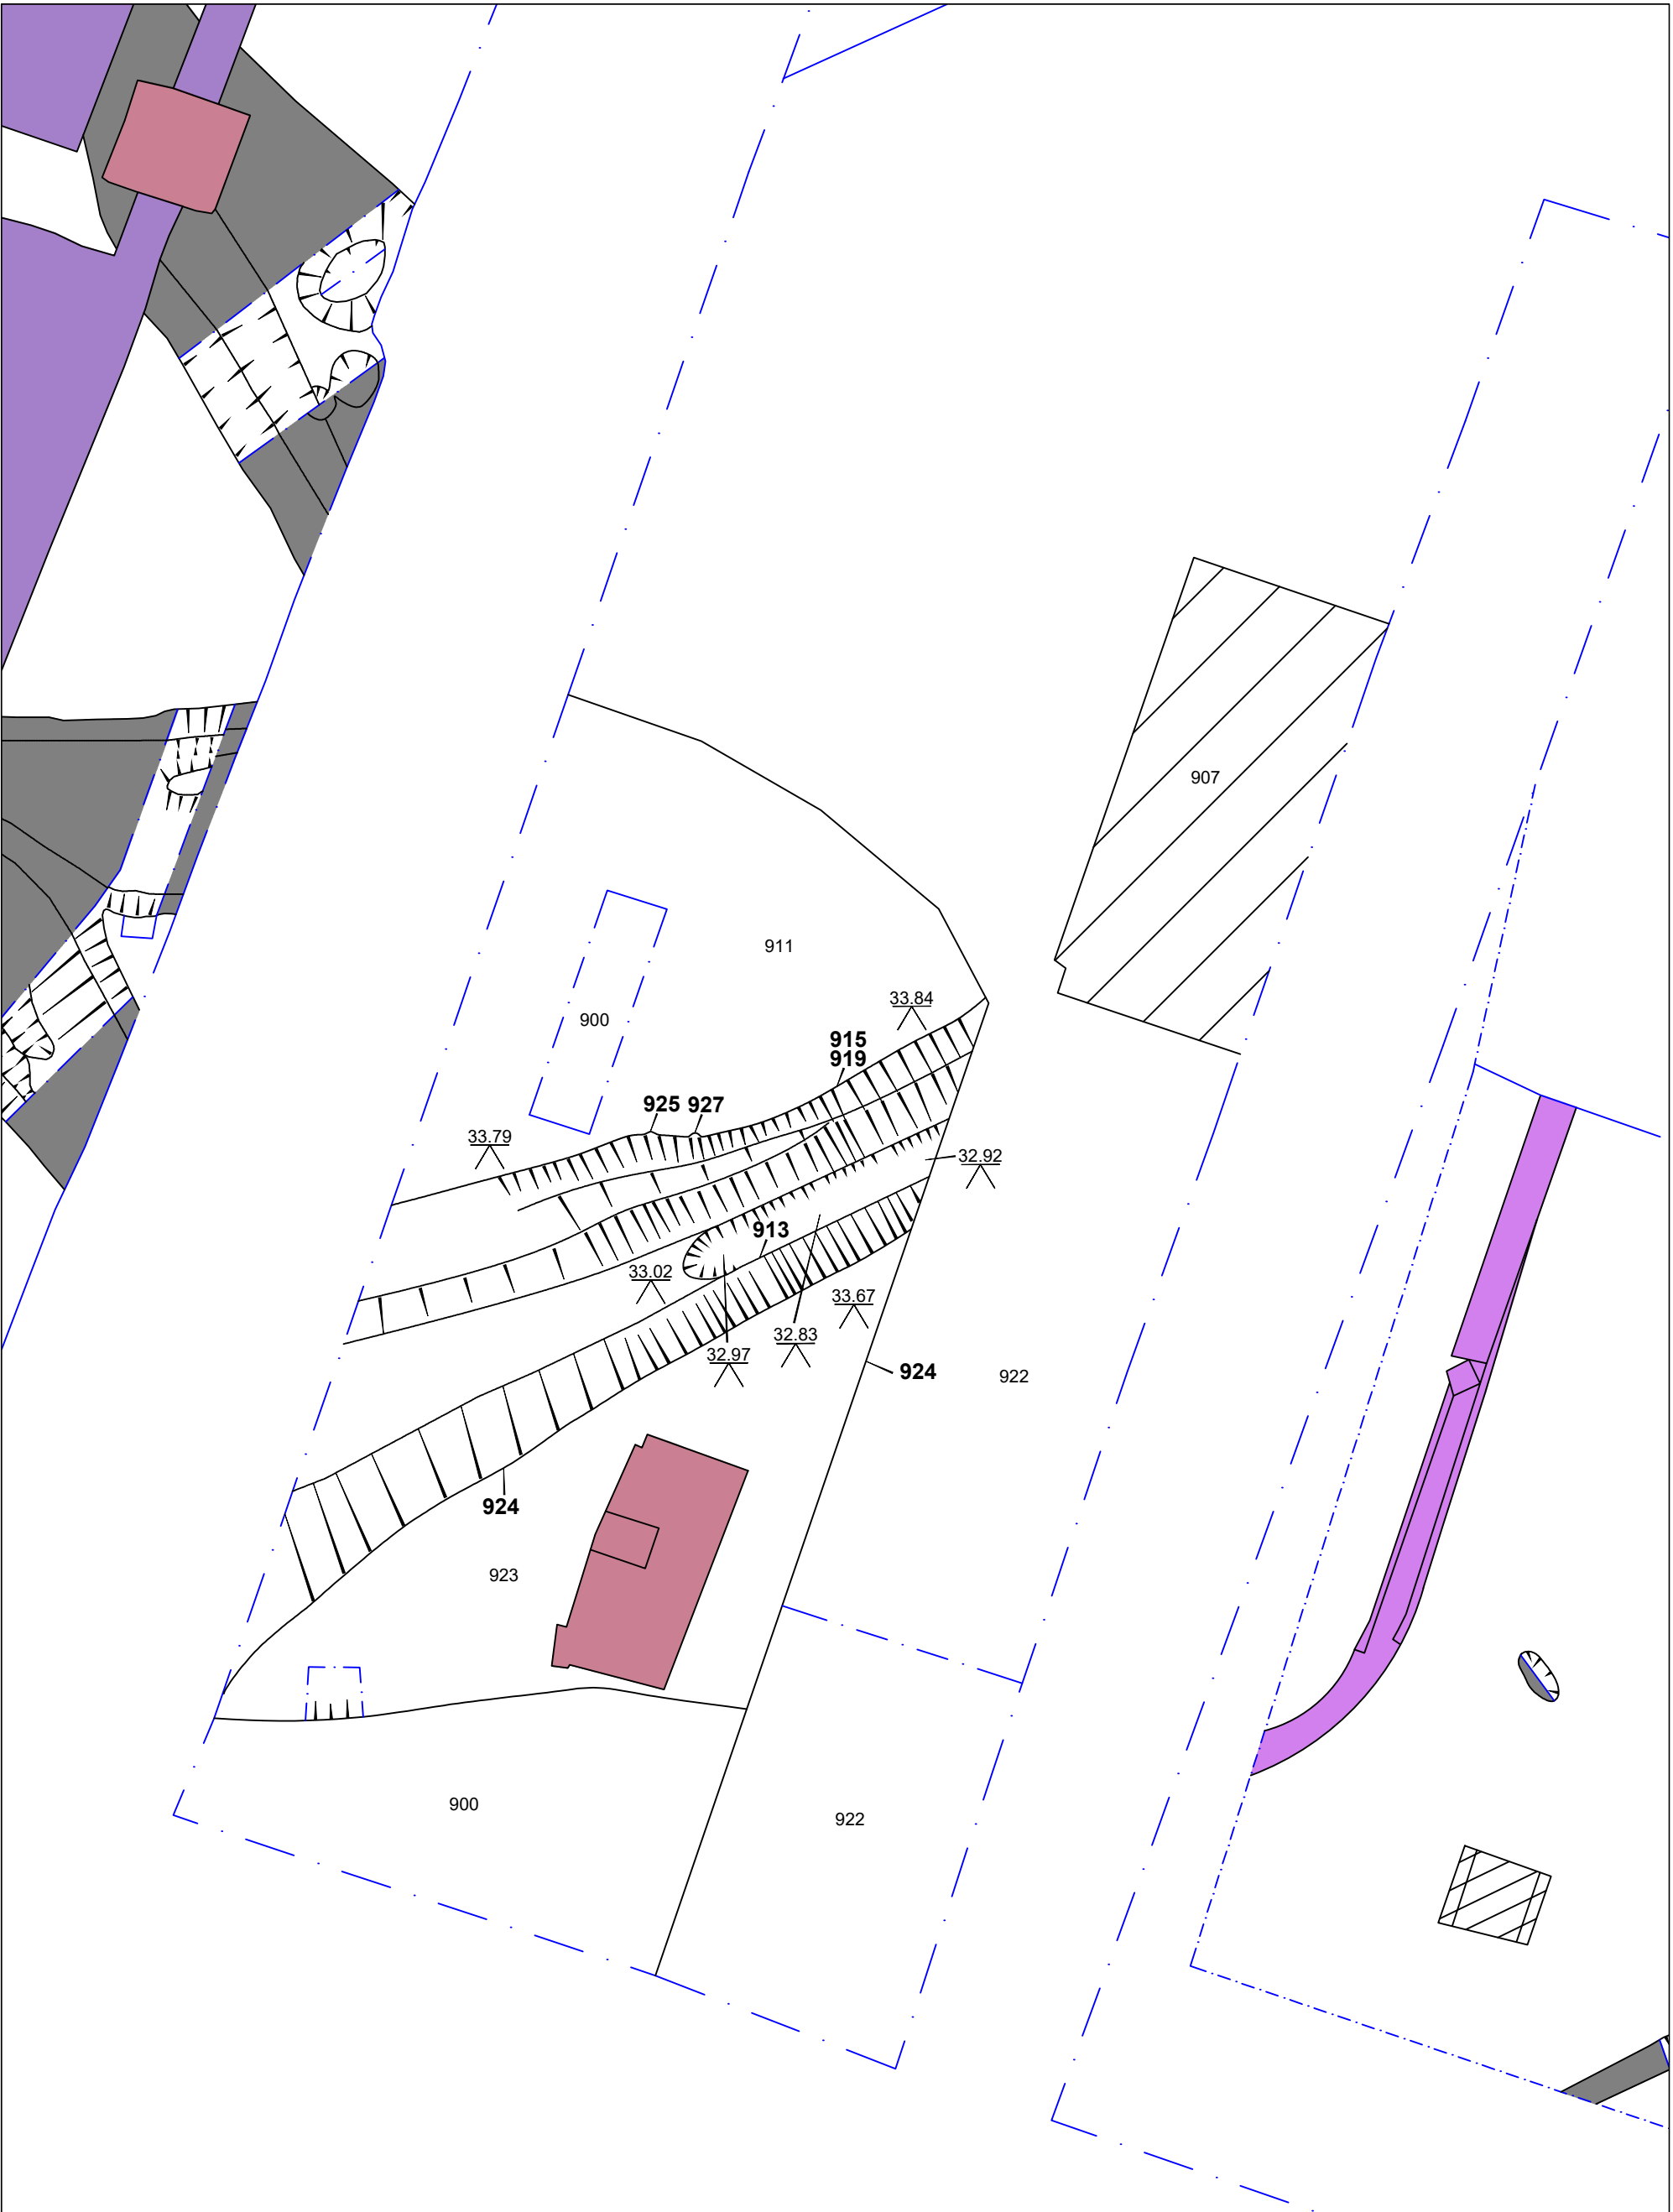


Figure 9:

Bay 8 Plan

 SALFORD ARCHAEOLOGY	0 5 m Scale at A3 1:75	Key:		--- Limit of Excavation
		Feature Brick Wall Drain	Modern Intrusion Manhole Concrete	



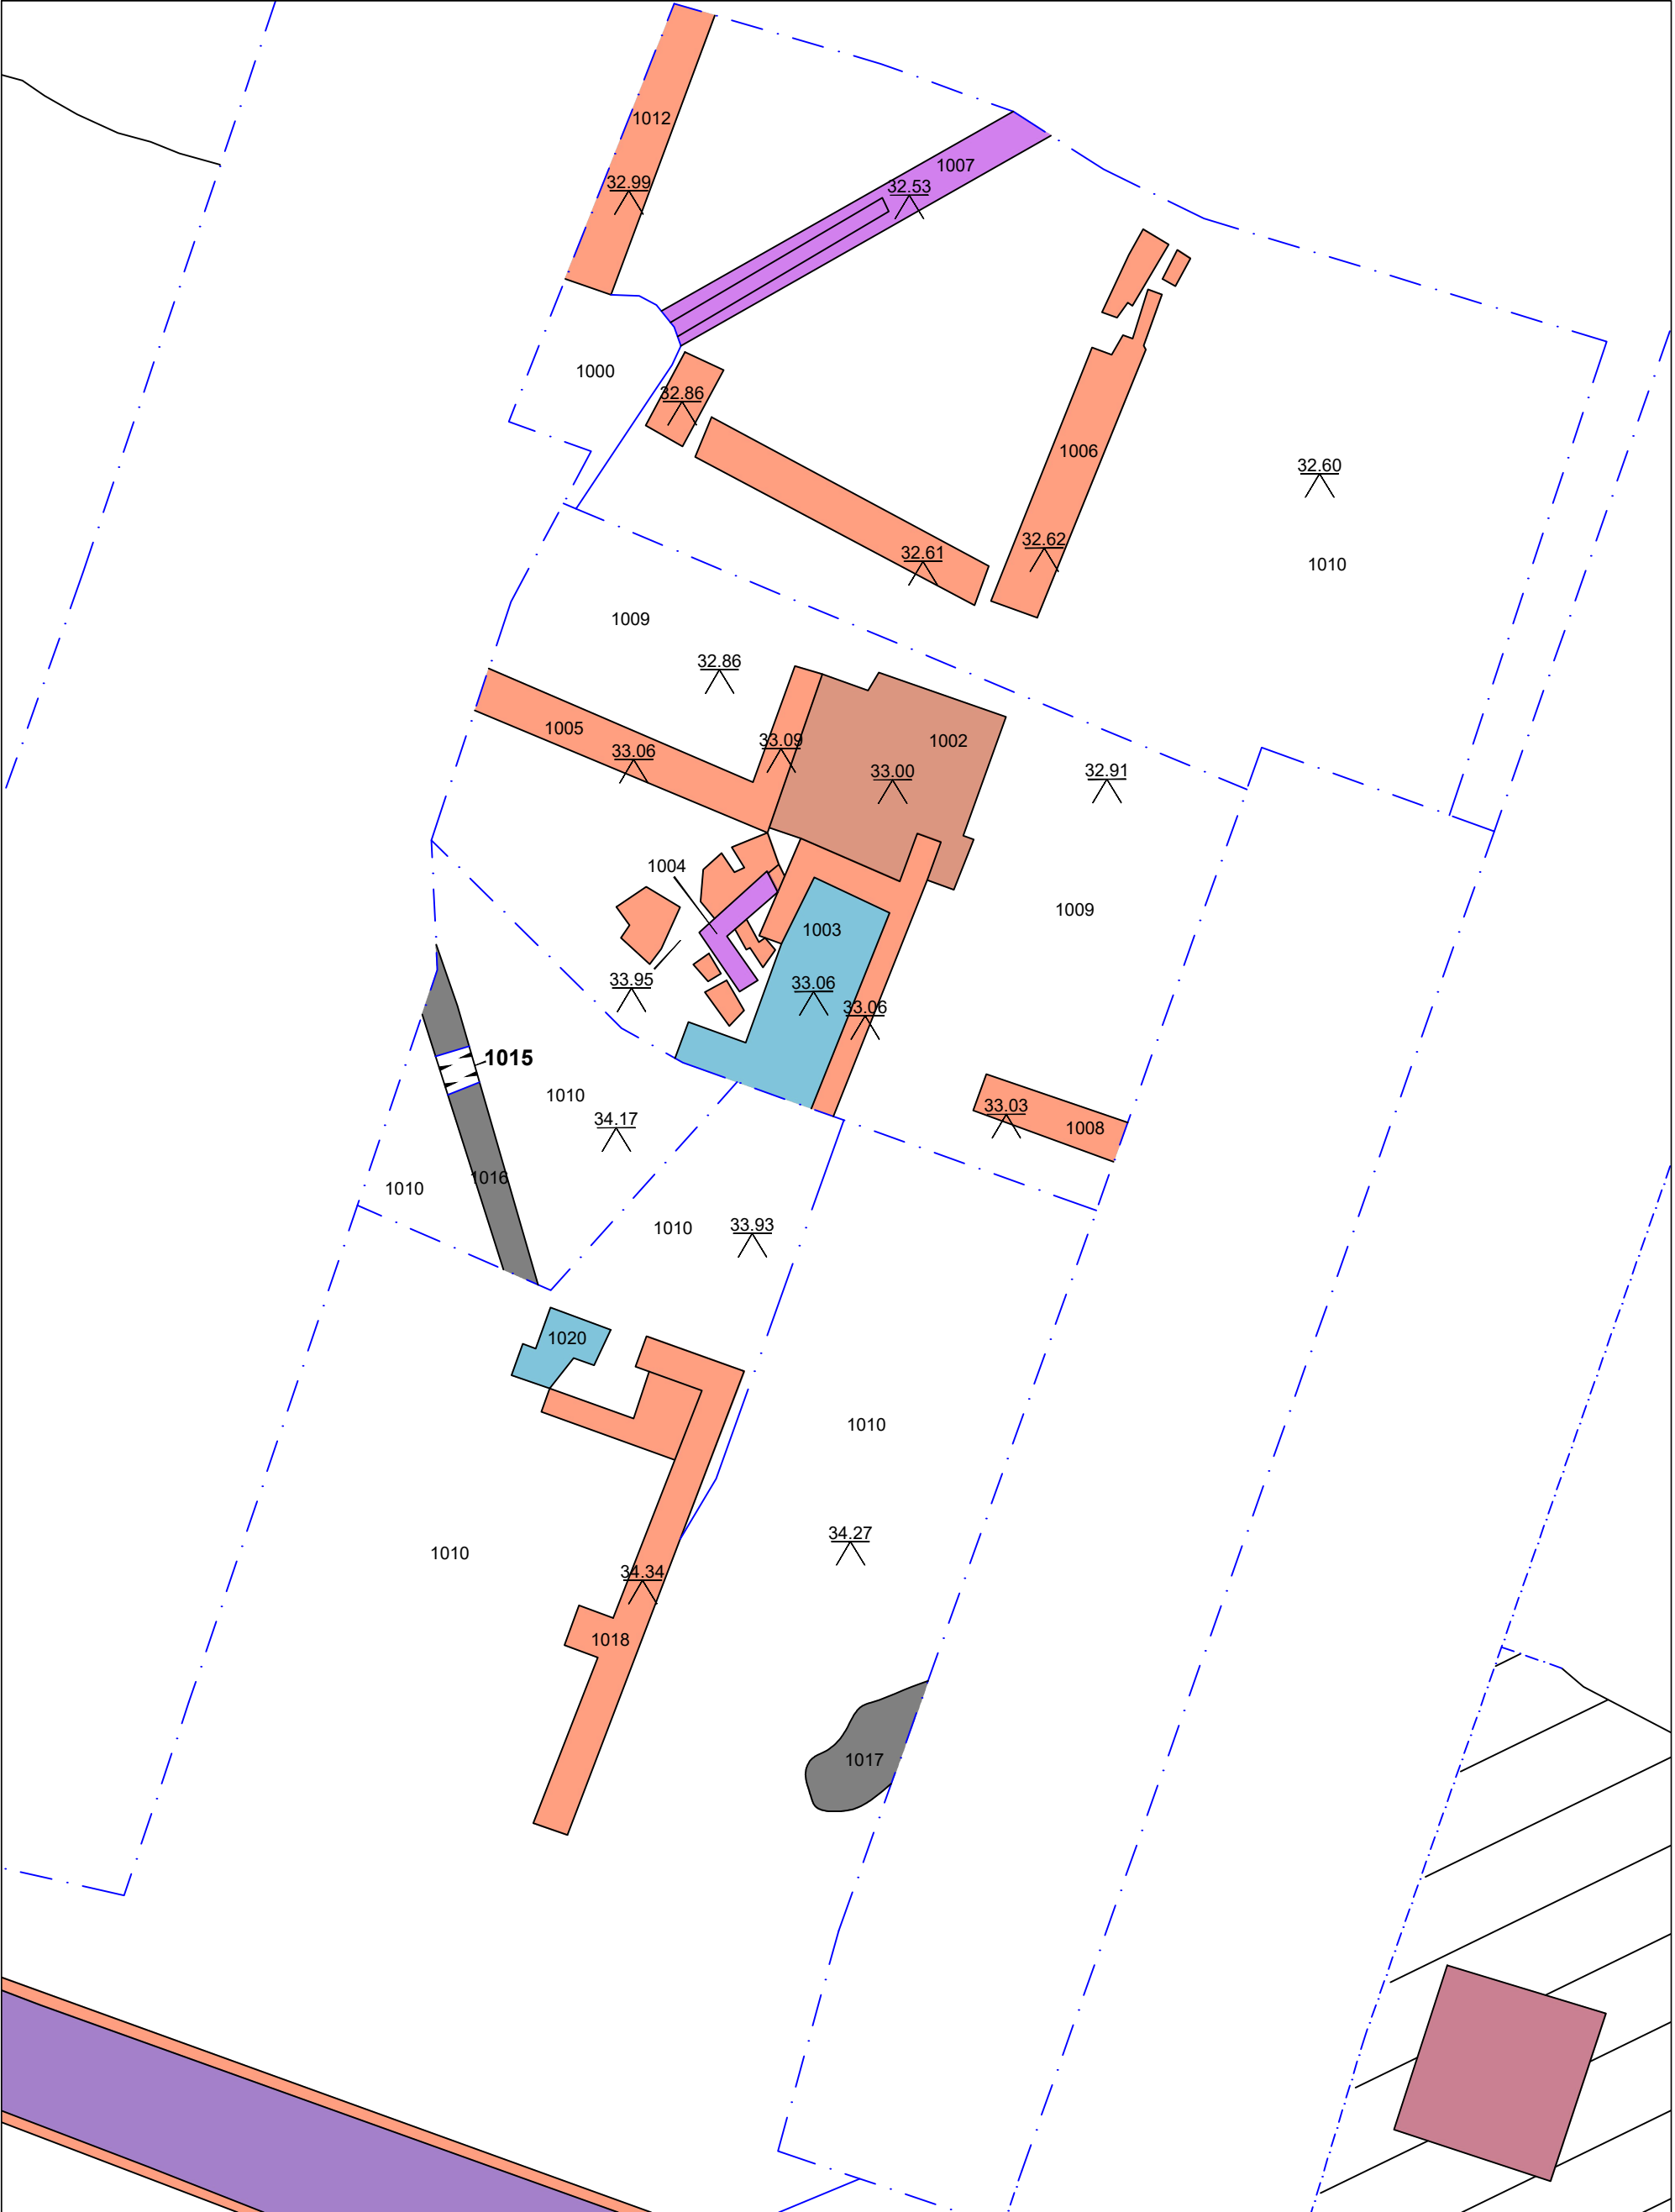


Figure 11:
Bay 10 Plan

**SALFORD
ARCHAEOLOGY**

0 2 m

Scale at A3 1:50

Key:

 Feature/Deposit	 Flags	 Limit of Excavation
 Brick Wall	 Drain	
 Brick Floor	 Modern Intrusion	

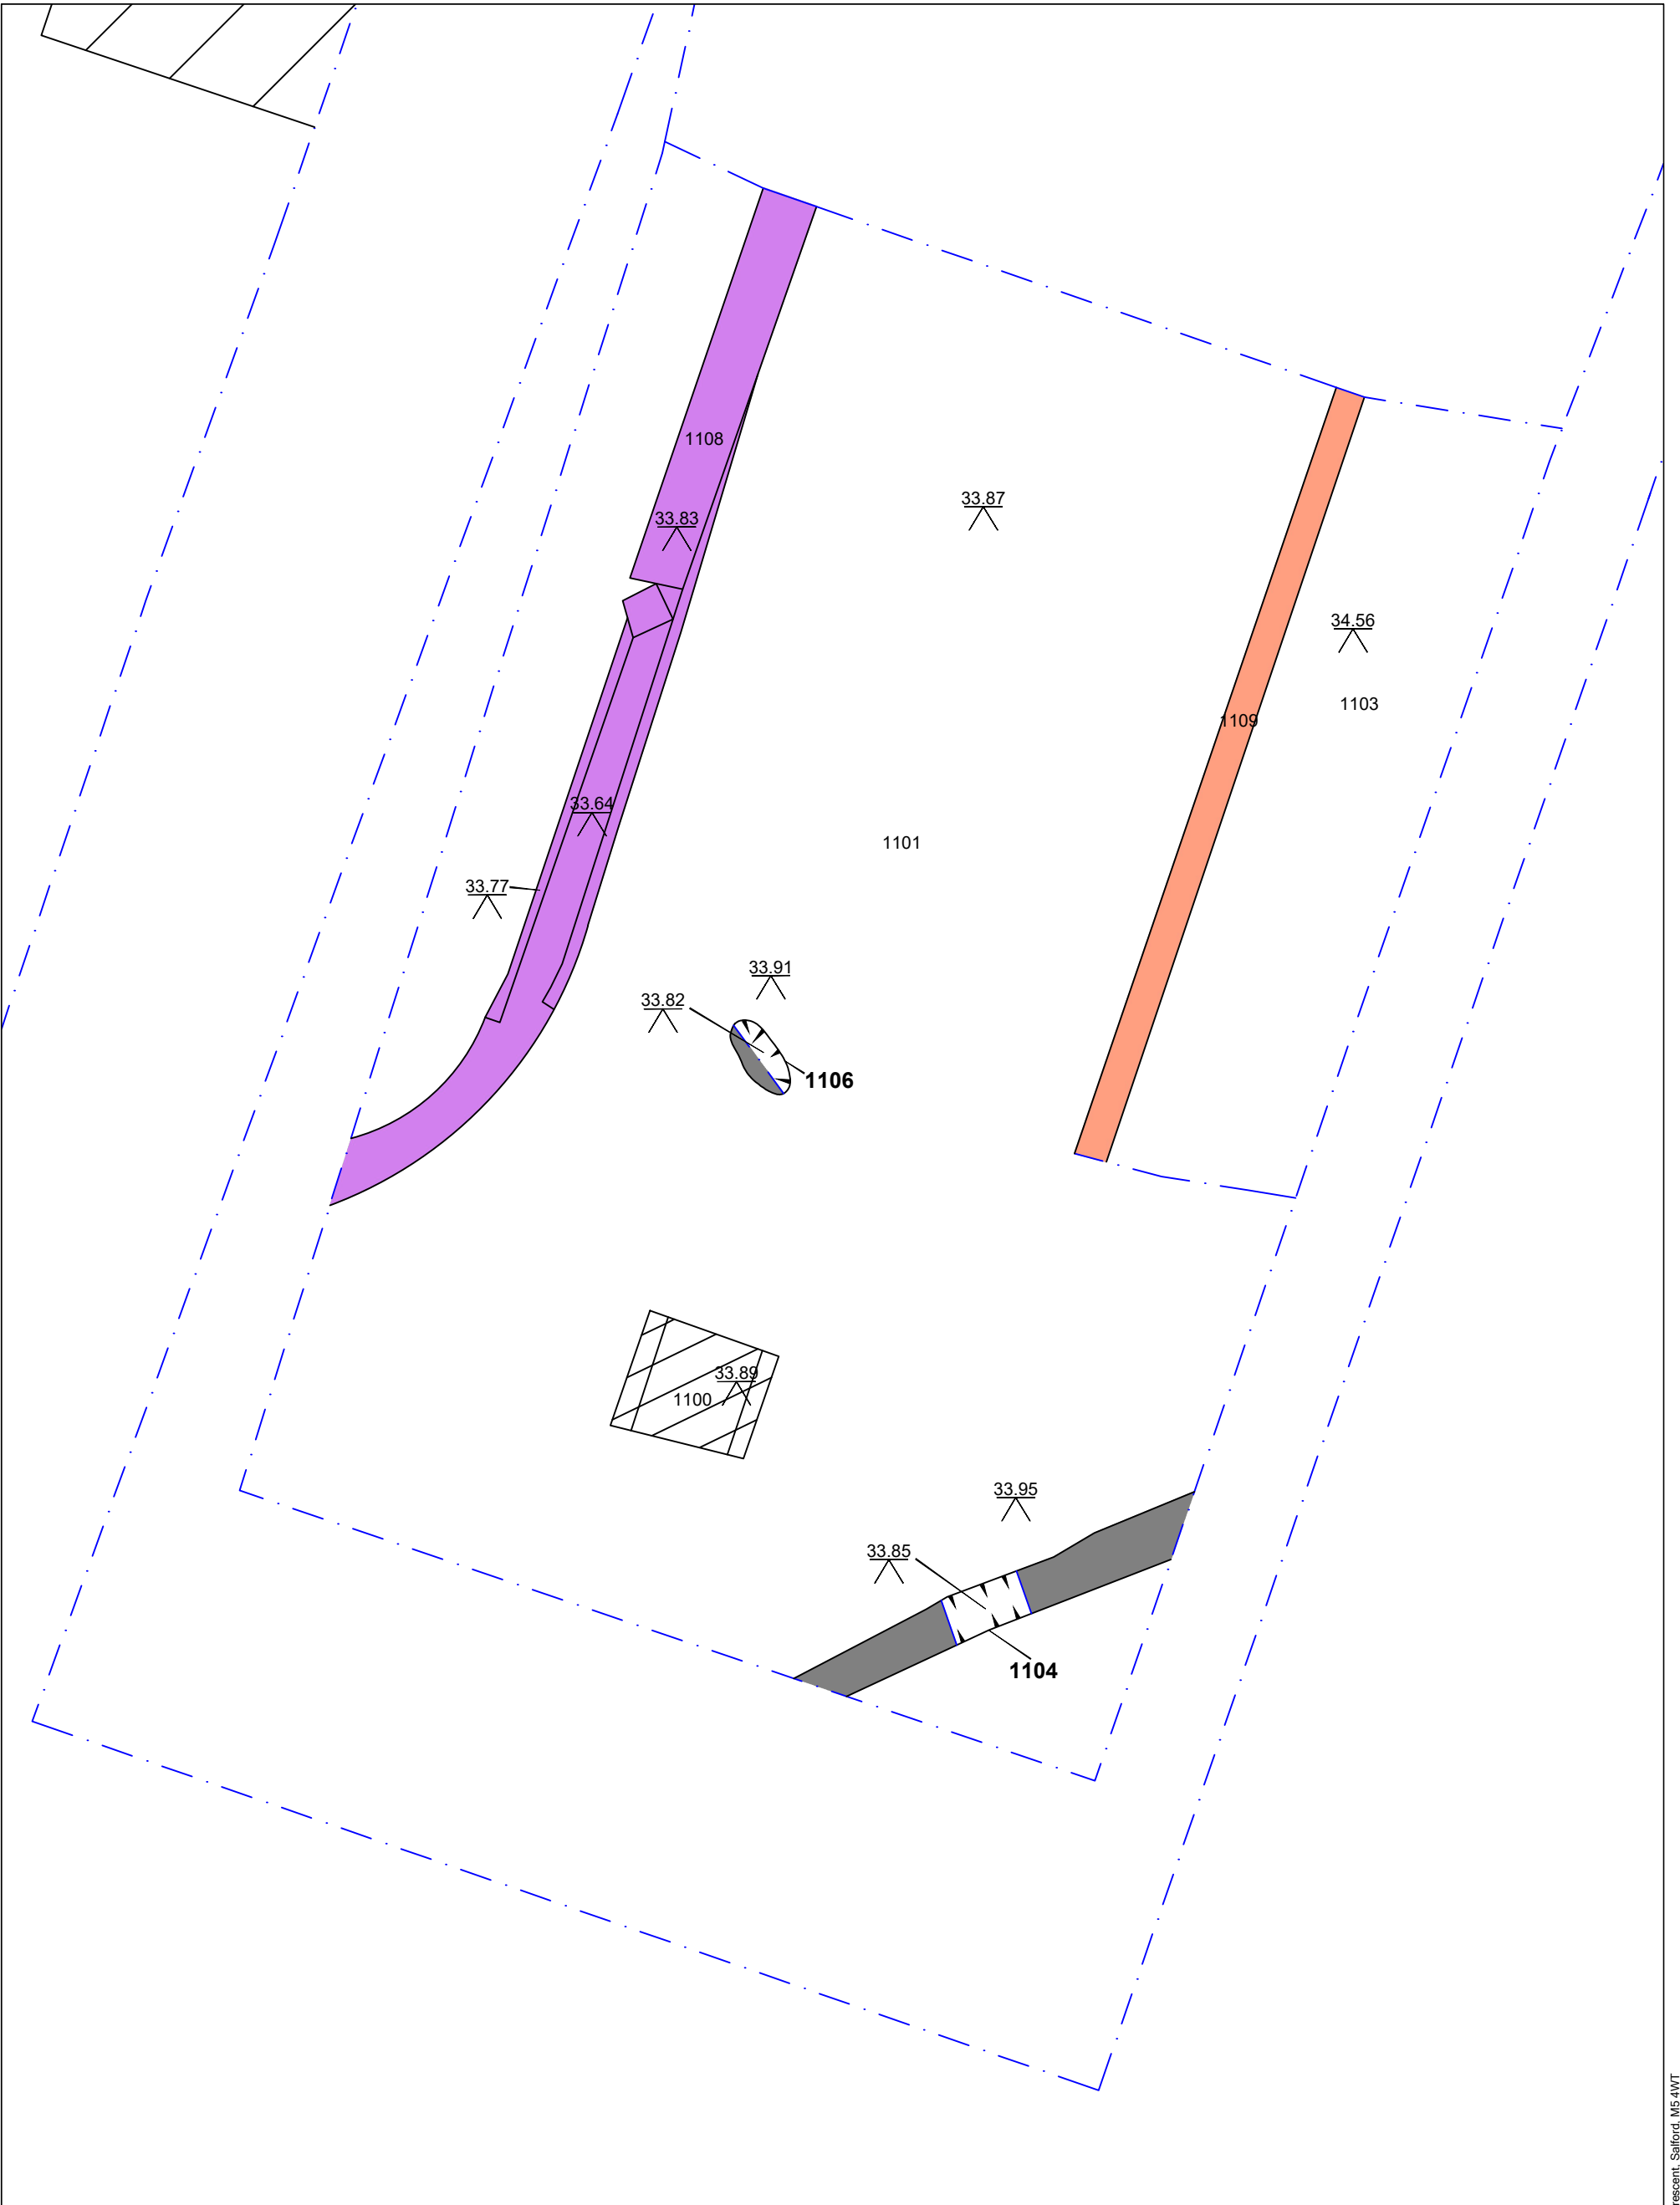


Figure 12:
Bay 11 Plan

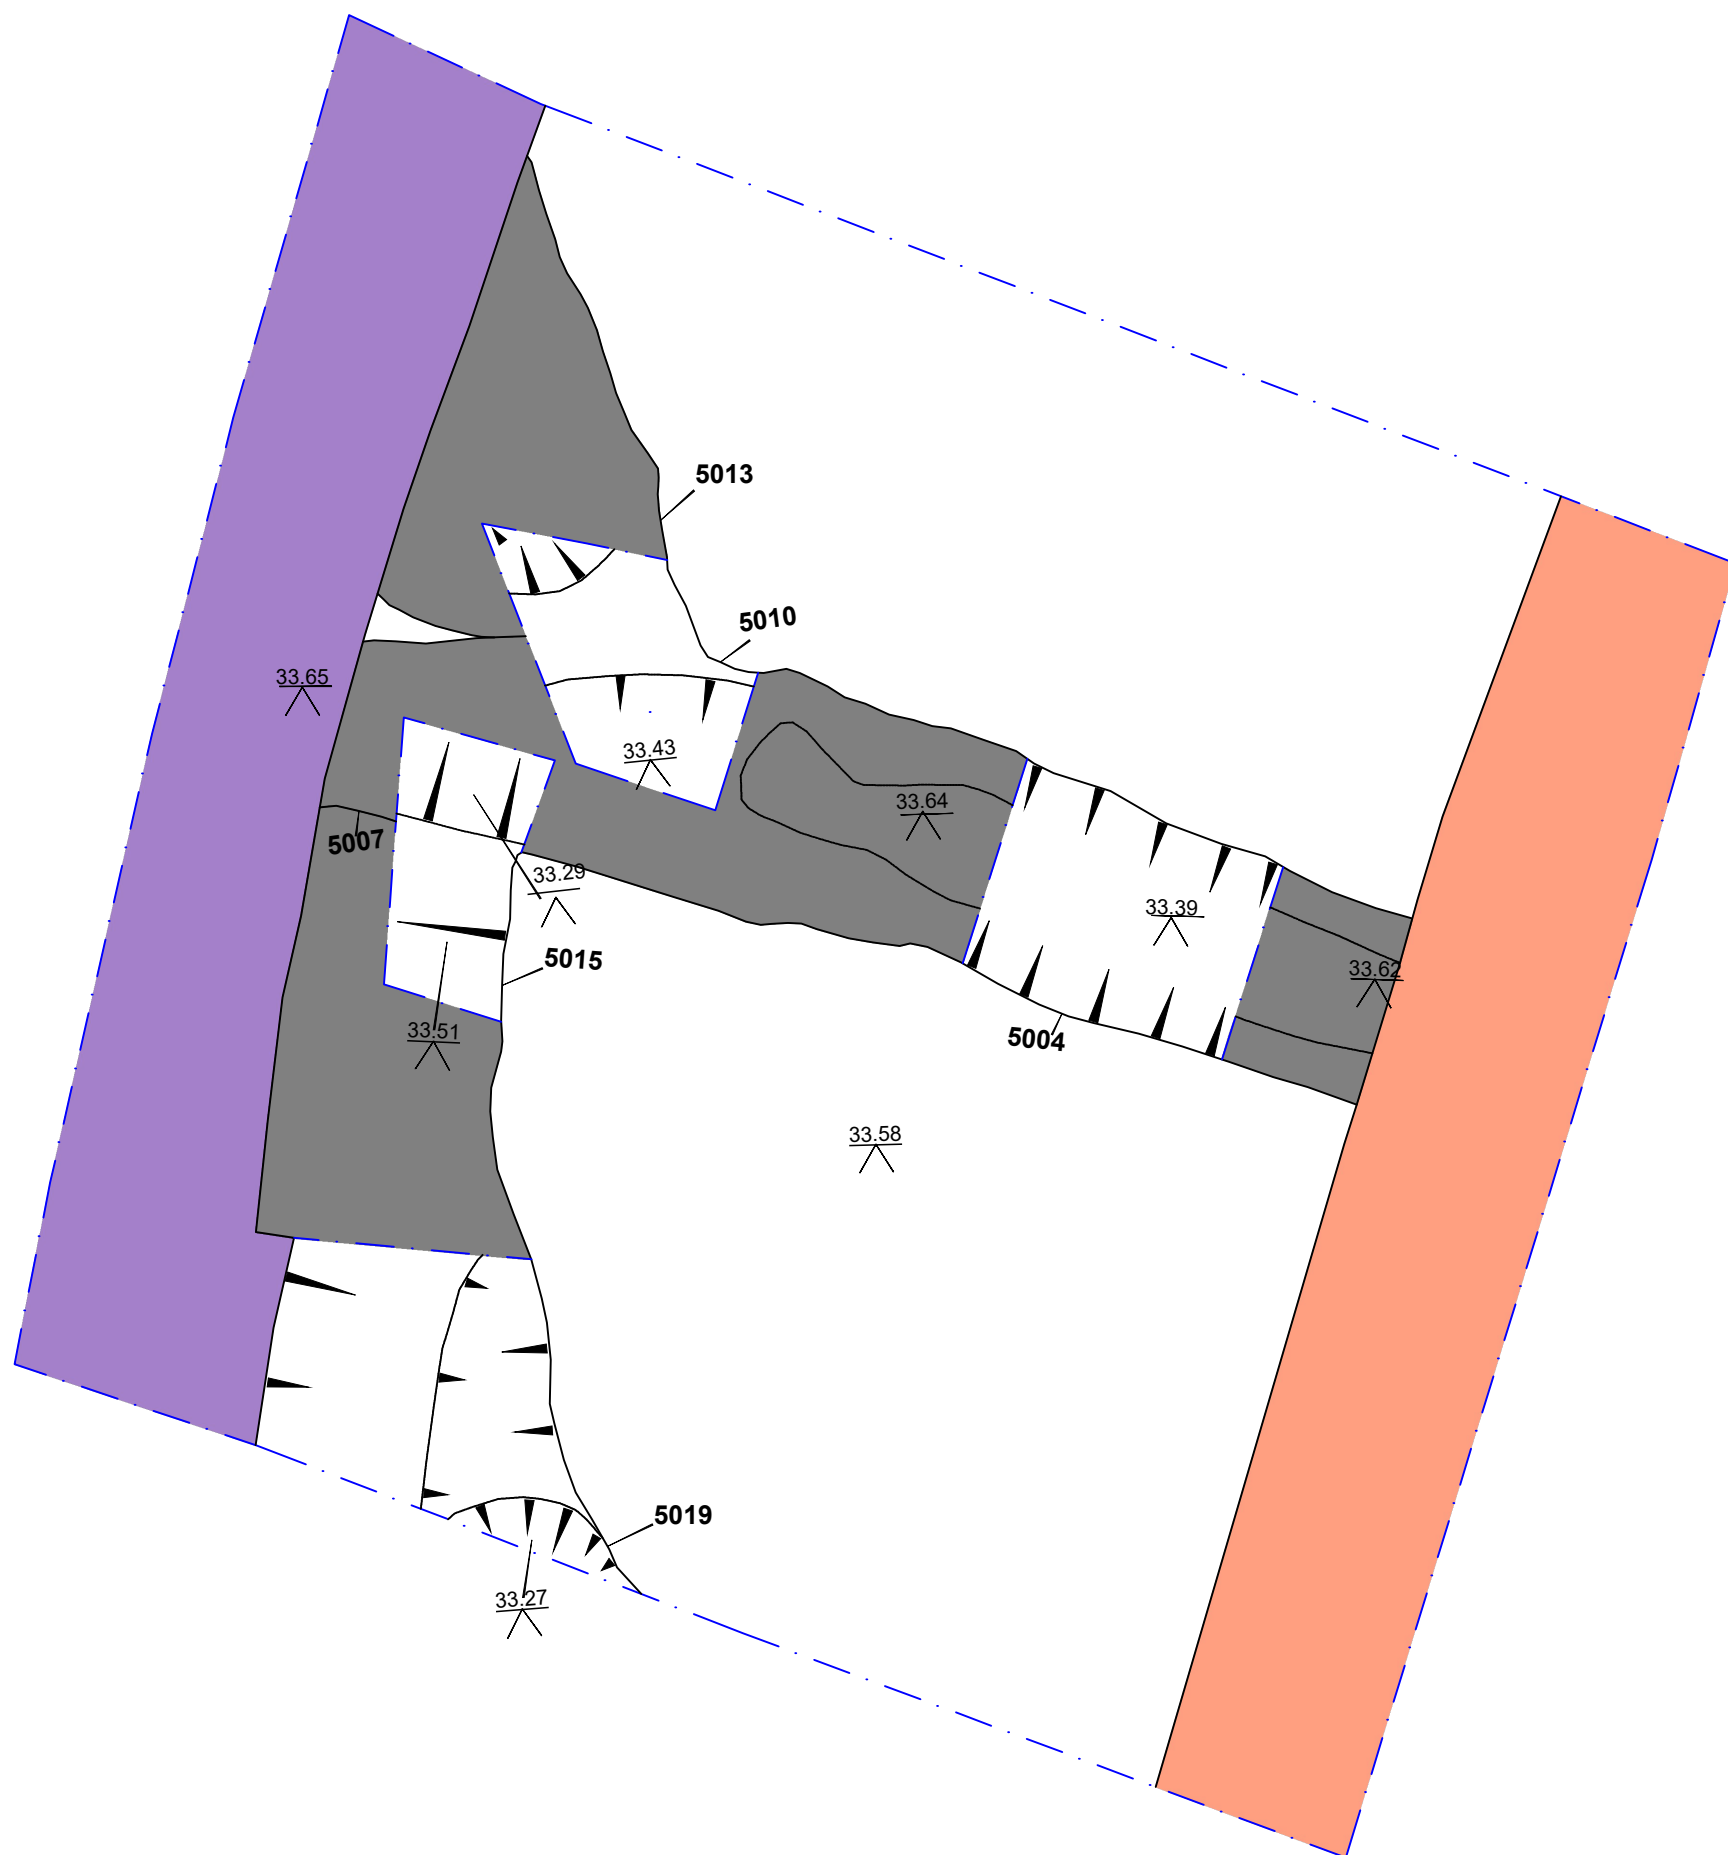


Figure 14:

Slot Site Plan



SALFORD
ARCHAEOLOGY

0 1 m
Scale at A3 1:25

Key:

- Feature
- Brick Wall
- Modern Intrusion

--- Limit of Excavation

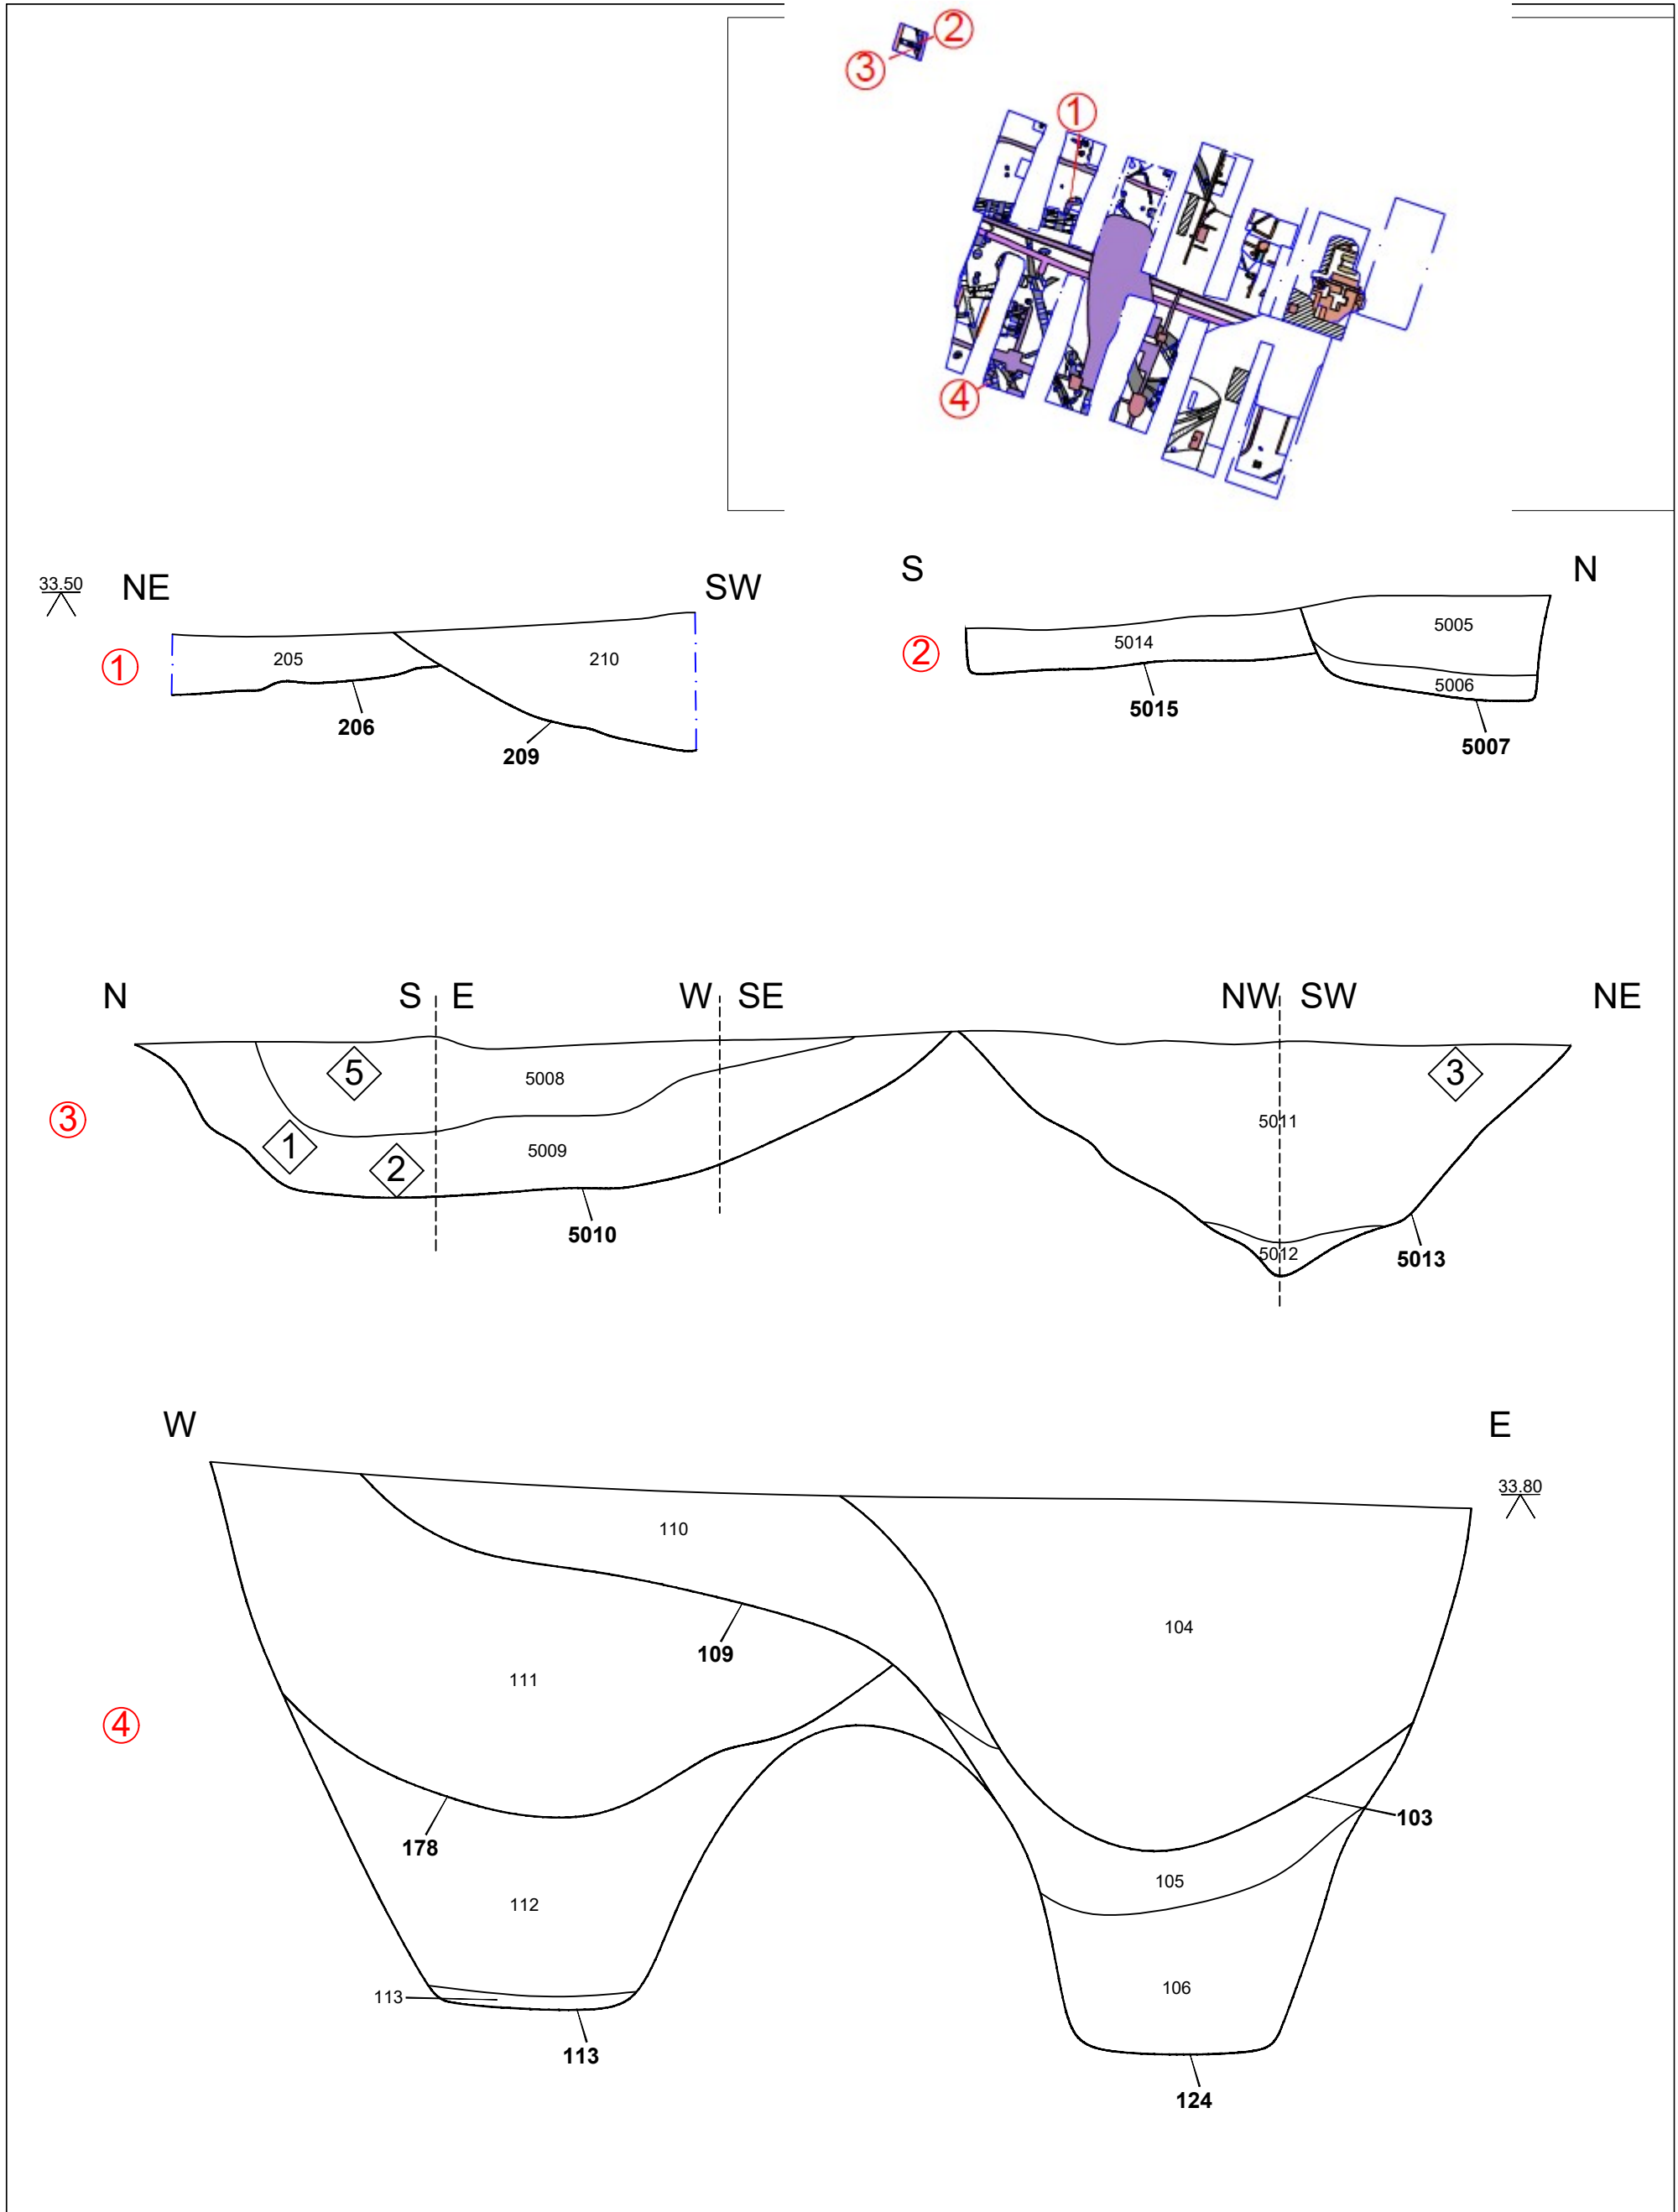


Fig 15:
 North West Facing Section Through Ditch 206 and Pit 209
 East Facing Section Through Gullies 5007 and 5015
 Composite Section Through Gullies 5010 and 5013
 South East Facing Section Through Ditches 125 and 124 and Re-cuts 103 and 109

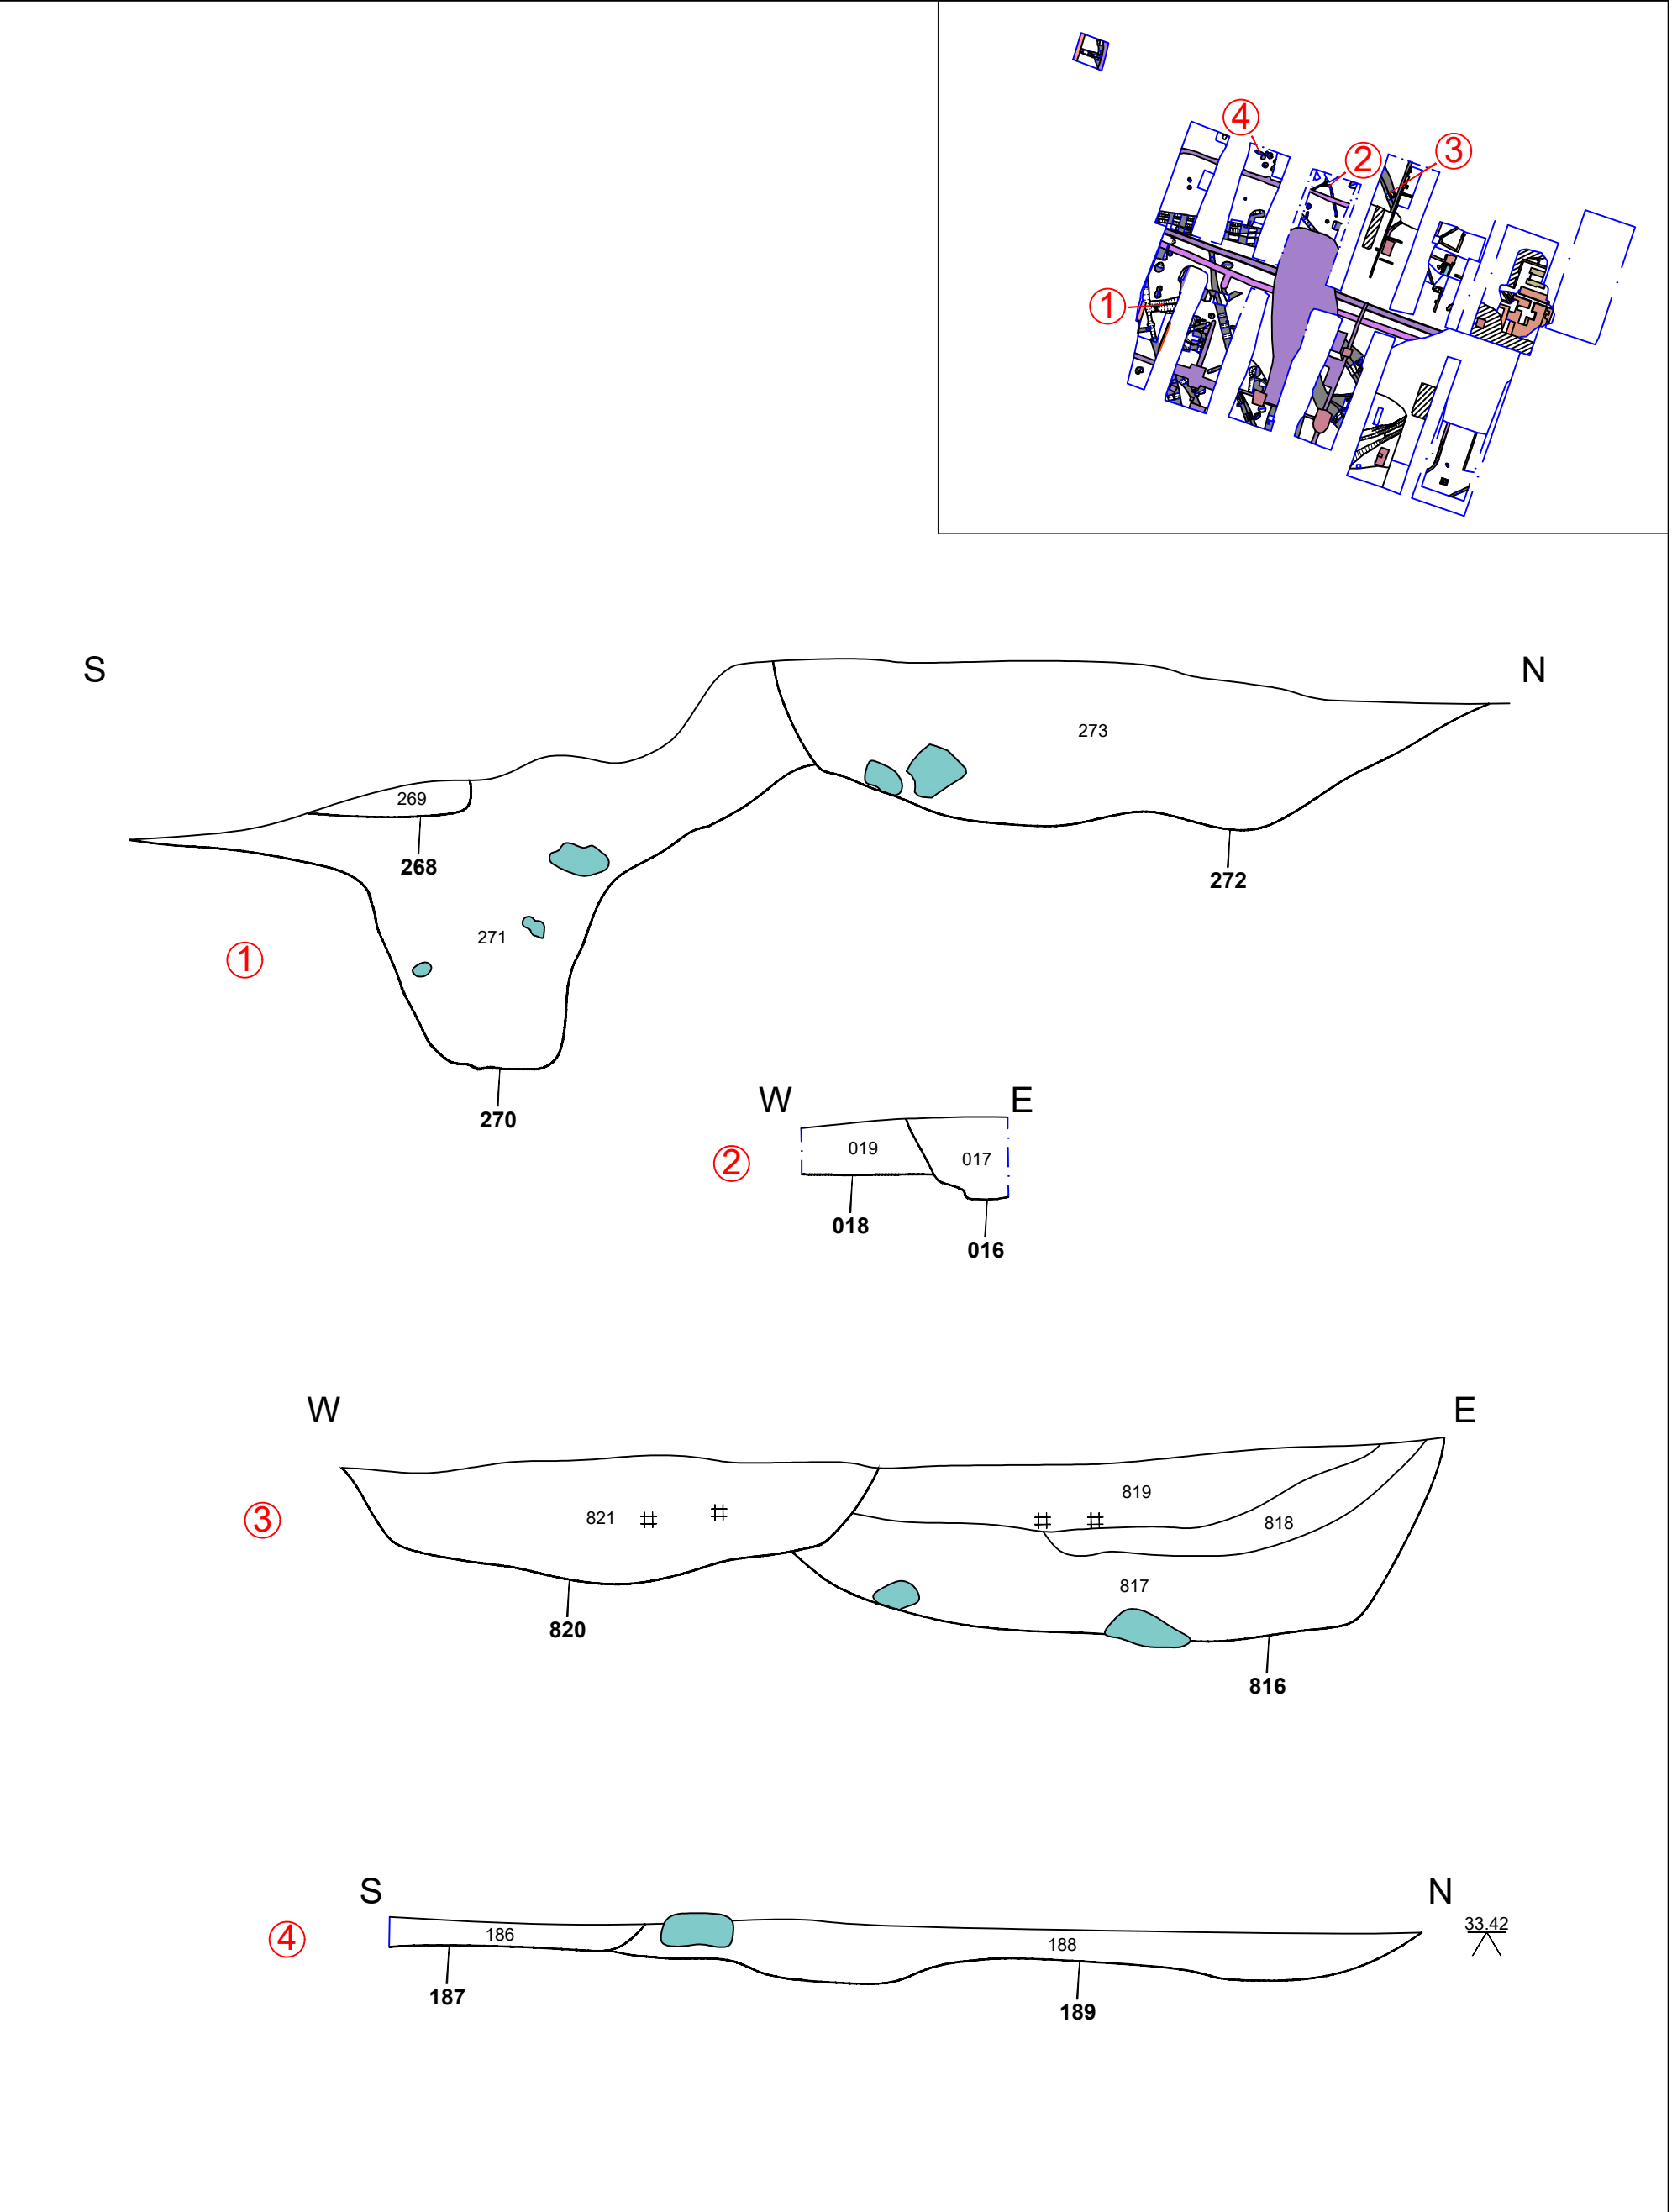


Figure 16:
 North East Facing Section Through Post Hole 268 and Ditches 270 and 272
 South Facing Section Through Pit 018 and Gully 016
 South East Facing Section of Ditch 816 and Re-cut 820
 North East Facing Section Through Gully 189 and Pit 187

