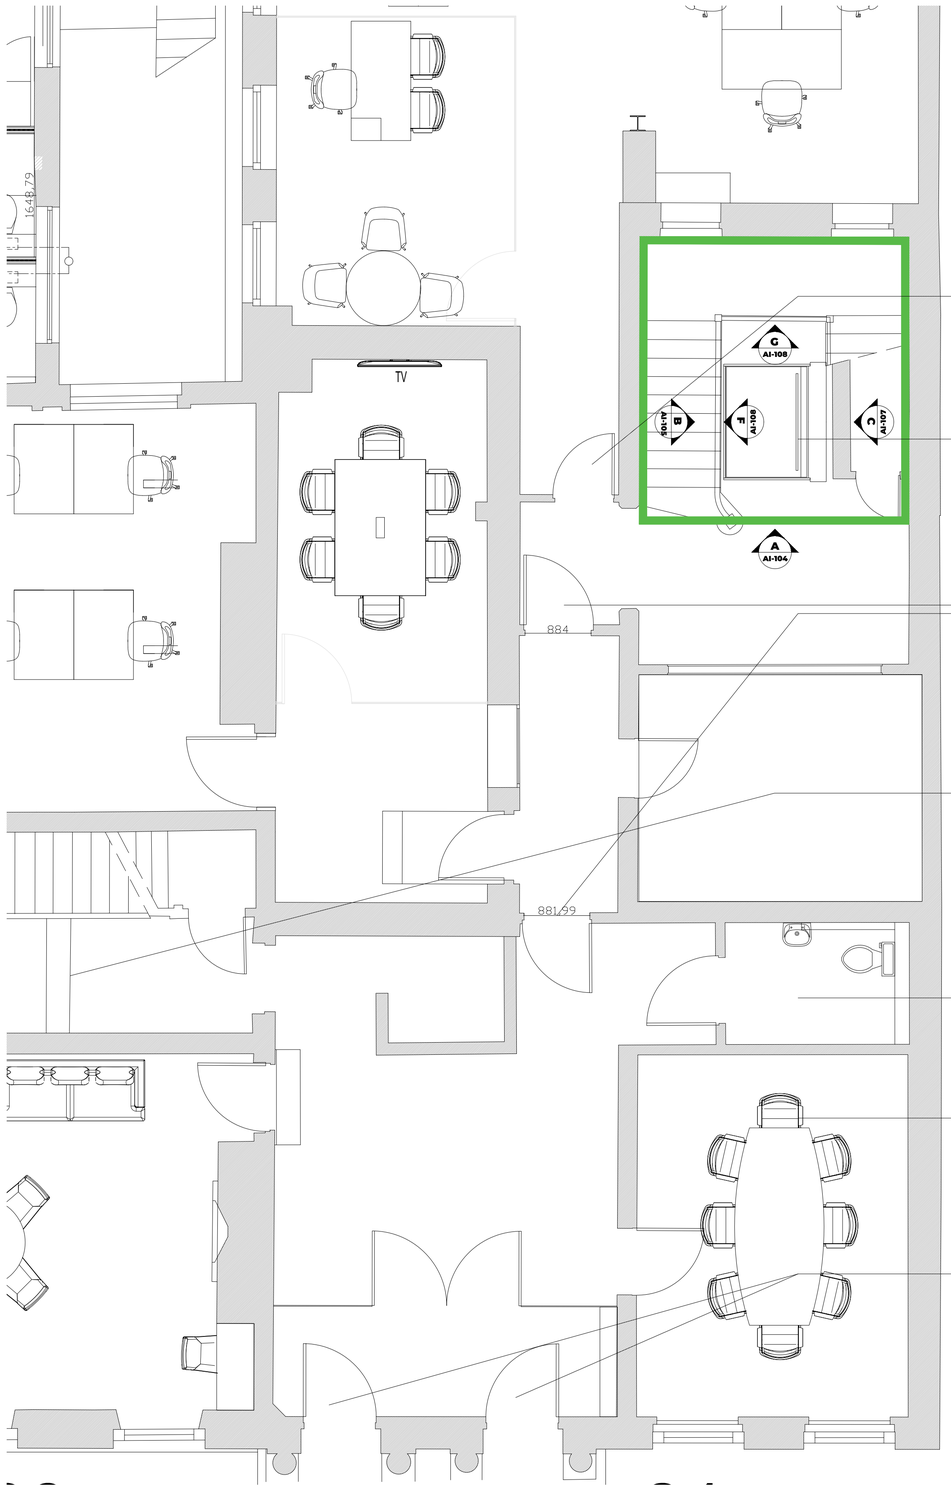


Existing entrance route into working area

Proposed new lift location

Existing circulation fire door

2 step change in level (Approx 360mm increase).
Portable ramp available

Existing accessible toilet

Existing meeting room located on GF.

Entrance to building with step up (Approx 160mm increase)
Portable ramp available

Rev	Description	Date	By
C	Detail Amends	13.06.24	NS
B	Detail Amends	04.06.24	NS
A	Detail Amends	24.04.24	NS

Status:
Approval

Client:
1462 - ST JOHNS BUILDINGS BARRISTERS CHAMBERS

Contract:
24A, 26, 28 St Johns Street
Manchester
M3 4DJ

Drawing:
Ground Floor
Lift Proposal

Drawing No:	Revision:	Scales:
AI-101	C	1:100
Drawn:	Checked:	Date:
NS	_	13.06.24

Redbridge
1 Stockport Road
Marple
Stockport SK6 6BD
Tel : 0161 236 4321
www.redbridge-interiors.co.uk

AIS Association of Interior Specialists member

This drawing is the property of Redbridge Interiors Ltd. Copyright is reserved by them and the drawing is issued on the condition that it is not reproduced, copied, retained or disclosed to any unauthorised person's either wholly or in part without the prior written consent of Redbridge Interiors Ltd.

Do not scale from this drawing. All Dimensions to be checked on site. Figured dimensions to be taken in preference to those scaled and are show in millimetres unless otherwise annotated.

Read in conjunction with all other drawings and specification spreadsheet.