

BRAND NAME
JO MALONE LONDON

PROJECT NAME
JML_FSS - MANCHESTER

DRAWING TITLE
GROUND FLOOR
ELEVATION 1

DRAWING NUMBER
ID1068595705 18


DATE
19/12/23 REVISION NO.
G

DRAWN BY
ADE SHOKUNBI SCALE
1:55@A3

REVISION NOTES
REVISION NO. G
DATE: 18/07/24
REQUESTED BY: XXXXX
DESCRIPTION:
(1)

REVISION NO. X
DATE: XX/XX/XX
REQUESTED BY: XXXXX
DESCRIPTION:

REVISION NO. X
DATE: XX/XX/XX
REQUESTED BY:
DESCRIPTION:

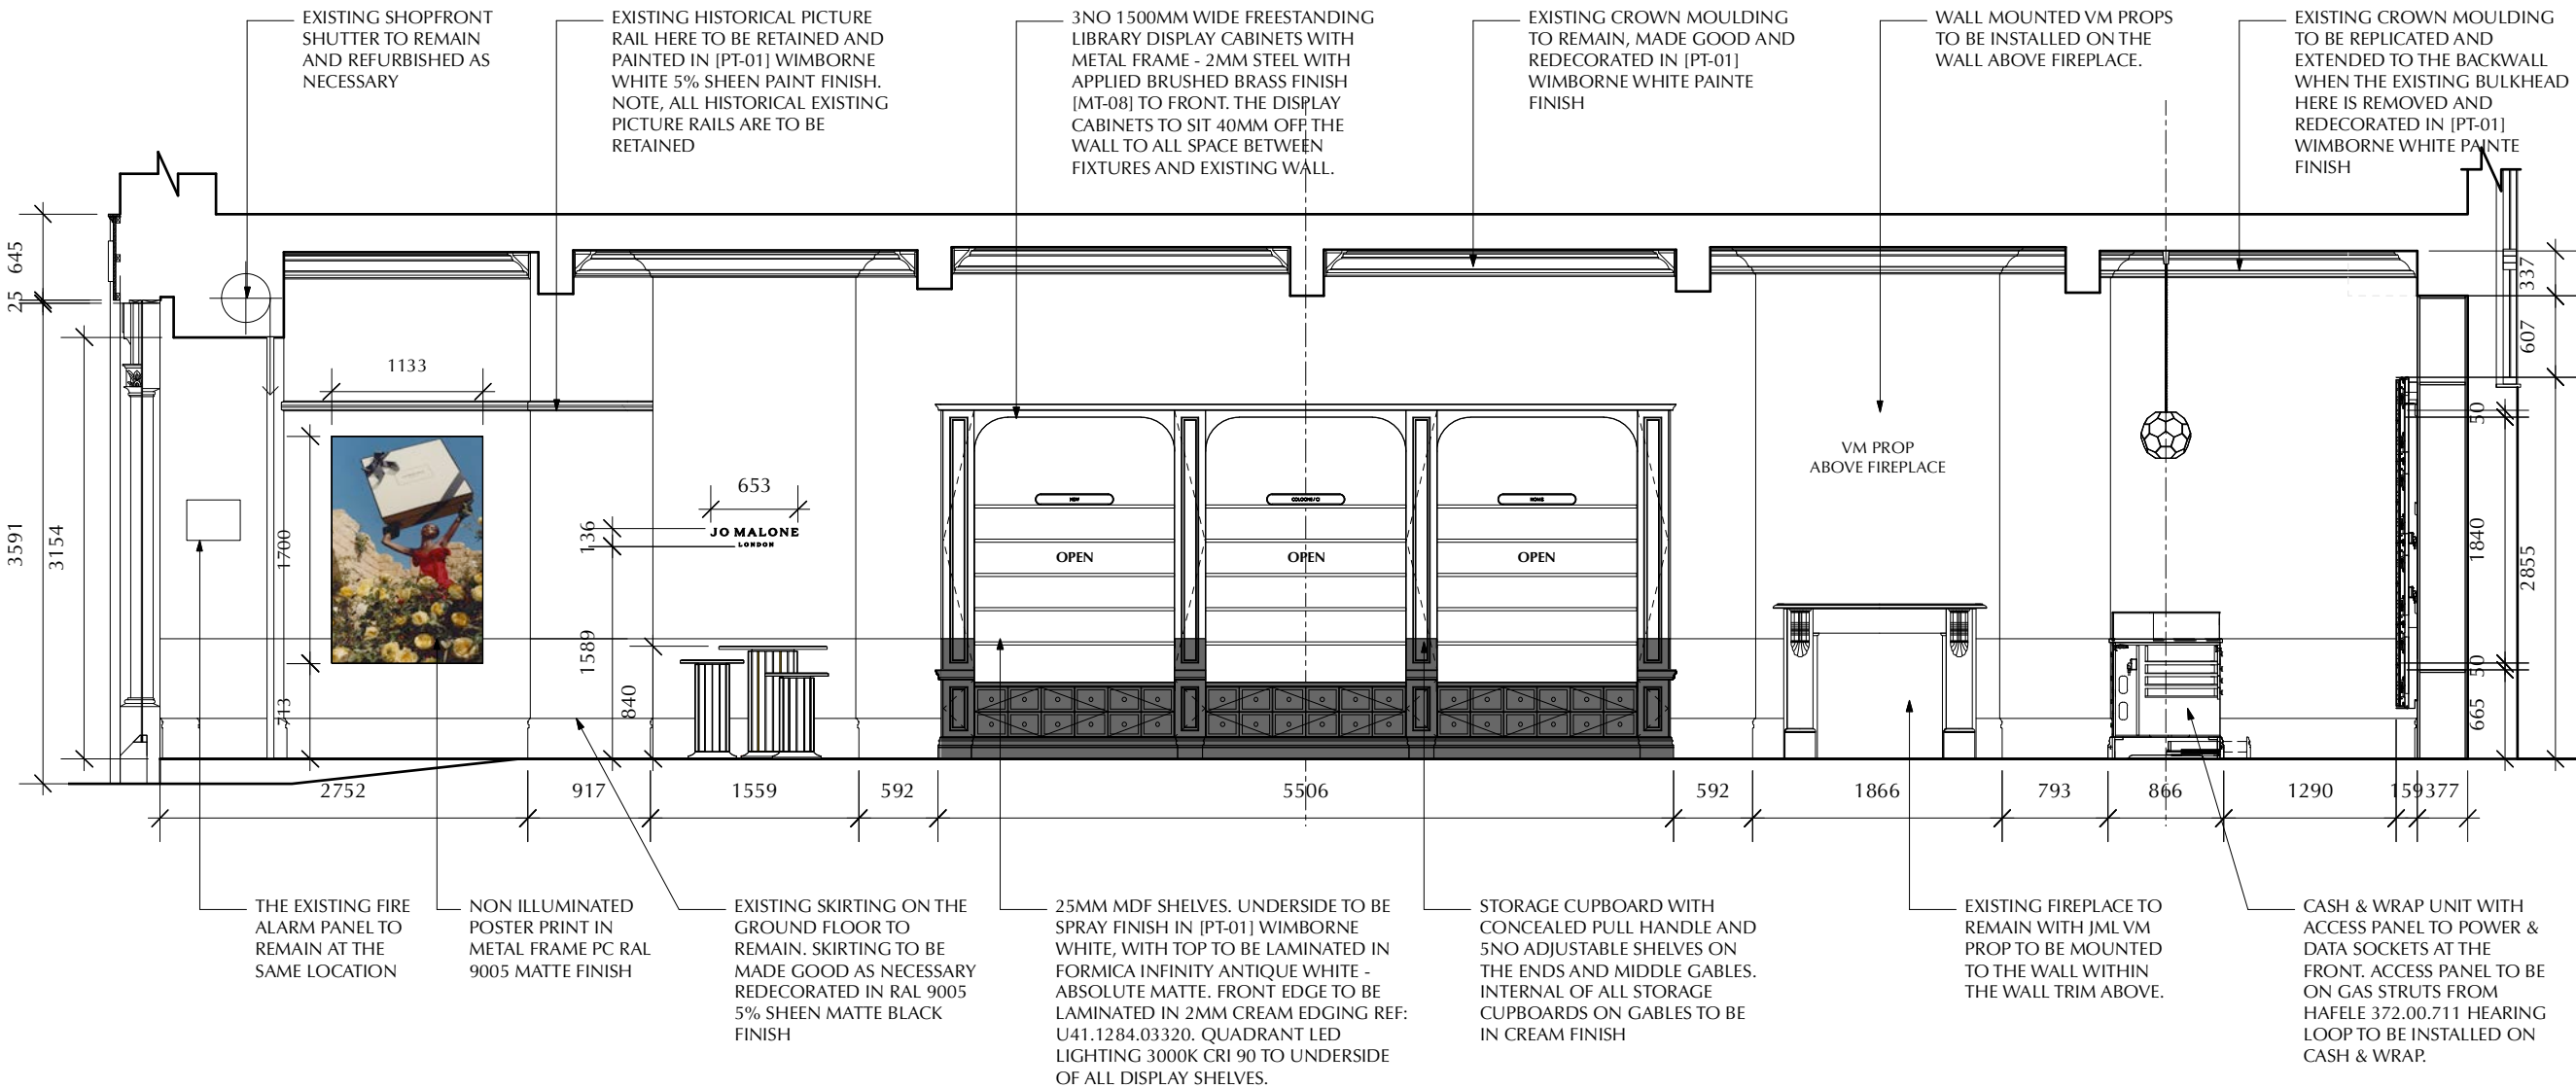

18

Ground Floor Elevation 1
Scale: 1:55

0 1 2 3 4 M