

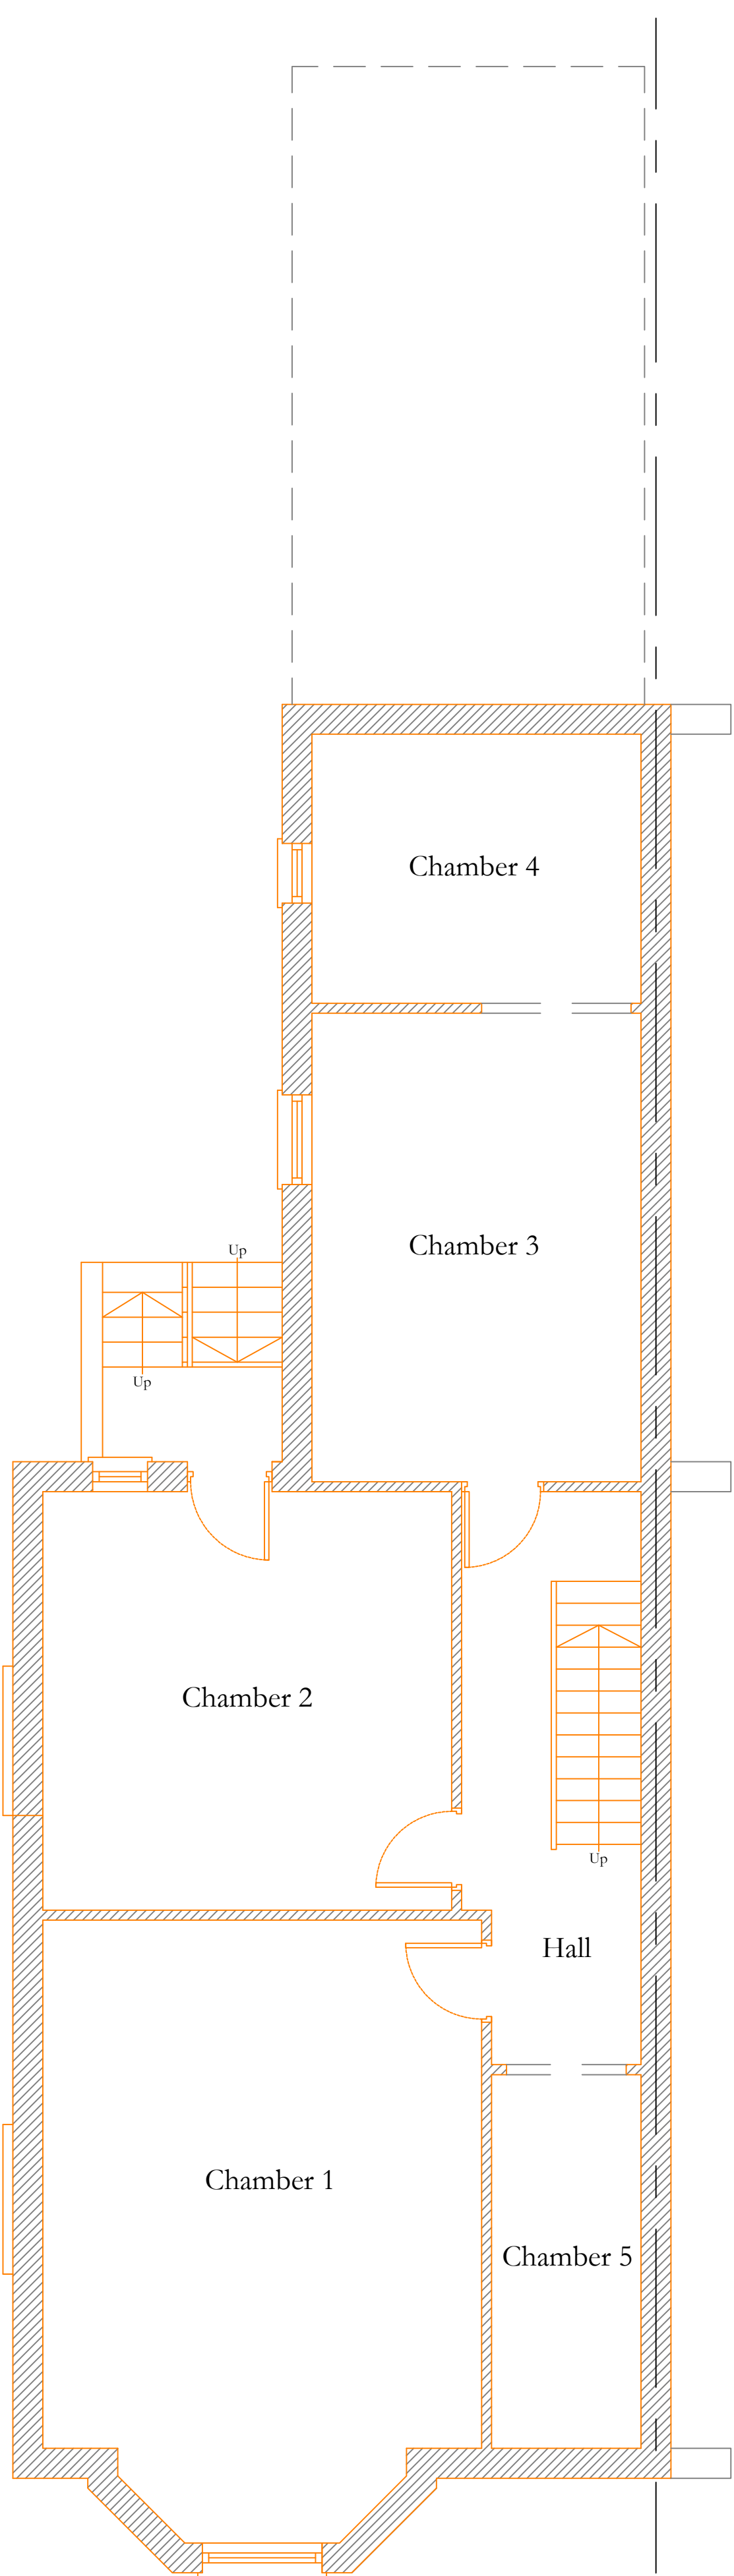
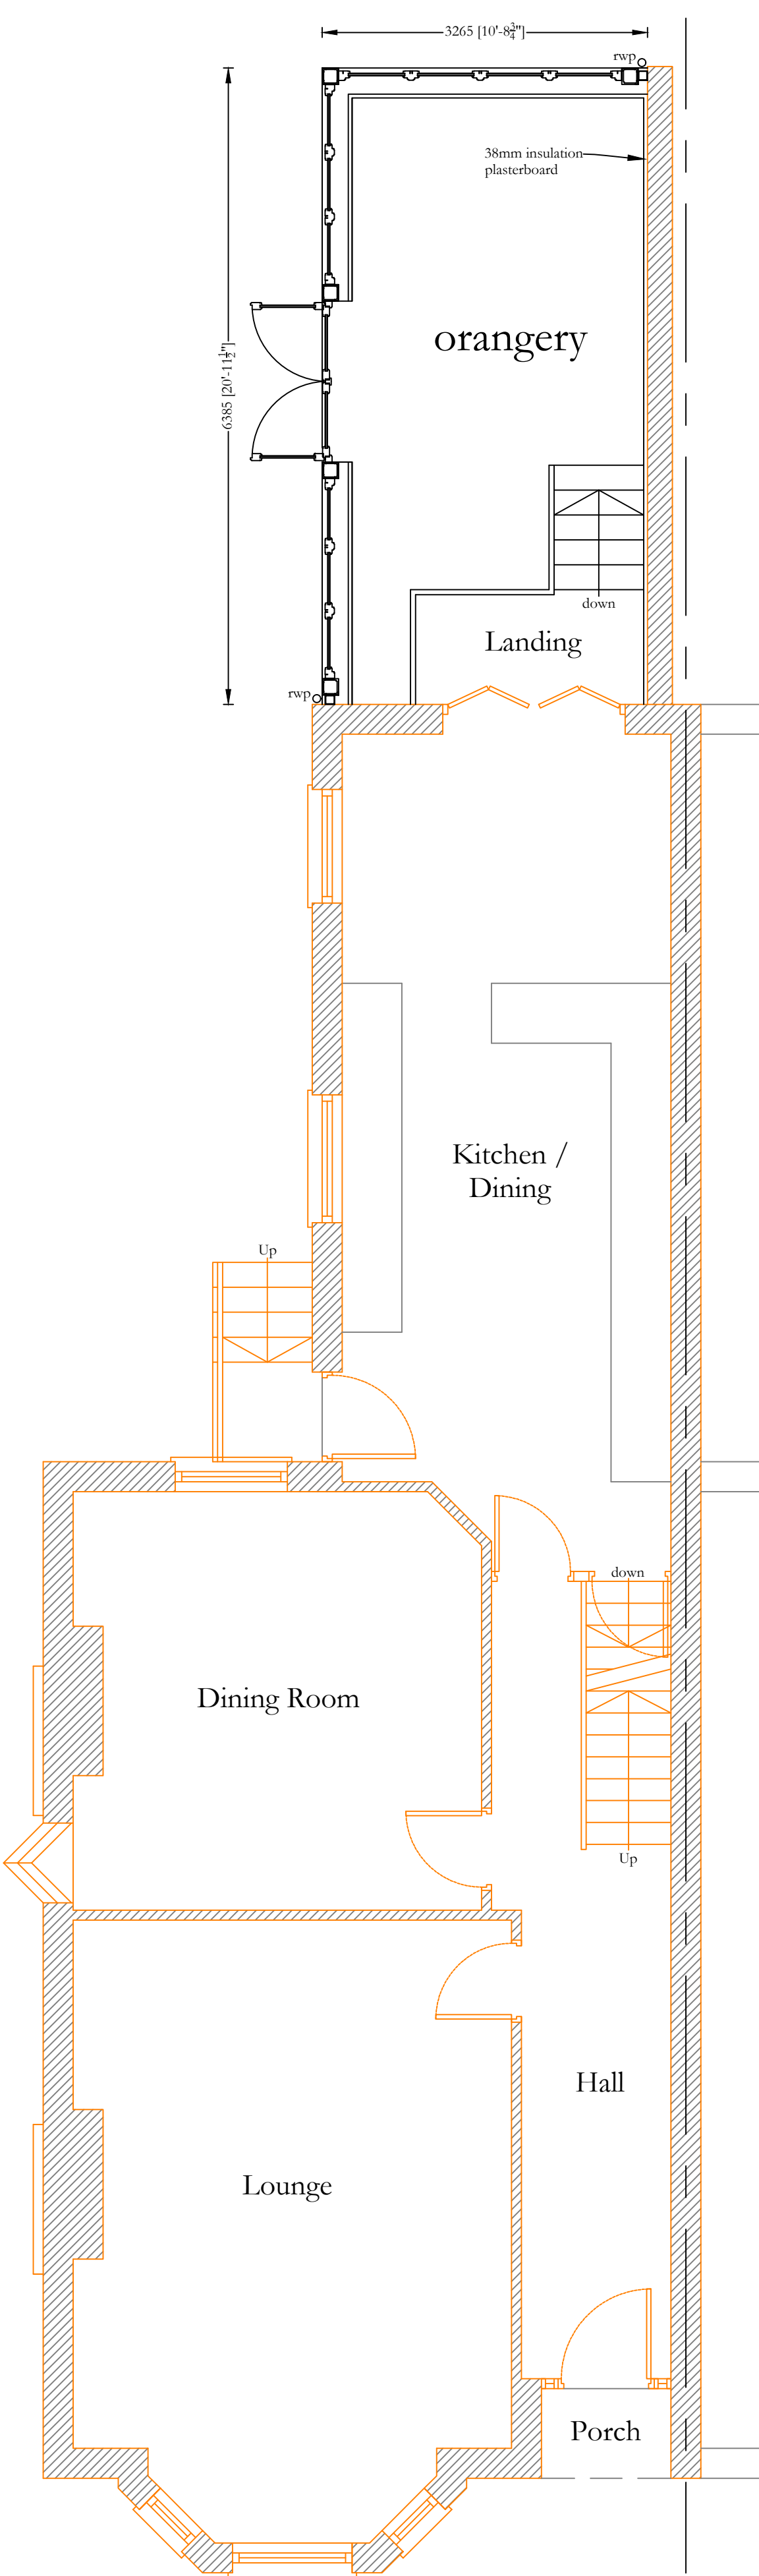
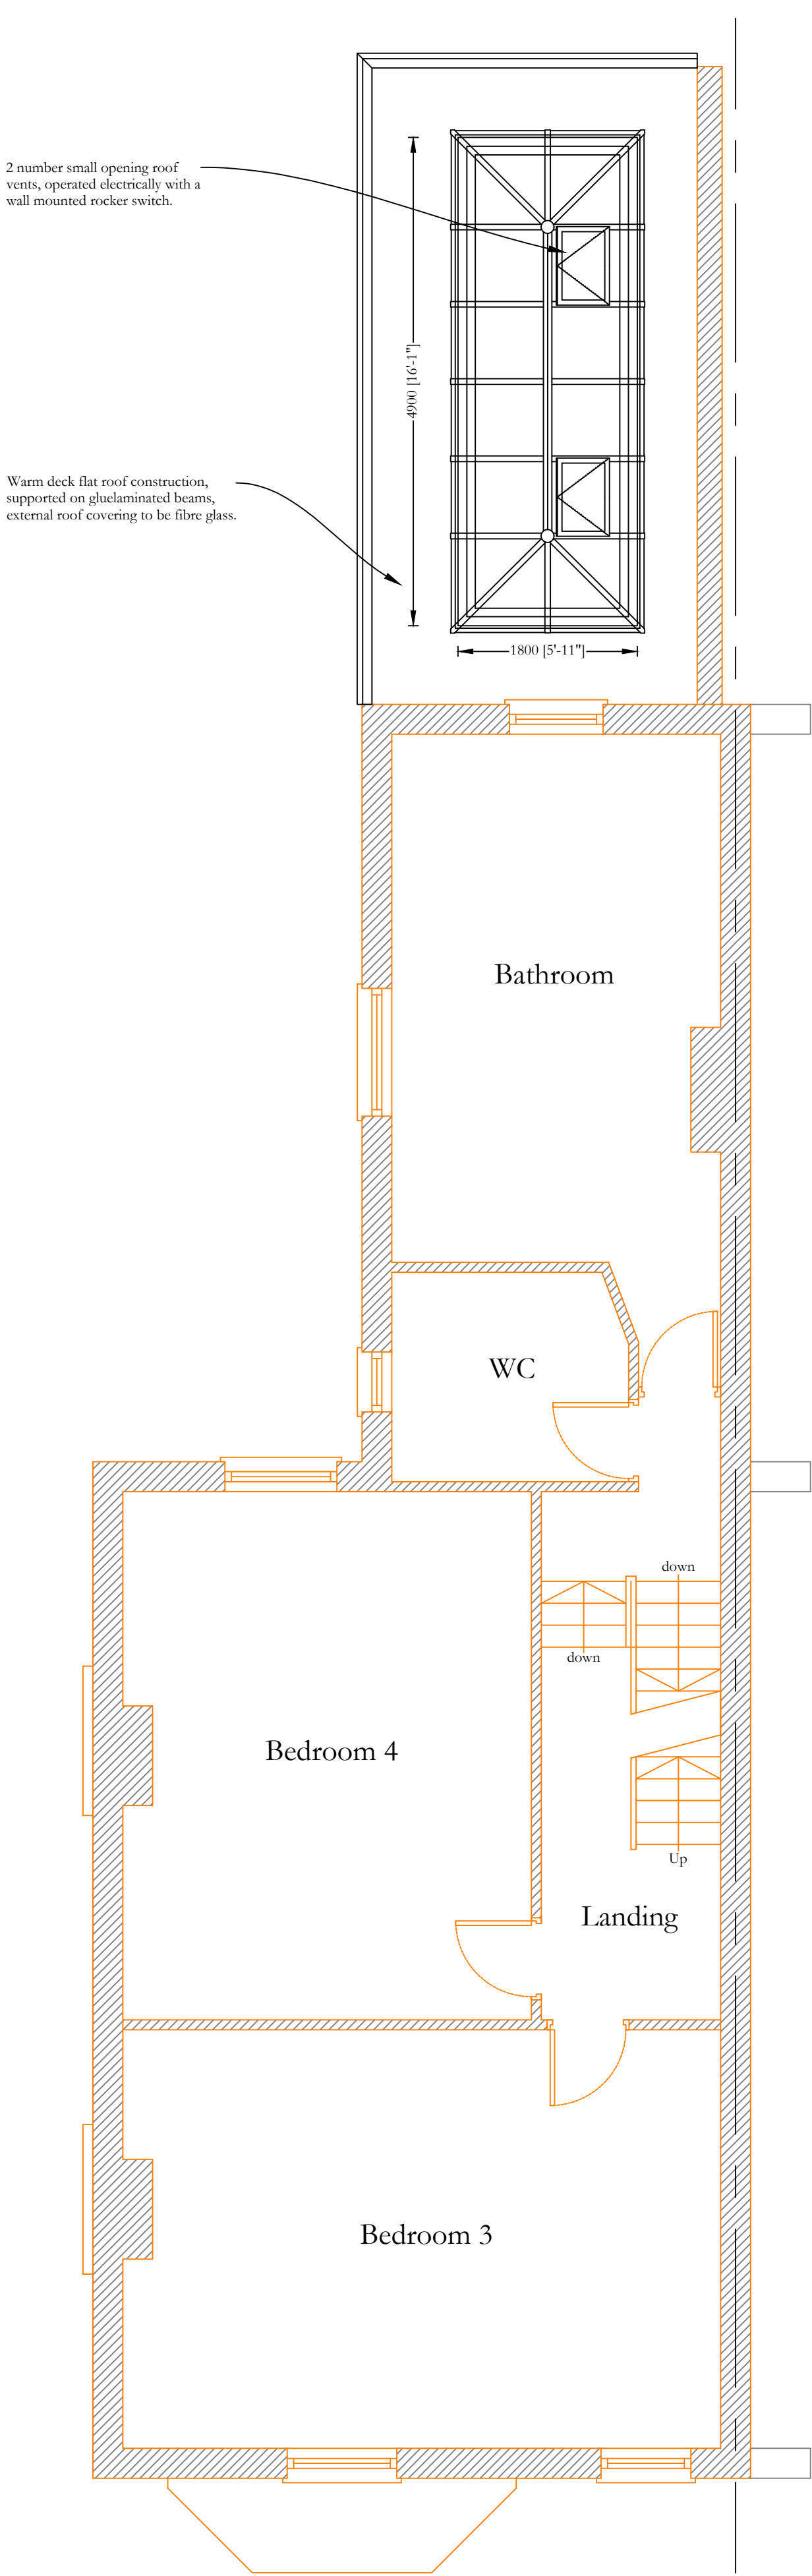


This drawing is copyright and the sole property of Foxfurd Joinery Limited. It must not be copied (in whole or in part), or otherwise disclosed, submitted, tendered or used for construction without written consent. Any copies of this drawing made by any method must also include a copy of this legend.

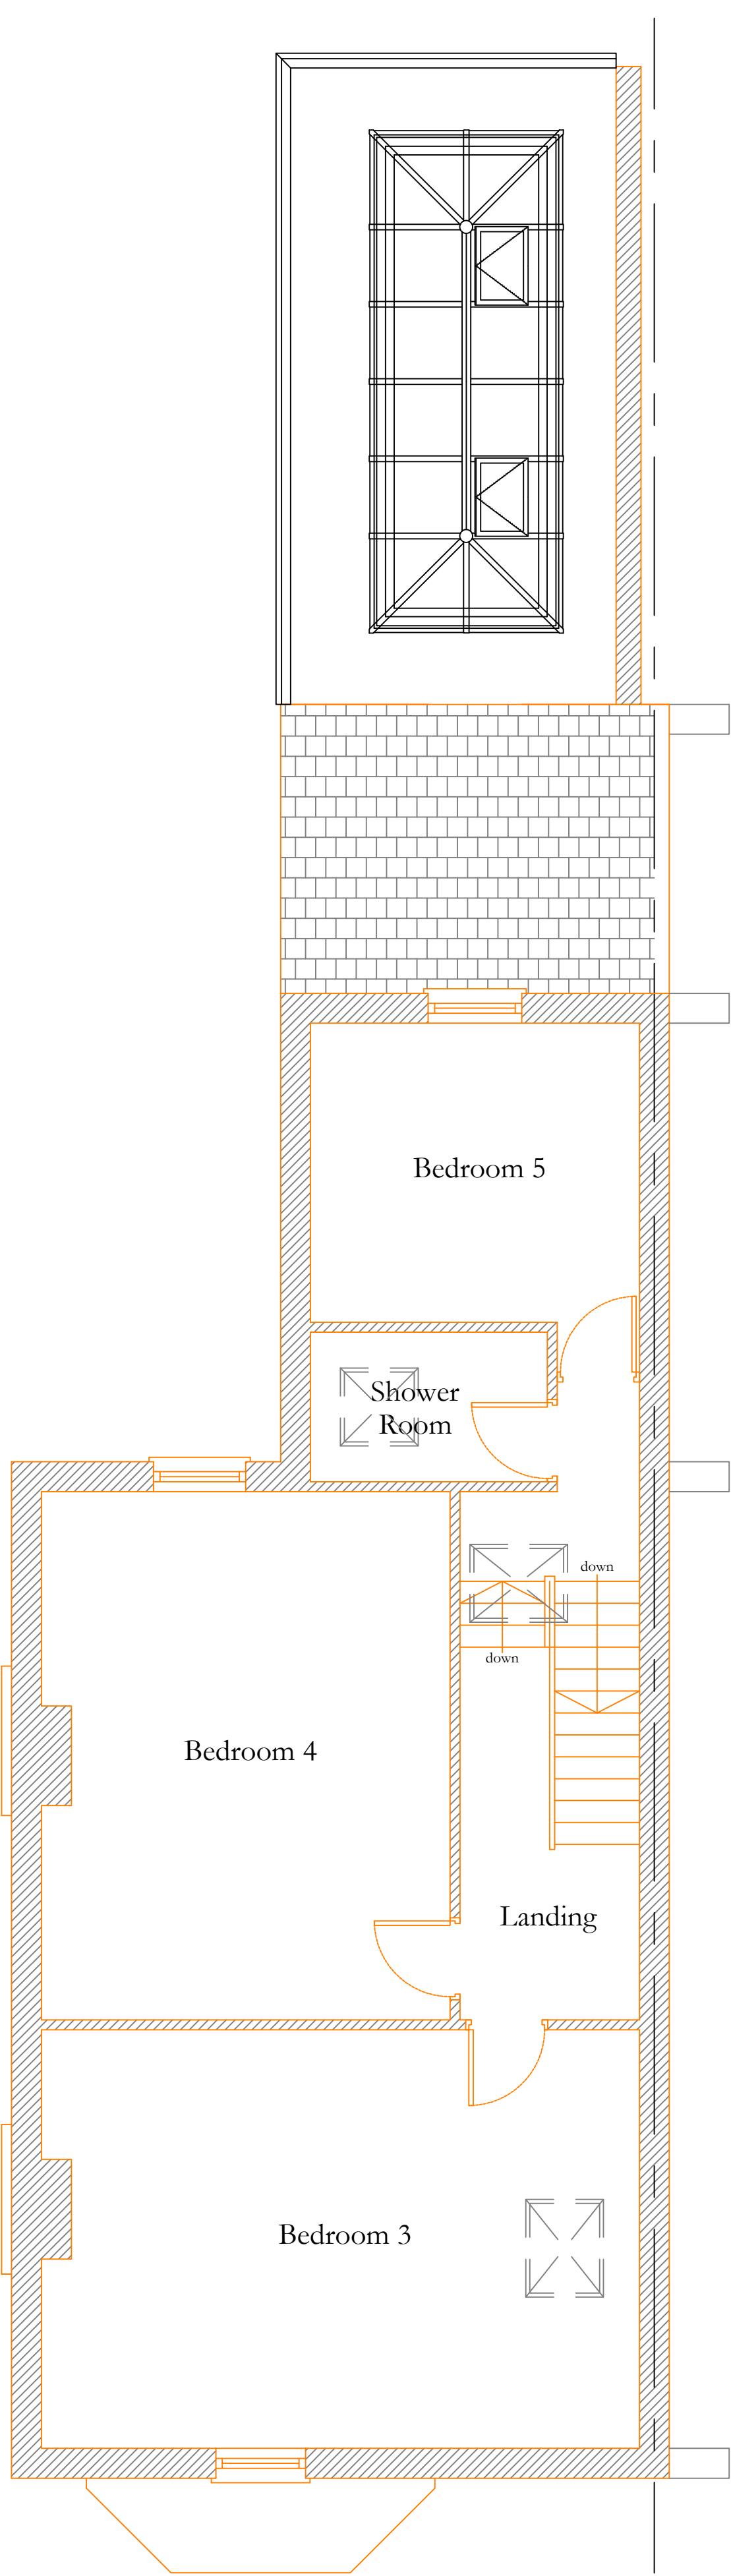

Revision	Date	Description
----------	------	-------------

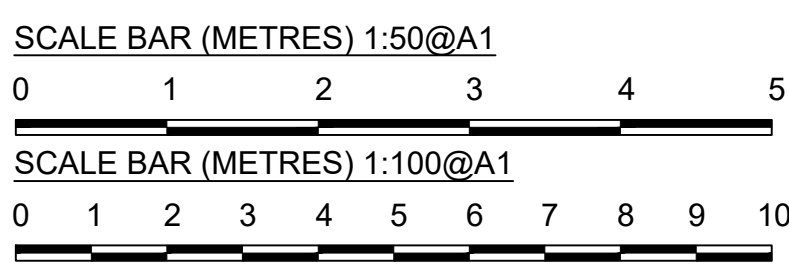

- General Notes
- These drawings are NOT working drawings. They are for design purposes only and are subject to site survey
 - Any visuals or images are for information only and may not reflect in full the final design
 - All plan dimensions are taken from external base
 - All roof dimensions are taken from external glazing

- Working Drawing
- Design
- Visual
- Information
- Planning
- Building Control
- Final Issue

Site Address: 20 Circular Road, Manchester. M20 3LP

Client: Dr Head-Rampson + Ms Brown
Title: Proposed Orangery
Designer: Robert Warrington
Project No: D/1455_1a
Scale: 1:50 A1
Date: 15/05/24
Drawn by: Jim
Dwg No: 3 of 4



Foxfurd Joinery Limited
Prima House
267 Banbury Road
Oxford
OX2 7HT
08455 769 234
Foxfurd.com
sales@foxfurd.com