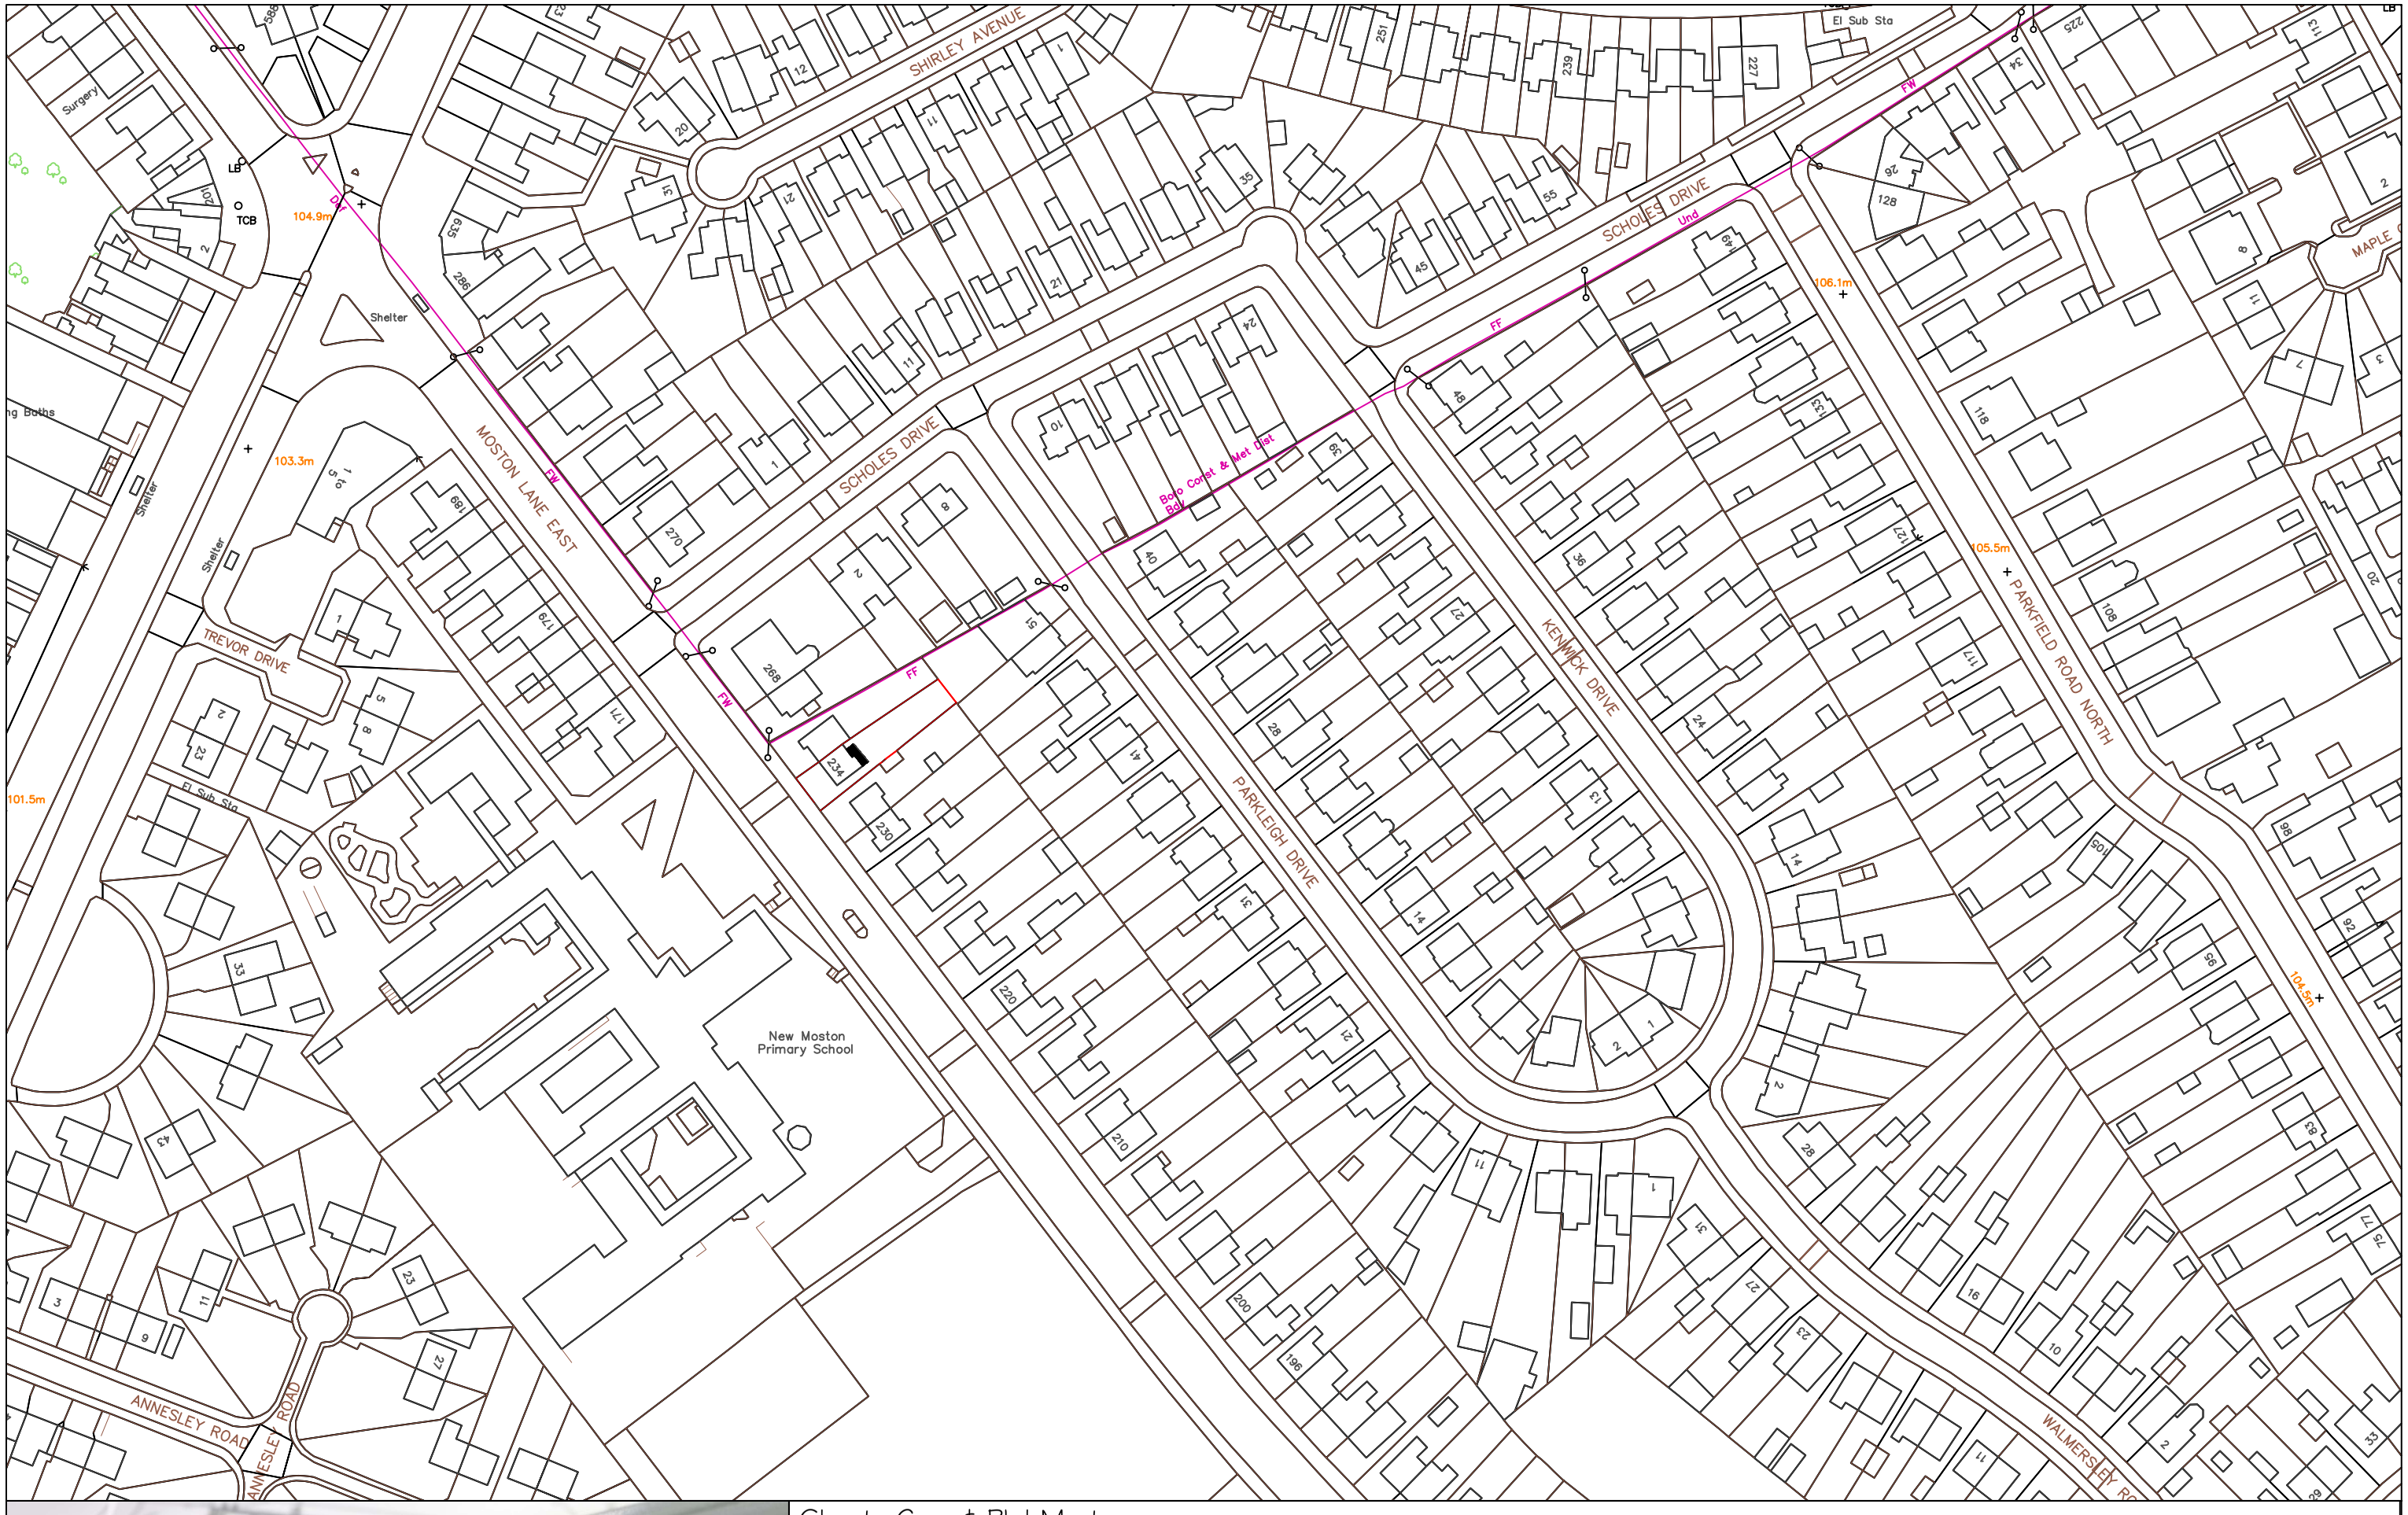


CRS Surveys

Tel : 07938 547622

Email : CRSWigan@gmail.com

Client: Gina & Phil Martin			
Address: 234 Moston Lane East, Manchester. M40 3QH.			
Project: Two Storey Rear Extension			
Drawing Title: Location Plan			
Scale: 1:1250 A3	Date: 05.06.24	Plan Reference : MLE 001	Revision : B