




ELEVATION A
SCALE 1:50

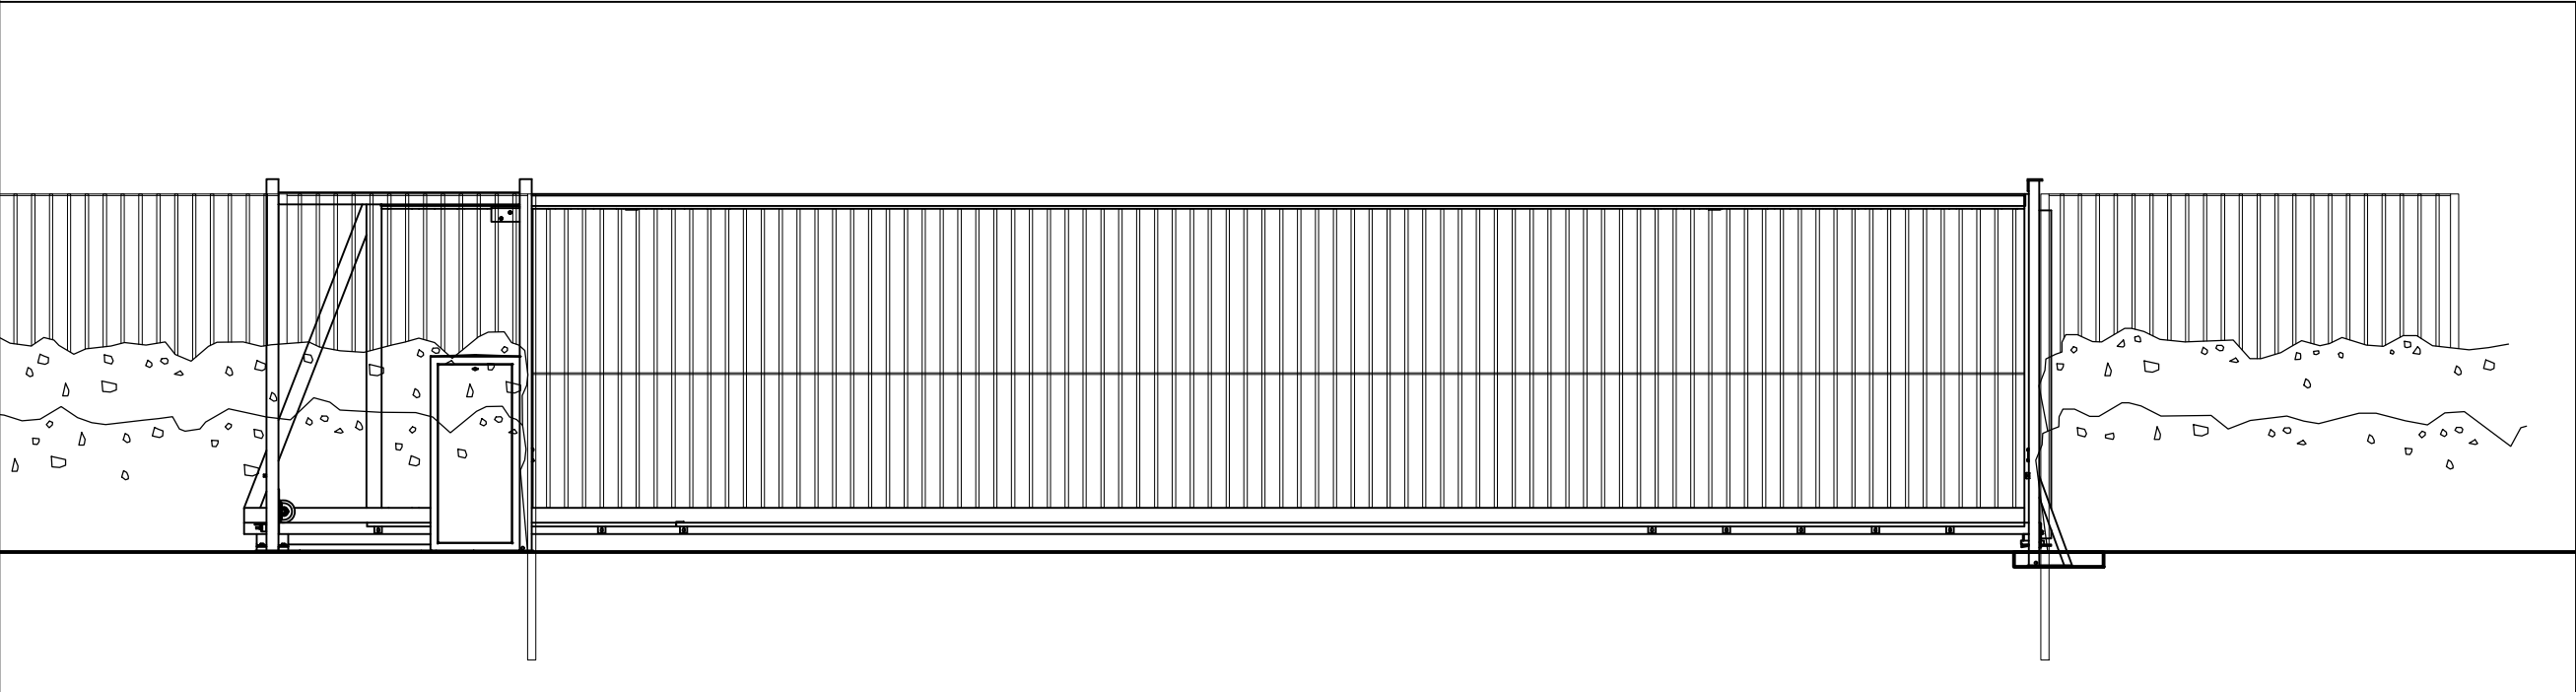

ELEVATION A CONTINUED
SCALE 1:50

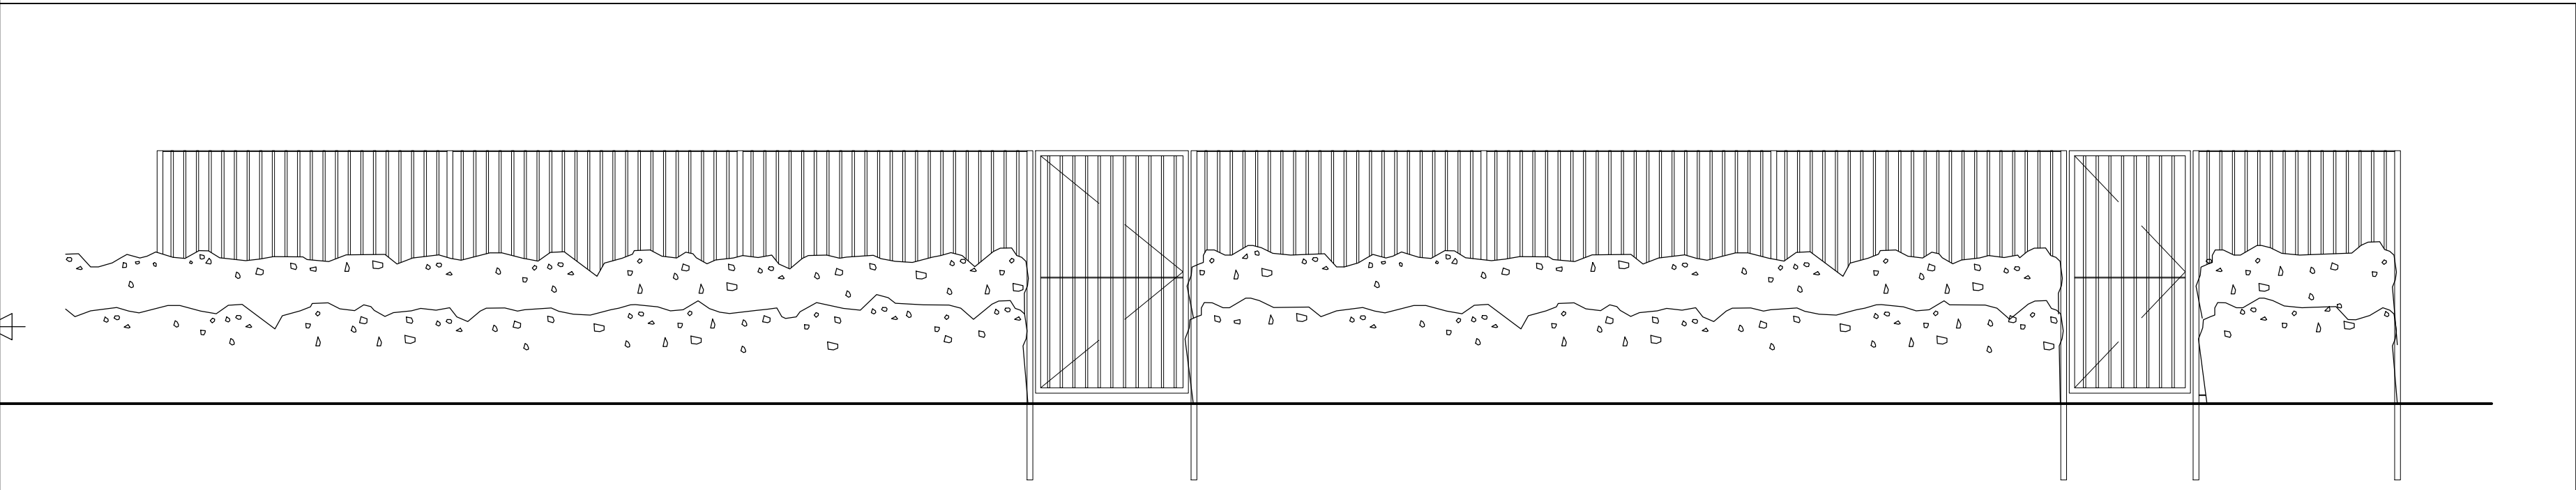


ELEVATION B
SCALE 1:50

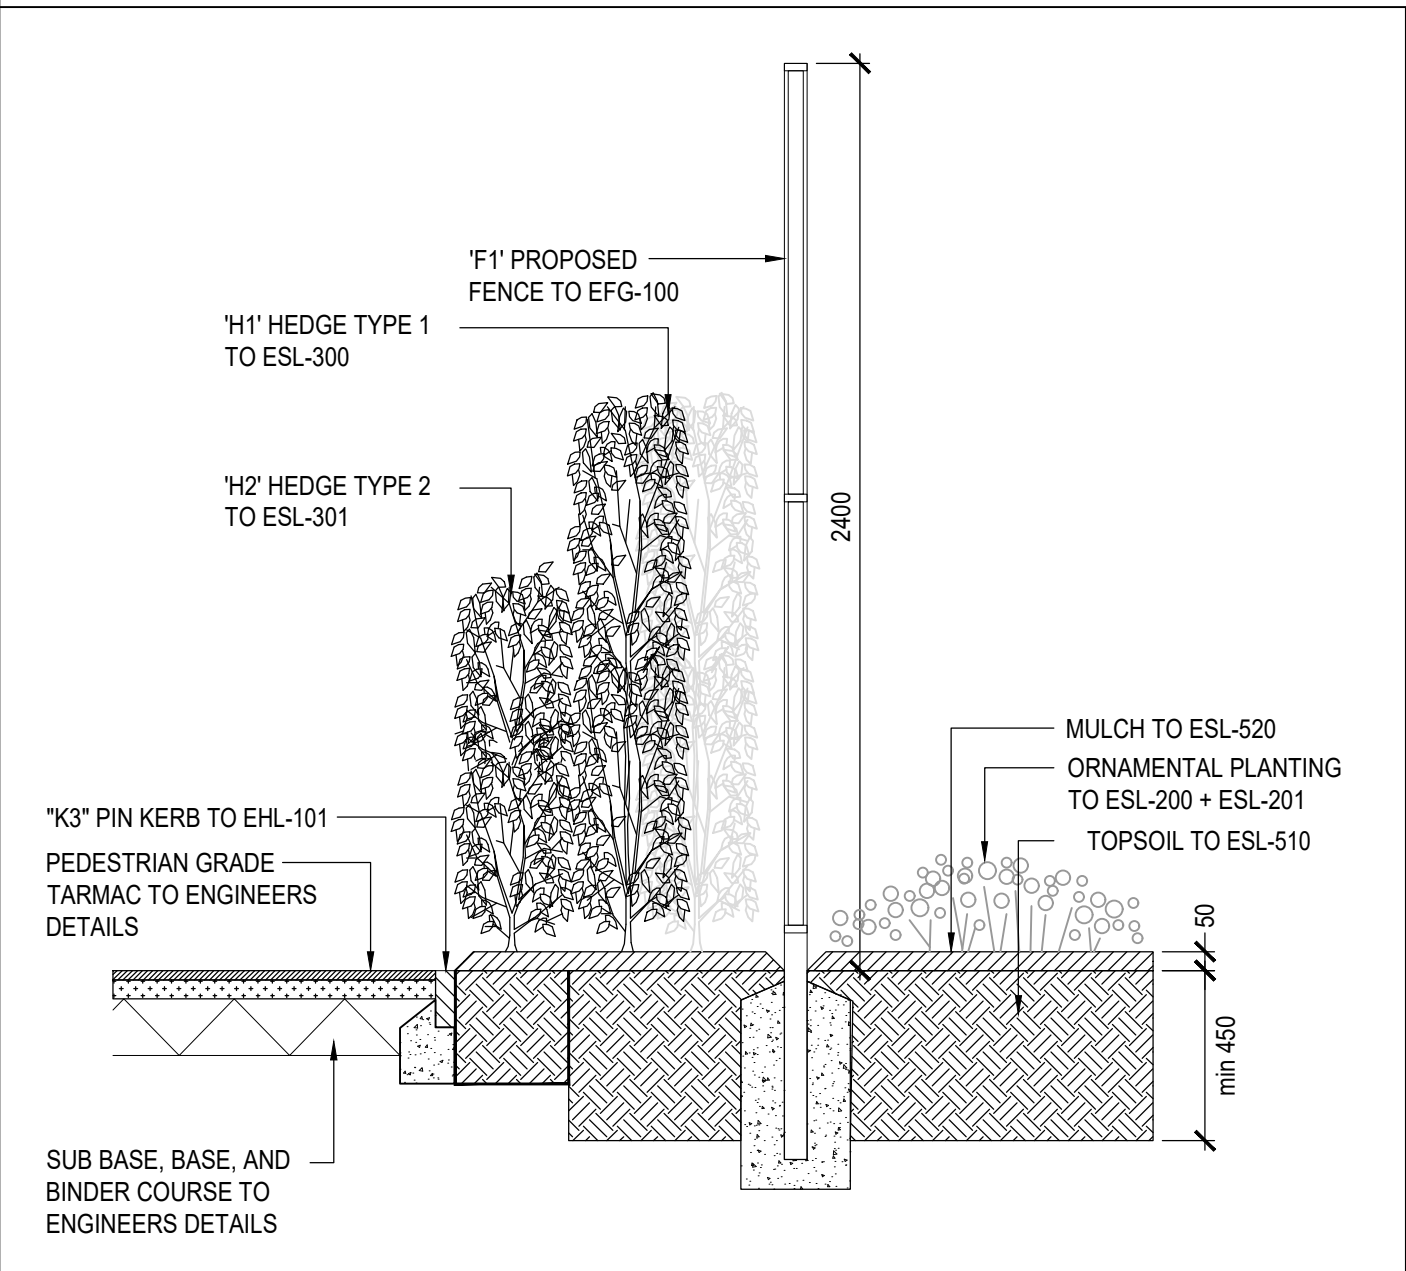

TYPICAL SECTION THROUGH FENCE
SCALE 1:20

DESIGN INTENT
ONLY

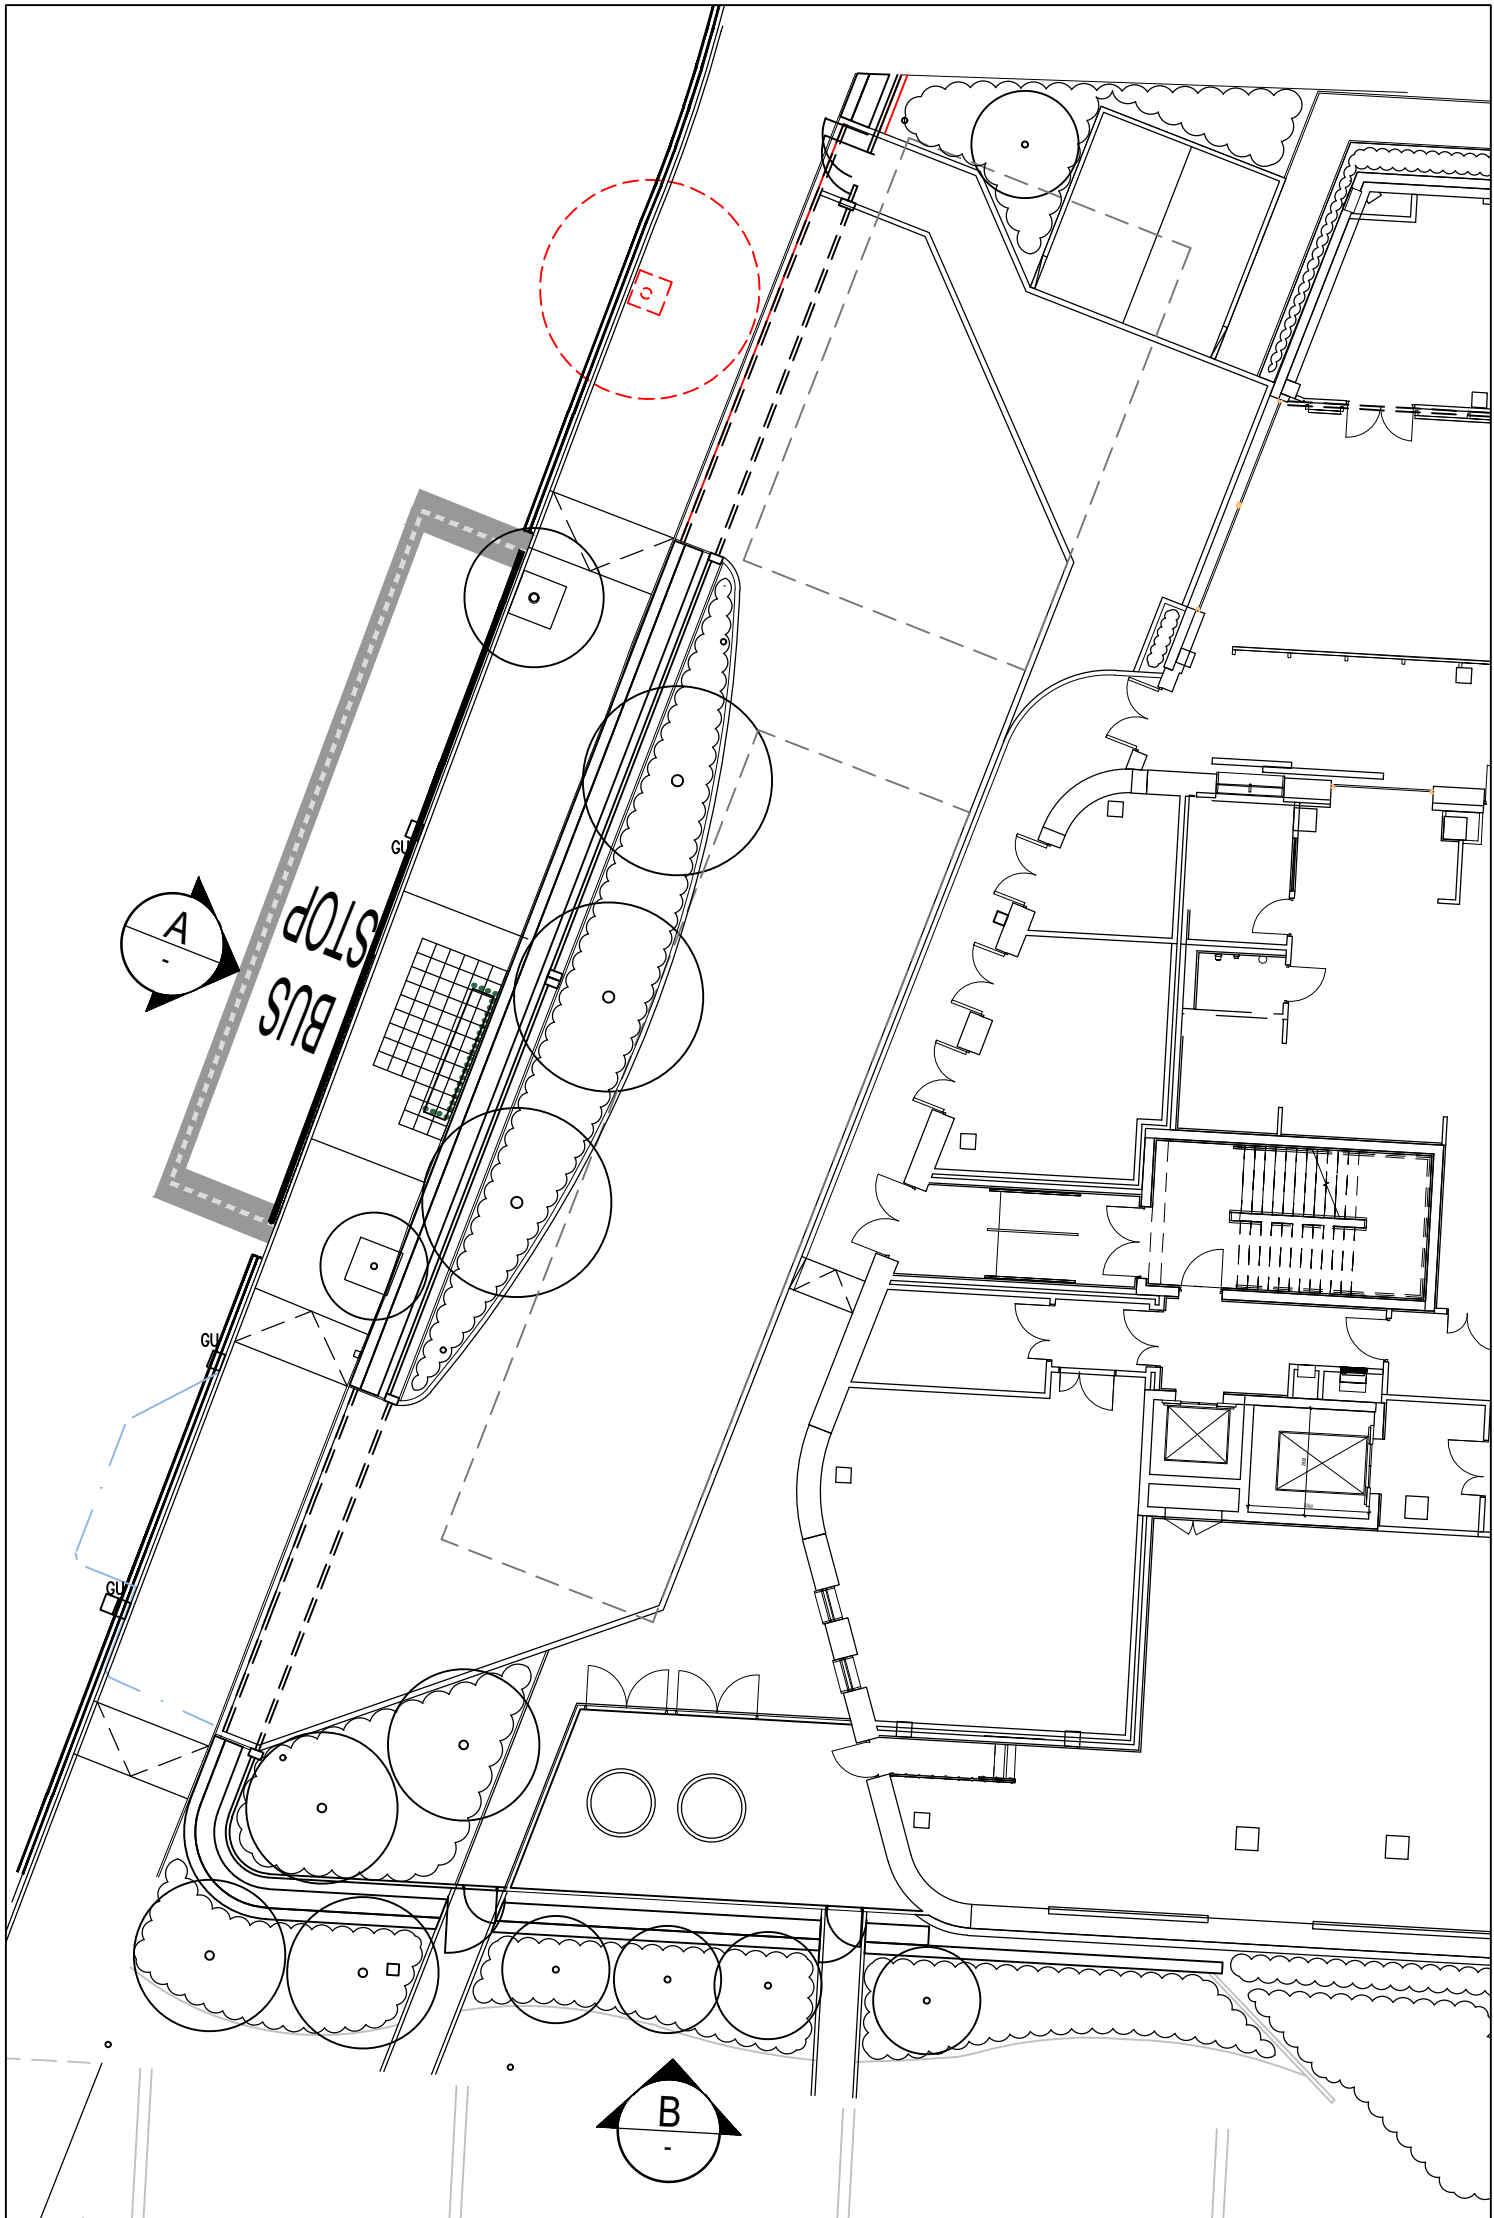

LOCATION PLAN
SCALE 1:200

BUILDING DESIGN PARTNERSHIP SHALL HAVE NO RESPONSIBILITY FOR ANY USE MADE OF THIS DOCUMENT OTHER THAN FOR THAT WHICH IT WAS PREPARED AND ISSUED.
ALL DIMENSIONS SHOULD BE CHECKED ON SITE.
DO NOT SCALE FROM THIS DRAWING.
ANY DRAWING ERRORS OR DIVERGENCES SHOULD BE BROUGHT TO THE ATTENTION OF BUILDING DESIGN PARTNERSHIP AT THE ADDRESS SHOWN BELOW.

NOTES

C01 ISSUED FOR STAGE 5	IF	JF	04.12.23
P01 ISSUED FOR TENDER	IF	JF	28.07.23

FIRST ISSUE

REVISION	DESCRIPTION	DRAWN	CHECKED	DATE
----------	-------------	-------	---------	------

KEY PLAN

CURT

BDP.

11 Ducie Street
P.O. Box 85, Piccadilly Basin
Manchester M60 3JA
United Kingdom
T +44 (0)161 828 2200
F +44 (0)161 828 2235
www.bdp.com

PROJECT TITLE
Greenheys Redevelopment

PROJECT NUMBER
P3001624

PROJECT TITLE
SERVICE YARD FENCE AND GATE ELEVATIONS AND DETAILS

PROJECT NUMBER
GRE-BDP-ZZ-XX-DR-L-00608

SCALE
@ A1

AS SHOWN

DATE
JULY '23

REVISION
C01