

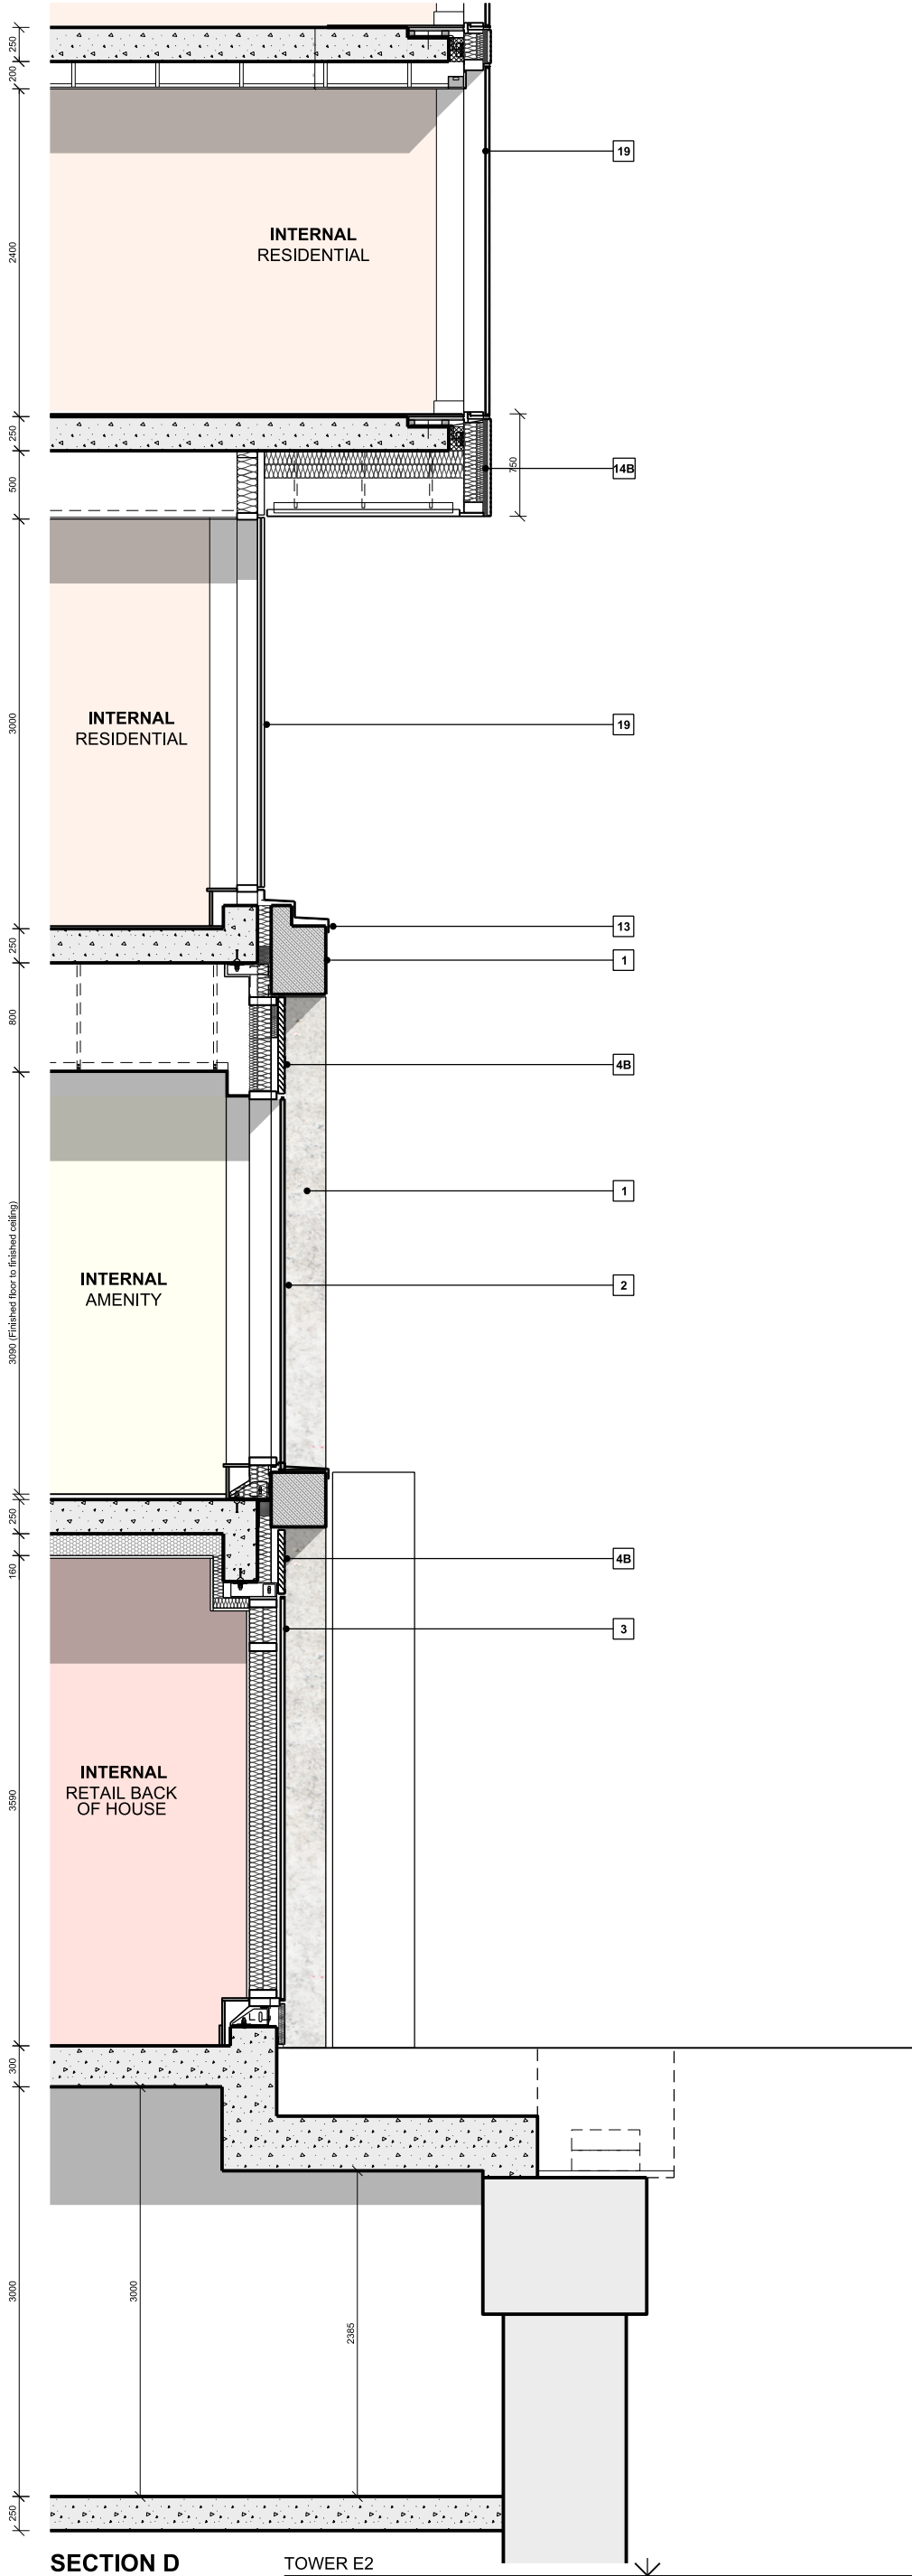


- MATERIAL KEY**
- 1 Pre cast concrete
Acid etched white
 - 2 Double glazed unit Stick system
Clear
 - 3 Double glazed unit Opaque
Dark Grey
 - 4 Perforated panel (louvres behind)
Anodised A - Champagne B - Silver
 - 5 Horizontal aluminium spandrel
A - Champagne B - Silver
 - 6 Horizontal aluminium skirting
A - Champagne B - Silver
 - 7 Framed glazed door Clear
Frame A - Champagne B - Silver
 - 8 Framed glazed door Opaque
Frame - Dark Grey
 - 9 Perforated Doors (louvres behind)
Anodised A - Champagne B - Silver
 - 10 Retail Signage
Strategy tbc as part of tenant fit out
 - 11 Steel bi-fold gates
PPC - Dark Grey
 - 12 Balustrade Steel
PPC - Dark Grey
 - 13 Aluminium coping / flashing
Light Grey / Silver
 - 14 Horizontal perforated spandrel panel - Solid behind
Anodised A - Champagne B - Silver
 - 15 Perforated spandrel panel - Solid behind
Anodised A - Champagne B - Silver
 - 16 Perforated purge vent panel Solid door behind
Anodised A - Champagne B - Silver
 - 17 Perforated spandrel panel - Solid behind
Anodised Grey
 - 18 Perforated purge vent panel Solid door behind
Anodised Grey
 - 19 Double glazed unit - Unitised
Clear
 - 20 Clear vision panel - 50% dot matrix frit
A - Champagne B - Silver
 - 21 Wind mitigation baffle
To landscape arch, details
 - 22 In situ concrete column

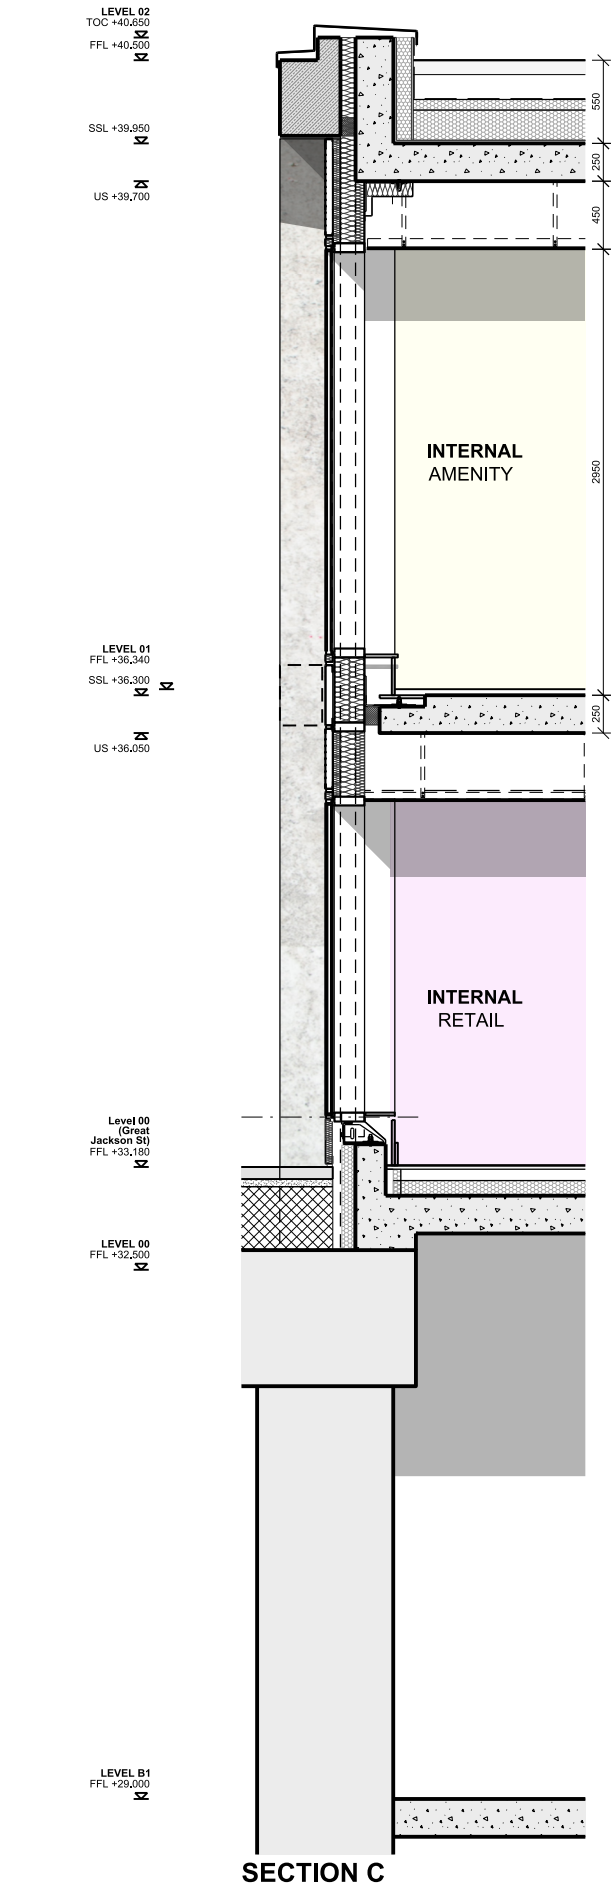

This drawing is copyright.
Do not scale off dimensions.
All dimensions to be checked on site by contractor.
Contractor to report any dimensional discrepancies,
errors or omissions prior to commencing on site.

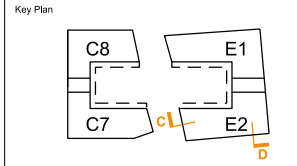

Rev	Date	Description
X 01	20.04.2023	Planning Issue
X 02	19.02.2024	Podium louvres concealed with anodised perforated screens

Project Title
Crown Street Phase 3

Status
Planning

Drawing Title
Zone 1 - Podium
Section Detail
Sections C & D

Job No 10418	Scale 1:50@A3	Revision X 02
-----------------	------------------	------------------

Drawing No
Z1-SHP-G251-DE-XX-B5D811

simpsonhaugh

MANCHESTER
Riverside, 4 Commercial St
Manchester M15 4RD
+44 (0)161 835 2345
www.simpsonhaugh.com

LONDON
5-8 Roberts Place
London EC3N 1BB
+44 (0)20 7549 4000
mail@simpsonhaugh.com