
DURBAN
design studio

United Kingdom
xxxxxx, London


xxx@xxx.co
+44 (0) xxxxx

xxx.co
facebook.com/xxx
twitter.com/xxx
instagram.com/xxx

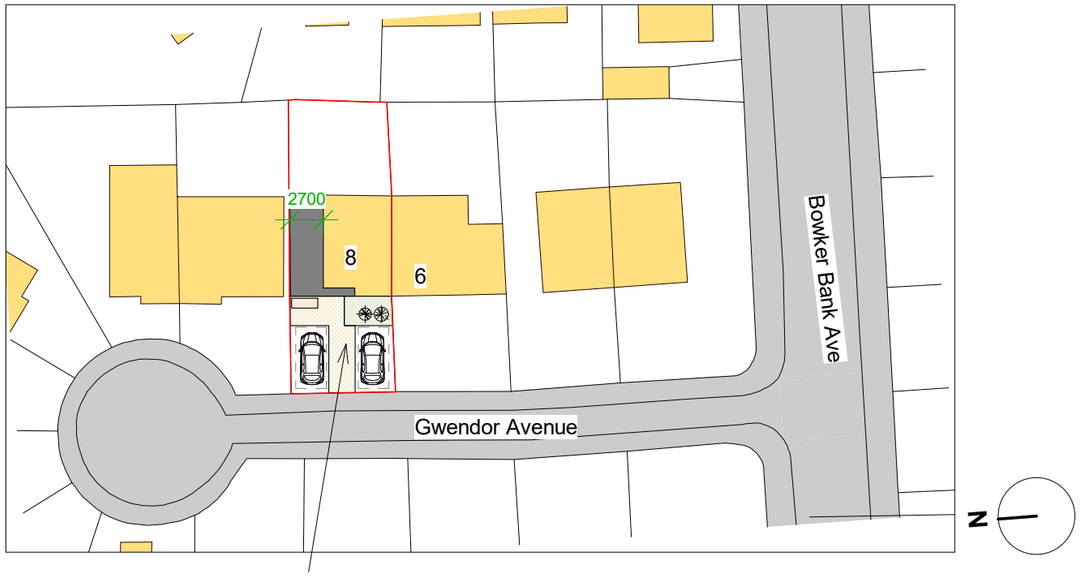


2. Site Location Plan - Proposed Parking

1 : 500

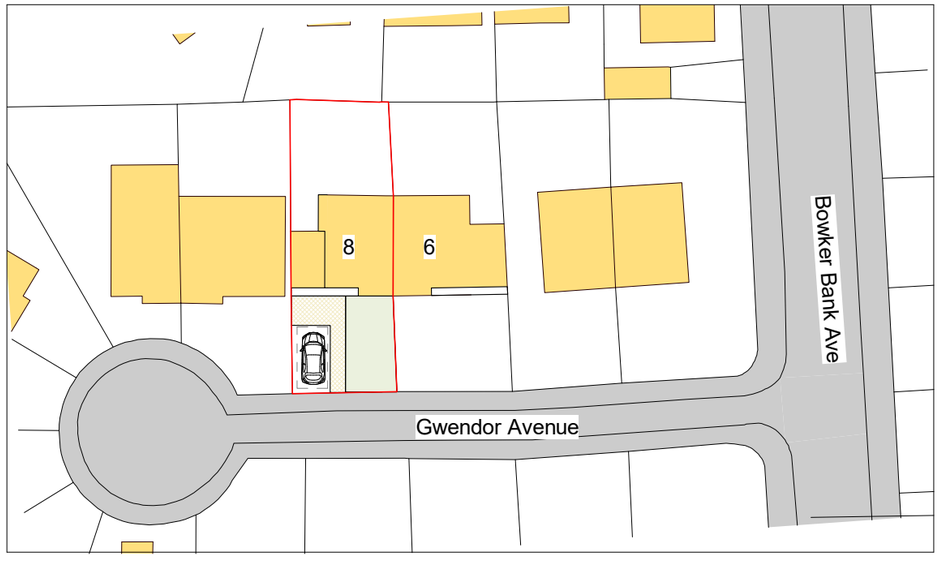


1. Site Block Plan - Existing Parking

1 : 500

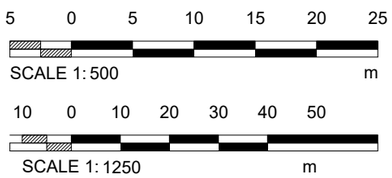

Legend - Boundaries

Site Boundary

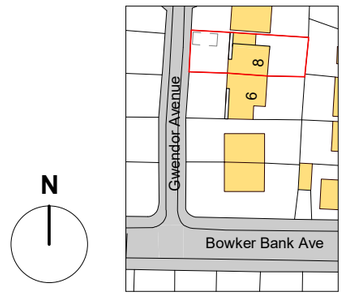

3. Site Block Plan

1 : 1250

PROJECT
CJS Property LTD

PROJECT
Gwendor Avenue

TITLE
Site - Location and Block Plan

SCALE As indicated@A2

DRAWING No. 002

PROJECT No. DDS2051

REV.

STATUS

DATE 15/04/2024 12:42:28

PLANNING

© COPYRIGHT : ALL RIGHTS RESERVED.THIS DRAWING MUST NOT BE REPRODUCED WITHOUT PERMISSION.
ALL DIMENSIONS RELATIVE TO THIS DRAWING TO BE CHECKED ON SITE. DESIGNER TO BE NOTIFIED OF ANY DISCREPANCIES. SEWER INVERT LEVELS MUST BE VERIFIED BEFORE WORK COMMENCES. THIS DRAWING MUST BE CHECKED AGAINST ANY OTHER STRUCTURAL/SPECIALIST DRAWINGS PROVIDED. THIS DRAWING MUST NOT BE USED FOR CONSTRUCTION UNLESS ISSUED FOR CONSTRUCTION. ALL DIMENSIONS ON THIS DRAWING ARE IN MILLIMETRES (UNLESS OTHERWISE STATED).