© Copyright: All rights reserved. This drawing must not be reproduced without permission.
Do not scale from this drawing. All dimensions are in millimetres unless otherwise stated.
Any discrepancies should be reported to the Architect.

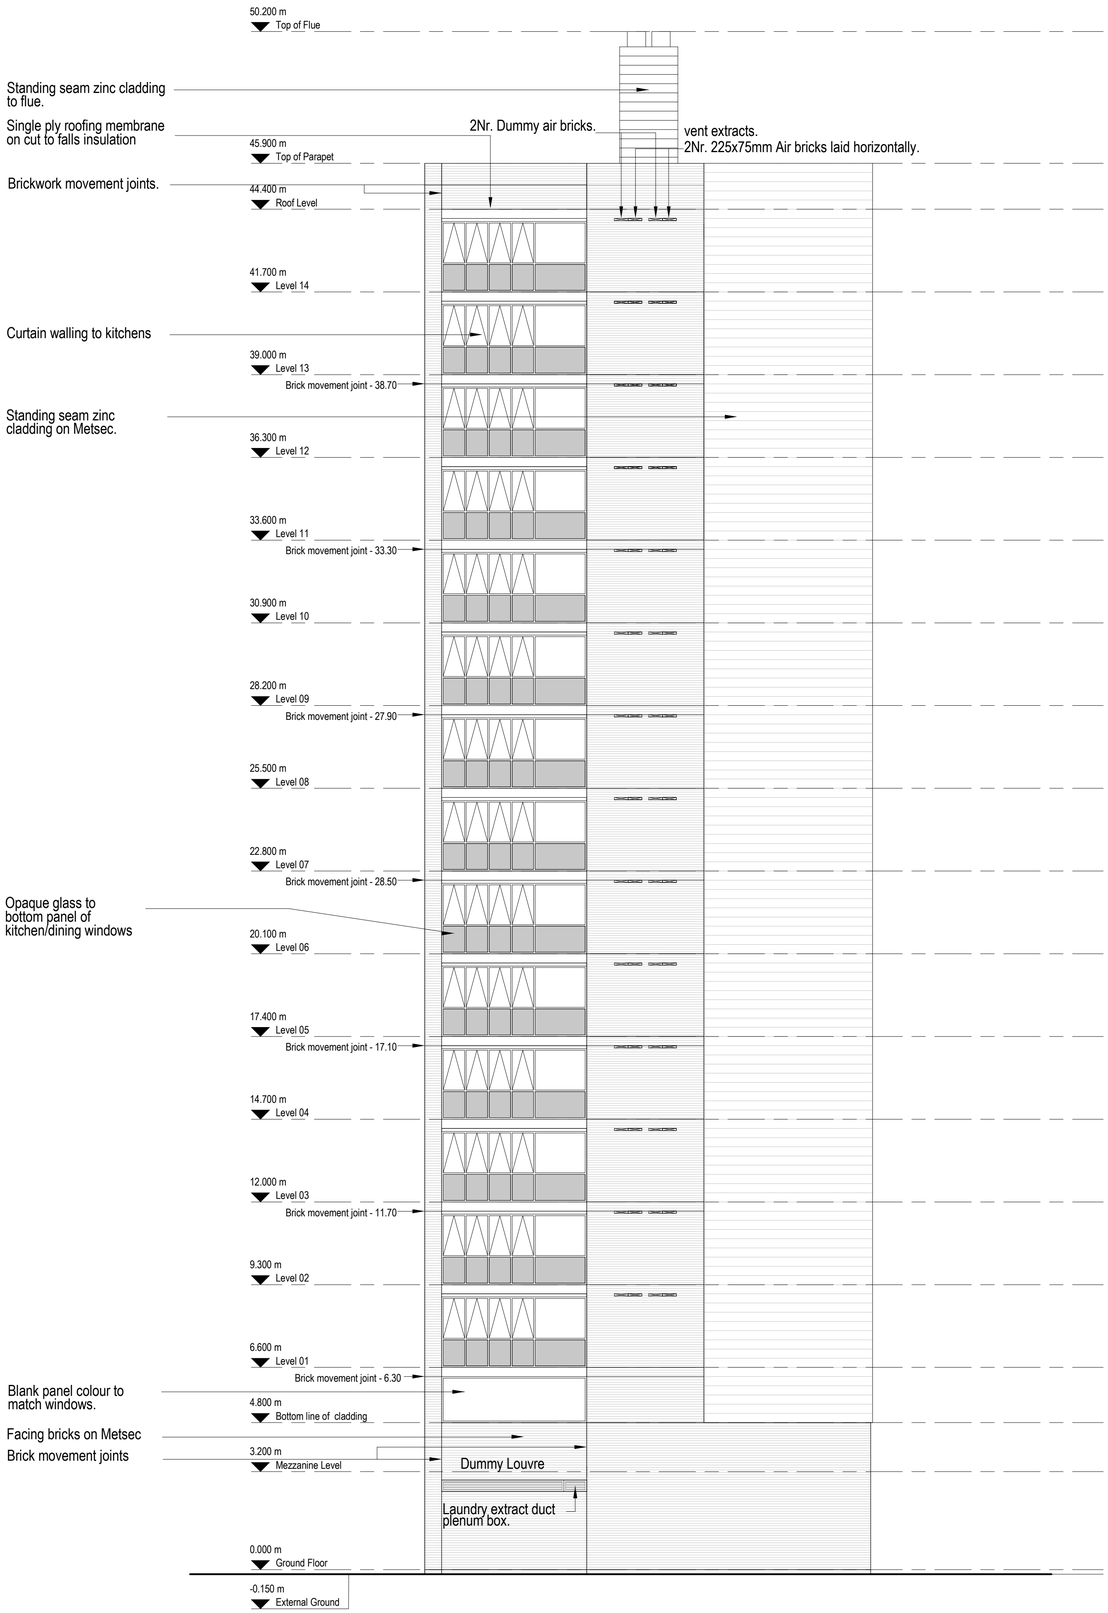

Existing West Elevation

1 : 100

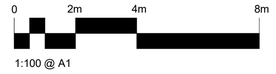

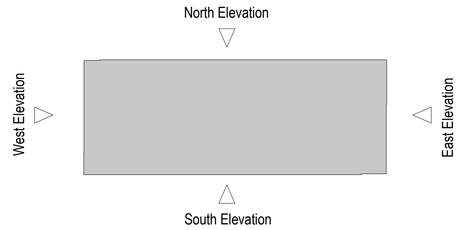

Key Plan

Revision	Description	Date	Drawn	Checked
P01	Issued for Planning	22/03/2024	SA	GW

PLANNING

Halliday Meecham Architects Limited

111 Piccadilly Manchester M1 2HY
+44 (0)161 661 5566

4 Devonshire Street London W1W 5DT
+44 (0)203 440 5175

hma@hallidaymeecham.com
www.hallidaymeecham.com

HALLIDAY MEECHAM ARCHITECTS

Client:	University of Manchester
Project:	George Kenyon Recladding
Phase/ Location:	Wilton St, Manchester M13 9PY
Drawing:	Existing West Elevation

Scale @ A1	Scale @ A3	Date:	Drawn:	Checked:	Job No.	Drawing No.
1:100	1:200	22/03/2024	SA	GW	5652	00109

Drawing Ref.	Revision
5652-HMA-GKH-RF-DR-A-00109	P01