




DO NOT SCALE

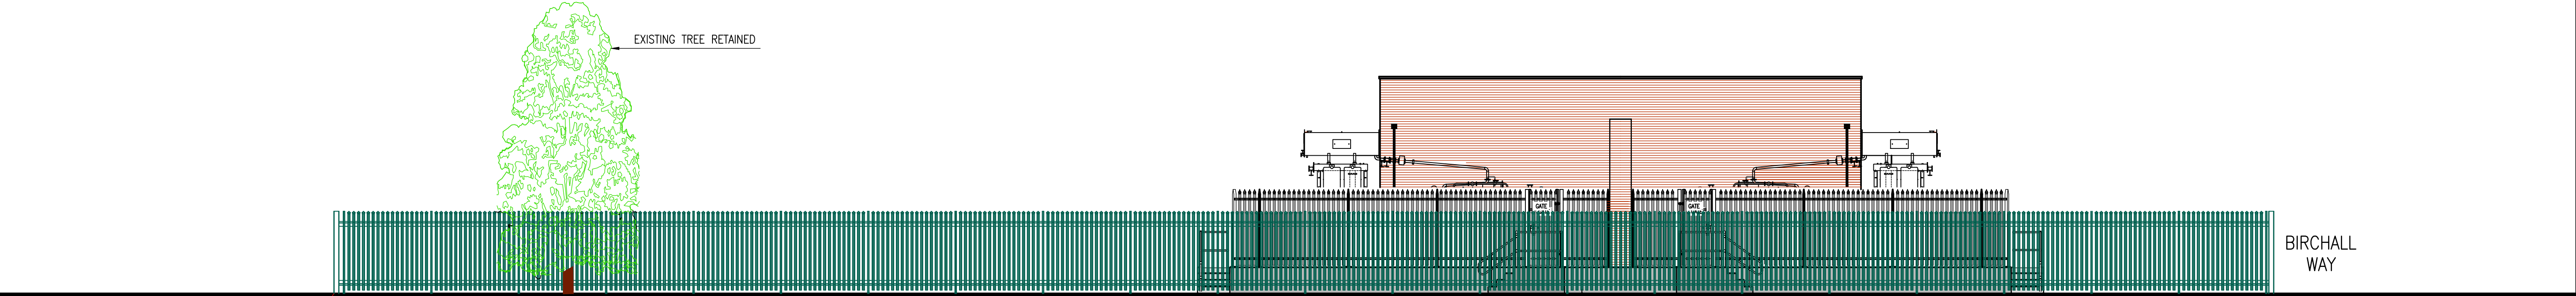



ELEVATION 'A'

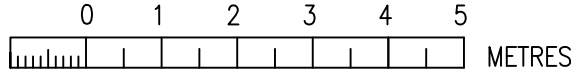


ELEVATION 'B'

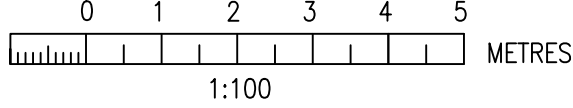

ELEVATION 'C'

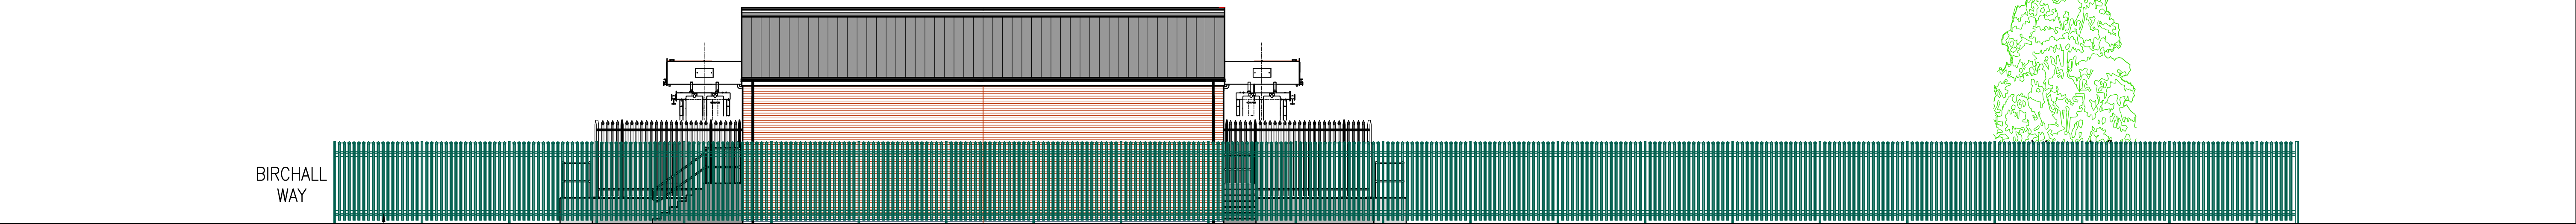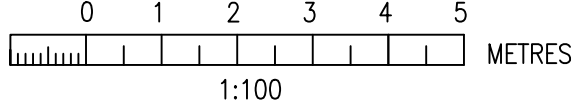

ELEVATION 'D'

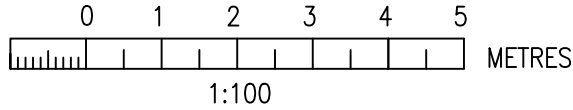

| THIS DRAWING AND ANY INFORMATION OR DESCRIPTIVE MATTER SET OUT HEREON ARE THE CONFIDENTIAL AND COPYRIGHT PROPERTY OF ELECTRICITY NORTH WEST LIMITED AND MUST NOT BE DISCLOSED, LOANED, COPIED OR USED FOR ANY PURPOSE WITHOUT WRITTEN PERMISSION. NOT TO BE SCALED. UNLESS OTHERWISE STATED DIMENSIONS ARE IN MILLIMETRES. |                              |       |      |          |
|---|------------------------------|-------|------|----------|
| REV   | AMENDMENTS                   | DRAWN | APP. | DATE     |
| 001   | ISSUED FOR PLANNING APPROVAL | VB    | ASR  | 07.05.24 |
| 002   | ISSUED FOR PLANNING APPROVAL | VB    | ASR  | 14.06.24 |
|   |                              |       |      |          |
|   |                              |       |      |          |
|   |                              |       |      |          |

|                                                                                       |            |                                             |                          |                                  |  |
|---------------------------------------------------------------------------------------|------------|---------------------------------------------|--------------------------|----------------------------------|--|
|  |            | ELECTRICITY NORTH WEST<br>TEL 0161 604 1370 |                          | FREDERICK ROAD<br>SALFORD M6 6QH |  |
| SOUTHERN GATEWAY<br>PROPOSED NEW-BUILD SUBSTATION                                     |            |                                             |                          |                                  |  |
| PROPOSED SITE ELEVATIONS                                                              |            |                                             |                          |                                  |  |
| SCALE                                                                                 | 1:100 @ A1 | SITE NAME                                   | HULME PRIMARY SUBSTATION |                                  |  |
| DRAWN                                                                                 | VB         | PROJECT                                     | SOUTHERN GATEWAY         |                                  |  |
| APPROVED                                                                              | ASR        | P.F.R. NO.                                  | DWG STATUS               | PLANNING                         |  |
| DATE                                                                                  | APRIL 24   | DRAWING NUMBER                              |                          | REVISION                         |  |
| SHEET SIZE                                                                            | A1         | 101045/00008                                |                          | 002                              |  |
| OLD DWG NO                                                                            |            |                                             |                          |                                  |  |