

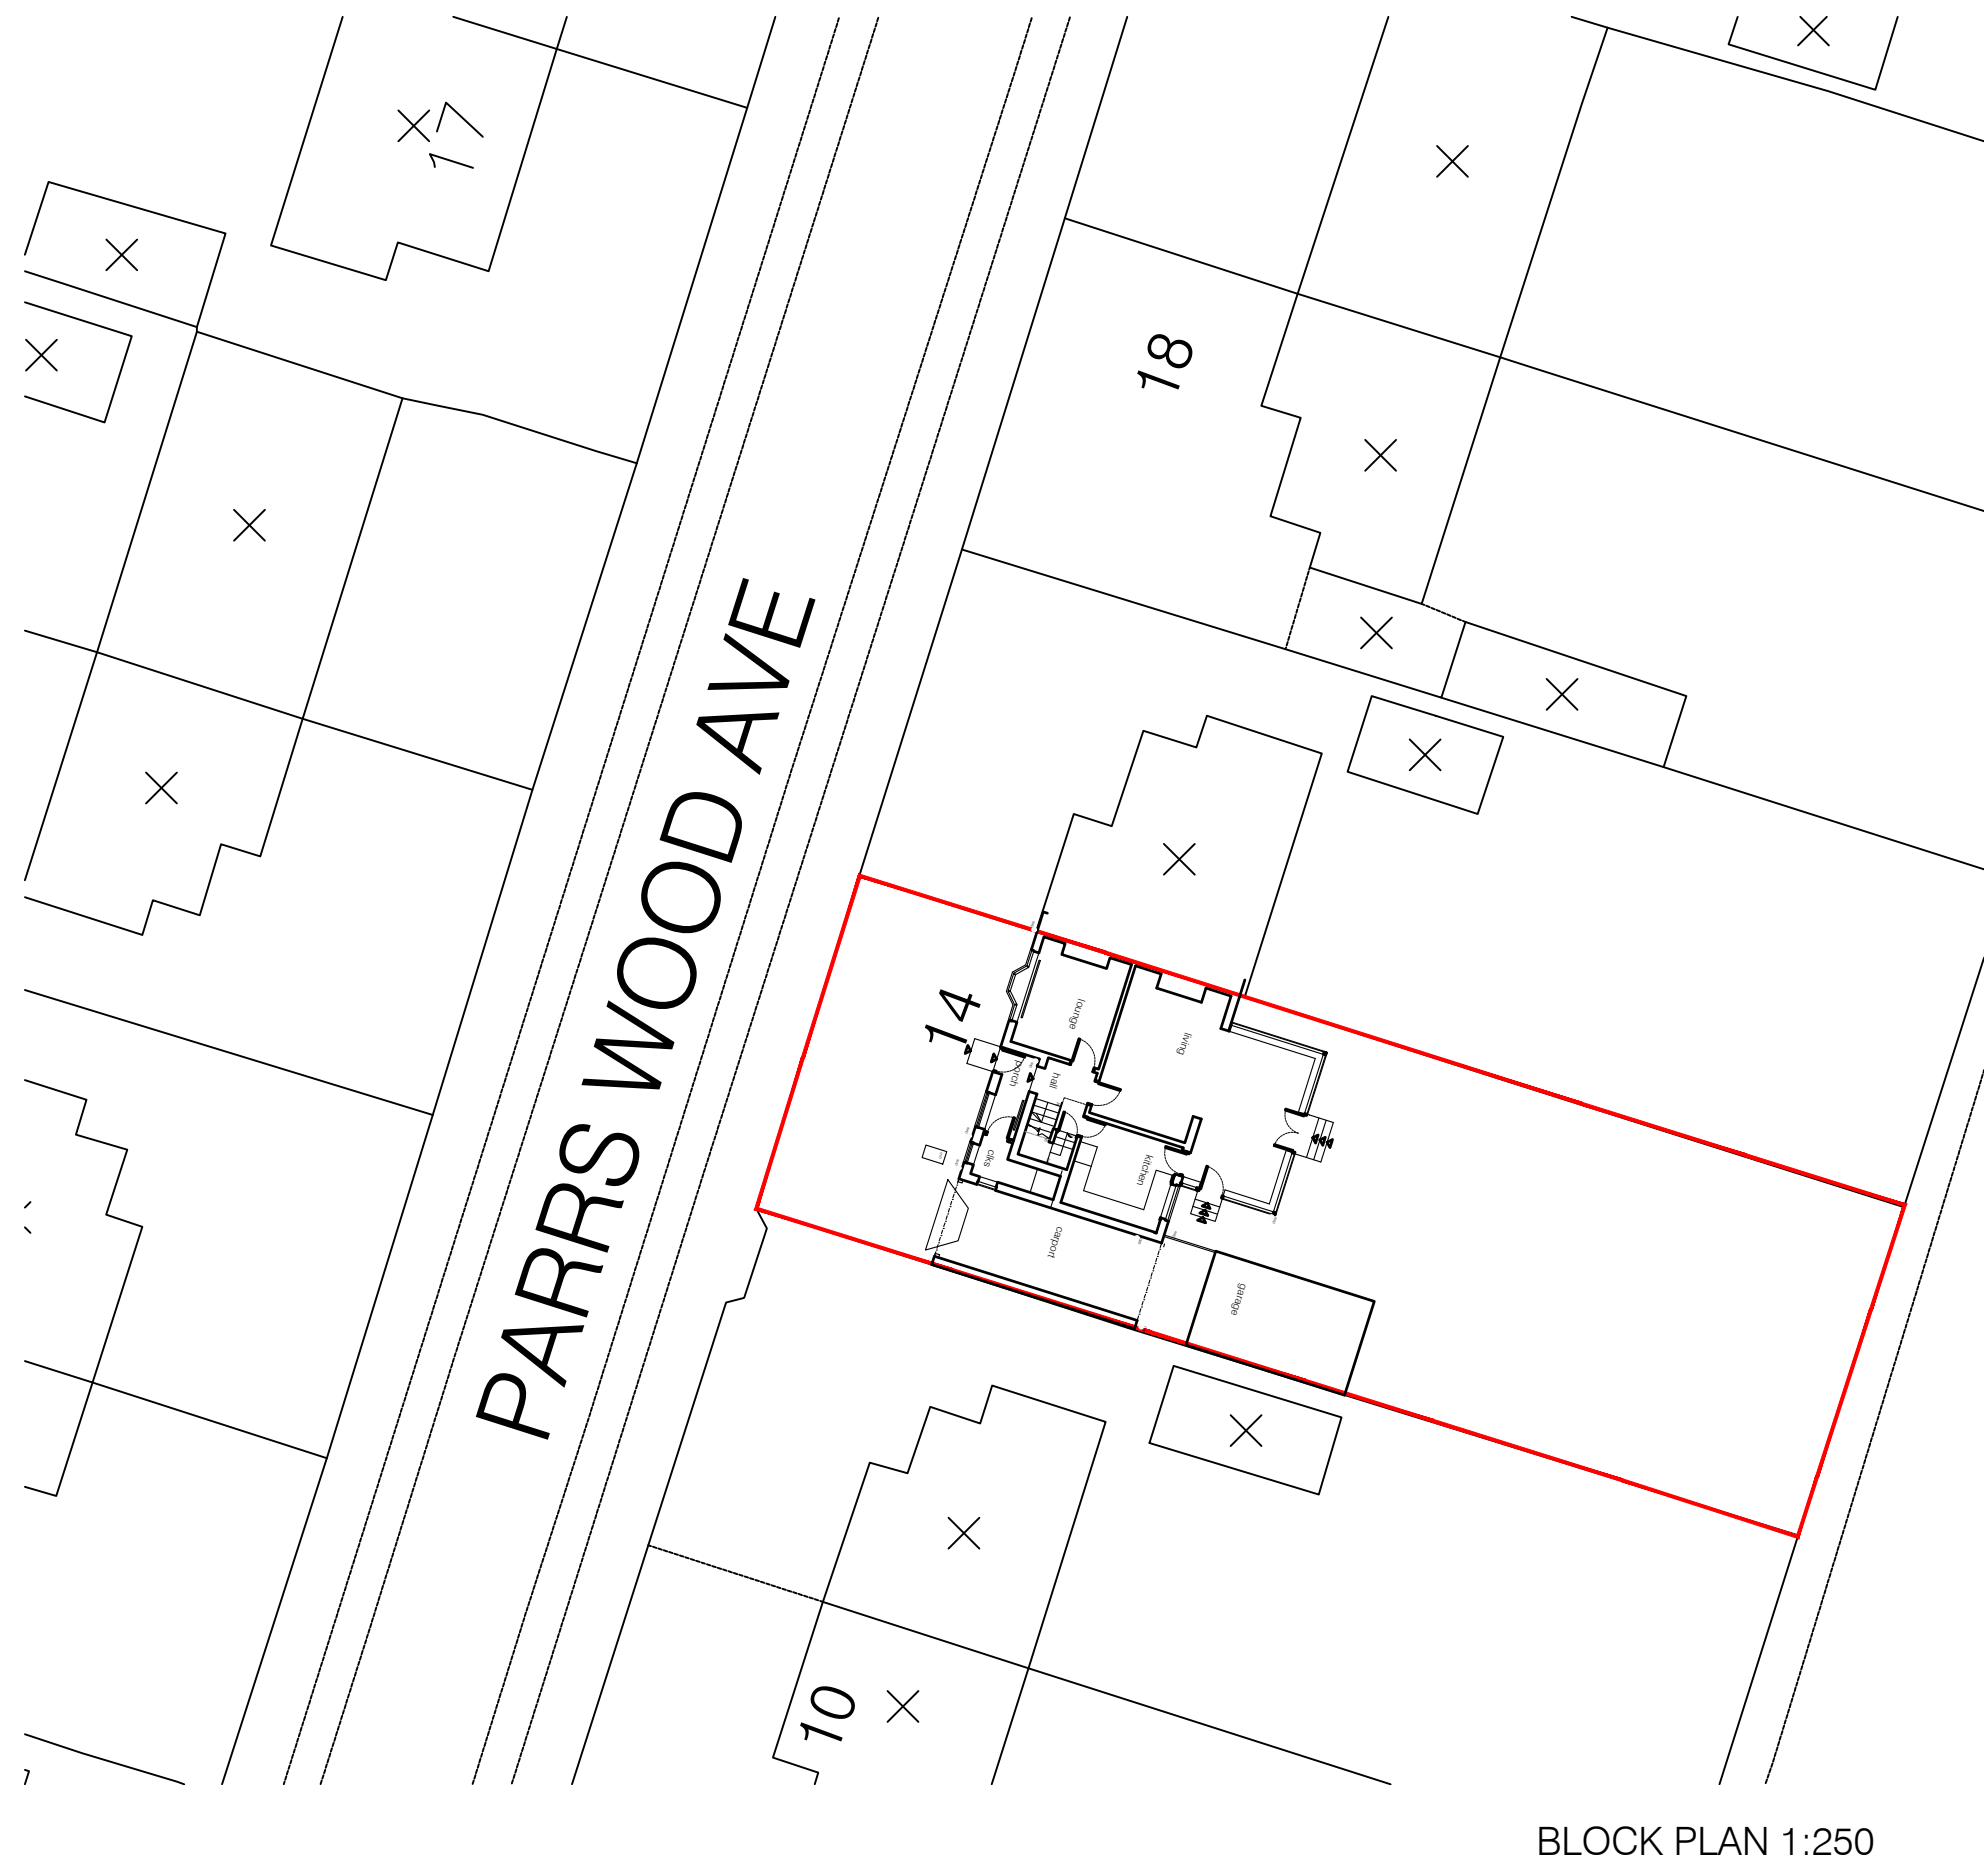


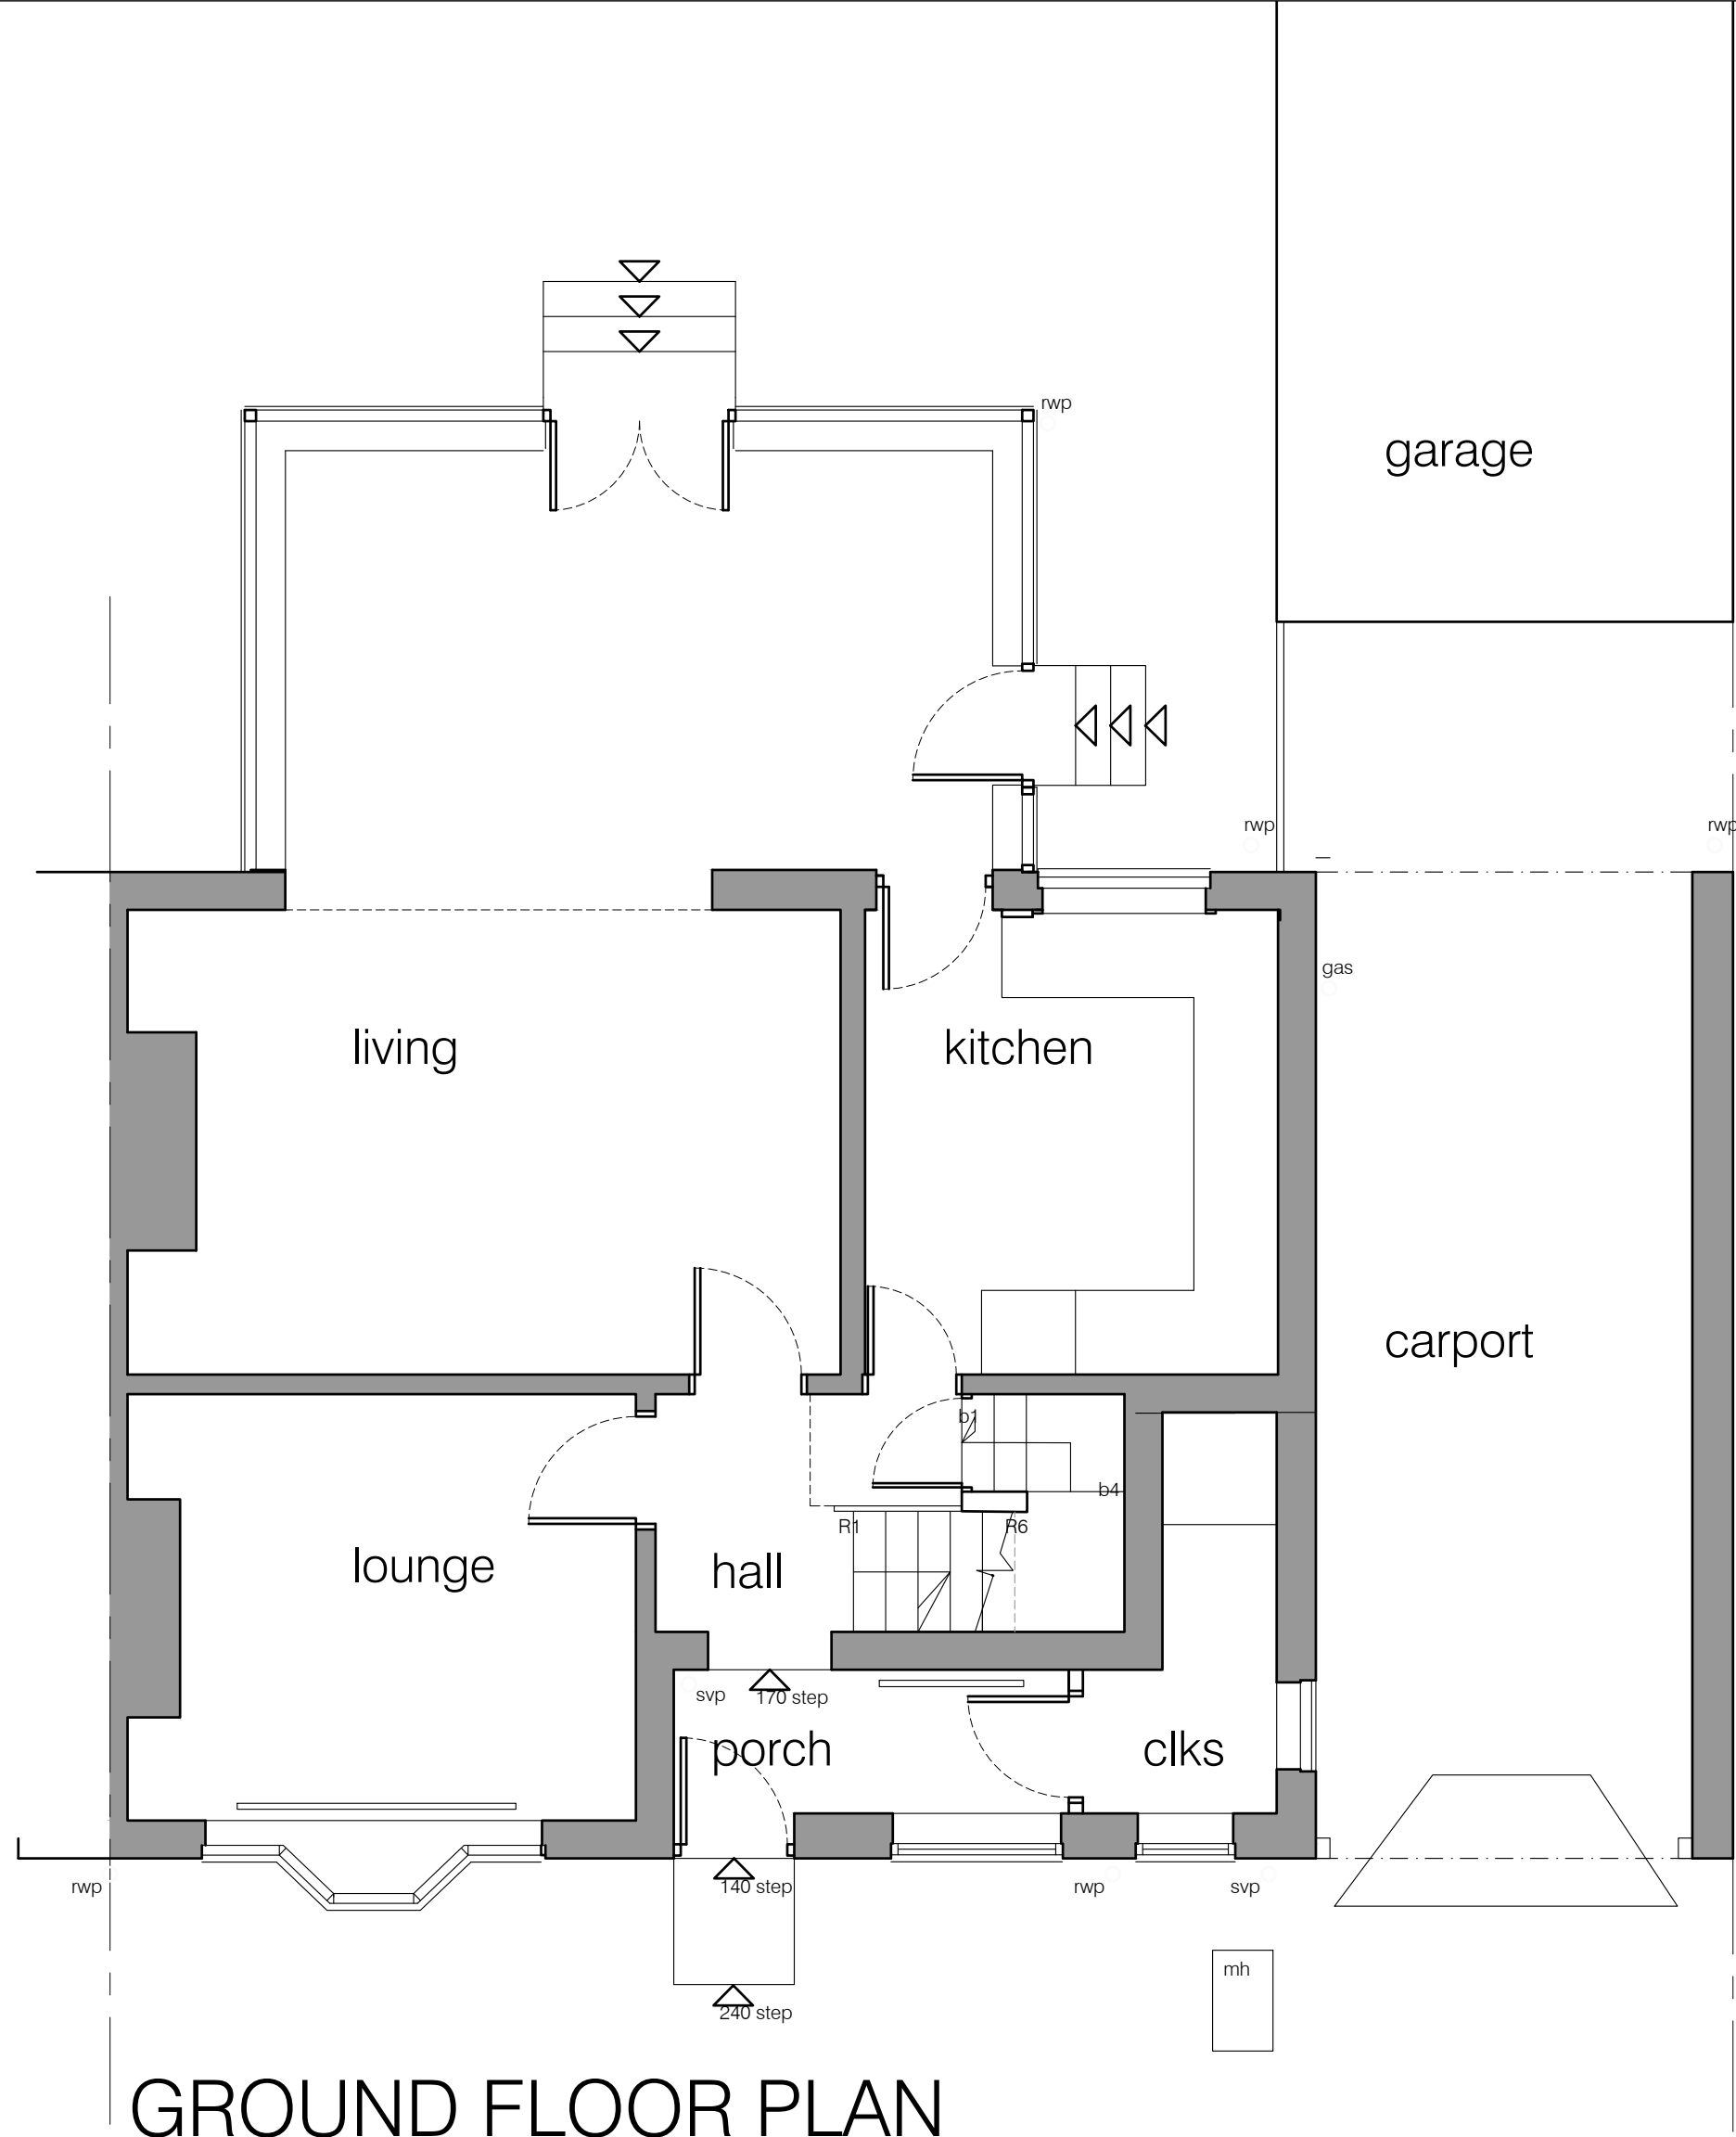

- Existing external materials:
1. Concrete pantiled roof with black upvc fascia/white soffit
 2. Red smooth facing brickwork to all elevations at ground floor level.
 3. White textured render to first floor level
 4. Grey single ply flat roof and pressed aluminium capping/fascia trim to rear extension
 5. White upvc/timber framed double glazed windows/external doors
 6. Black upvc half round gutters/circular downpipes

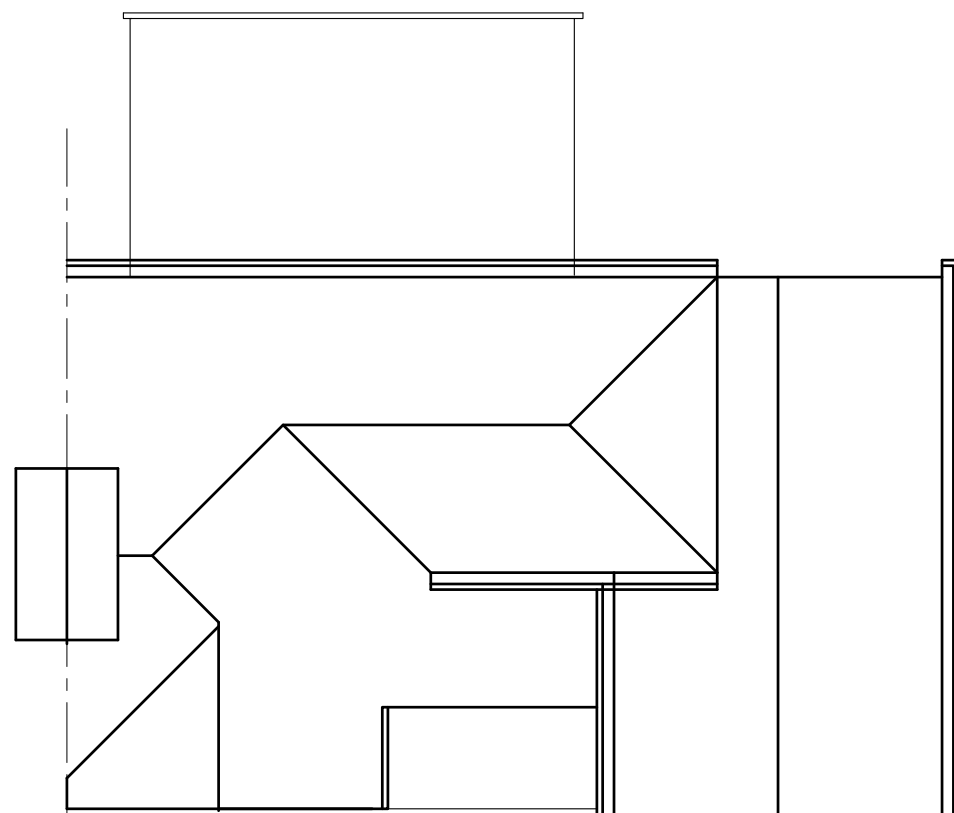

Simon R Miles
Chartered Architect
Didsbury
Manchester
T: 07778 137830
E: srmilesarchitect@gmail.com

Revision Date Revision note

Notes

Project :
14 Parrs Wood Avenue Didsbury
Title :
Existing Plans and Elevations
Drawing number : Issue :
24 413 PL100 P1
Client :
Mr & Mrs Siddle

Scale :
50, 100 250@A1
Date :
12.02.2024
CAD Ref :
24 413
Drawn by :
SRM

SRM

Simon R Miles BA Hons Dip Arch RIBA
Chartered Architect

Do not scale. Contractors must check all dimensions on site before preparing production drawings or commencing any work. This drawing and its design is the copyright of S.R.Miles Ltd and may not be reproduced in any form whatsoever without their prior express written consent.