


General
Notes
The Architect shall have no responsibility for any use made of this document other than for that which it was prepared and issued. All dimensions should be checked on site. Do not scale from this drawing. To be read in conjunction with all other Consultant's drawings. The Architect to be immediately notified of any discrepancies.

LEGEND

- Site Boundary
- 1-Bed Apartment
- 2-Bed Apartment
- Partitions/ walls to be removed

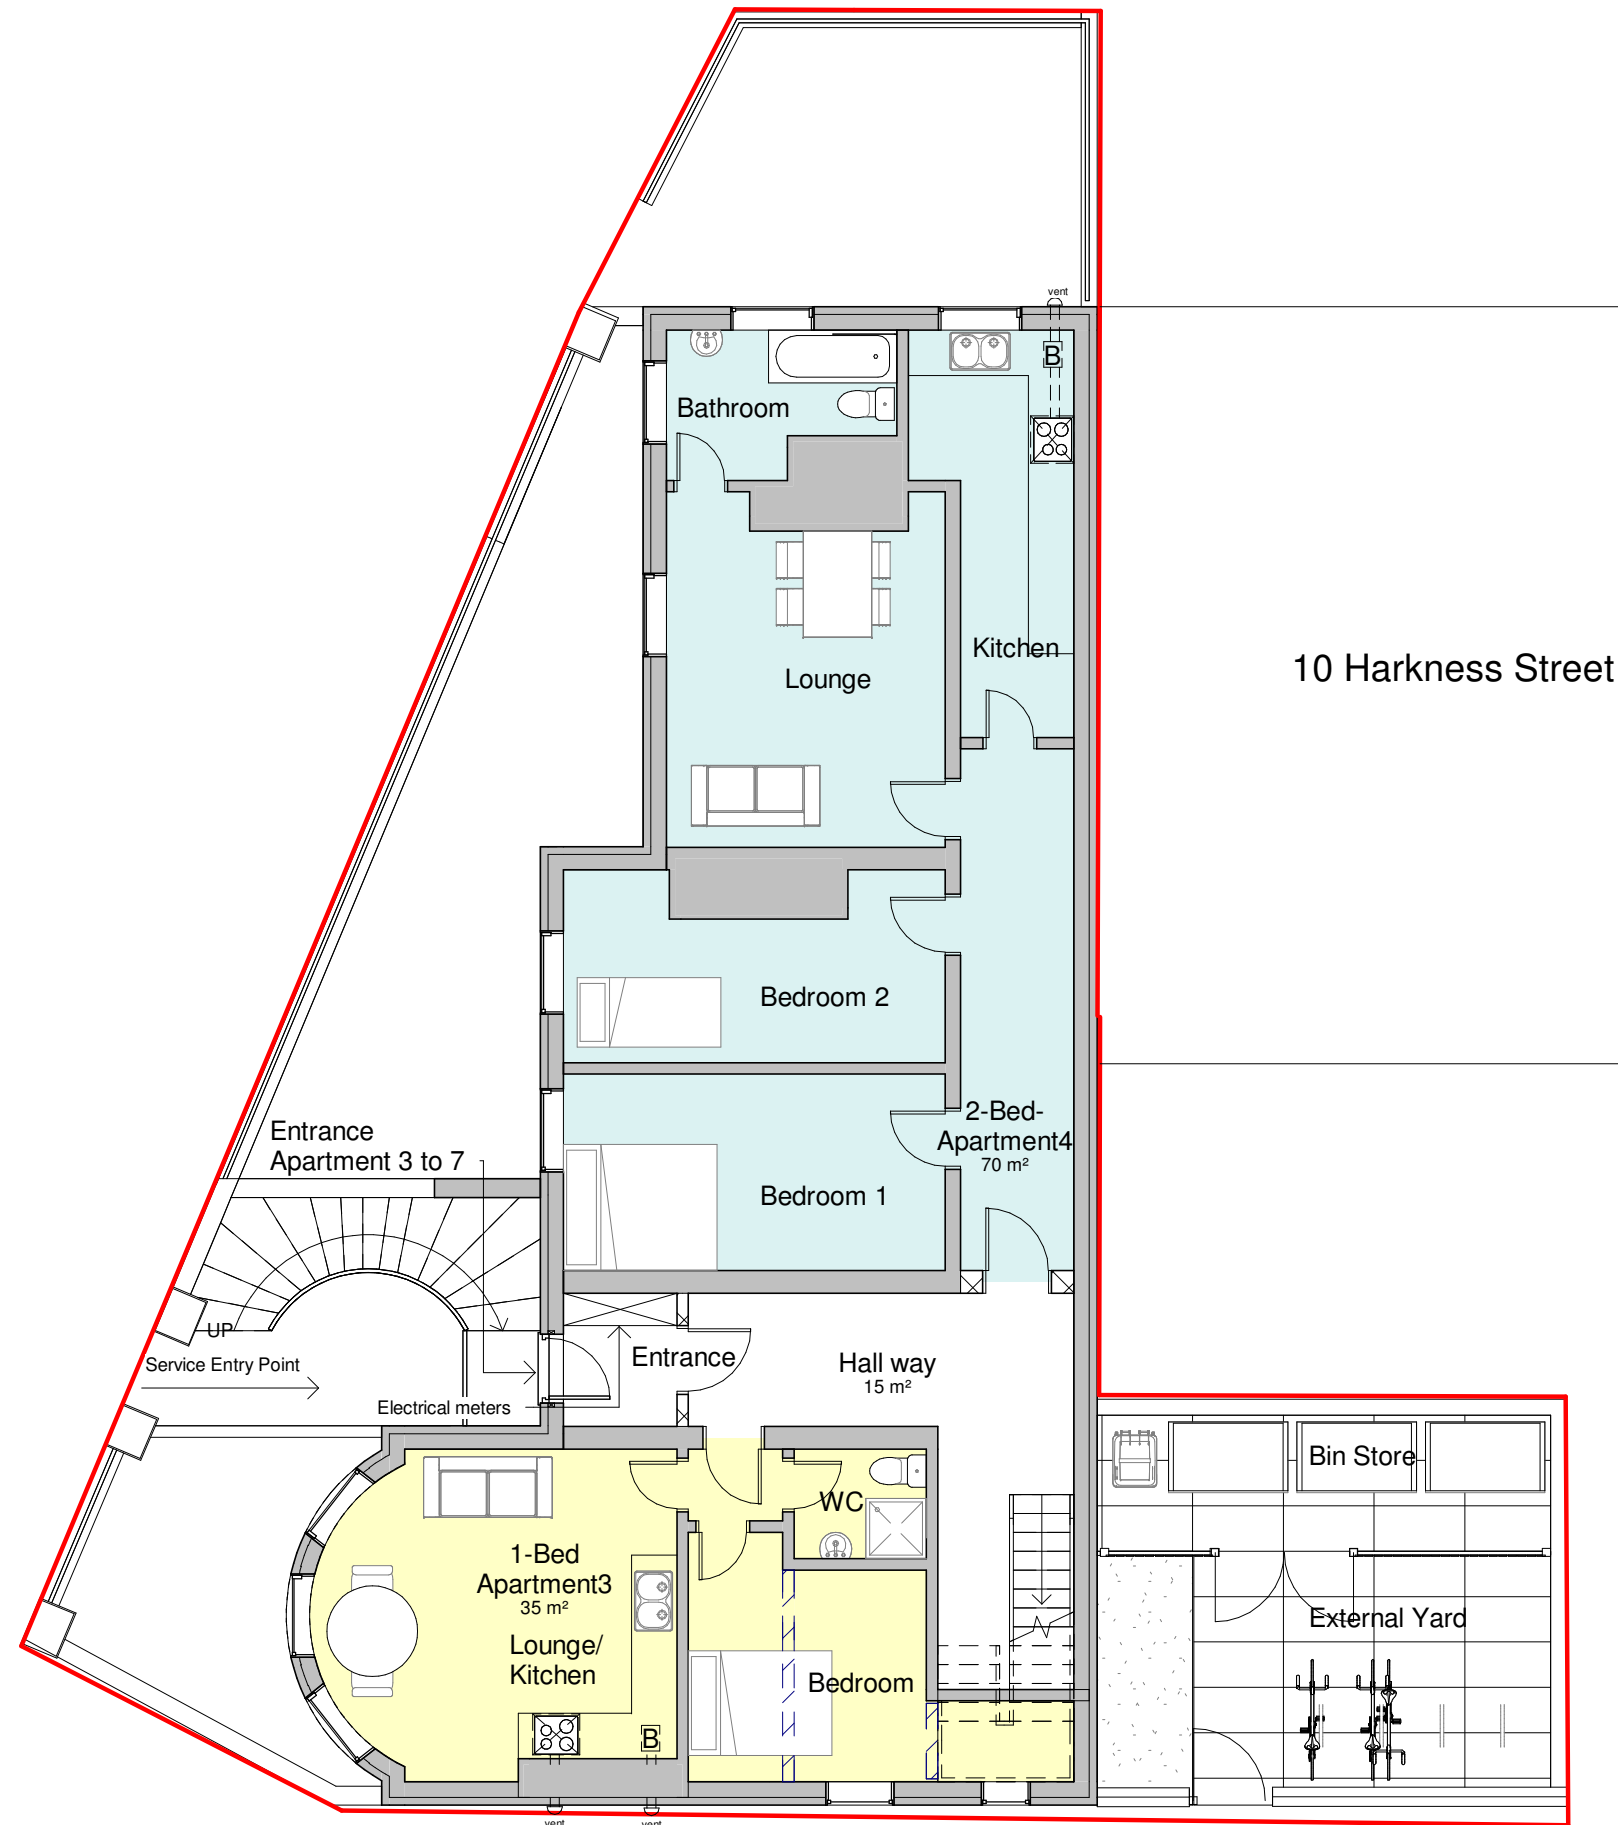

I	28/09/22	AK	SH	Amended Plan
H	03/11/21	SA	SH	Kitchen Door As Existing, Amended Layout Apartment3
G	01/07/20	SA	SH	Amended Ground Floor
F	22/06/20	SA	SH	Amended Drawings
E	03/06/20	SA	SH	Amended Drawings
D	21/05/20	SA	SH	Amended Drawings
C	24/02/20	SA	SH	Amended Drawings
B	17/06/19	SA	SH	Amended Drawings
A	16/05/19	SA	SH	Amended Drawings
-	13/05/19	SA	SH	Initial Issue
No	Dat	Dw	Ch	Ap
e	n	k	p	
				Revision or reason for issue

Cle
nt
Bilal Quyoum

createitstudios
Architects & Designers

Create It Studios (NW) Ltd
Universal Square
Devonshire Street North
Manchester M12 6JH
0161 974 6165
www.createitstudios.co.uk
info@createitstudios.co.uk

Project
Title
4 Higher Ardwick M12 6BZ

Scale / North
Point
1 : 100

Drawing
Type
Proposed Ground Floor Plan

Drawing
No
A1225(02)AP003

Drawing
Type
Preliminary

Revisi
on
1