



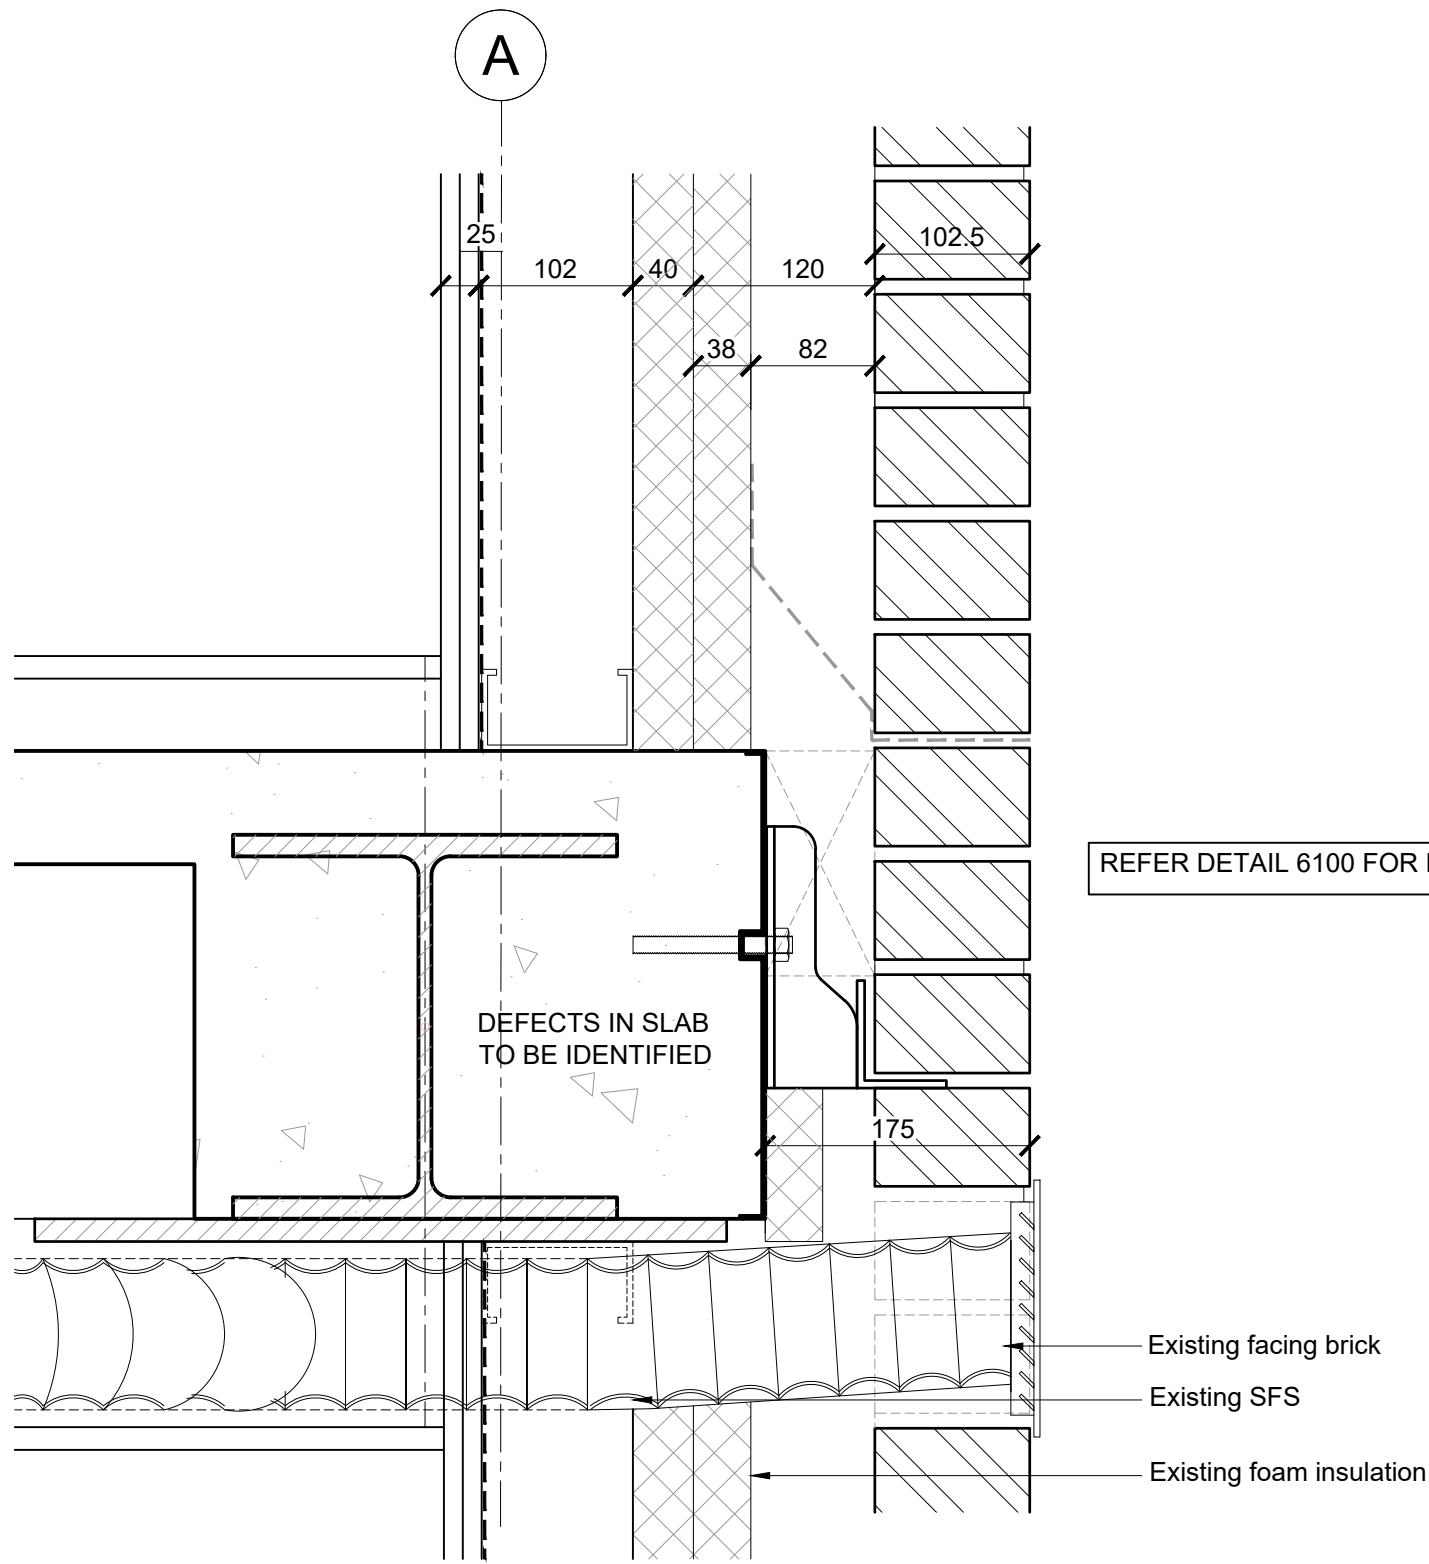


A EXISTING DETAIL THROUGH VENT
SCALE 1:5

DETAILS BASED ON CURRENTLY AVAILABLE INFORMATION.
RE-DESIGN MAY BE NECESSARY SHOULD NEW INFORMATION
BECOME AVAILABLE.

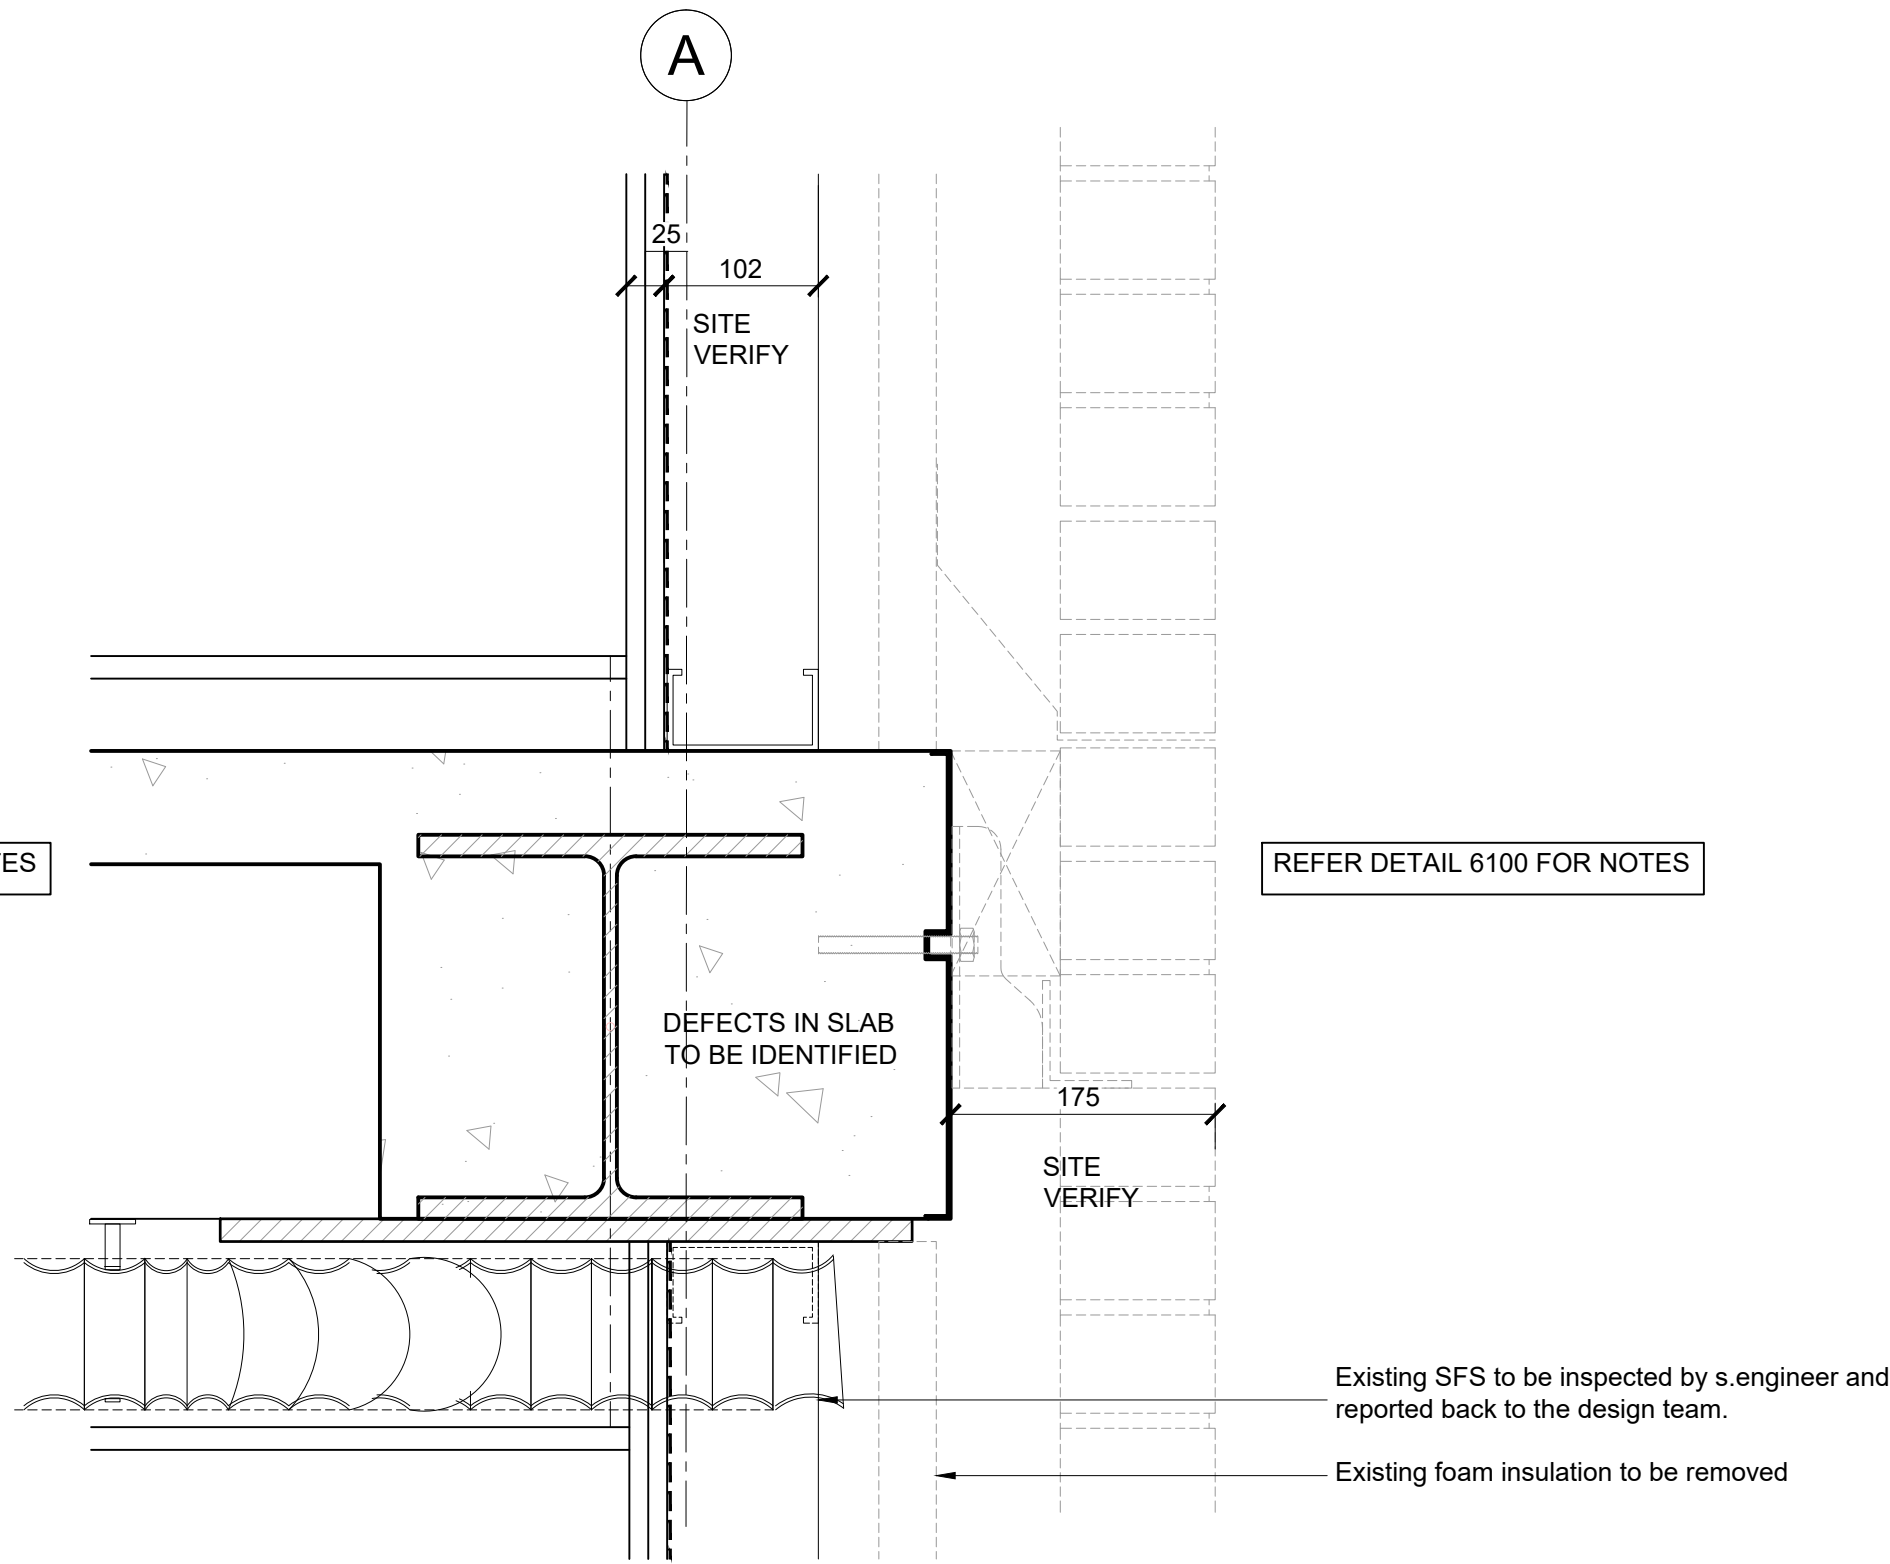


B STRIP OUT DETAIL THROUGH VENT
SCALE 1:5

DETAILS BASED ON CURRENTLY AVAILABLE INFORMATION.
RE-DESIGN MAY BE NECESSARY SHOULD NEW INFORMATION
BECOME AVAILABLE.

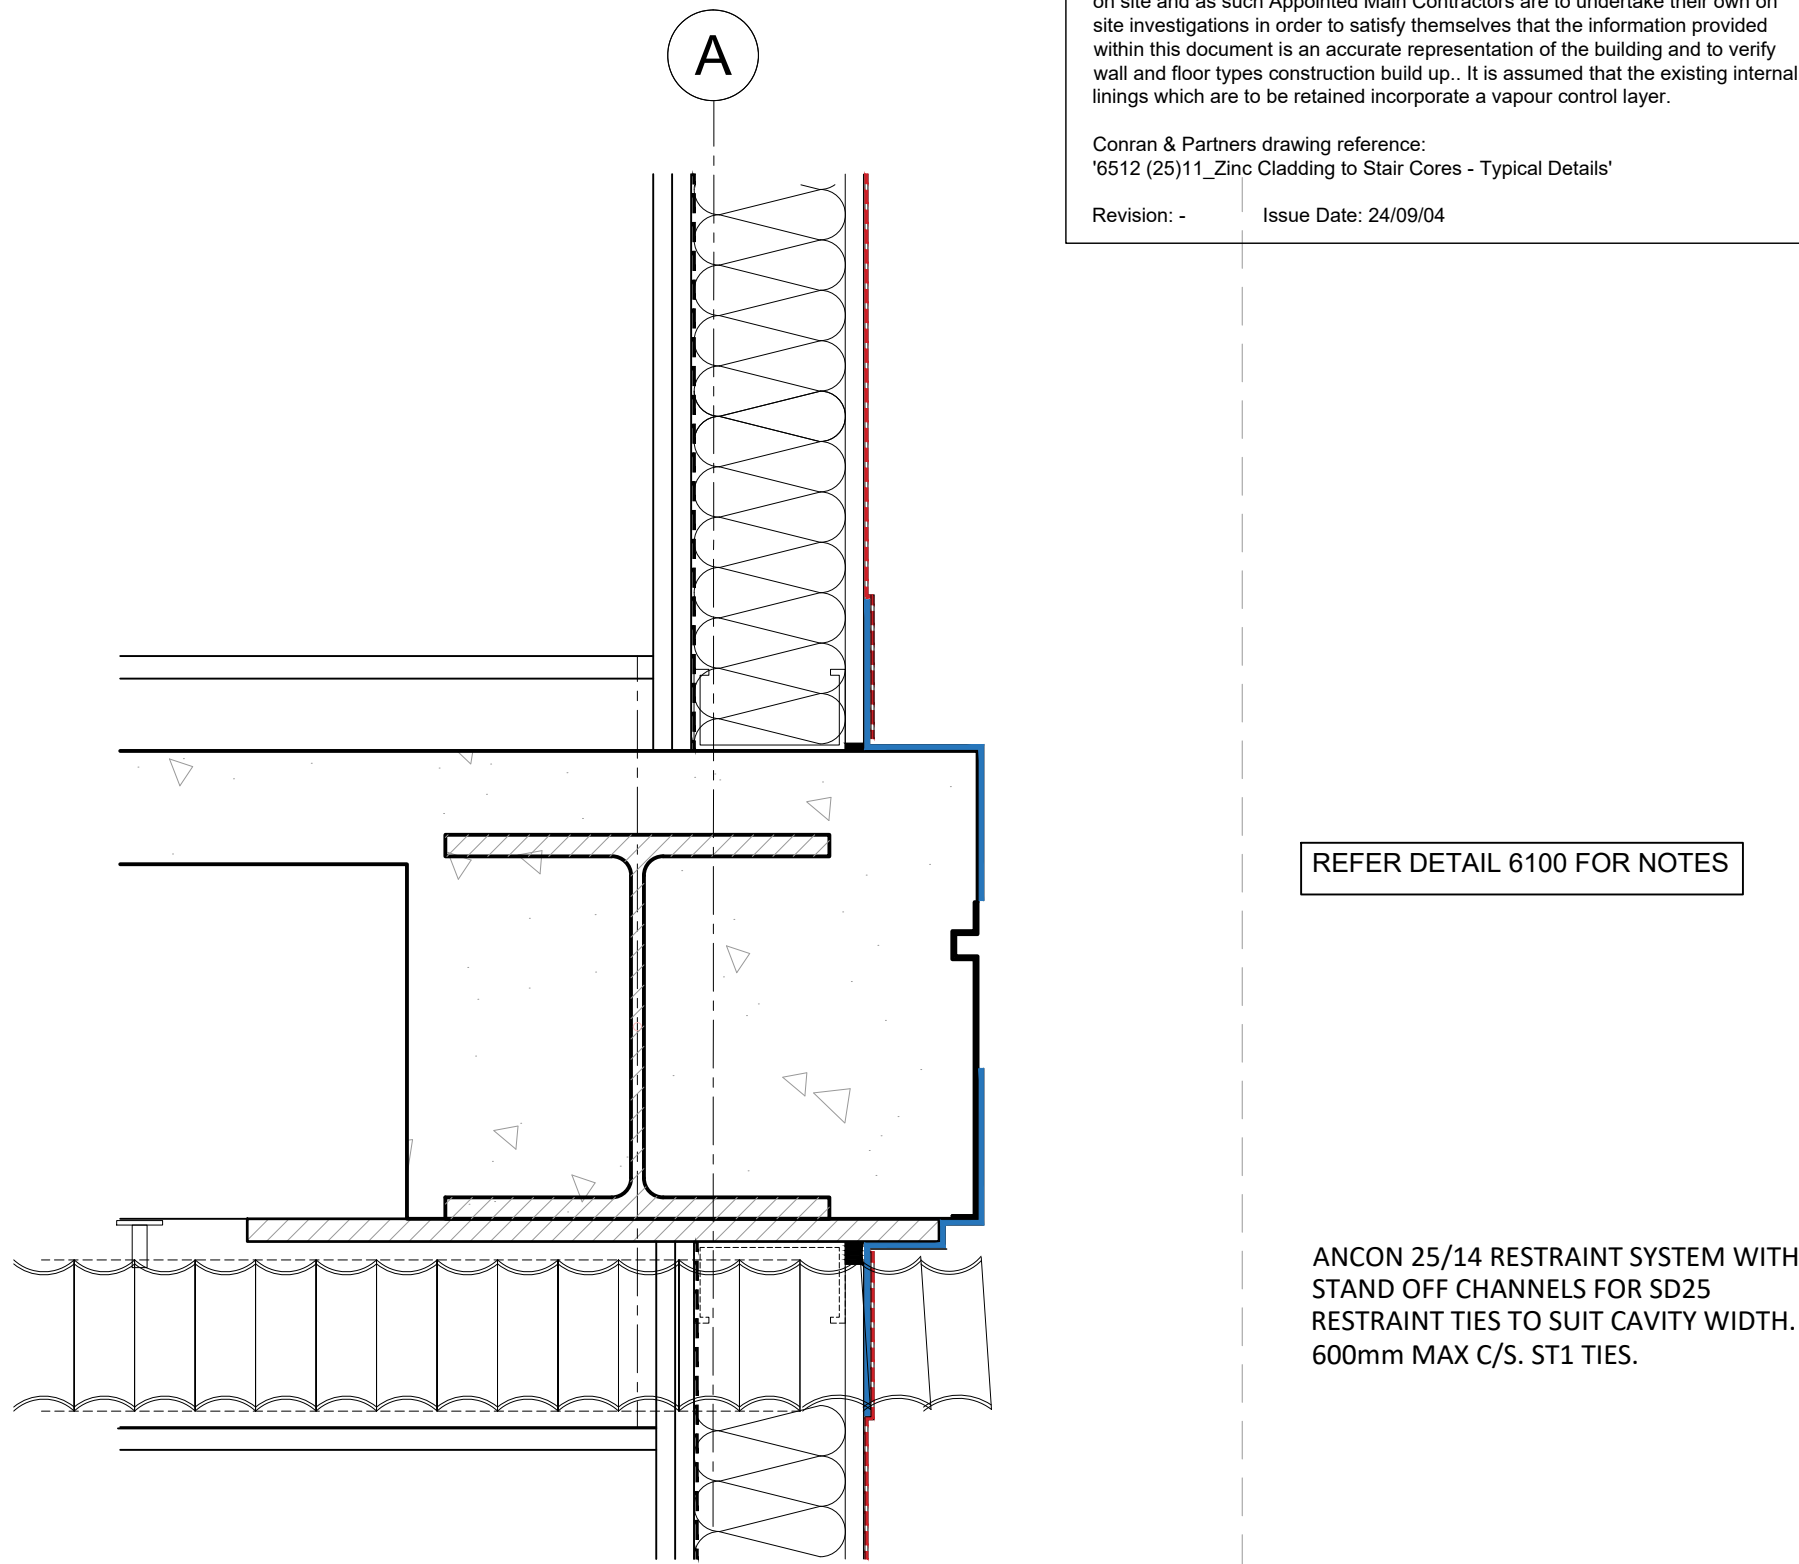

C INITIAL WEATHER PROOFING WORK DETAIL VENT
SCALE 1:5

DETAILS BASED ON CURRENTLY AVAILABLE INFORMATION.
RE-DESIGN MAY BE NECESSARY SHOULD NEW INFORMATION
BECOME AVAILABLE.

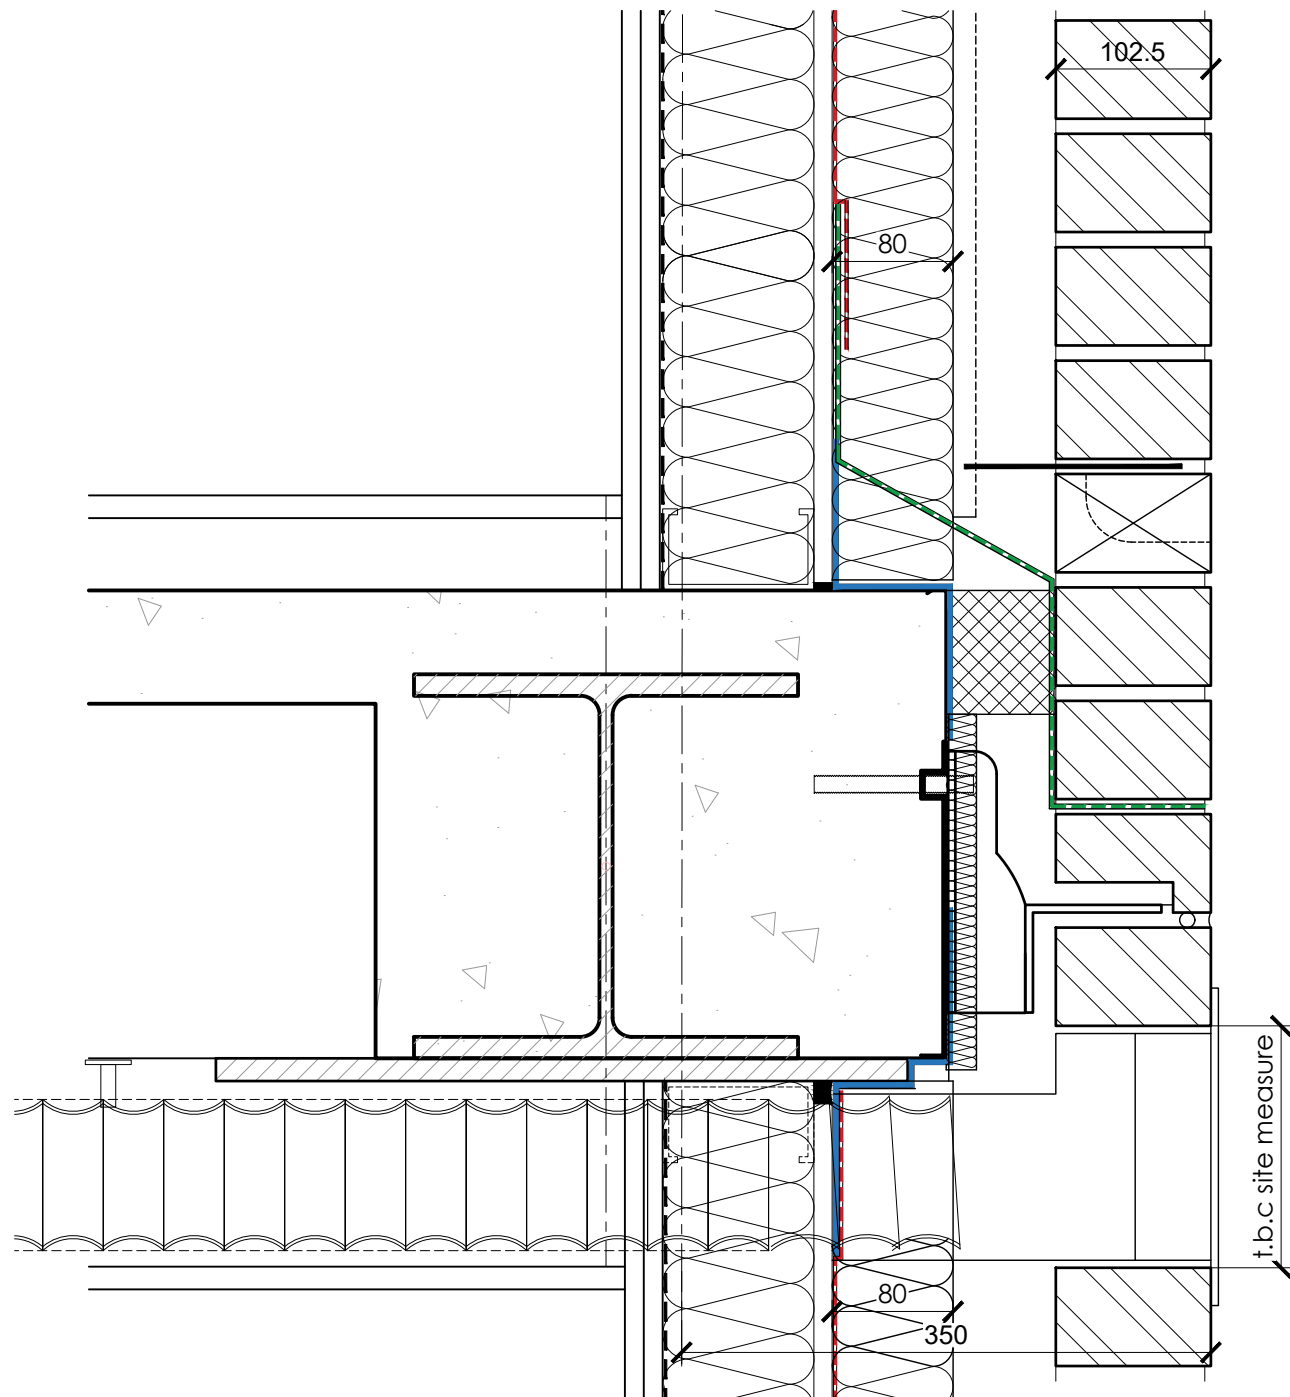

D PROPOSED DETAIL VENT
SCALE 1:5

DETAILS BASED ON CURRENTLY AVAILABLE INFORMATION.
RE-DESIGN MAY BE NECESSARY SHOULD NEW INFORMATION
BECOME AVAILABLE.

SUPPLY AND FIX NEW RYTONS A1 RATED GALV (no plastic) DUCT KIT FLANGES AND GRILLES (confirm circular or square grilles to suit the project) TO BE BESPOKE MADE TO SUIT EACH LOCATION. FIRST FIXING TO BE INSPECTED BY FIRE ENGINEER WHEN INSTALLED PRIOR TO ORDERING OR FIXING ANY FURTHER DUCT KITS.

Existing building information is based on "Record Drawings" provided by Conran & Partners. This information may not be a true reflection of what was actually built on site and as such Appointed Main Contractors are to undertake their own on site investigations in order to satisfy themselves that the information provided within this document is an accurate representation of the building and to verify wall and floor types construction build up. It is assumed that the existing internal linings which are to be retained incorporate a vapour control layer.

Conran & Partners drawing reference: '6512 (25)11_Zinc Cladding to Stair Cores - Typical Details'

Revision: - Issue Date: 24/09/04

NOTES

- All dimensions and levels are to be checked on site.
- Any discrepancies are to be reported to the architect before any work commences
- This drawing shall not be scaled to ascertain any dimensions. Work to figured dimensions only.
- This drawing shall not be reproduced without express written permission from AEW.
- Title overlay drawings and ownership boundaries are produced using all reasonable endeavors. AEW cannot be responsible for the accuracy or scale discrepancy of base plans supplied to them.
- All works are to be undertaken in accordance with Building Regulations and the latest British Standards.
- All proprietary materials and products are to be used strictly in accordance with the manufacturers recommendations.

CDM 2015

Client notified of duties: **28th OCT 2020**
Principal Designer: **Rider Levett Bucknall**
Unless noted below, all known hazards have been highlighted on the drawing:

C07	04/04/24	MM	DJ
Issued For Planning			
C06	15/02/24	MM	DJ
Drawings revised for replacement of brickwork			
C05	05/02/24	MM	DJ
Drawings revised for replacement of brickwork			
C04	10/11/23	MP	DJ
Cavity trays omitted and weep vents re-positioned			
C03	26/10/22	EO	DJ
Tenmat cavity barrier gap reduced from 44mm to 25mm & fire rating updated			
C02	21/10/22	EO	DJ
Updated following design review			
C01	05/10/22	EEO	DJ
Initial Issue			
REV	Date	Drawn by: -	Checked by: -
Status Purpose of Issue			
S2	For Construction		
drawing stage RIBA Stage 5			
client Rider Levett Bucknall			
project Vantage Quay 3-5 Brewer Street, Manchester M1 2ED			
drawing title EXISTING AND PROPOSED DETAILS BRICKWORK VENT & HORIZONTAL FIRE BARRIER DETAILS			
date	05/09/22	drawn	EE0
scale@A1	1:5	checked	DJ