



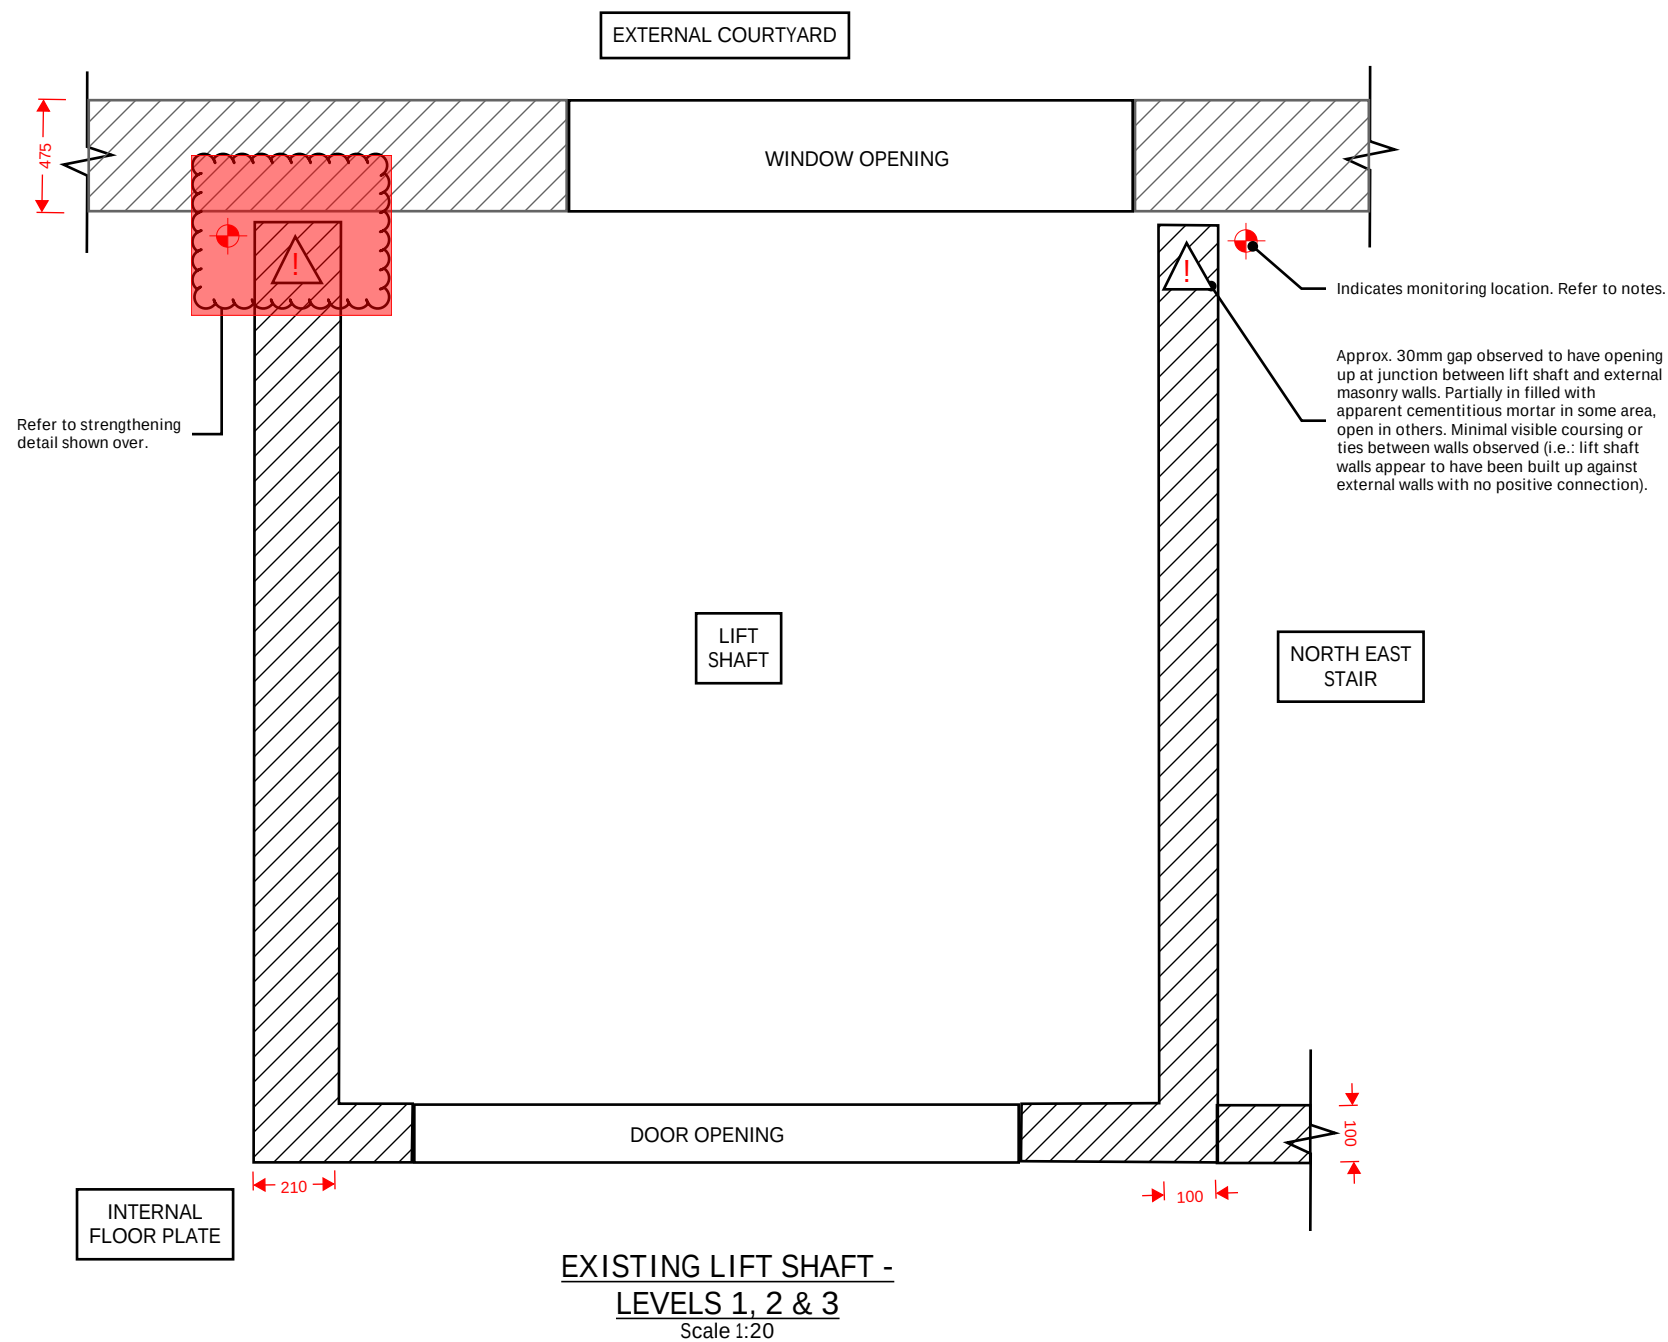

GENERAL NOTES:

1. Text / dimensions in **red** to be confirmed by contractor via site measurement/inspection. Engineer to be informed of any discrepancies.
2. Observations of anticipated existing structure are based on non-intrusive visual inspection by HTS and dimensional surveys completed by others. Contractor is to confirm arrangement is as shown, reporting any discrepancies to the engineer.
3. Dimensions are not to be scaled from this drawing, with any dimensions confirmed via site measurement.
4. Proposed Remedial detail is to be approved by the Project Architect, Local Authority Heritage Consultant and/or Historic England as appropriate, reflective of the building's Grade II listed status. Contractor is to ensure all necessary permissions are in place prior to undertaking works.

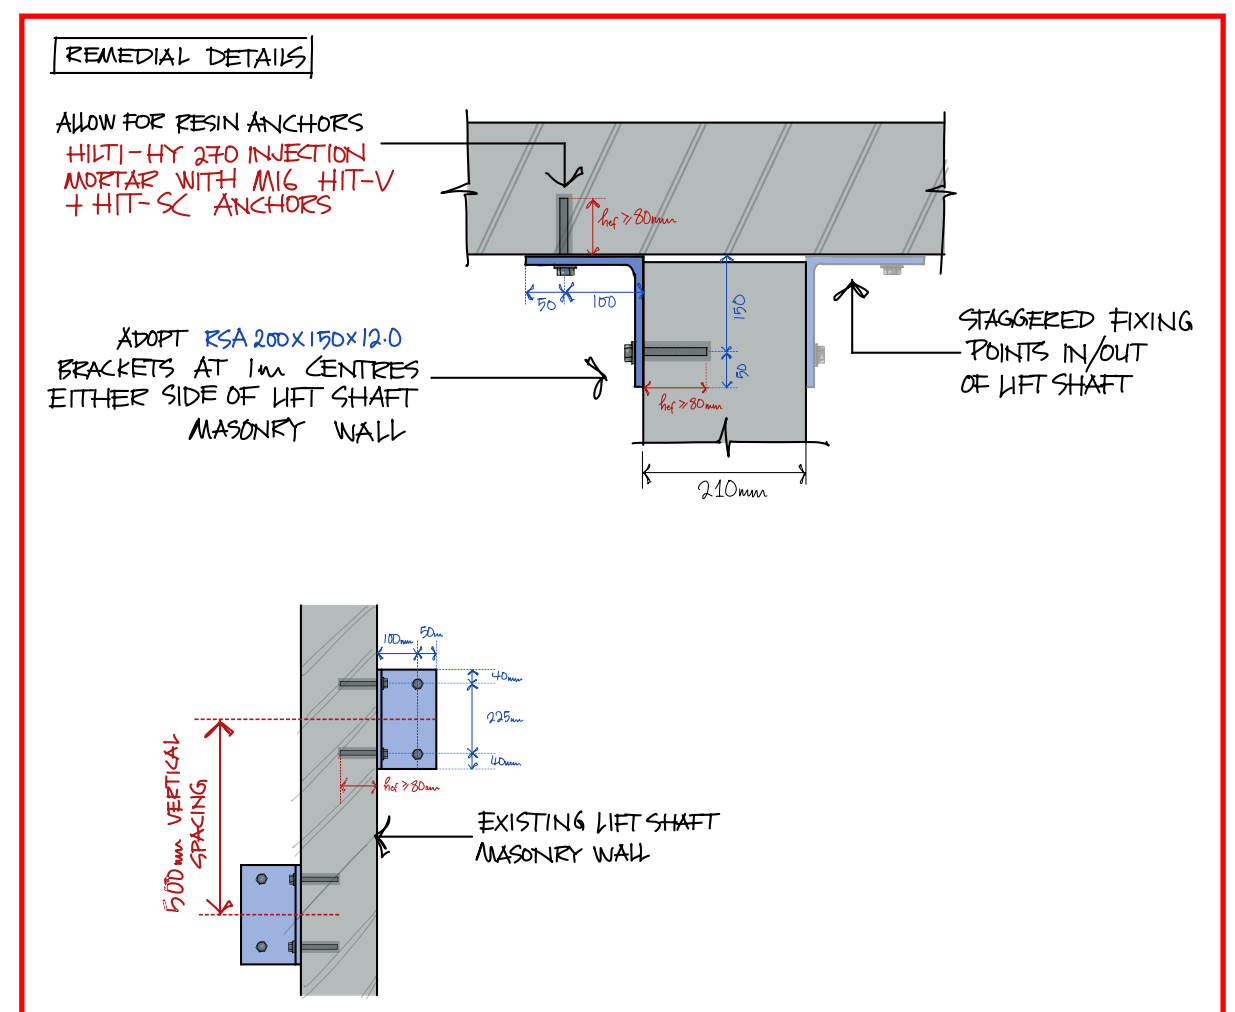

Job	NEPTUNE MILL	Date	MAY 24'
Title	LIFT SHAFT REMEDIAL DETAIL	Eng.	WB
Job No.	2909	Sheet	SK-240510-01
		Rev.	-

