



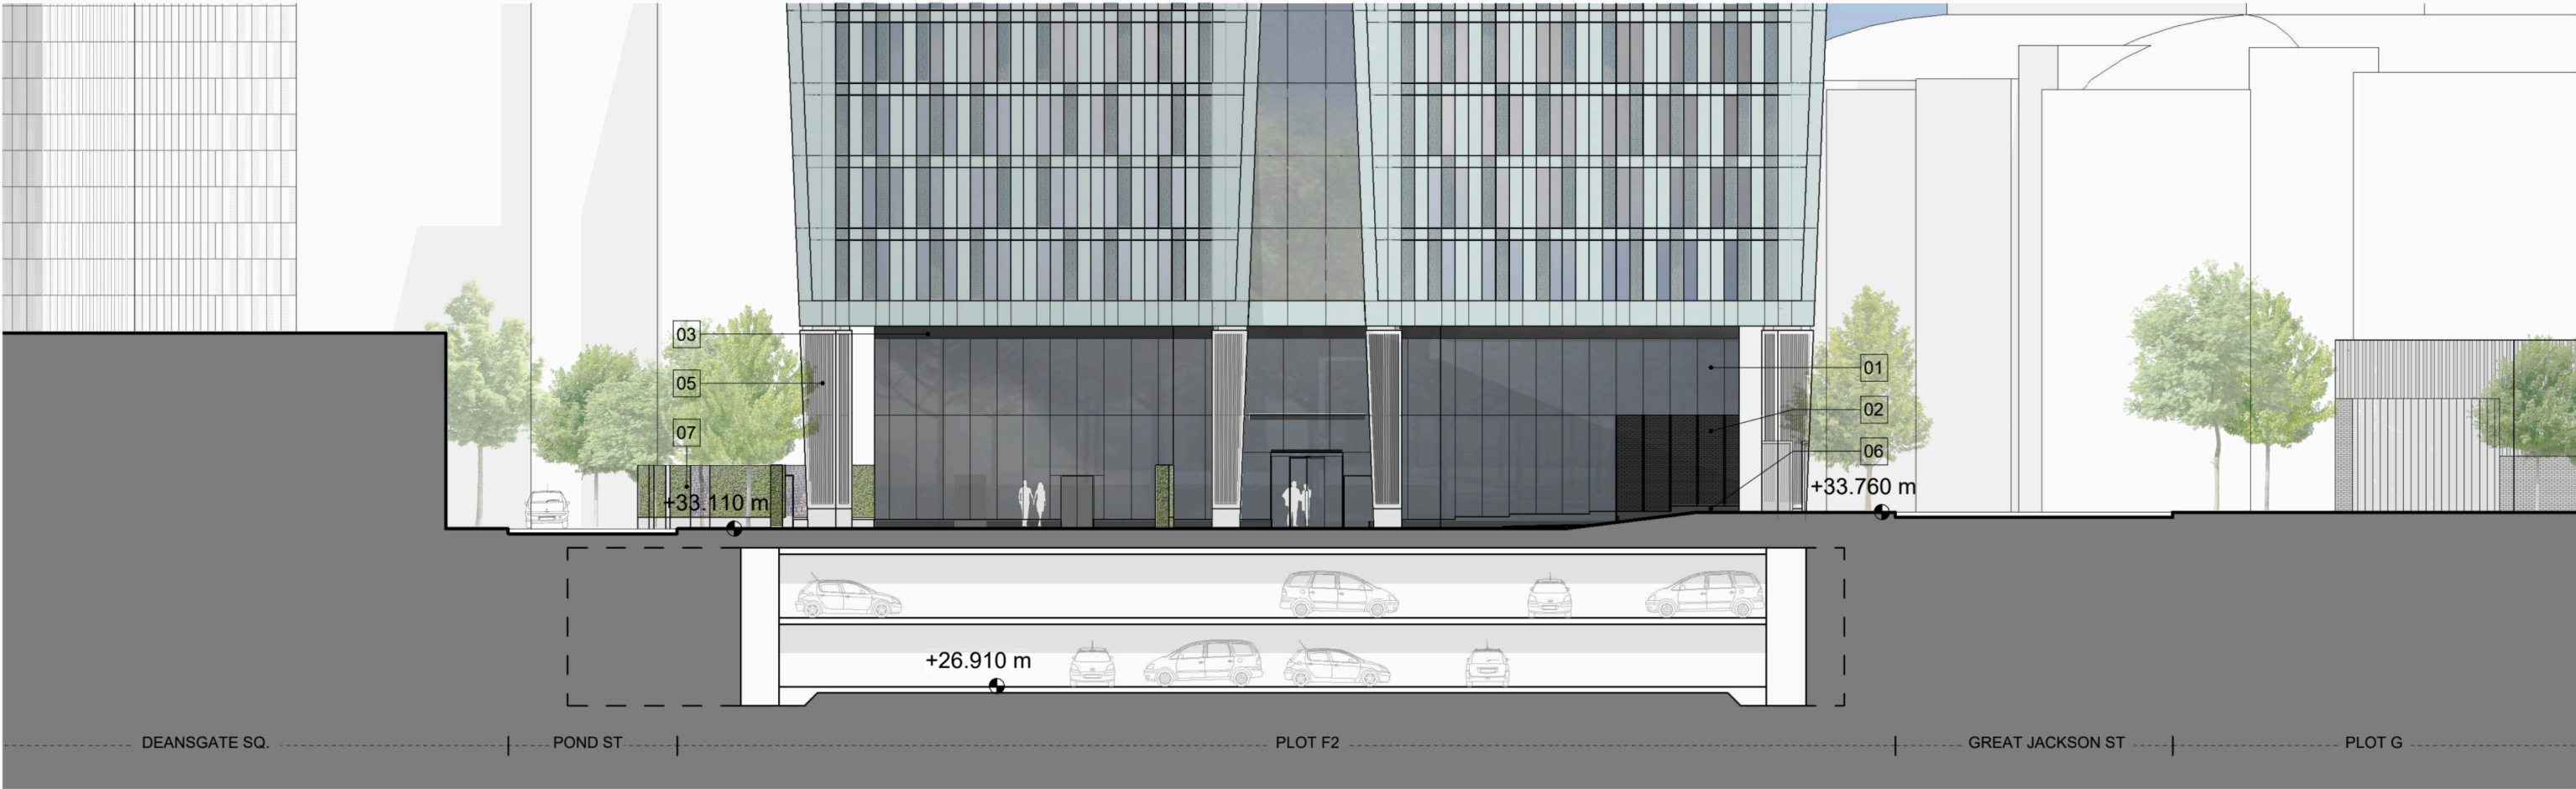

Section AA

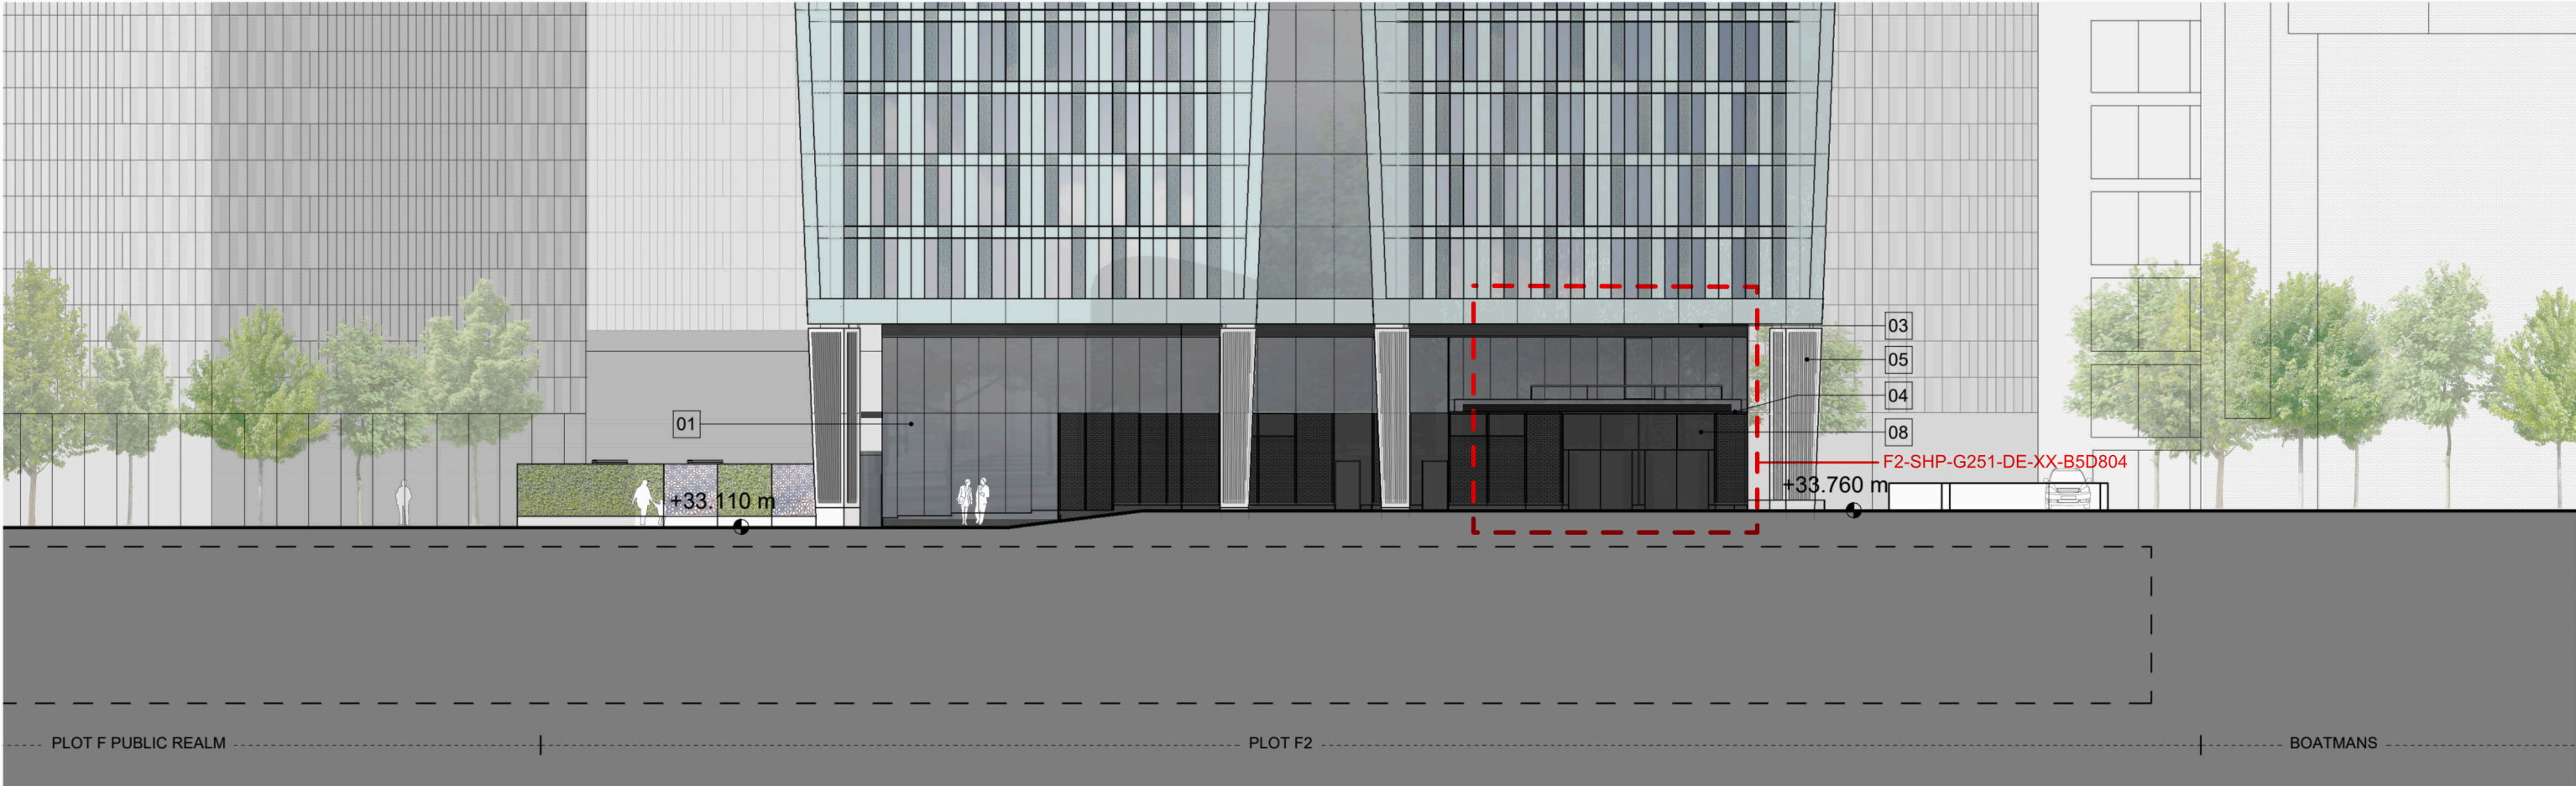

Section BB

This drawing is copyright
Do not scale off dimensions.
All dimensions to be checked on
site by contractor.
Contractor to report any
dimensional discrepancies,
errors or omissions prior to
commencing on site.

MATERIAL KEY

01	Uncapped glass curtain wall with up to 50% opaque units with enamelled frit coating
02	Feature facing brickwork - Dark grey with colour matching mortar
03	Aluminium louvre system - Dark anodised
04	Aluminium flashing - Dark anodised
05	Fair faced feature concrete column
06	Brick or dark anodised skirting
07	Garden wall - refer to landscape architect details
08	Dark anodised aluminium decorative screen

Key:

Rev	Date	Planning Submission	Description
P01	28-10-2021	Planning Submission	
P02	27-07-2023	NMA Updates	
P03	09-04-2024	Decorative Screen Design Update	

Project Title

Great Jackson Street - Plot F
Manchester

Status

Planning Issue

Drawing Title

F2 - GA Elevation
Podium Elevation

Project No	Scale
10334	1:250 @ A3
SHP Drawing Code	Revision
10334-F2-SHP-G200-EL-XX-B5D801	P03

Manchester
+44 (0)161 835 2345

London
+44 (0)20 7549 4000

© SimpsonHaugh and Partners 2020