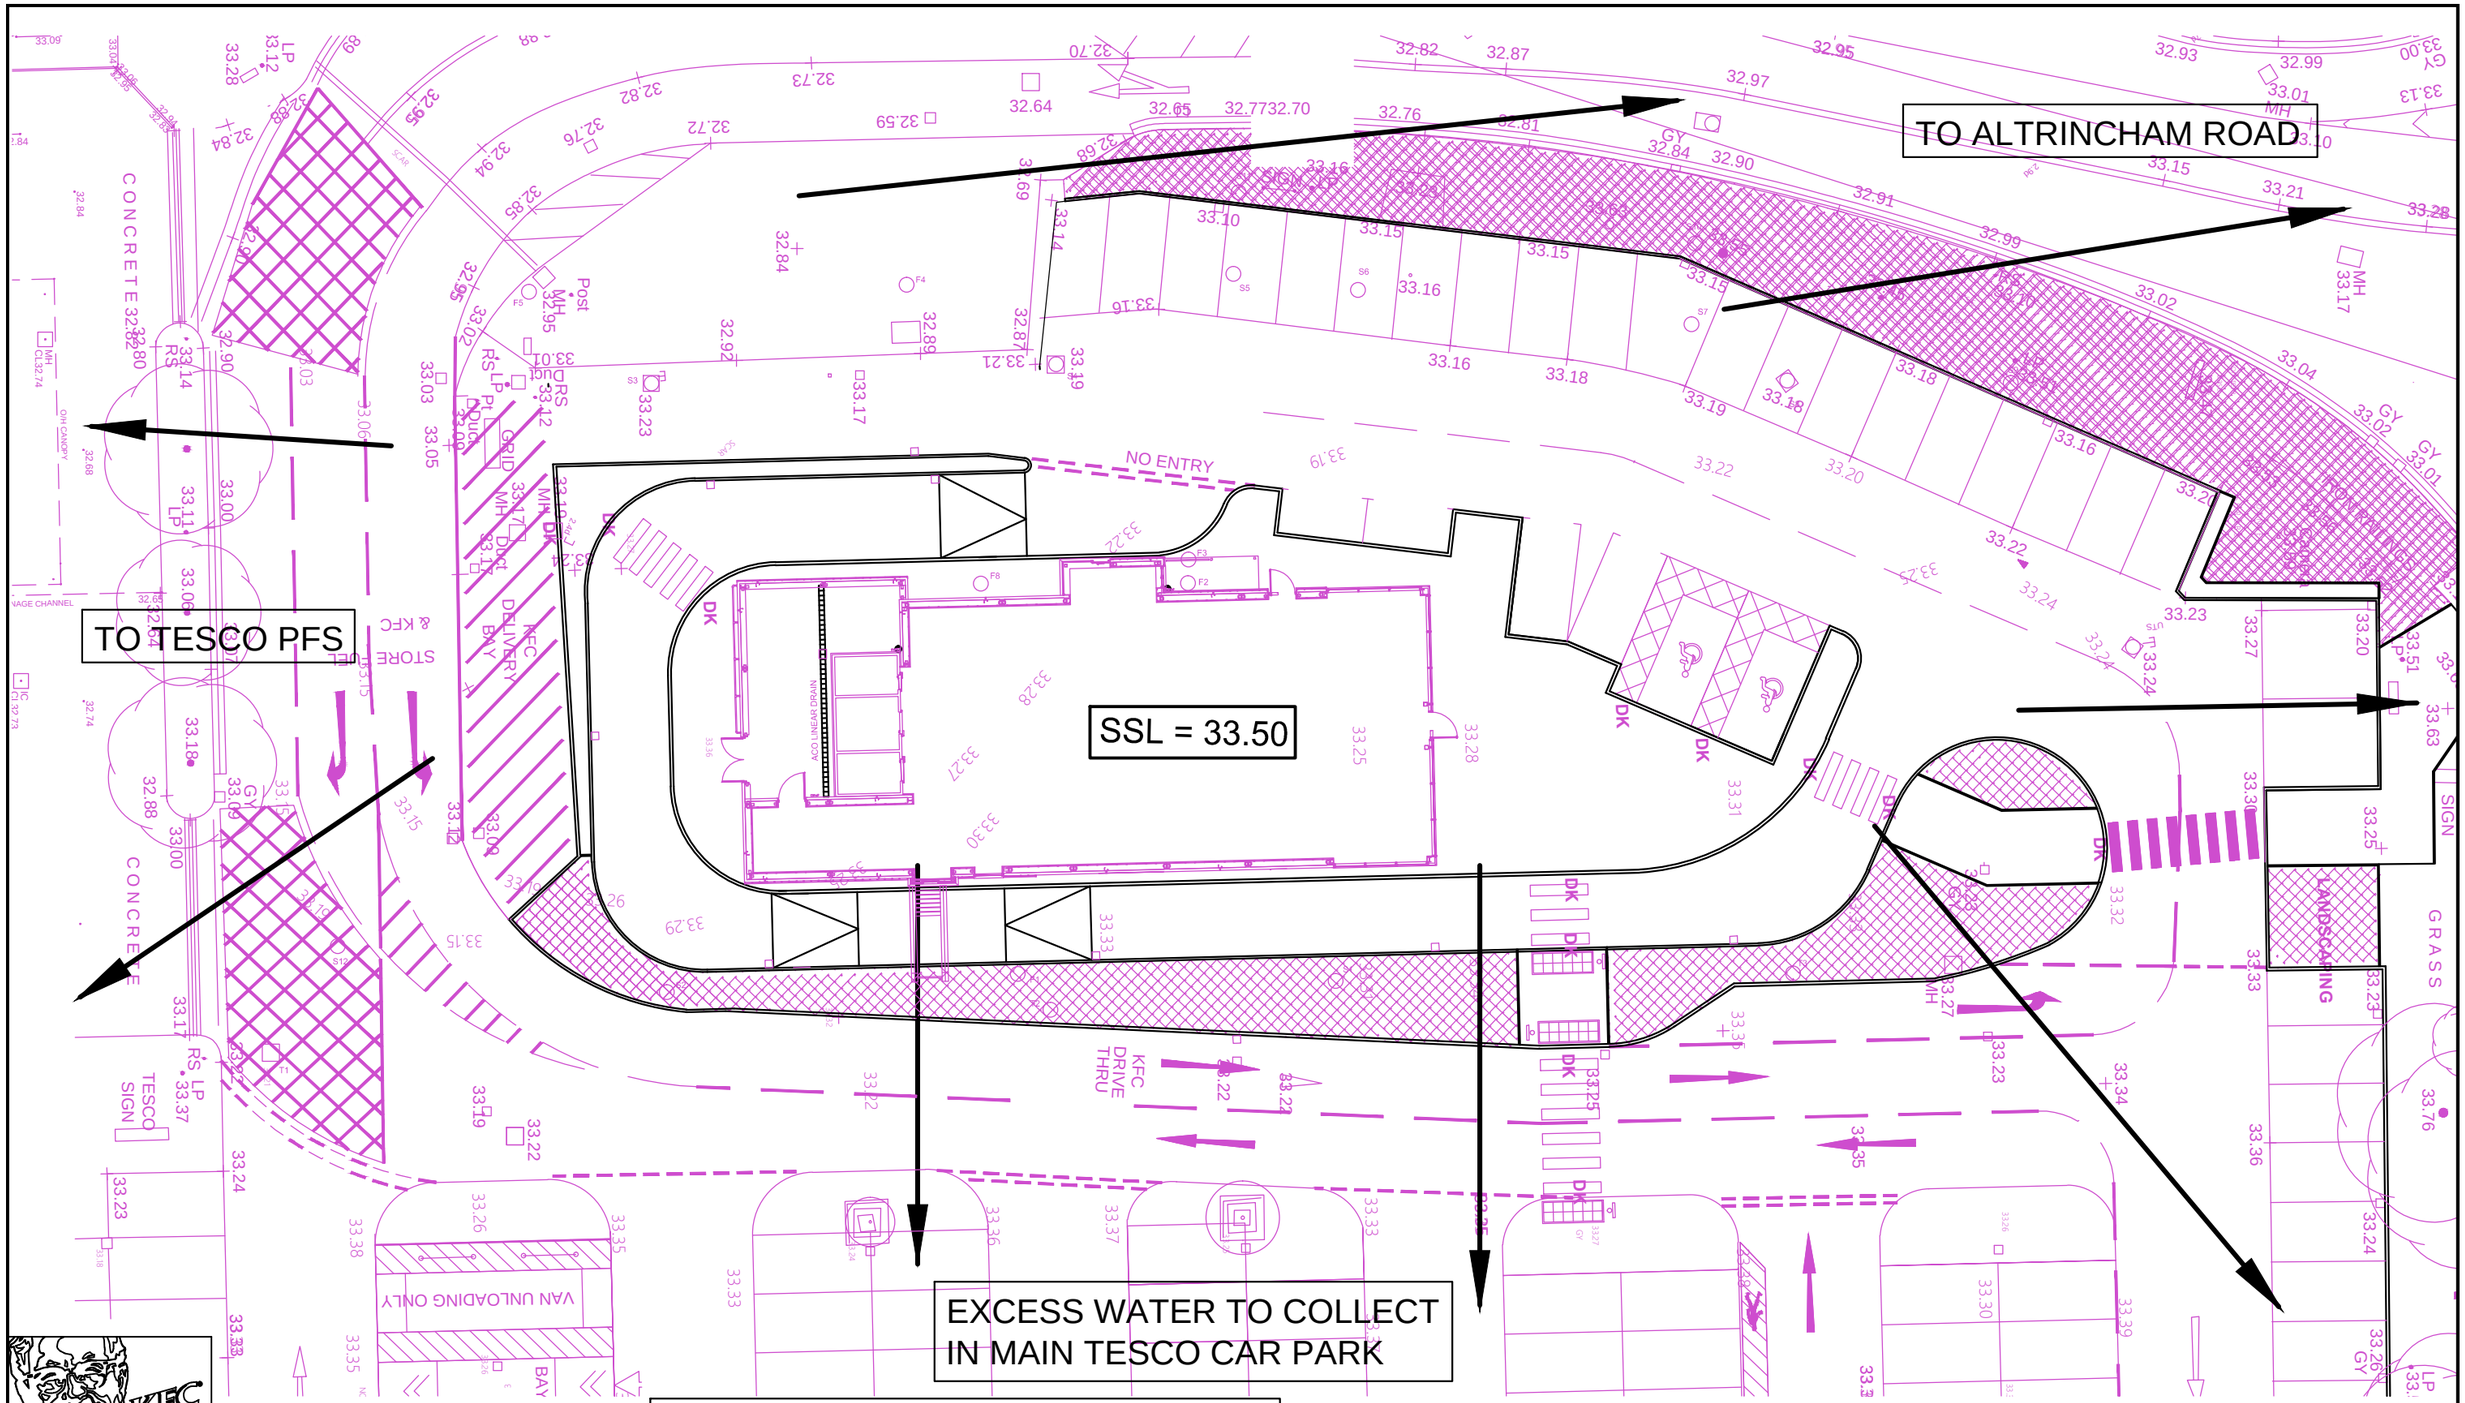

KEY

DENOTES DIRECTION OF FLOW OF EXCESS SURFACE WATER

SITE LAYOUT PLAN (1:250)

Title	FLOOD EXCEEDANCE FLOW ROUTES	Rev	Description	By	App	Date	
Client	CHICKEN CABINS LTD.						
Site address	KFC DRIVE THROUGH SECTION OF TESCO CAR PARK ALTRINCHAM ROAD, BAGULEY. MANCHESTER, M23 9TJ.						

Stevenson Calam Associates
CONSULTING ENGINEERS

ORNHAMS HALL, BOROUGHBRIDGE, NORTH YORKSHIRE. YO51 9JH.
Telephone (01423) 530999
Facsimile (01423) 520028
Email: stevenson.calam@btconnect.com

SCA

Scale AS SHOWN	A3	Drawn NC	
Date JUNE 2024		Checked GS	
Drawing No. 1747-4/20		Revision	