


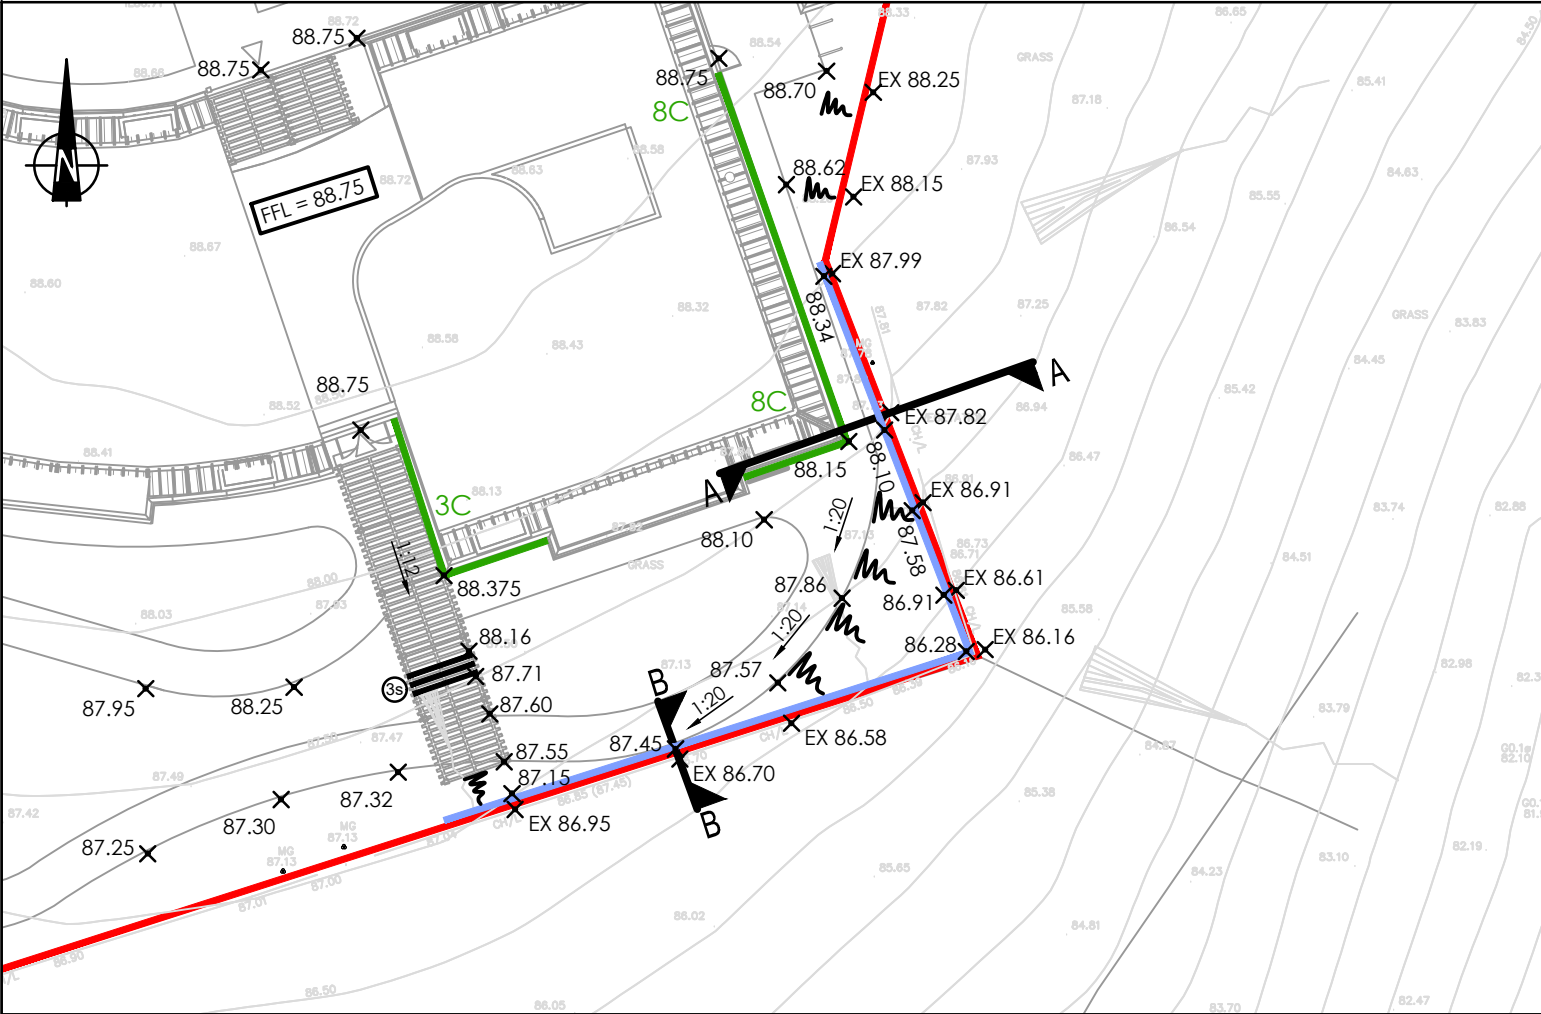


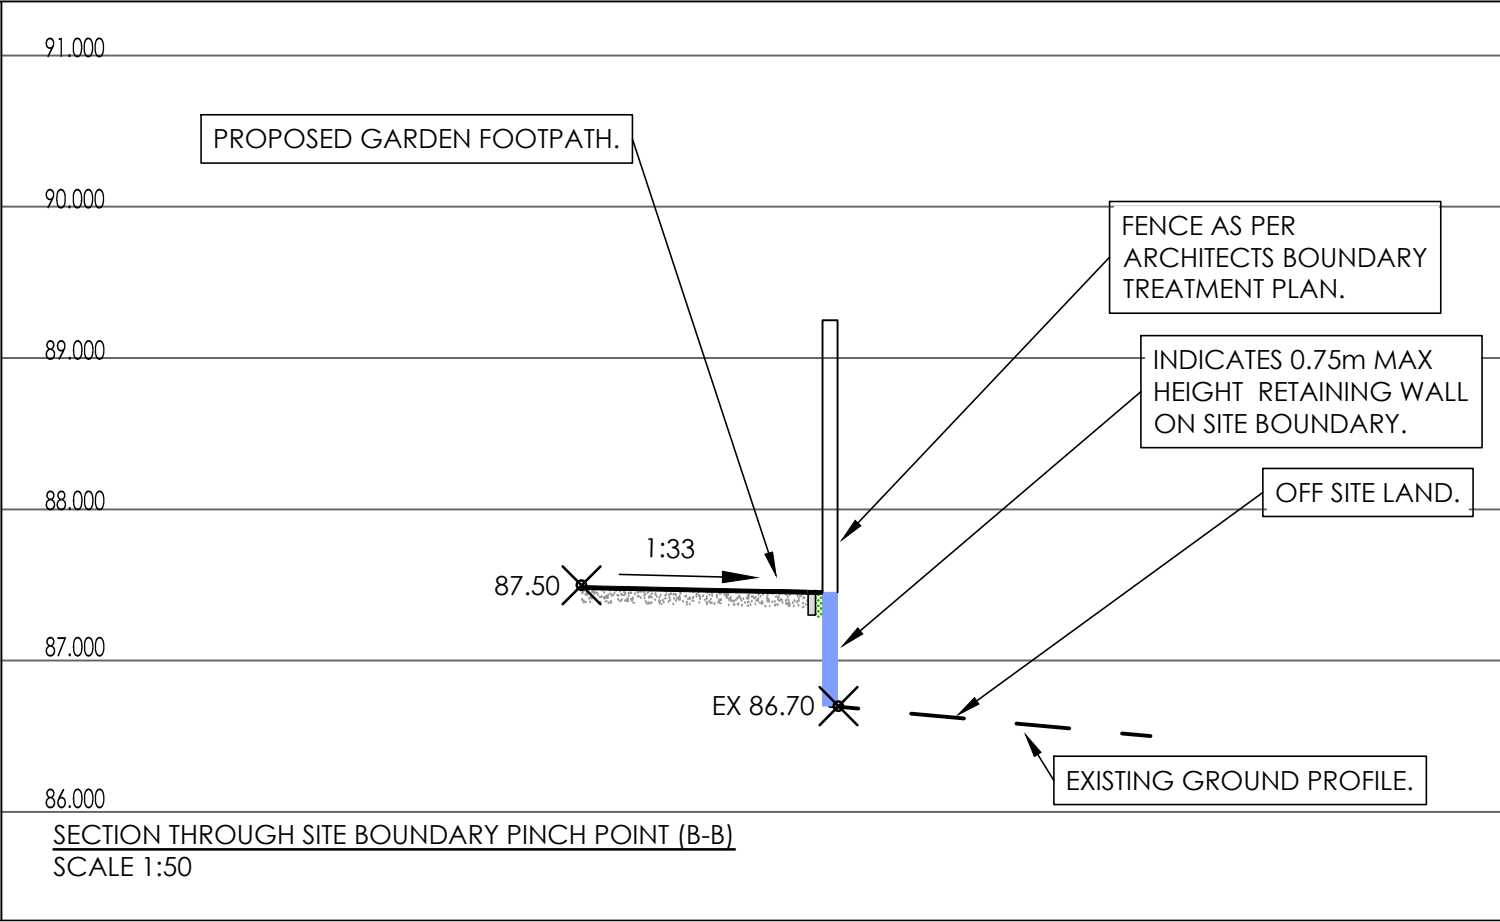


KEY:

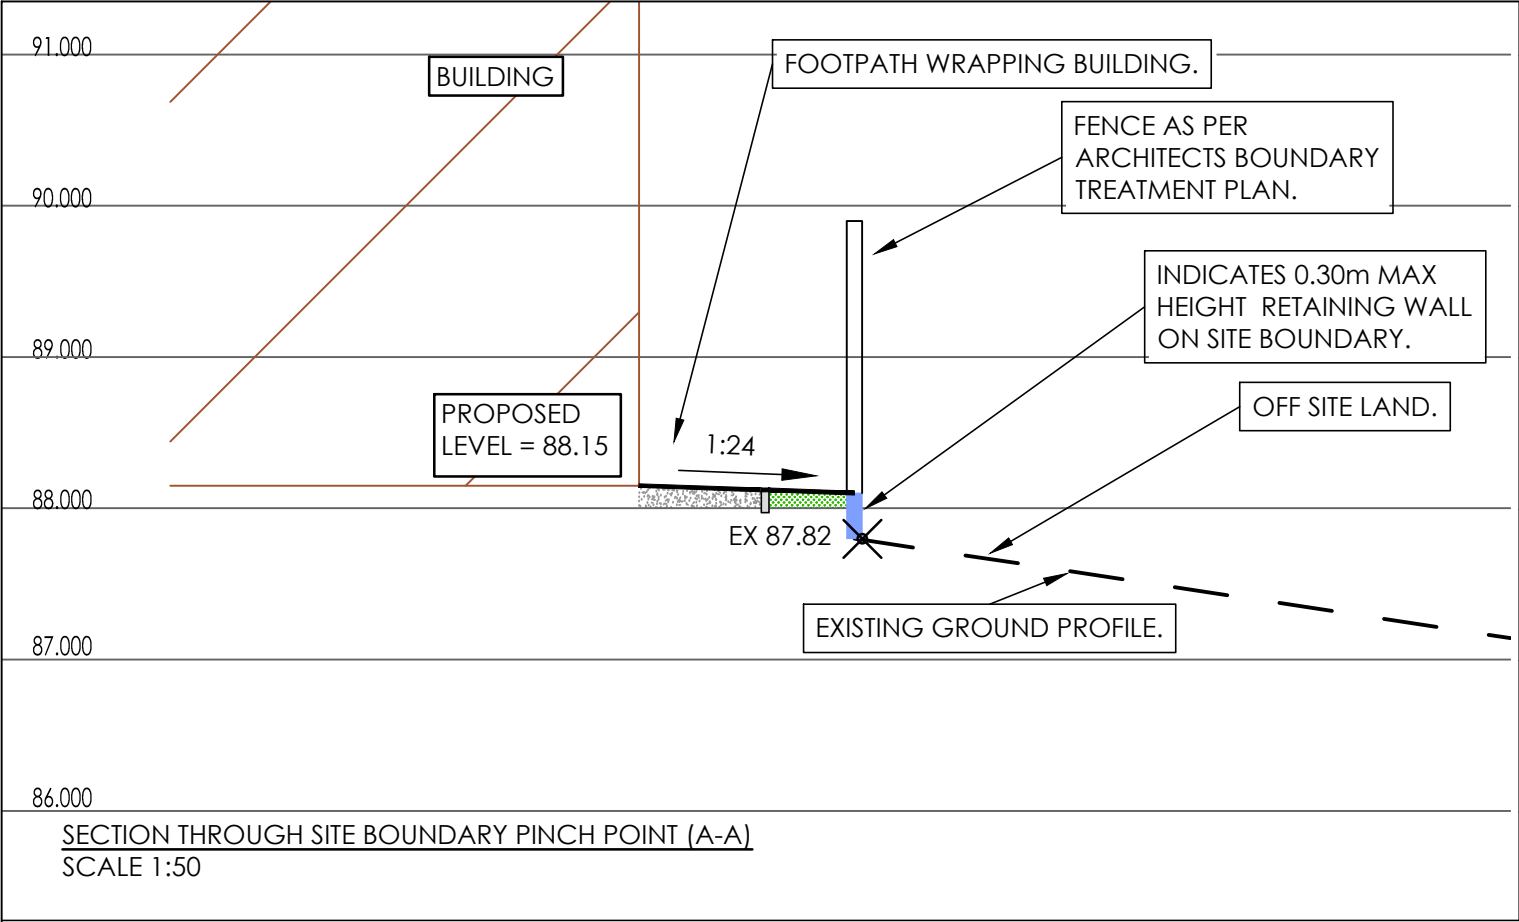

STRUCTURAL RETAINING WALL (HEIGHTS OVER 0.6m REQUIRE STRUCTURAL DESIGN WITH OR WITHOUT FENCE/RAILS)

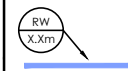


EXTERNAL WALL WHERE SHOWING MORE THAN 150mm BRICKWORK (4C = 4 BRICK COURSES)

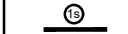

150mm HIGH STANDARD STEP



PROPOSED LEVEL

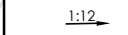

GARDEN GRADIENT



EXISTING BOUNDARY LINE LEVEL



PROPOSED BANKING (Max 1 IN 3)



PROJECT	Jurby Avenue Blackley Manchester		
	Site Boundary Pinch Points Plan & Sections		
TITLE			

P01	BW	First Issue		23/04/24
Rev	By	Description		Date
Revision Schedule				
Client		Private		
Status	-	Purpose of Issue		Preliminary
Designed By	BW	Drawn By	BW	Shape Project No. 2108
Sheet No.	2108-SCE-00-00-DR-C-0005.2			
Scale (@ A3)	As Shown	Date	23/04/2024	Rev P01