

Quoin

External signage


Strategy

Contents

Site location	3
Quoin	4
Quay street – zone 1	5
Quay Street – zone 1	6
Quay street – zone 2 & 3	13
Quay street – zone 2	14

Site location



Quoin

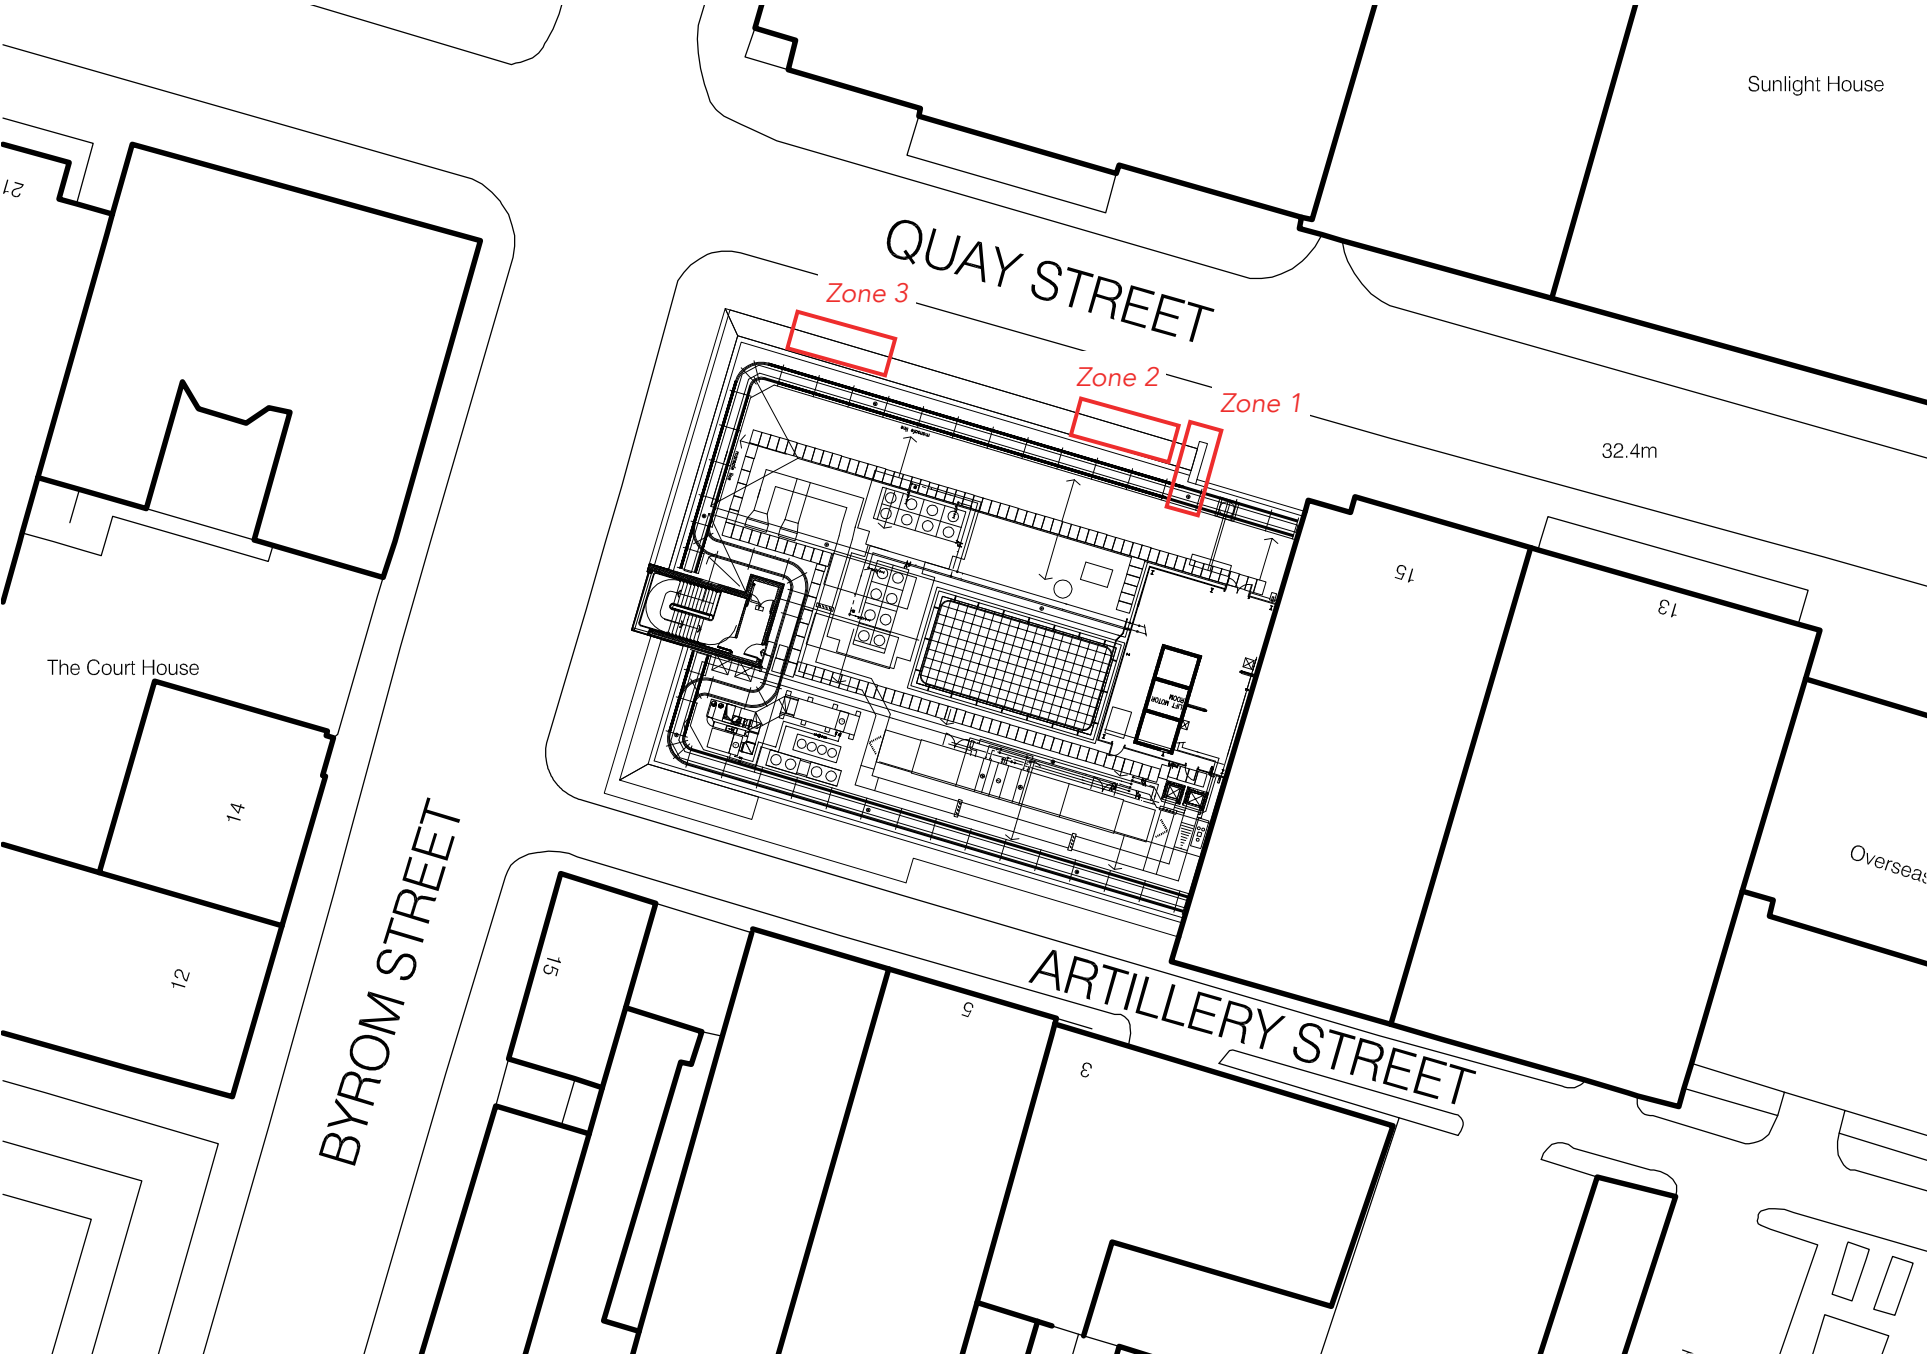

Indicative scale – 1:500

Quay street – zone 1


Quay Street – zone 1

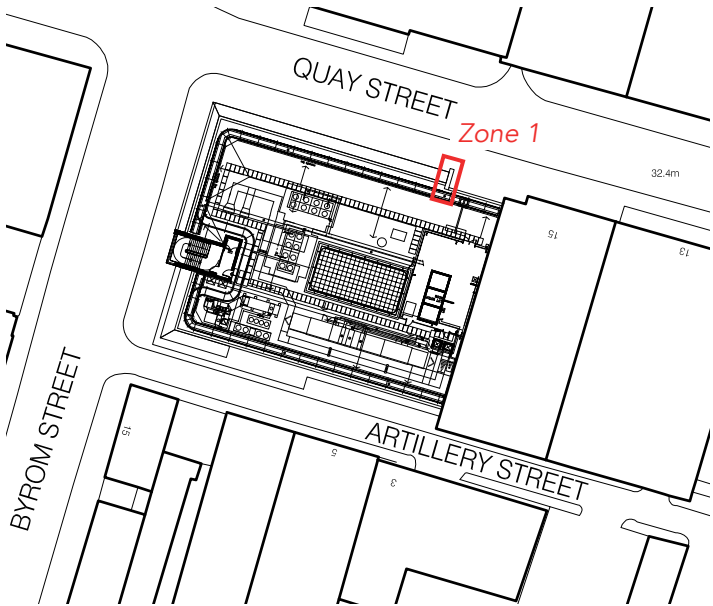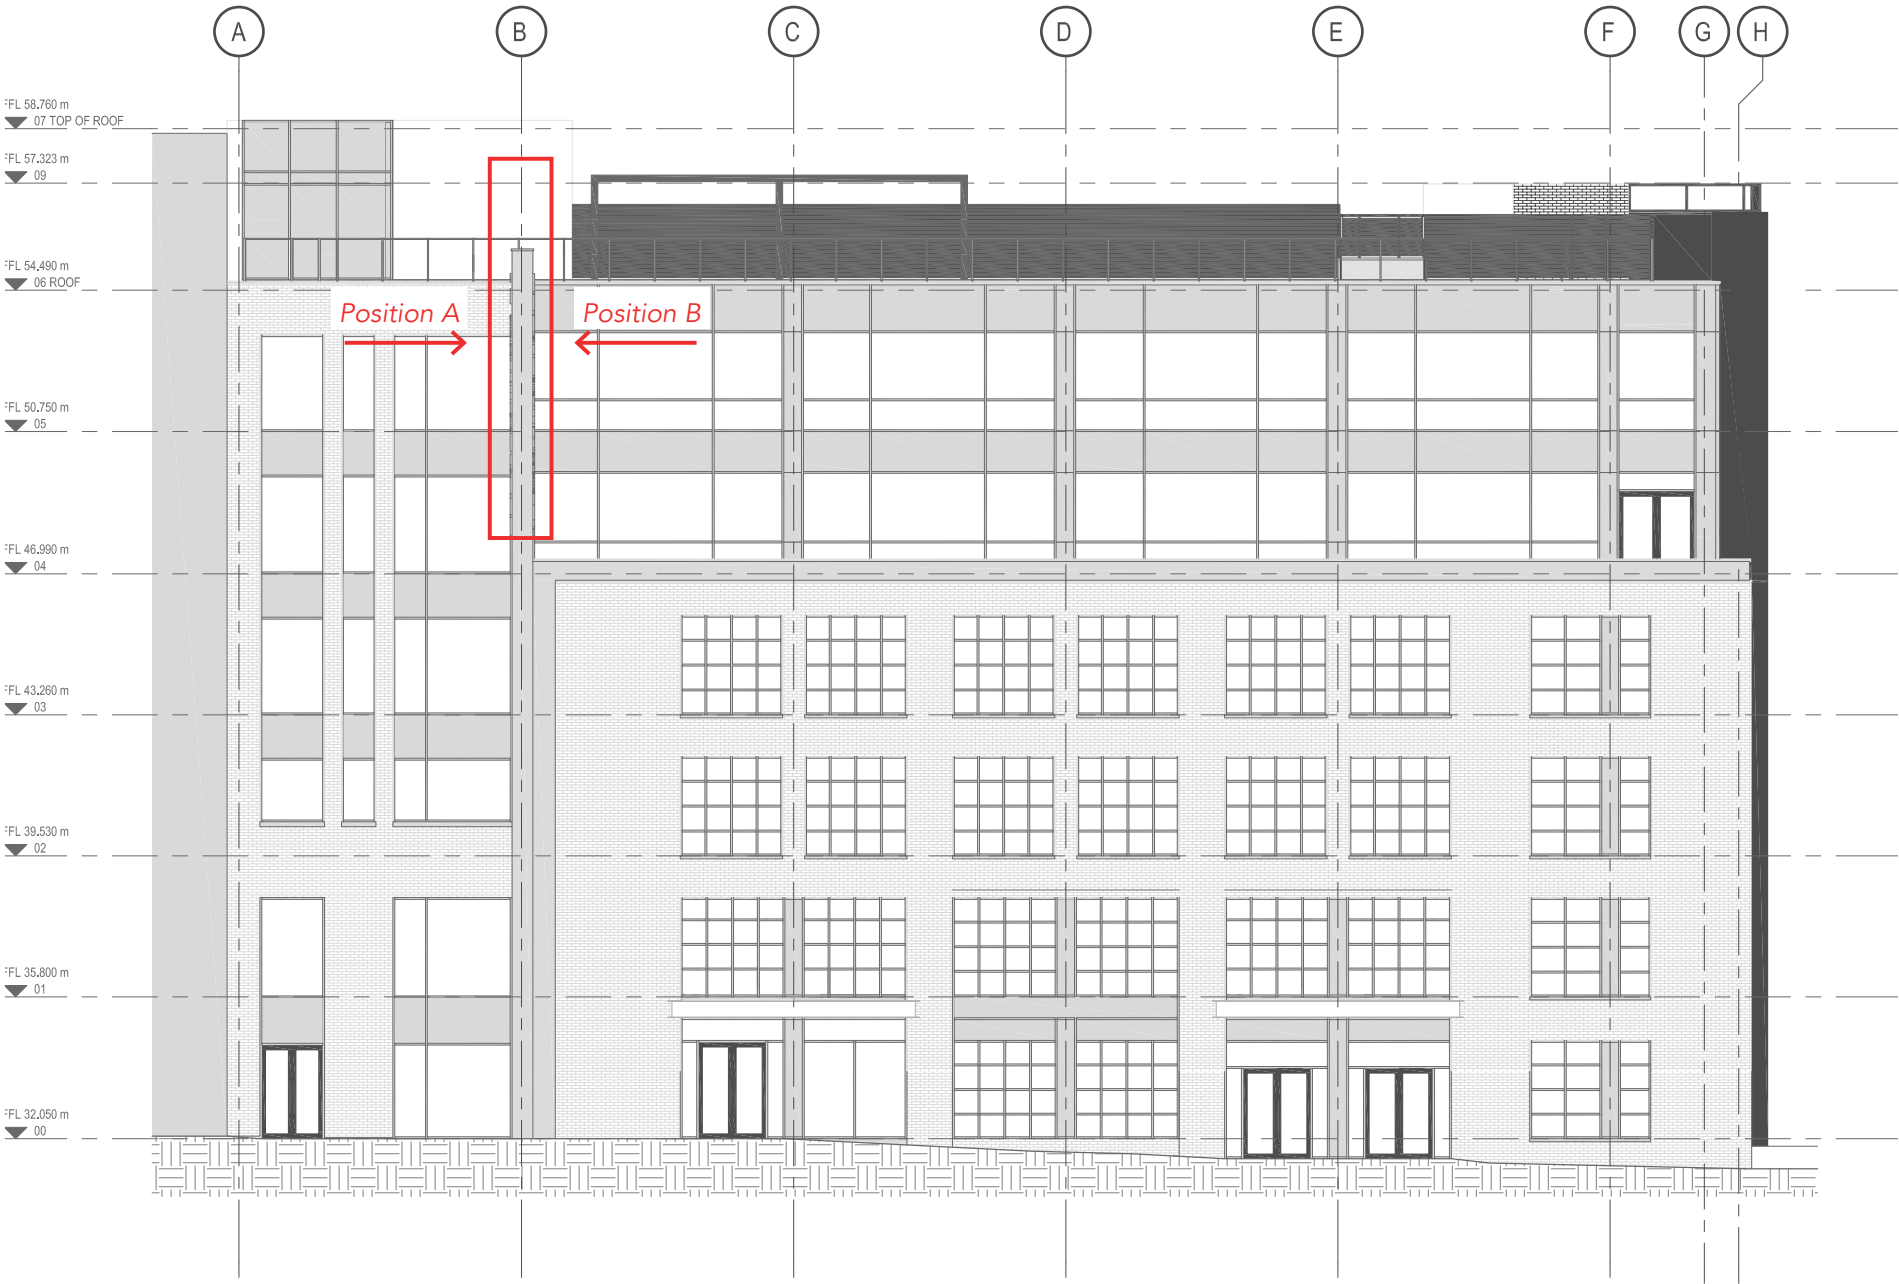



Indicative scale – 1:200

Quay Street – zone 1

Position A – Looking West towards the River Irwell

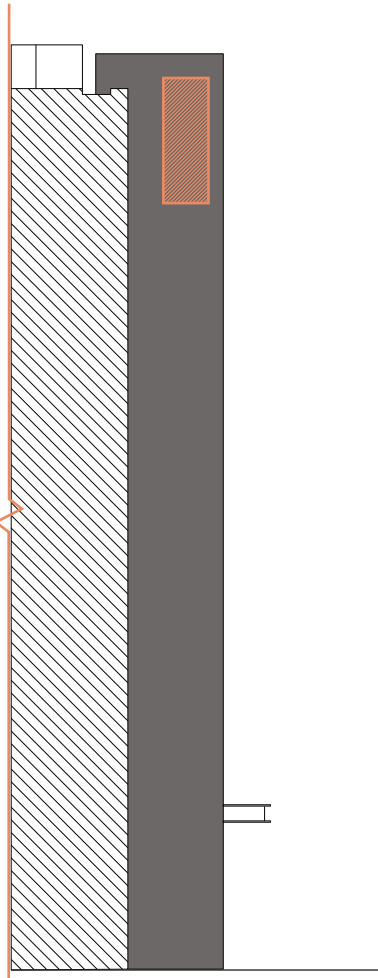

Indicative scale – 1:200

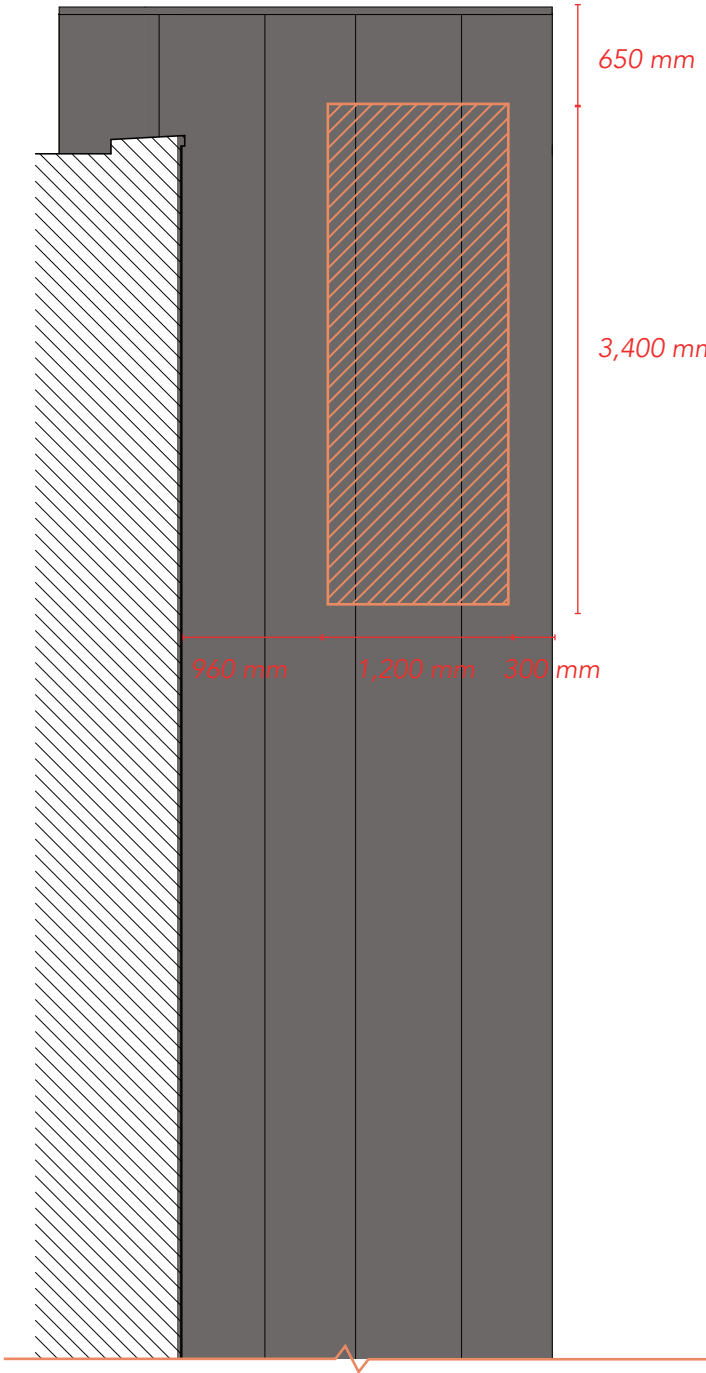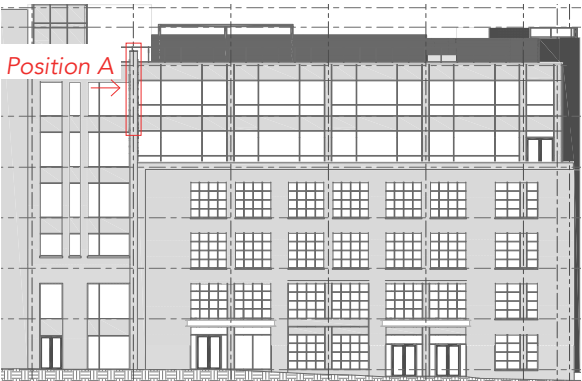

Indicative scale – 1:50

Feature signage


- Building name
 - Individual built-up metal letters, powder-coated
 - Letters to have varied return to give angled faces
 - Letter face angled towards Quay Street
 - Sign to not be illuminated

Feature signage precedent




Quay Street – zone 1

Position A – Looking West towards the River Irwell

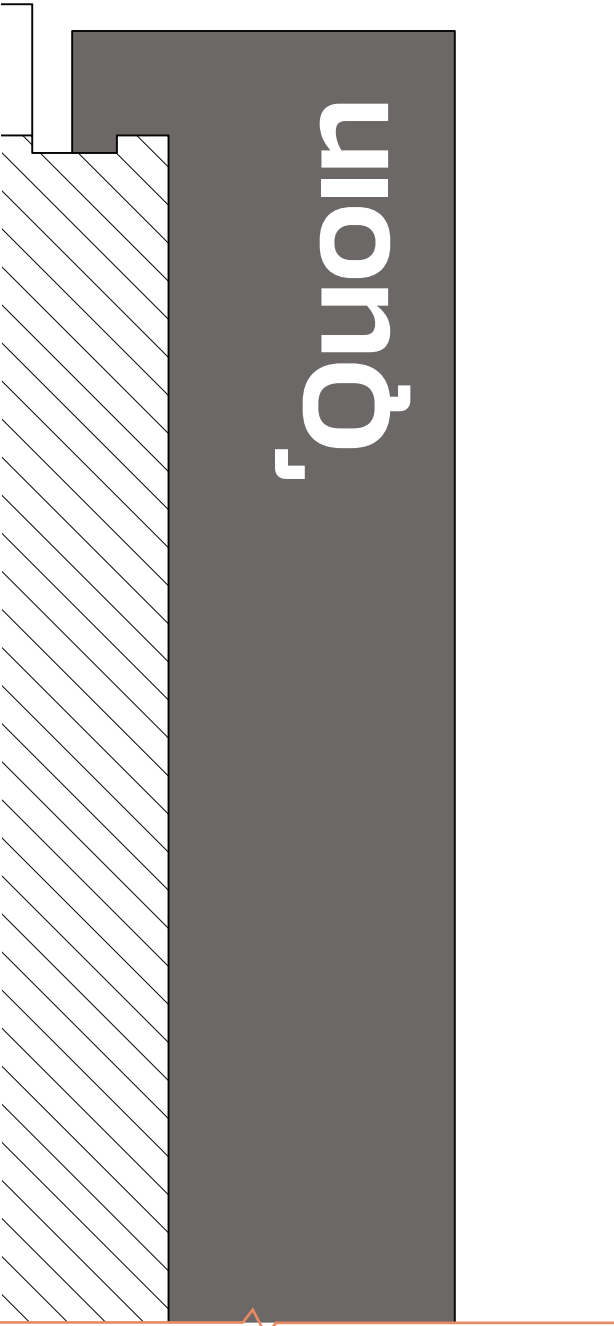


Indicative scale – 1:50

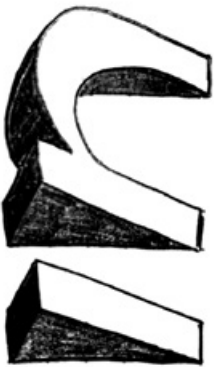

Indicative sketch of the style we are wanting. Highest point of depth will be the furthest point from the fin's edge so 'QUOIN' is always angled towards the street it is facing

400mm depth at highest point

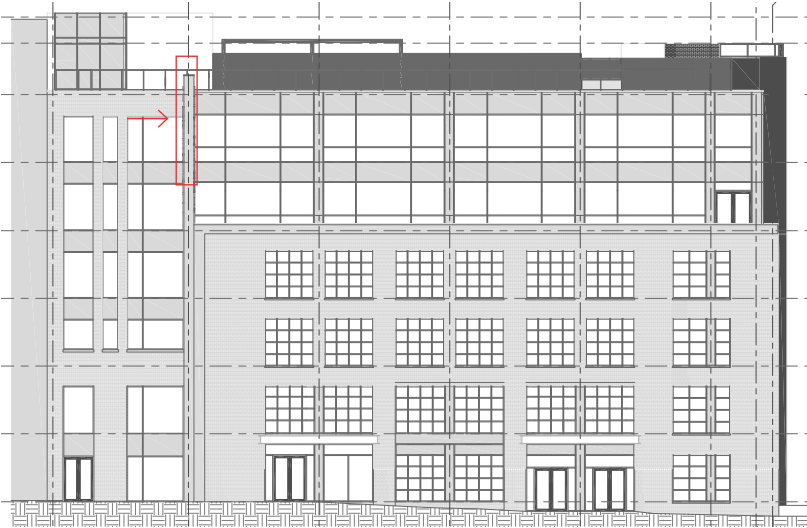

Feature signage

- Quoin Logo
 - 3,350mm height
 - 1,200mm width
 - Individual built-up metal letters, powder coated RAL 7047
 - Letters to have varied return to give angled faces
 - Is not illuminated

RAL 7047

Telegray 4




Precedent

Angled metal lettering for City Garden



Quay Street – zone 1


Position A – Looking West towards the River Irwell

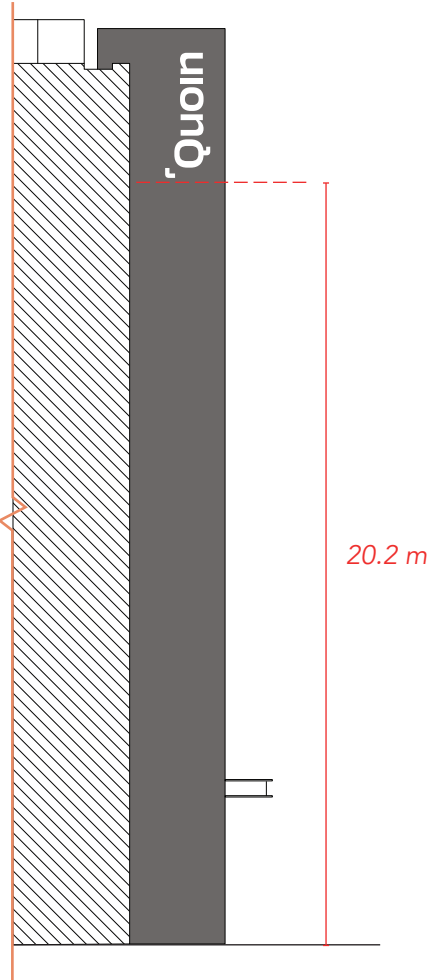

Indicative scale – 1:200


Built-Up Angled Letters (Aerial View)

Fixed through cladding into brickwork


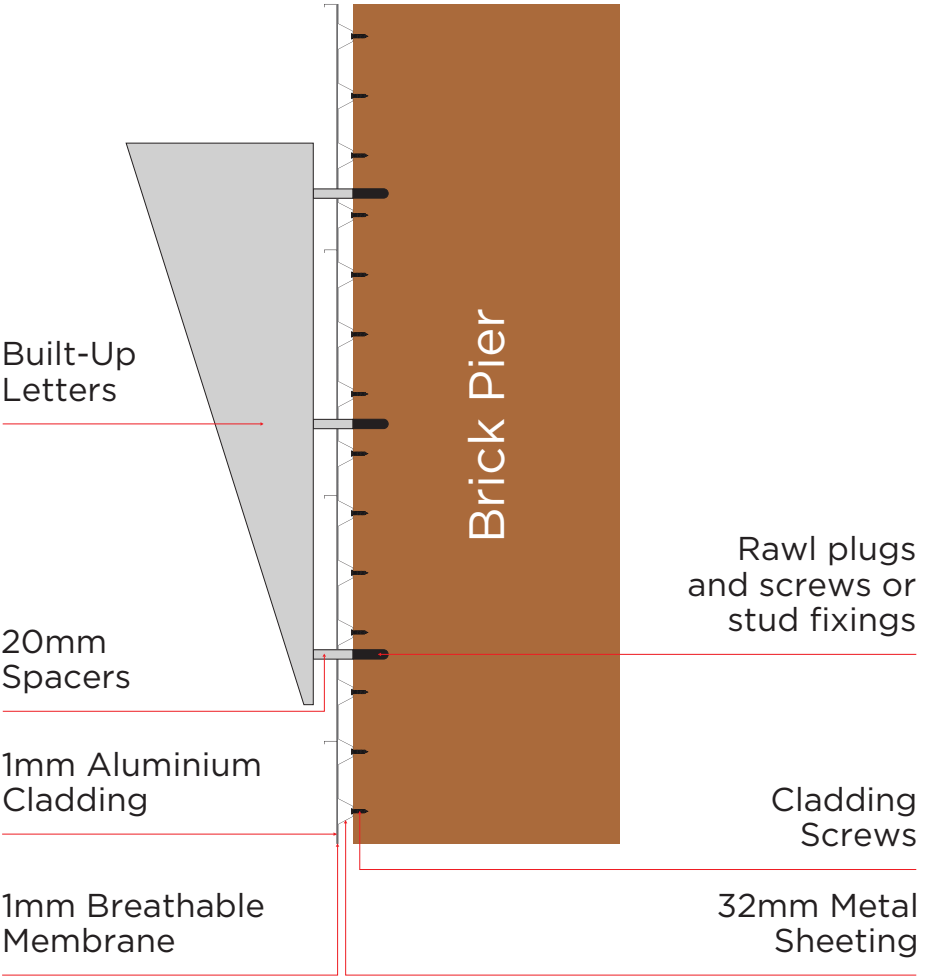


Quay Street – zone 1

Position B – Looking East towards St Peters Square

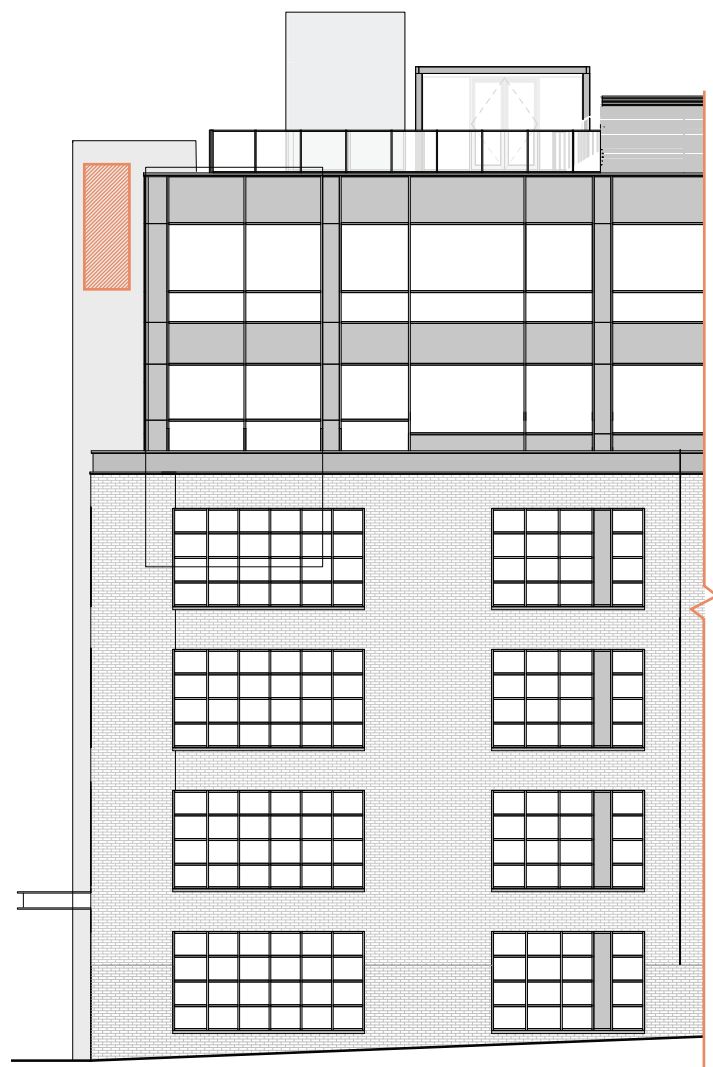

Indicative scale – 1:200

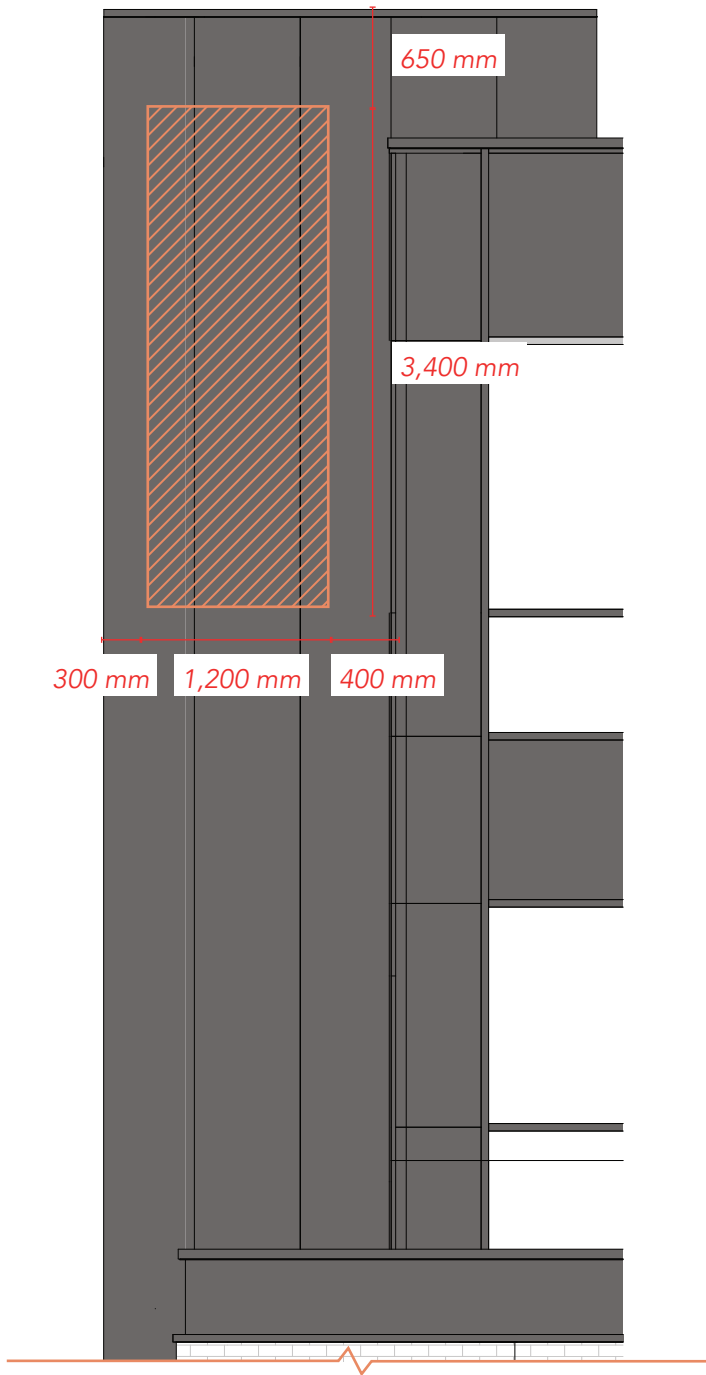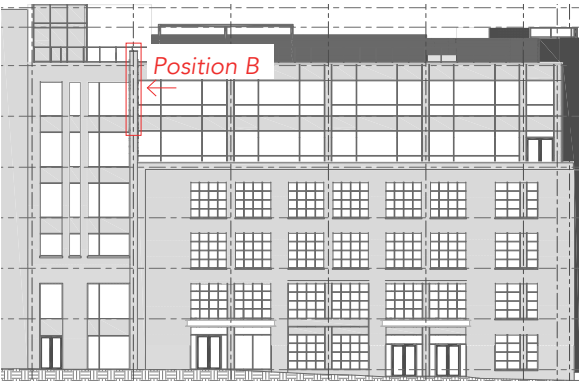

Indicative scale – 1:50

Feature signage


- Building name
 - Individual built-up metal letters, powder-coated
 - Letters to have varied return to give angled faces
 - Letter face angled towards Quay Street
 - Sign is not illuminated

Feature signage precedent




Quay Street – zone 1

Position B – Looking East towards St Peters Square

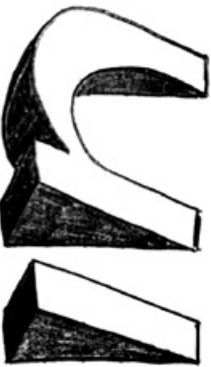

Indicative sketch of the style we are wanting. Highest point of depth will be the furthest point from the fin's edge so 'QUOIN' is always angled towards the street it is facing

400mm depth at highest point

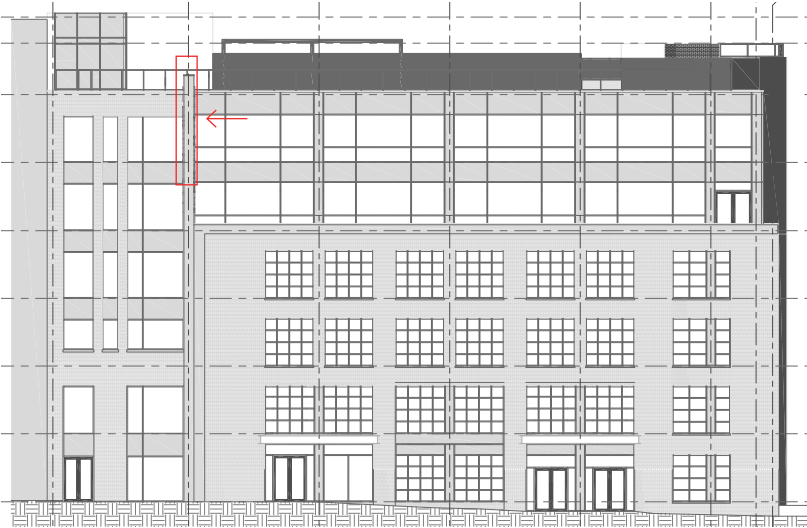

Feature signage

- Quoin Logo
 - 3,350mm height
 - 1,200mm width
 - Individual built-up metal letters, powder coated RAL 7047
 - Letters to have varied return to give angled faces
 - The sign is not illuminated

RAL 7047

Telegray 4



Precedent


Angled metal lettering for City Garden



Indicative scale – 1:50

Quay Street – zone 1


Position B – Looking East towards St Peters Square

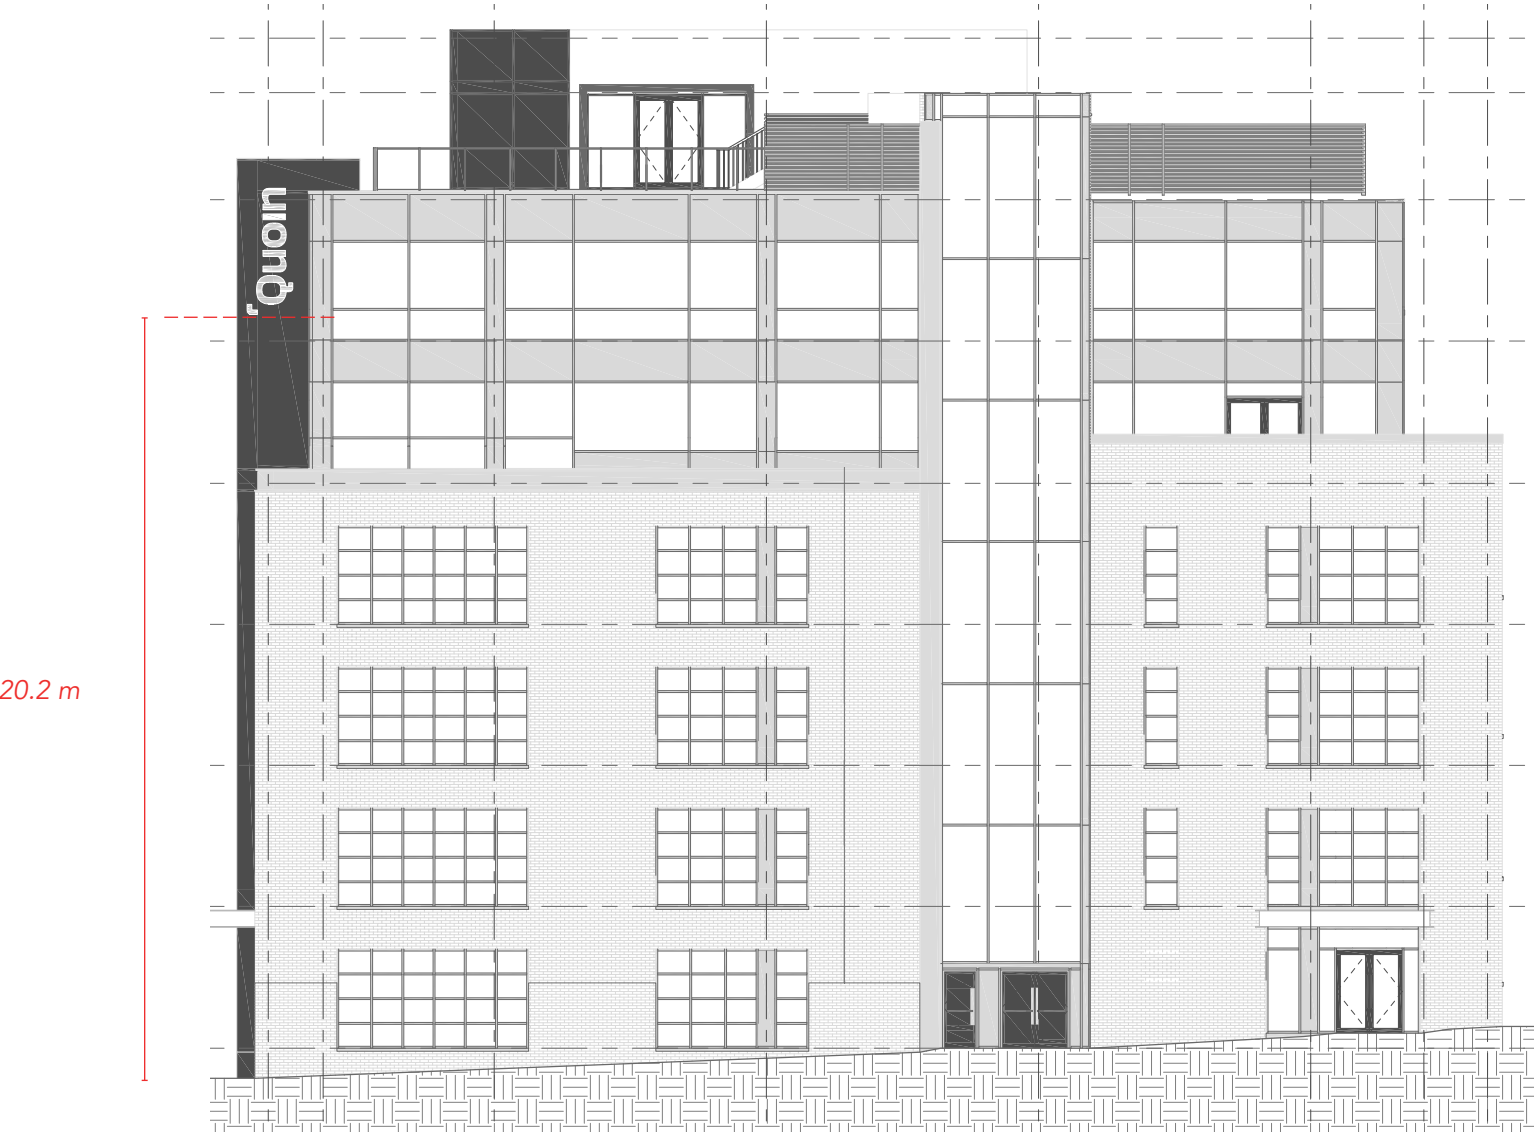

Indicative scale – 1:200


Built-Up Angled Letters (Aerial View)

Fixed through cladding into brickwork

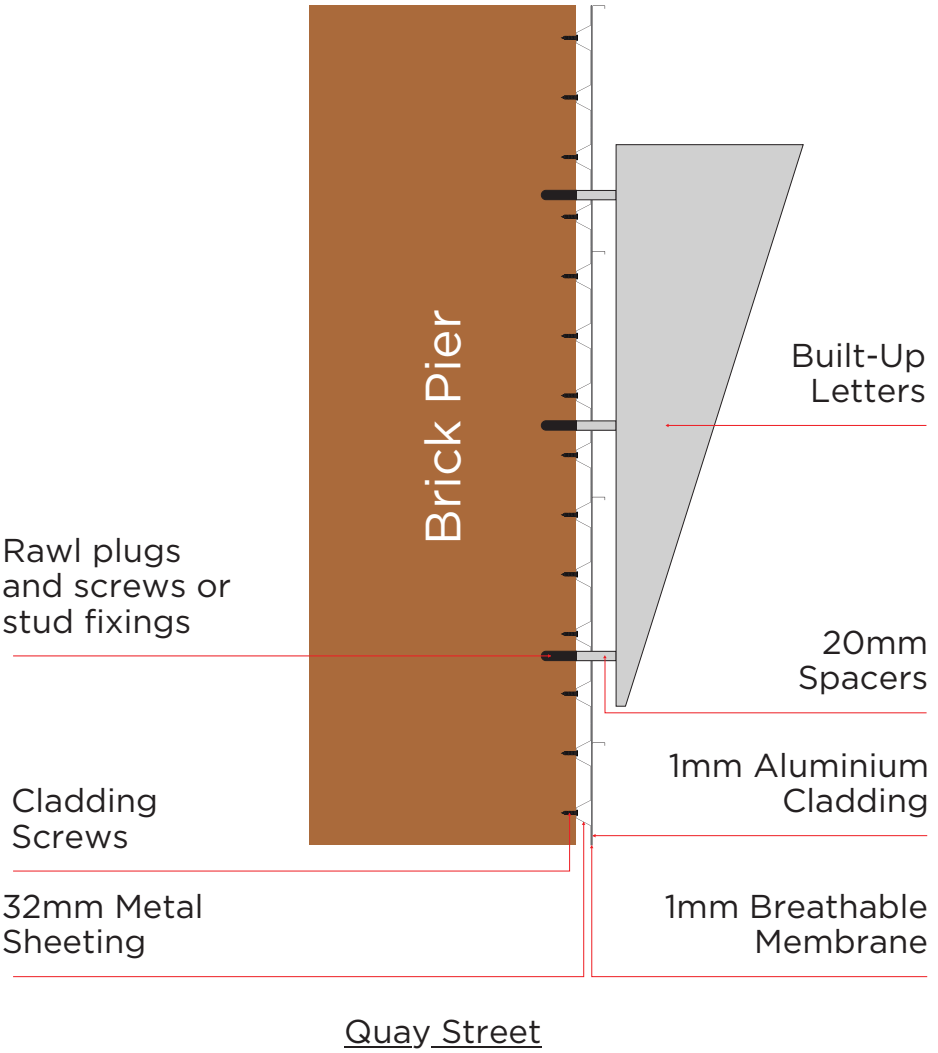

Quay street – zone 2 & 3


Quay street – zone 2

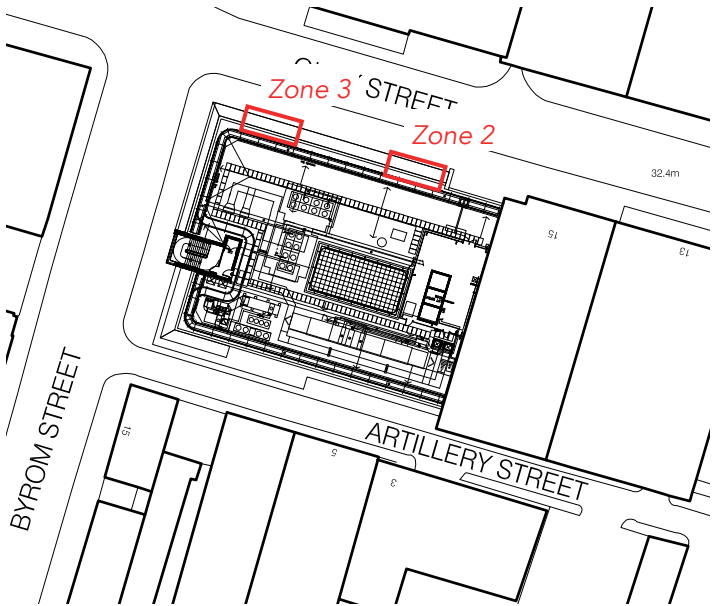

Indicative scale – 1:200

Quay street – zone 2

Commercial entrance

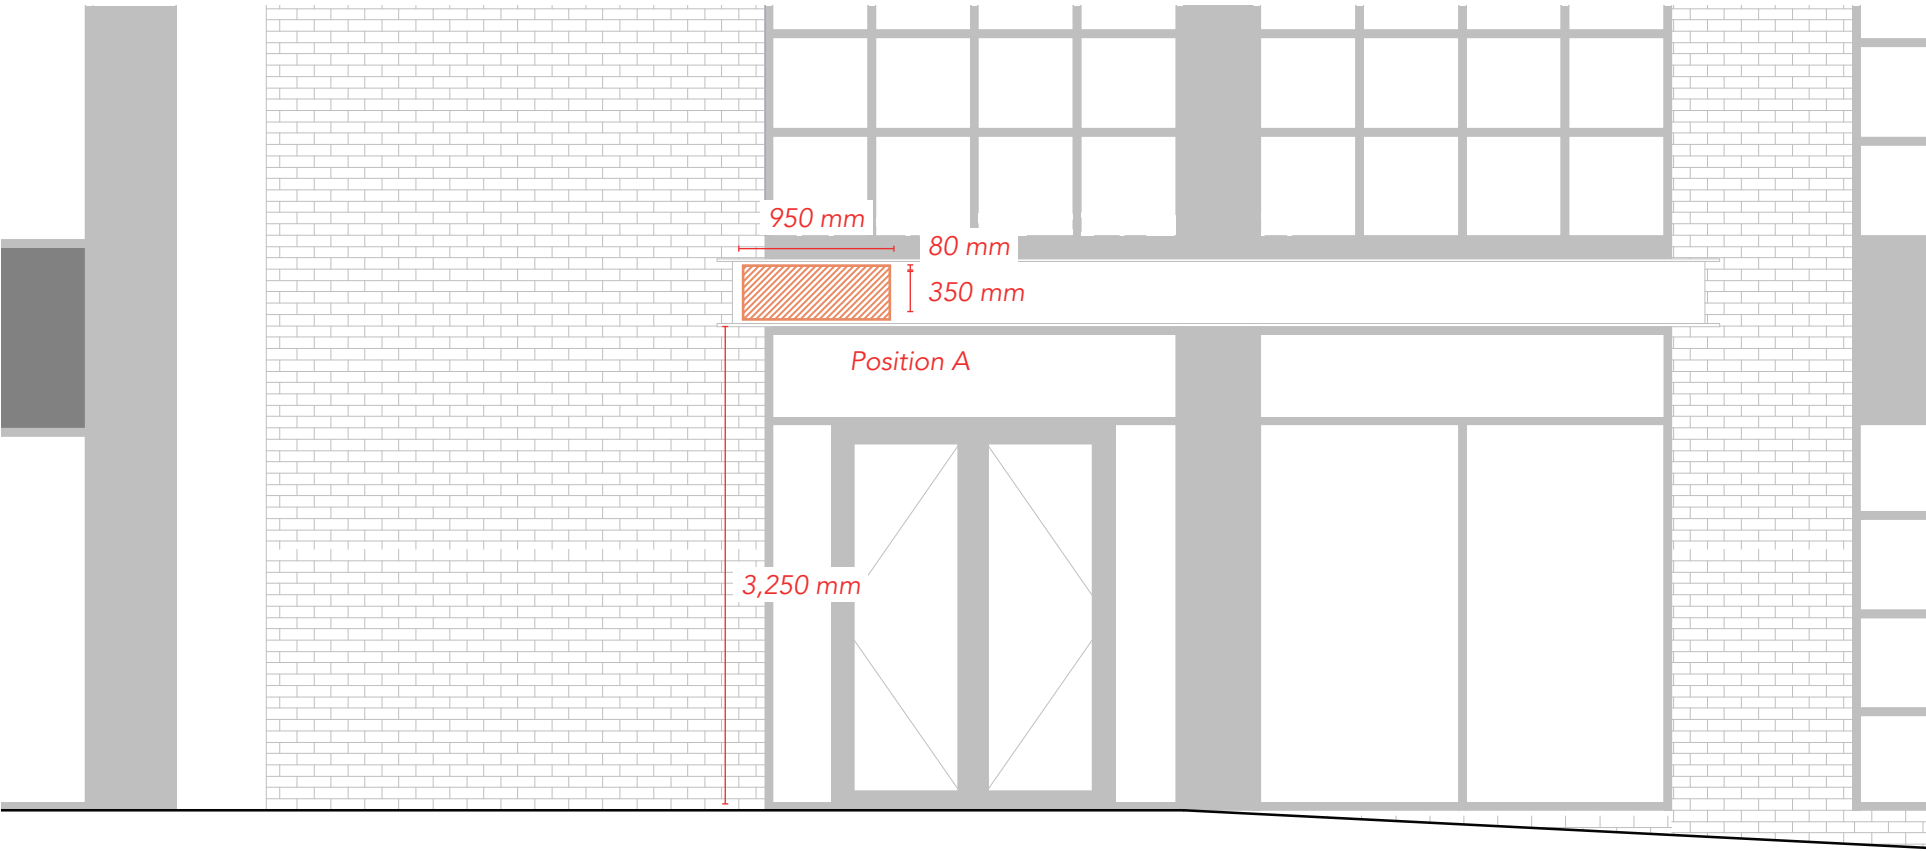

Indicative scale – 1:50

Position A illuminated canopy sign precedent




Position A – building identifier

- Small identifier to indicate the building and it's commercial entrance above street level but below high level
- Illuminated – back lit powder-coated aluminium
- 80mm spacing gap between top and bottom of the metal frame and sign

Quay street – zone 2

Commercial entrance

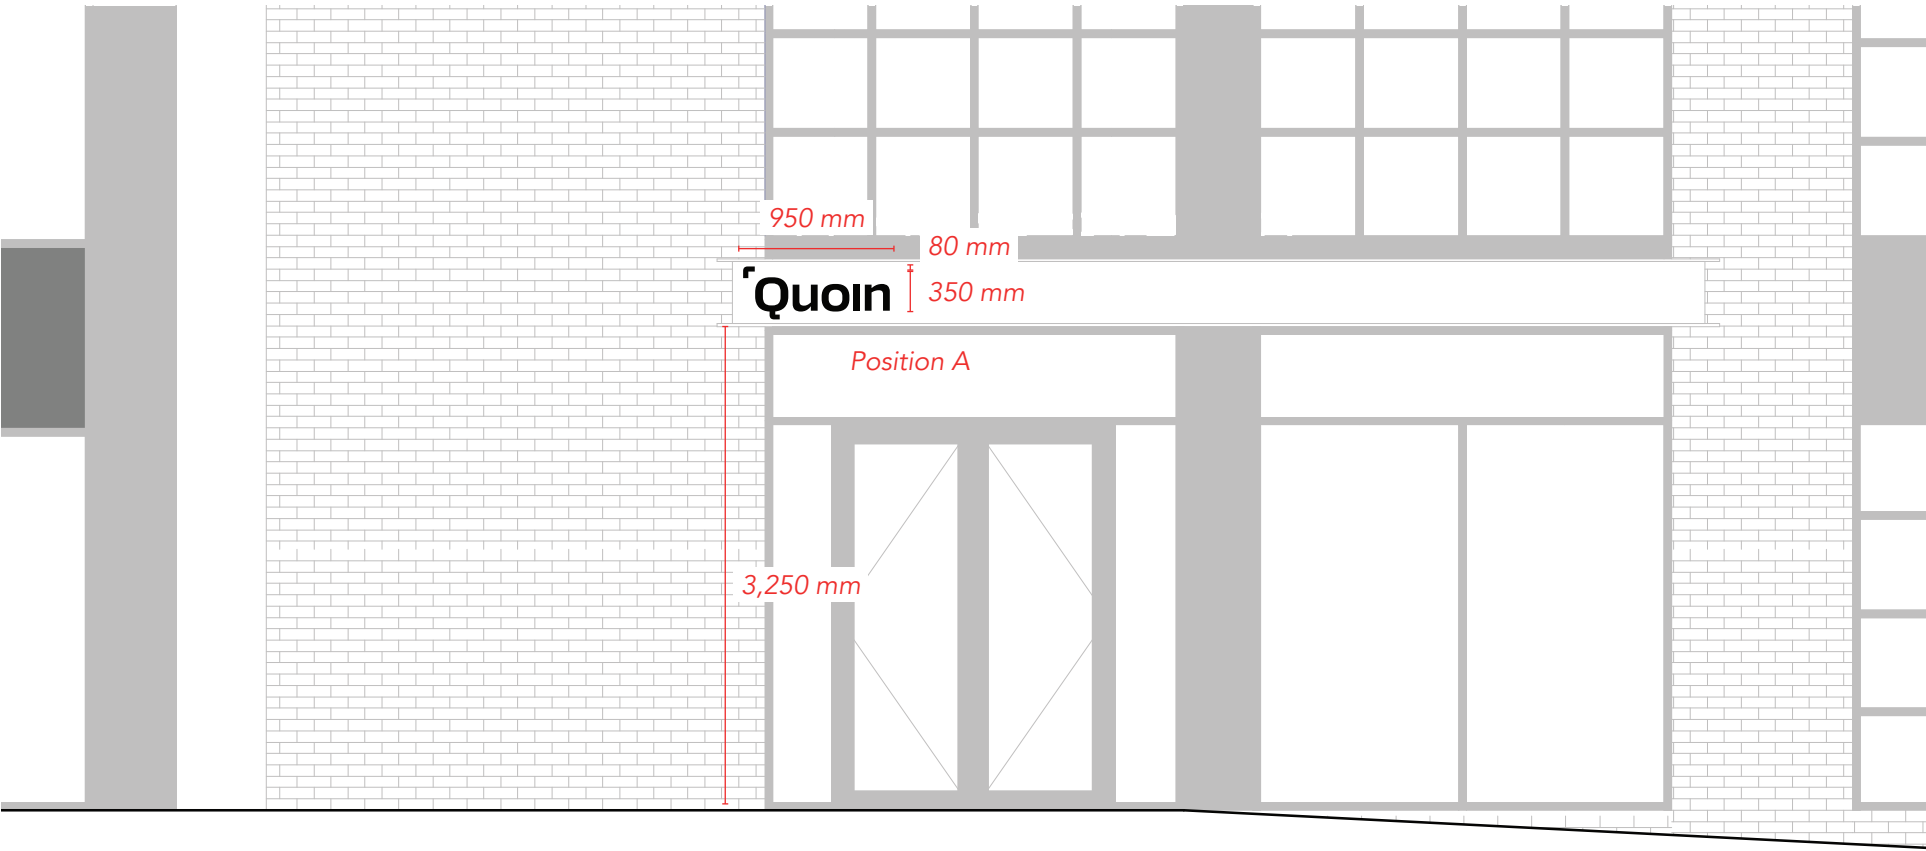

Indicative scale – 1:50


Illuminated canopy sign precedent



- Position A – illuminated canopy sign**
- Quoin indent back lit powered coated aluminium
 - 175mm height
 - 175mm width
 - Icon stem width 73.5mm
 - Powder coated RAL 7047


Quay street – zone 2

Commercial entrance – position B – illuminated canopy sign

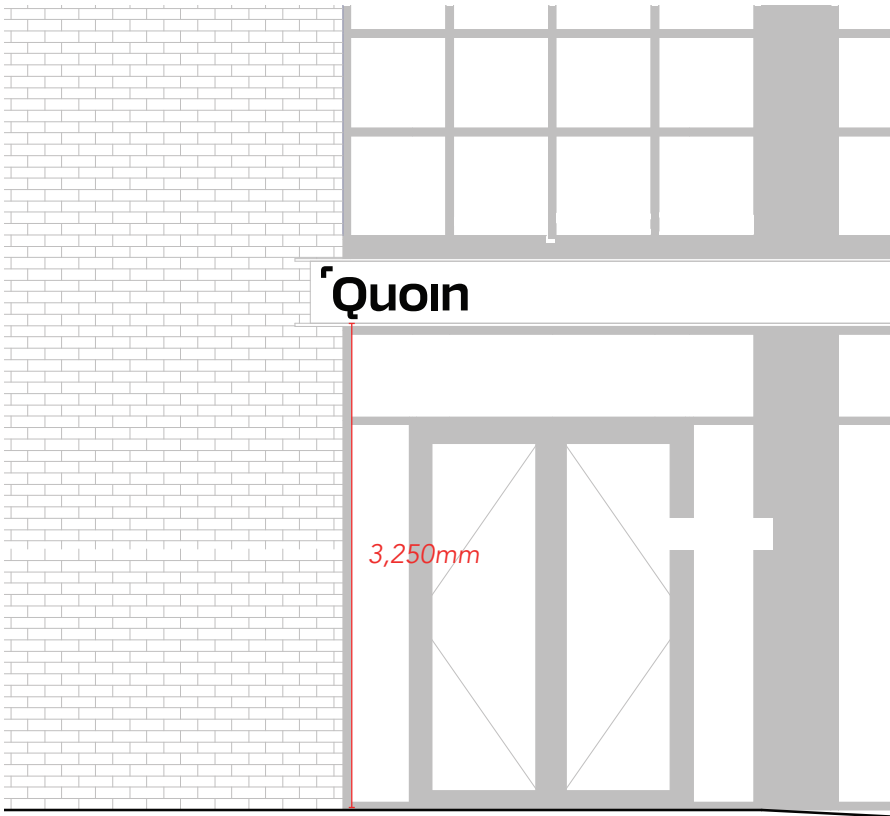


Built-Up Logo Shape

Stood from wall on brass locator fixings

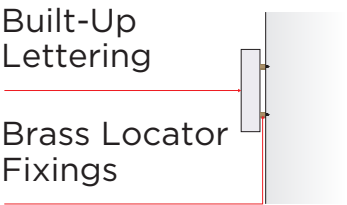

Quay street – zone 3

Food & beverage entrance

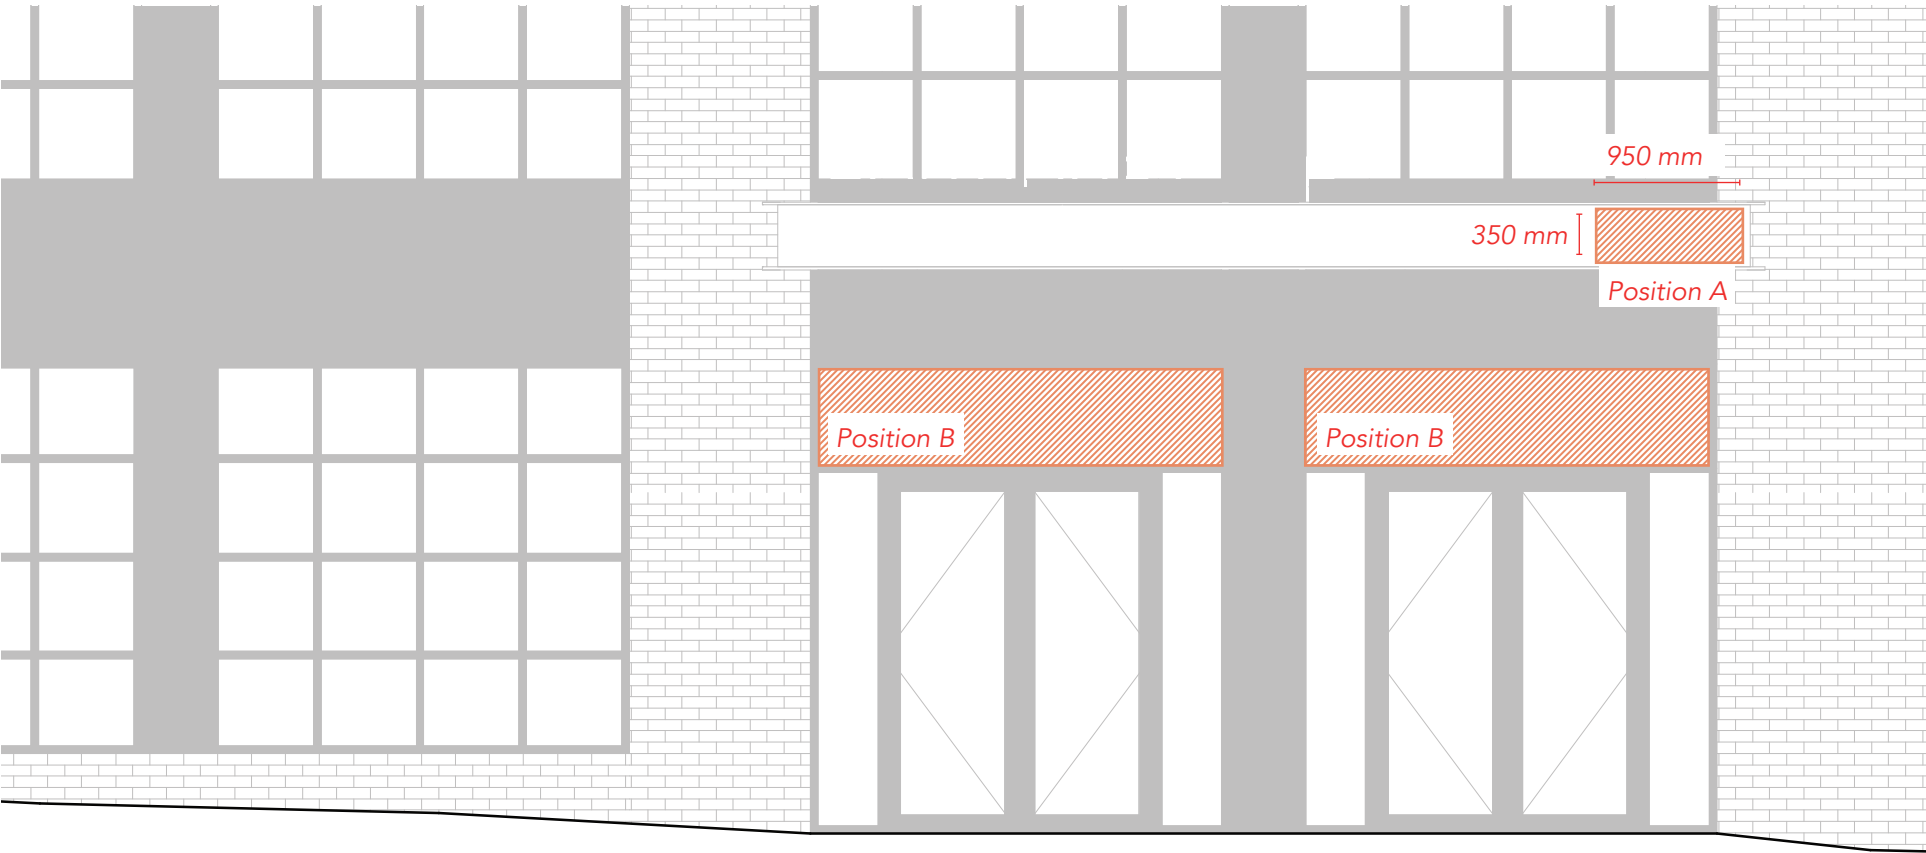

Indicative scale – 1:50

Position A illuminated canopy sign precedent



Position A – canopy sign

- Name of occupier to activate lower ground
- Illuminated – back lit powder-coated aluminium
- 80mm spacing gap between top and bottom of the metal frame and sign

Position B – internal signage

- Occupier branding
- Signage to be set internally inside the occupier domain behind the glass

We look forward to
hearing from you

80 Mosley St
Manchester M2 3FX

OBi