



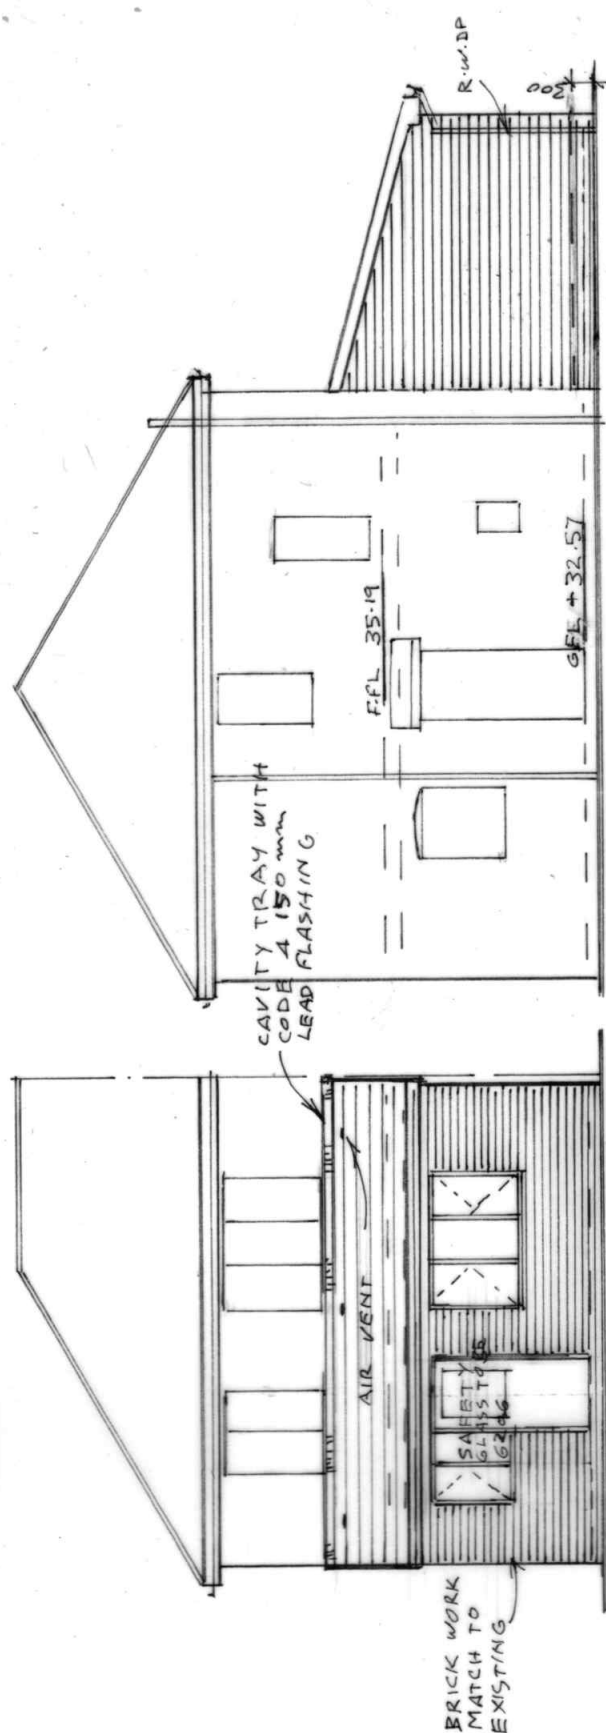

MECHANICAL EXTRACT FAN VENTILATION TO GIVE 3 AIR CHANGES PER HOUR DUCTED TO EXTERNAL AIR EXTRACTING NOT LESS THAN 60 LITER / SECOND

SIDE ELEVATION
(PROPOSED)

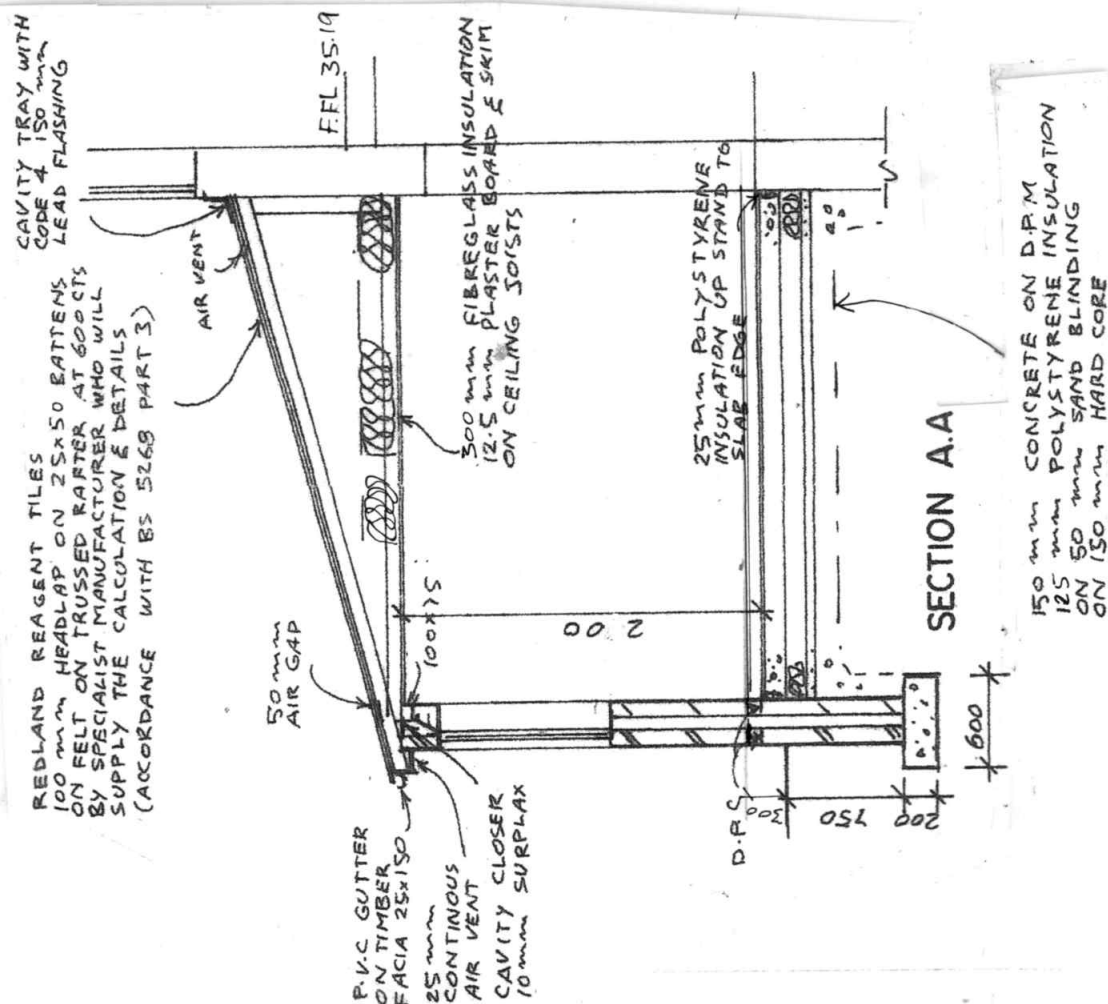

BUILDING DESIGN SERVICES
M. FAROOQ
418 Bury Road Rochdale OL11 5EU.
Tel: 01706 712231 Mob: 07967605763

**PROPOSED SINGLE STOREY REAR EXTENSION AT
7 SOMERFORD AVENUE MANCHESTER M20 1GD**

For: Mr AMIN QAMAR

Plan & Section	Scale 1:50
Elevation	Scale 1:100

2060/2