
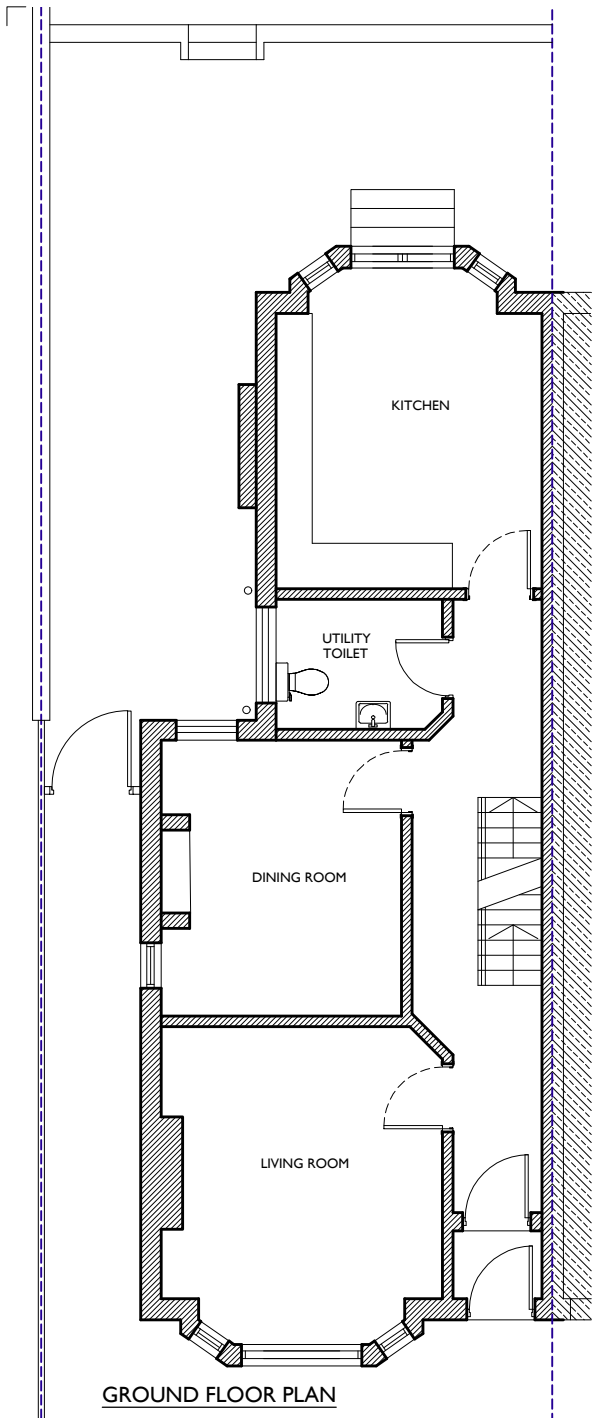
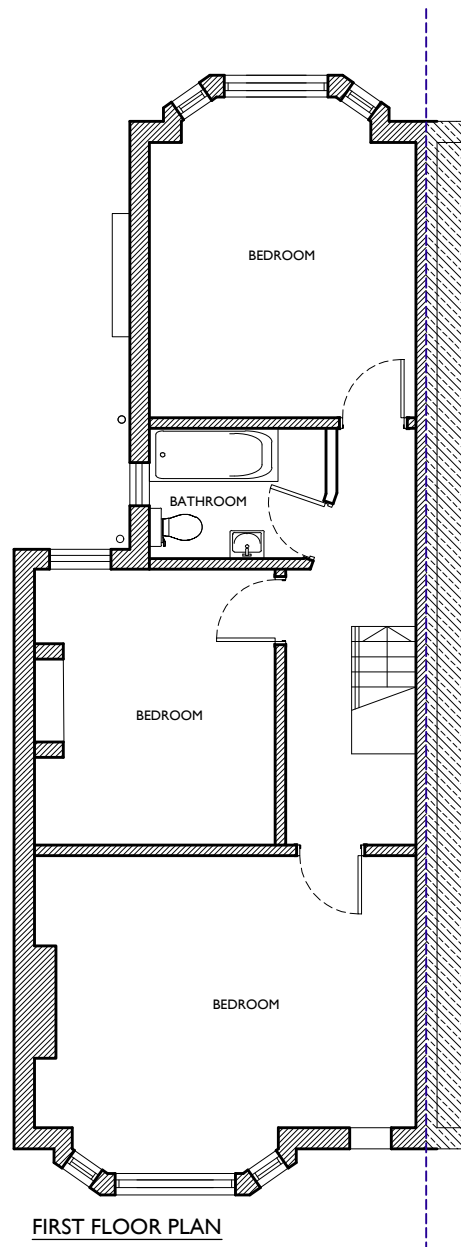
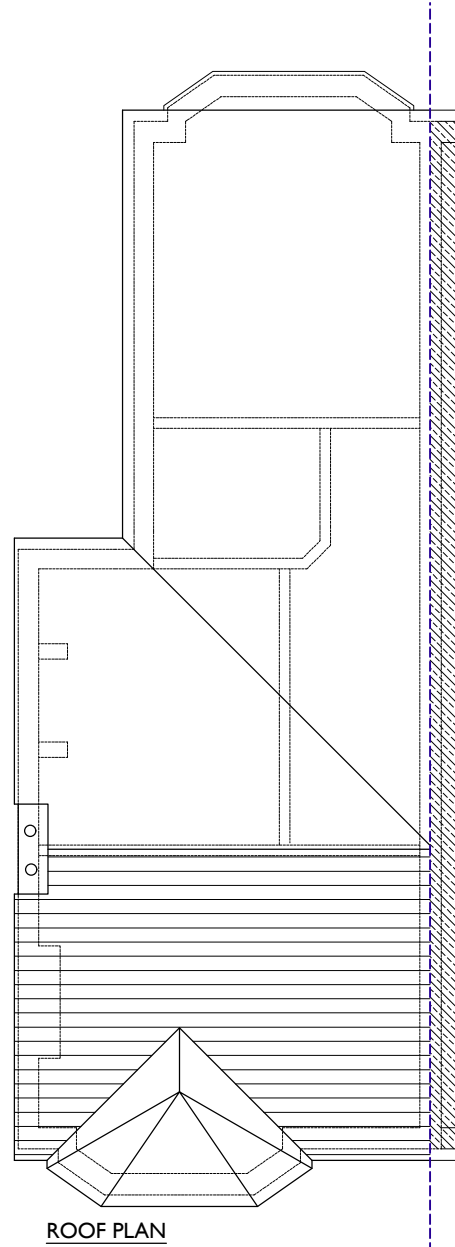
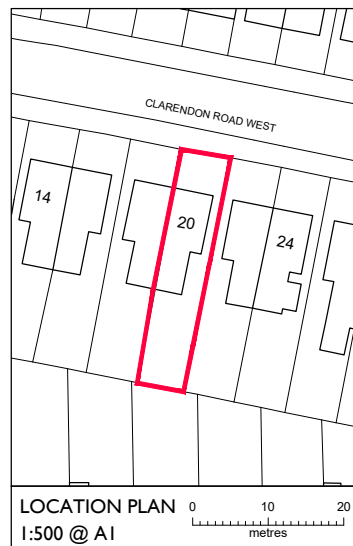
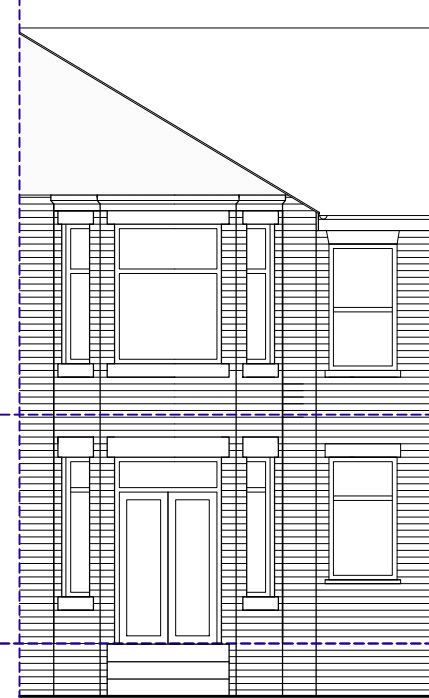
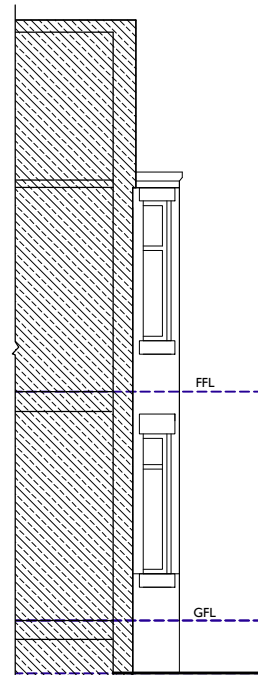


NOTES:
CONTRACTORS MUST VERIFY ALL DIMENSIONS ON SITE BEFORE
COMMENCEMENT OF ANY WORK OR PREPARING
MANUFACTURING DRAWINGS
CONTRACTOR TO NOTIFY THE ARCHITECT OF ANY DISCREPANCIES

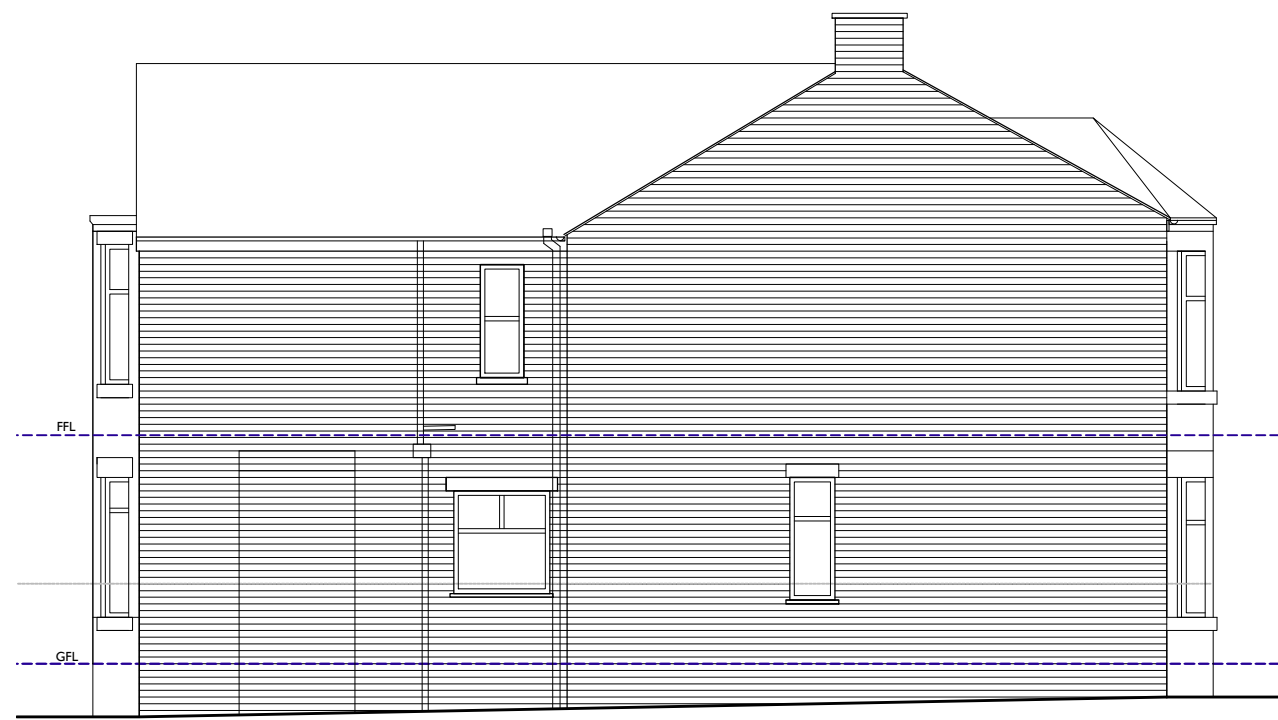

emma craig
Architectural Design
t: 07931 586751 e: emmacrg@gmail.com

CLIENT
Margot & Jodie

PROJECT
**20 CLARENDON ROAD WEST
MANCHESTER M21 0RW**

DRAWING TITLE
**PLANS & ELEVATIONS
EXISTING**

SCALE 1:100 @A3	1:50 @A1	DATE JAN 23
JOB No 69	DRAWING No 01	REVISION

PLANNING