
REAR

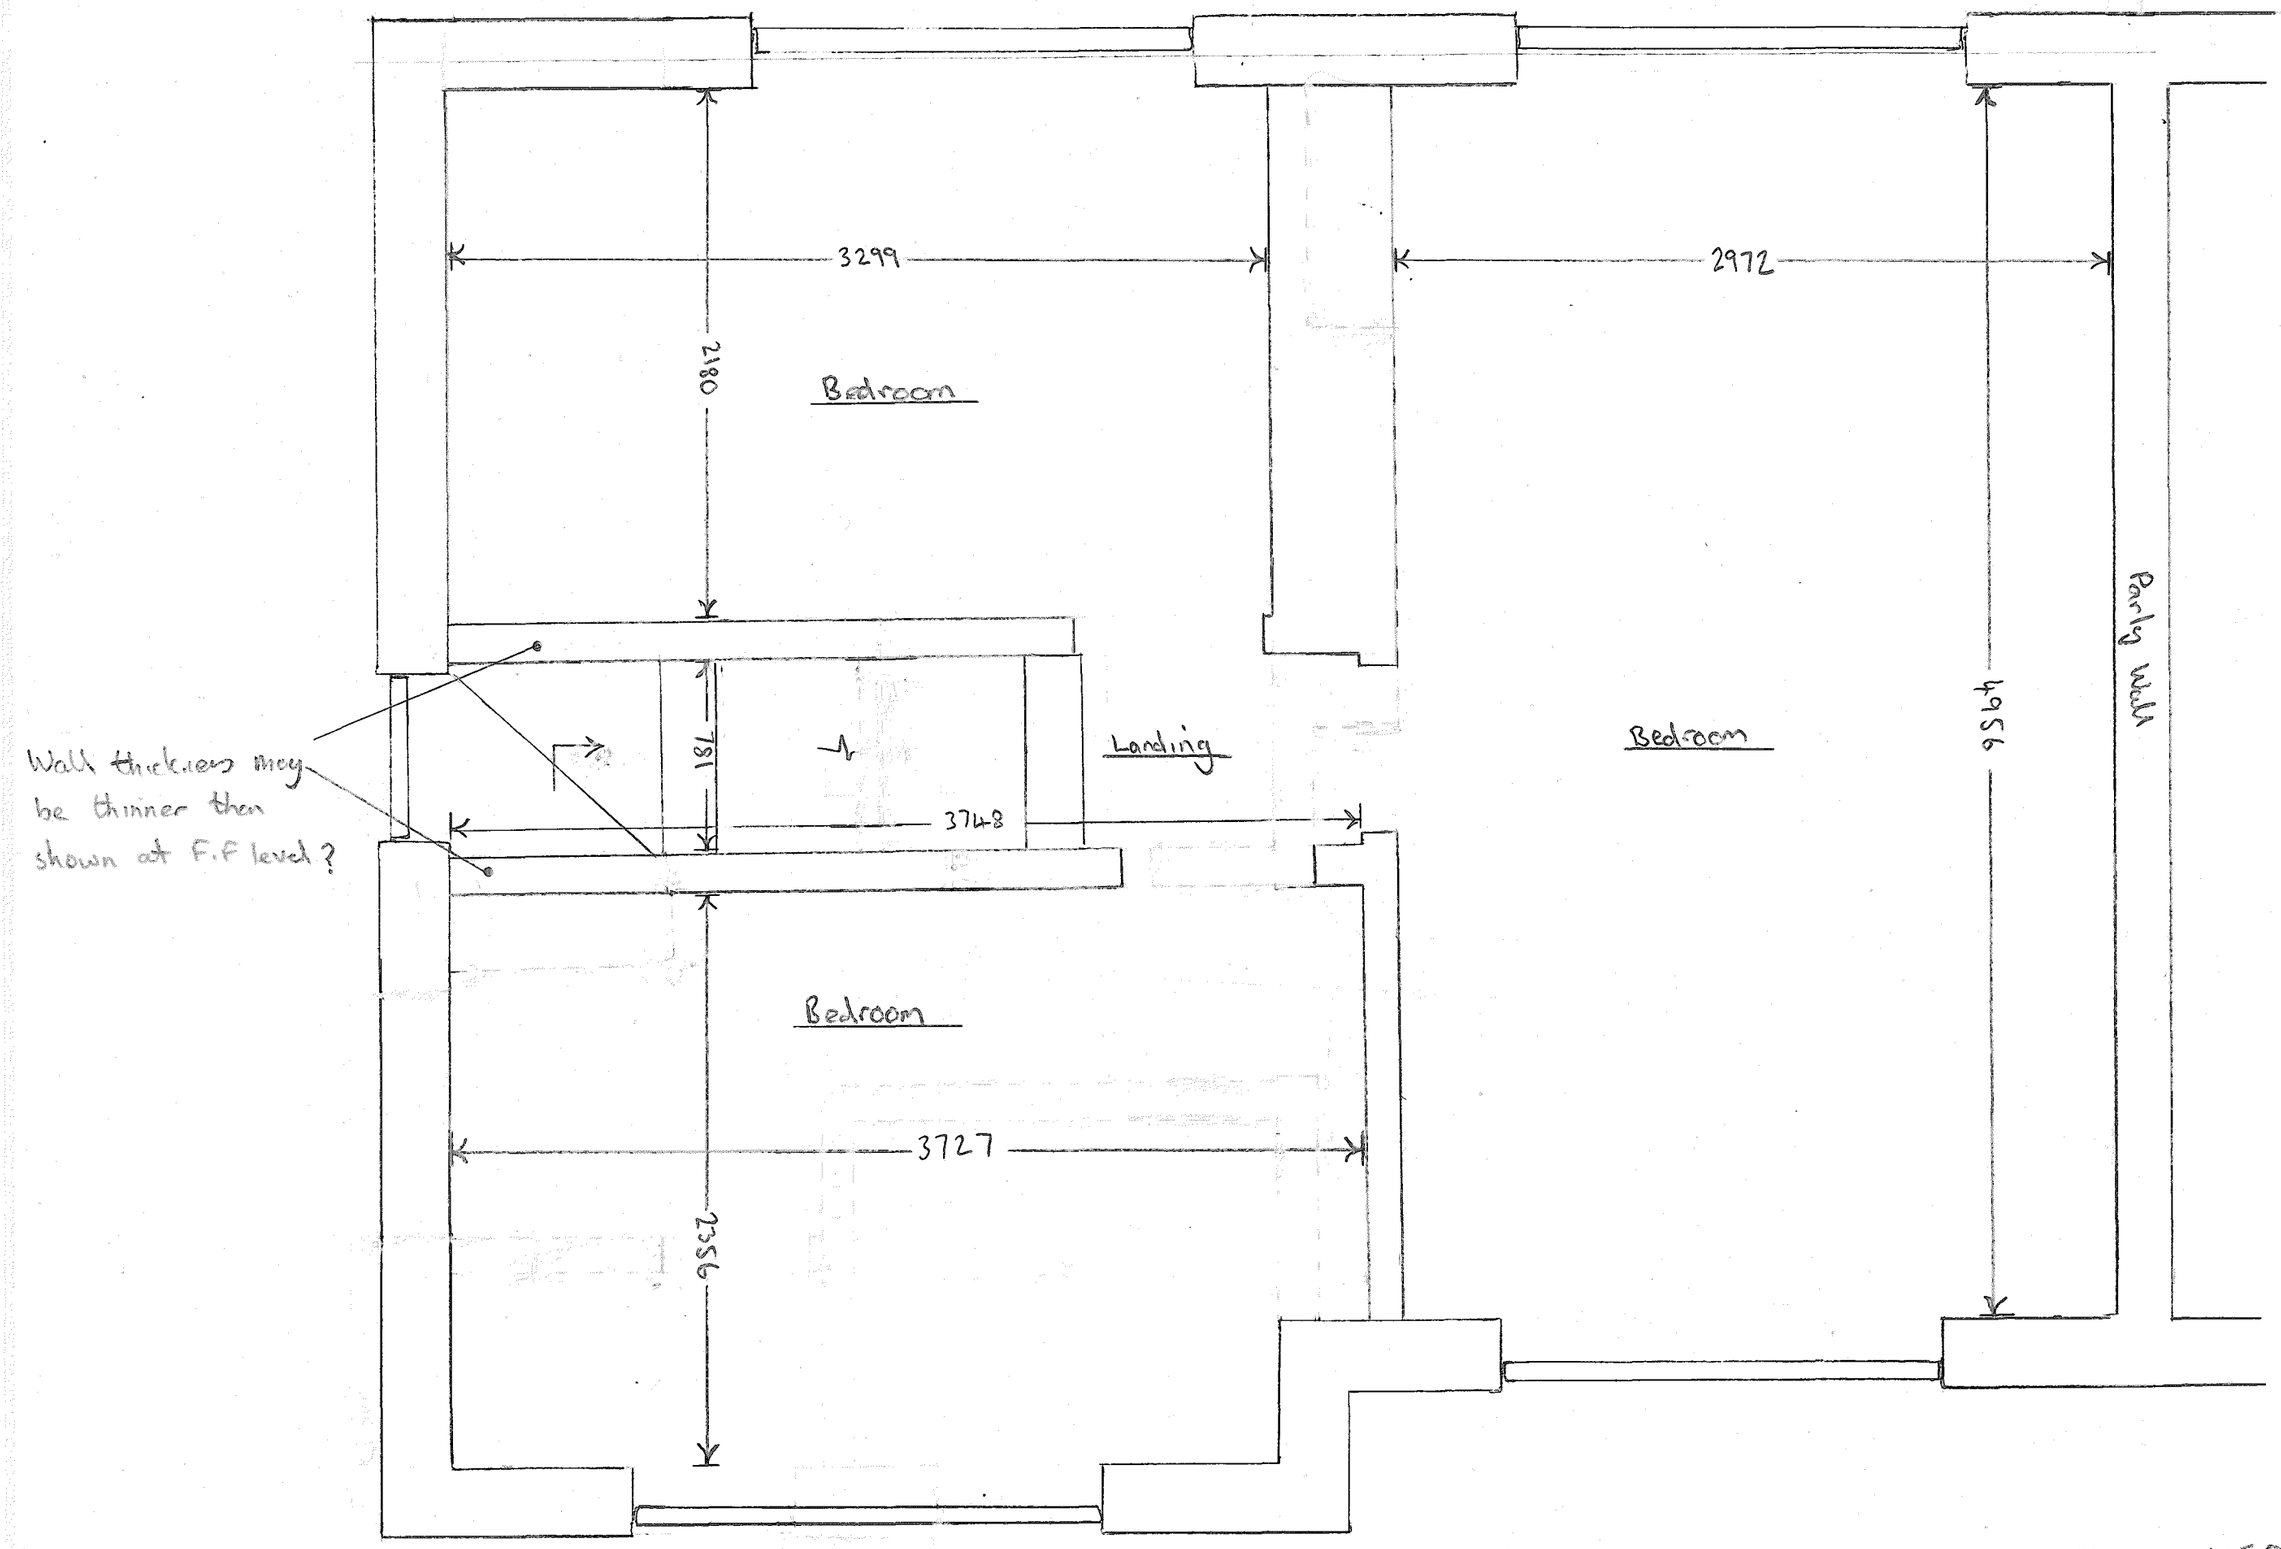

1 Whitby Ave, Fallowfield – F.F. Existing Plan 2x 1:50

FRONT