


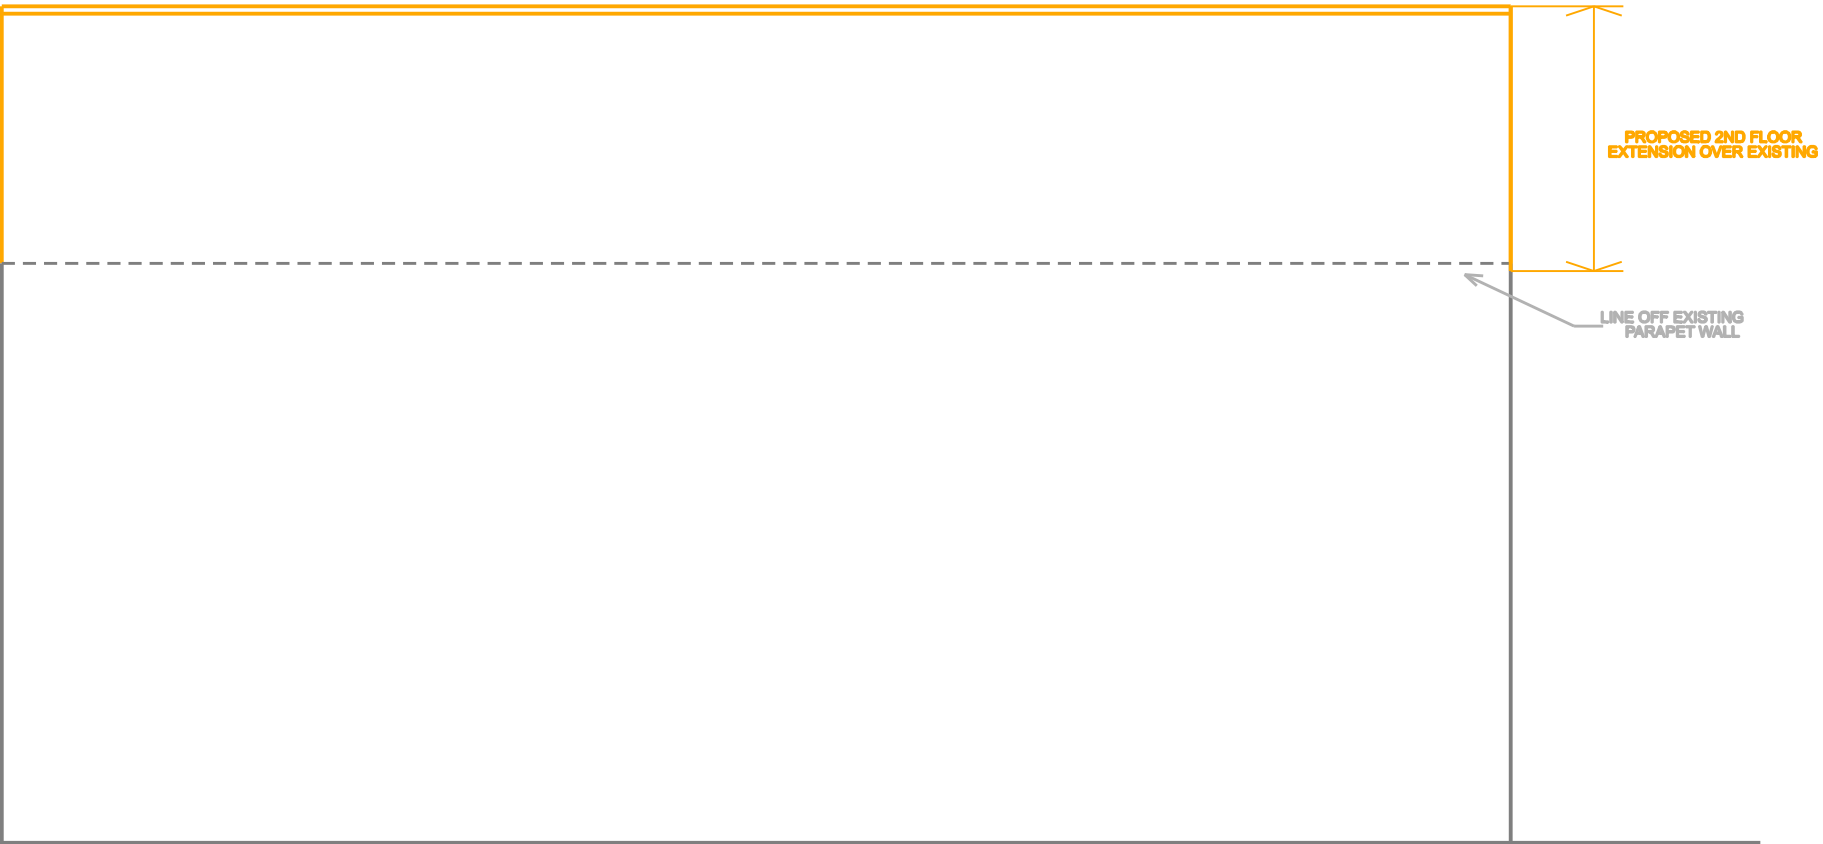

PROPOSED SIDE ELEVATION (EAST SIDE)



PROPOSED SIDE ELEVATION (WEST SIDE)

BLACK LINES ON PLAN INDICATE
EXISTING TO BE RETAINED.
ORANGE LINES ON PLAN INDICATE
PROPOSED WORKS.