
Scale Bar 0 1 2 3 4 5m




Proposed Knowsley Street Elevation



Proposed Bent Street Elevation

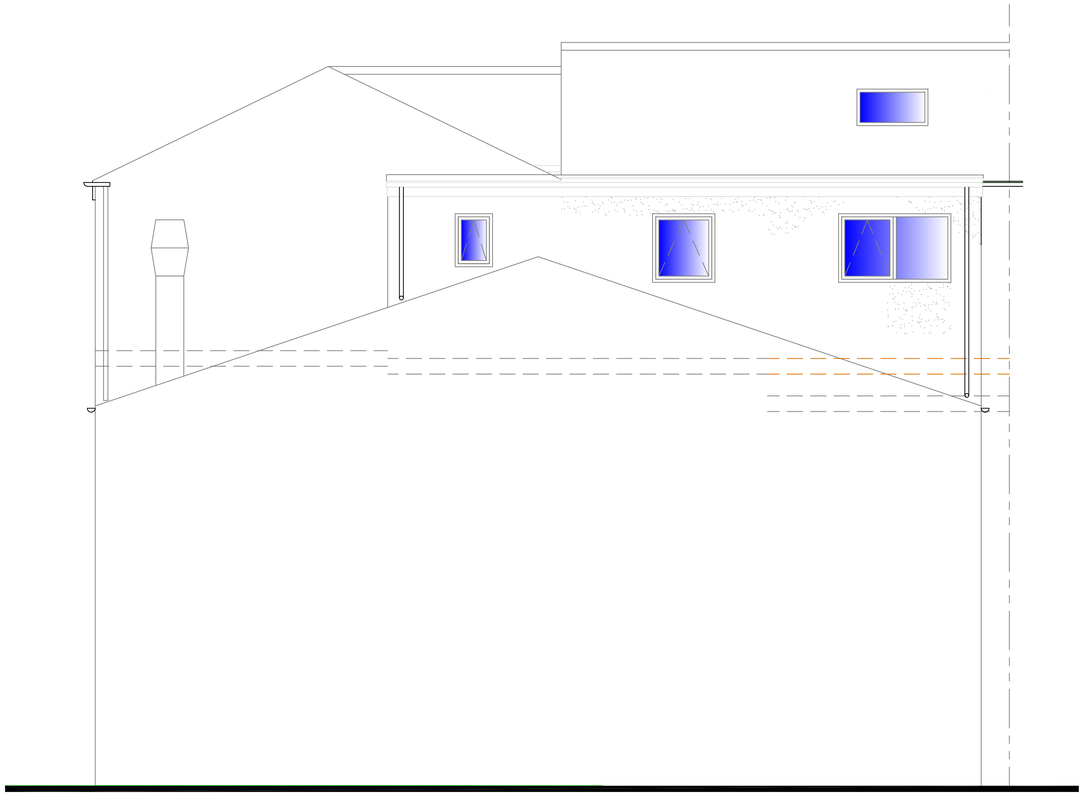

Existing Cheetham Hill Road Elevation (no change)

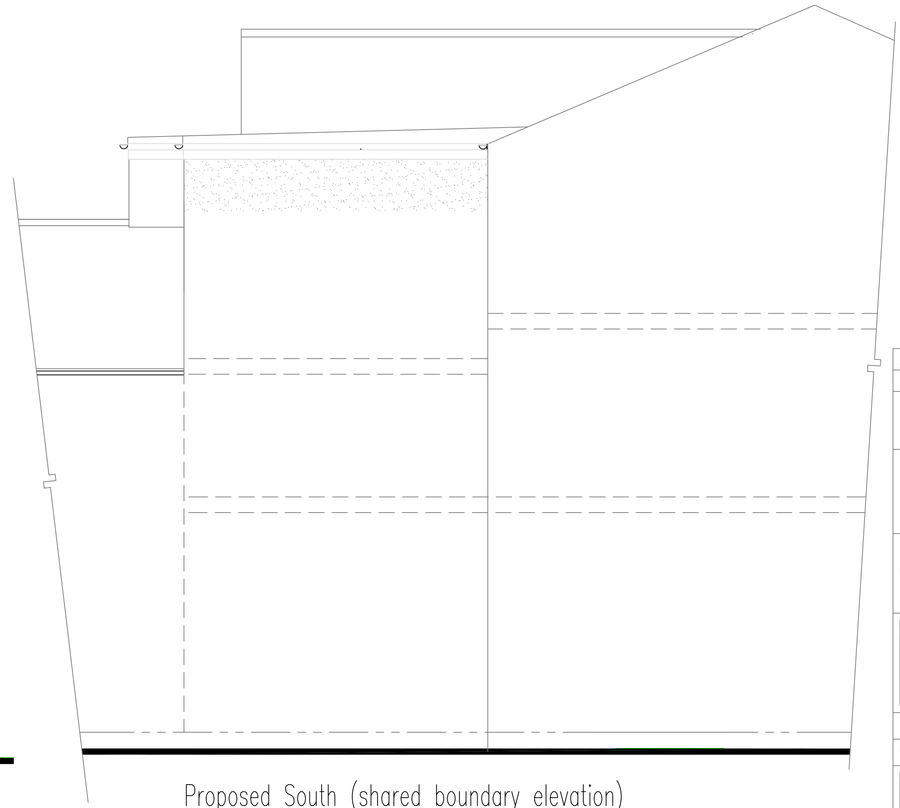

Proposed South (shared boundary elevation)

Rev.	Mod. Notes	Date	By
A	Issued for planning	Apr 24	DAP

Client
Munib

Location
103-105 Cheetham Hill Road
Manchester M8 8PY

Job Title
Conversion of Offices to Apartments

Drawing Title
Proposed Elevations

Scale 1:50	Sheet A1
Date Apr 2024	Drawn by DAP

Dwg. No.	Rev.
83/23-06	A