NEW STONE PAVERS

IC

GROUP 11

GROUP 10

GROUP 9

GROUP 8

GROUP 7

GROUP 6

GROUP 5

GROUP 4

GROUP 3

GROUP 2

GROUP 1

2658 1417 1475 1732 863 1732 3615 1600 2337 1600 2069 184 1548 1761 1732 1945 2428 1600 831 1600 1046 2122 2408 2803 1732 2020 1200 1732 1210 522 1735 2274 2373 2778 1732 3690 1740 1600 3301 1600 1600 2927 1767 1732 1732 898 1600 1018

EXISTING NATURAL STONE SETT TOWER SANDSTONE PAVING

34m FROM SIMON BLDG

NEW MONOLITH INTERPRETATION PANEL

NEW SINGLE SIDED HERITAGE SIGN

STONE PAVING

GRASSED AREA

743

GRASSED AREA

EXISTING STONE SEAT

EXISTING PARK SIGN

BENCHING

EX.CYCLE SIGN

RECYCLING

LAMP POST

LAMP POST

LAMP POST

STREET SIGN

STREET SIGN


IN UNIVERSITY OWNERSHIP

OXFORD RD PAVEMENT

PHOTO 1

EXISTING NATURAL STONE SETT TOWER SANDSTONE PAVING

SCALE 1:100@A3

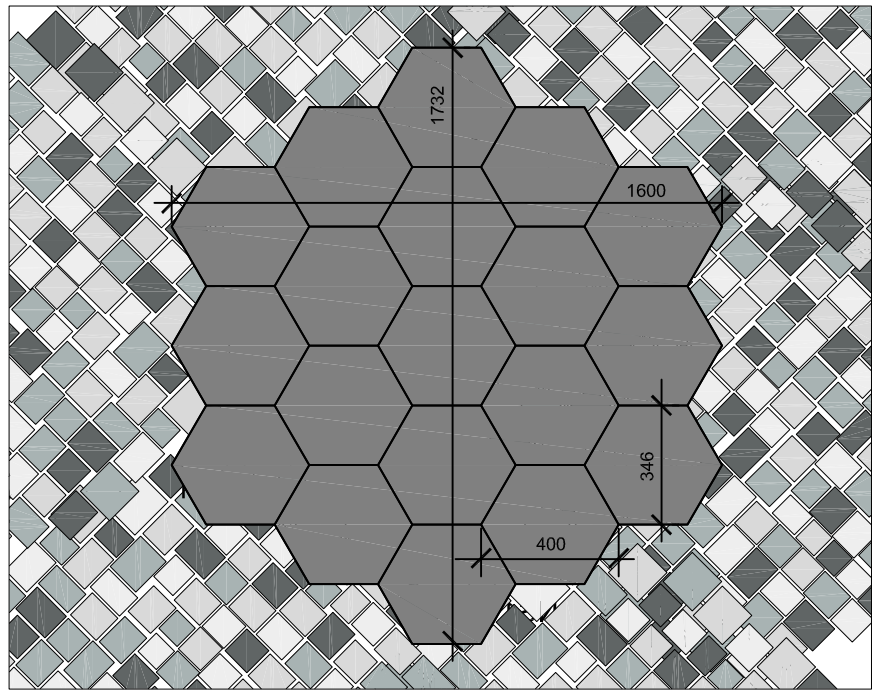


**INDICATIVE** PERIMETER STONE SETT TREATMENT - EXISTING 'TOWER' SANDSTONE SETTS (c.80x80mm) TO BE TAKEN UP & NEW HEXAGONAL KILKENNY BLUE FLAMED LASER ETCHED 400W 346H PAVERS LAID FLUSH WITH THE SURROUNDING SURFACE; EXISTING SETTS SELECTED TO FORM PERIMETER EDGING TO MATCH EXISTING DETAILS

**SCALE BAR 1:100@A3**

0 1 2 3 4 5 6 7 8 9 10

METRES

| REV | COMMENT | DATE |
|---|---|---|

The University of Manchester

MANCHESTER 1824


Directorate of Estates
Beyer Building
The University of Manchester
Oxford Road
Manchester
M13 9PL

Tel. 0161 275 2625
Fax. 0161 275 3880


# DESIGN SERVICES UNIT

DRAWING STATUS: PLANNING

PROJECT NAME: BICENTENARY WAY NEW STONE PAVING

PROJECT NO.: 8717

BUILDING NAME: BRUNSWICK PARK

BUILDING NUMBER:

SUB-SITE NAME:

SITE NAME: SOUTH CAMPUS

TITLE: AS PROPOSED NEW PAVER GROUP LOCATIONS NEW INTERPRETATION PANEL LOCATION

DRAWING NO.: 8717-A007

ISSUE: P1

PROJECT MANAGER

DATE

SCALE: 1:100 @A3

DRAWN

CHECKED

APPROVED