


Please note:

The contents of this drawing are based on (survey/ existing) information taken on site. Halliday Meecham Architects can accept no responsibility for the accuracy of this information and/or works based upon it. The contractor must check the accuracy of these drawings prior to installation on site and notify Halliday Meecham Architects of any discrepancies.

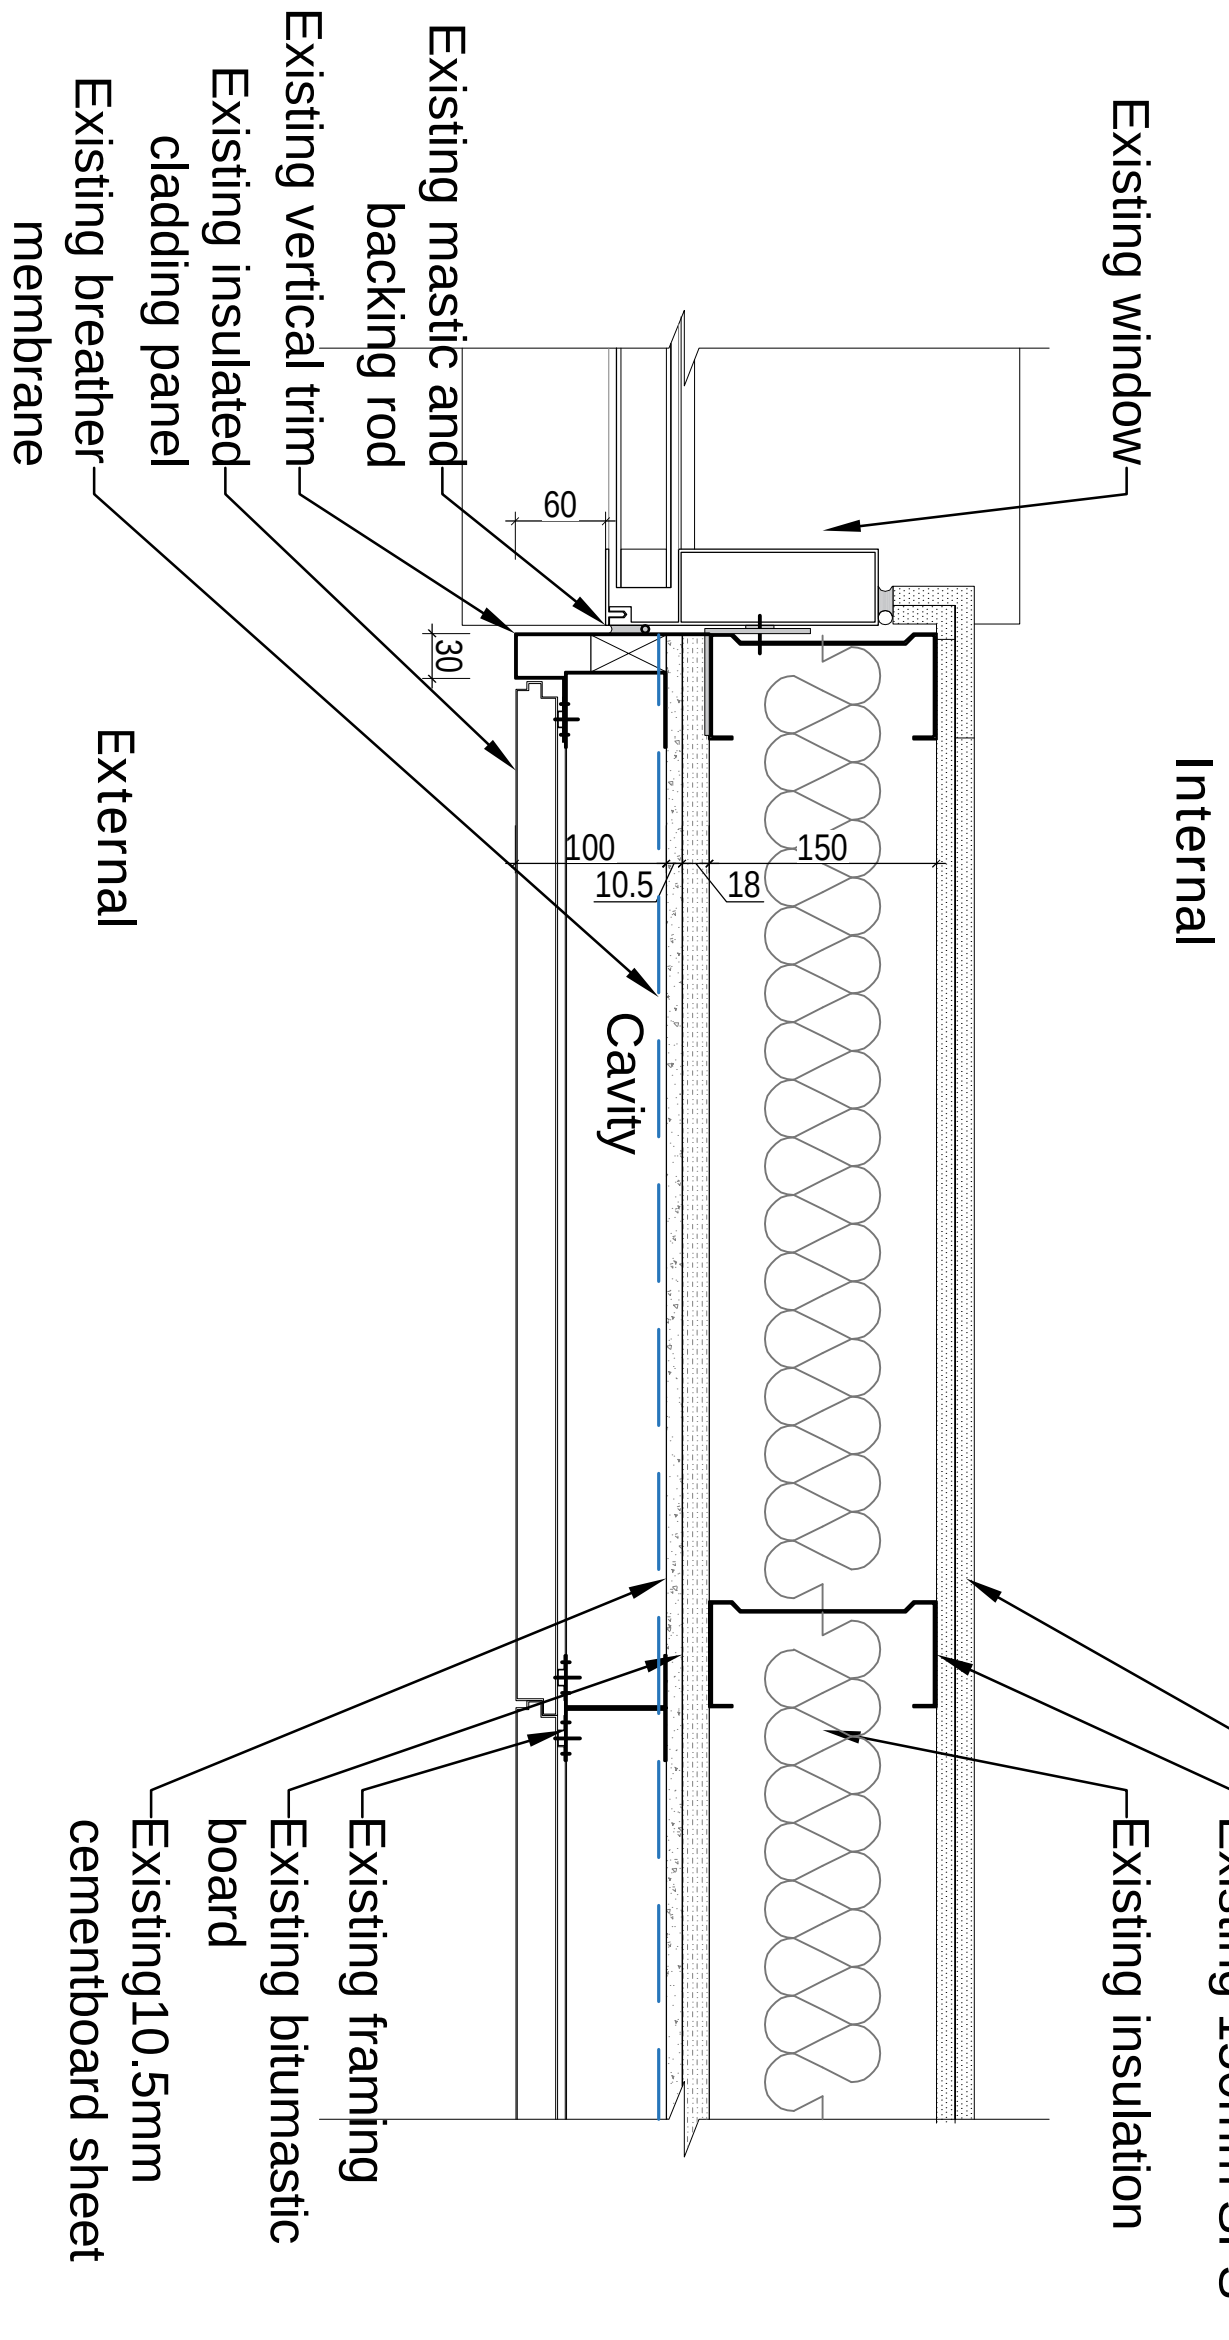


Existing wall Treatment - Cladding at Reveal

1 : 5 @ A1




Existing window in cladding

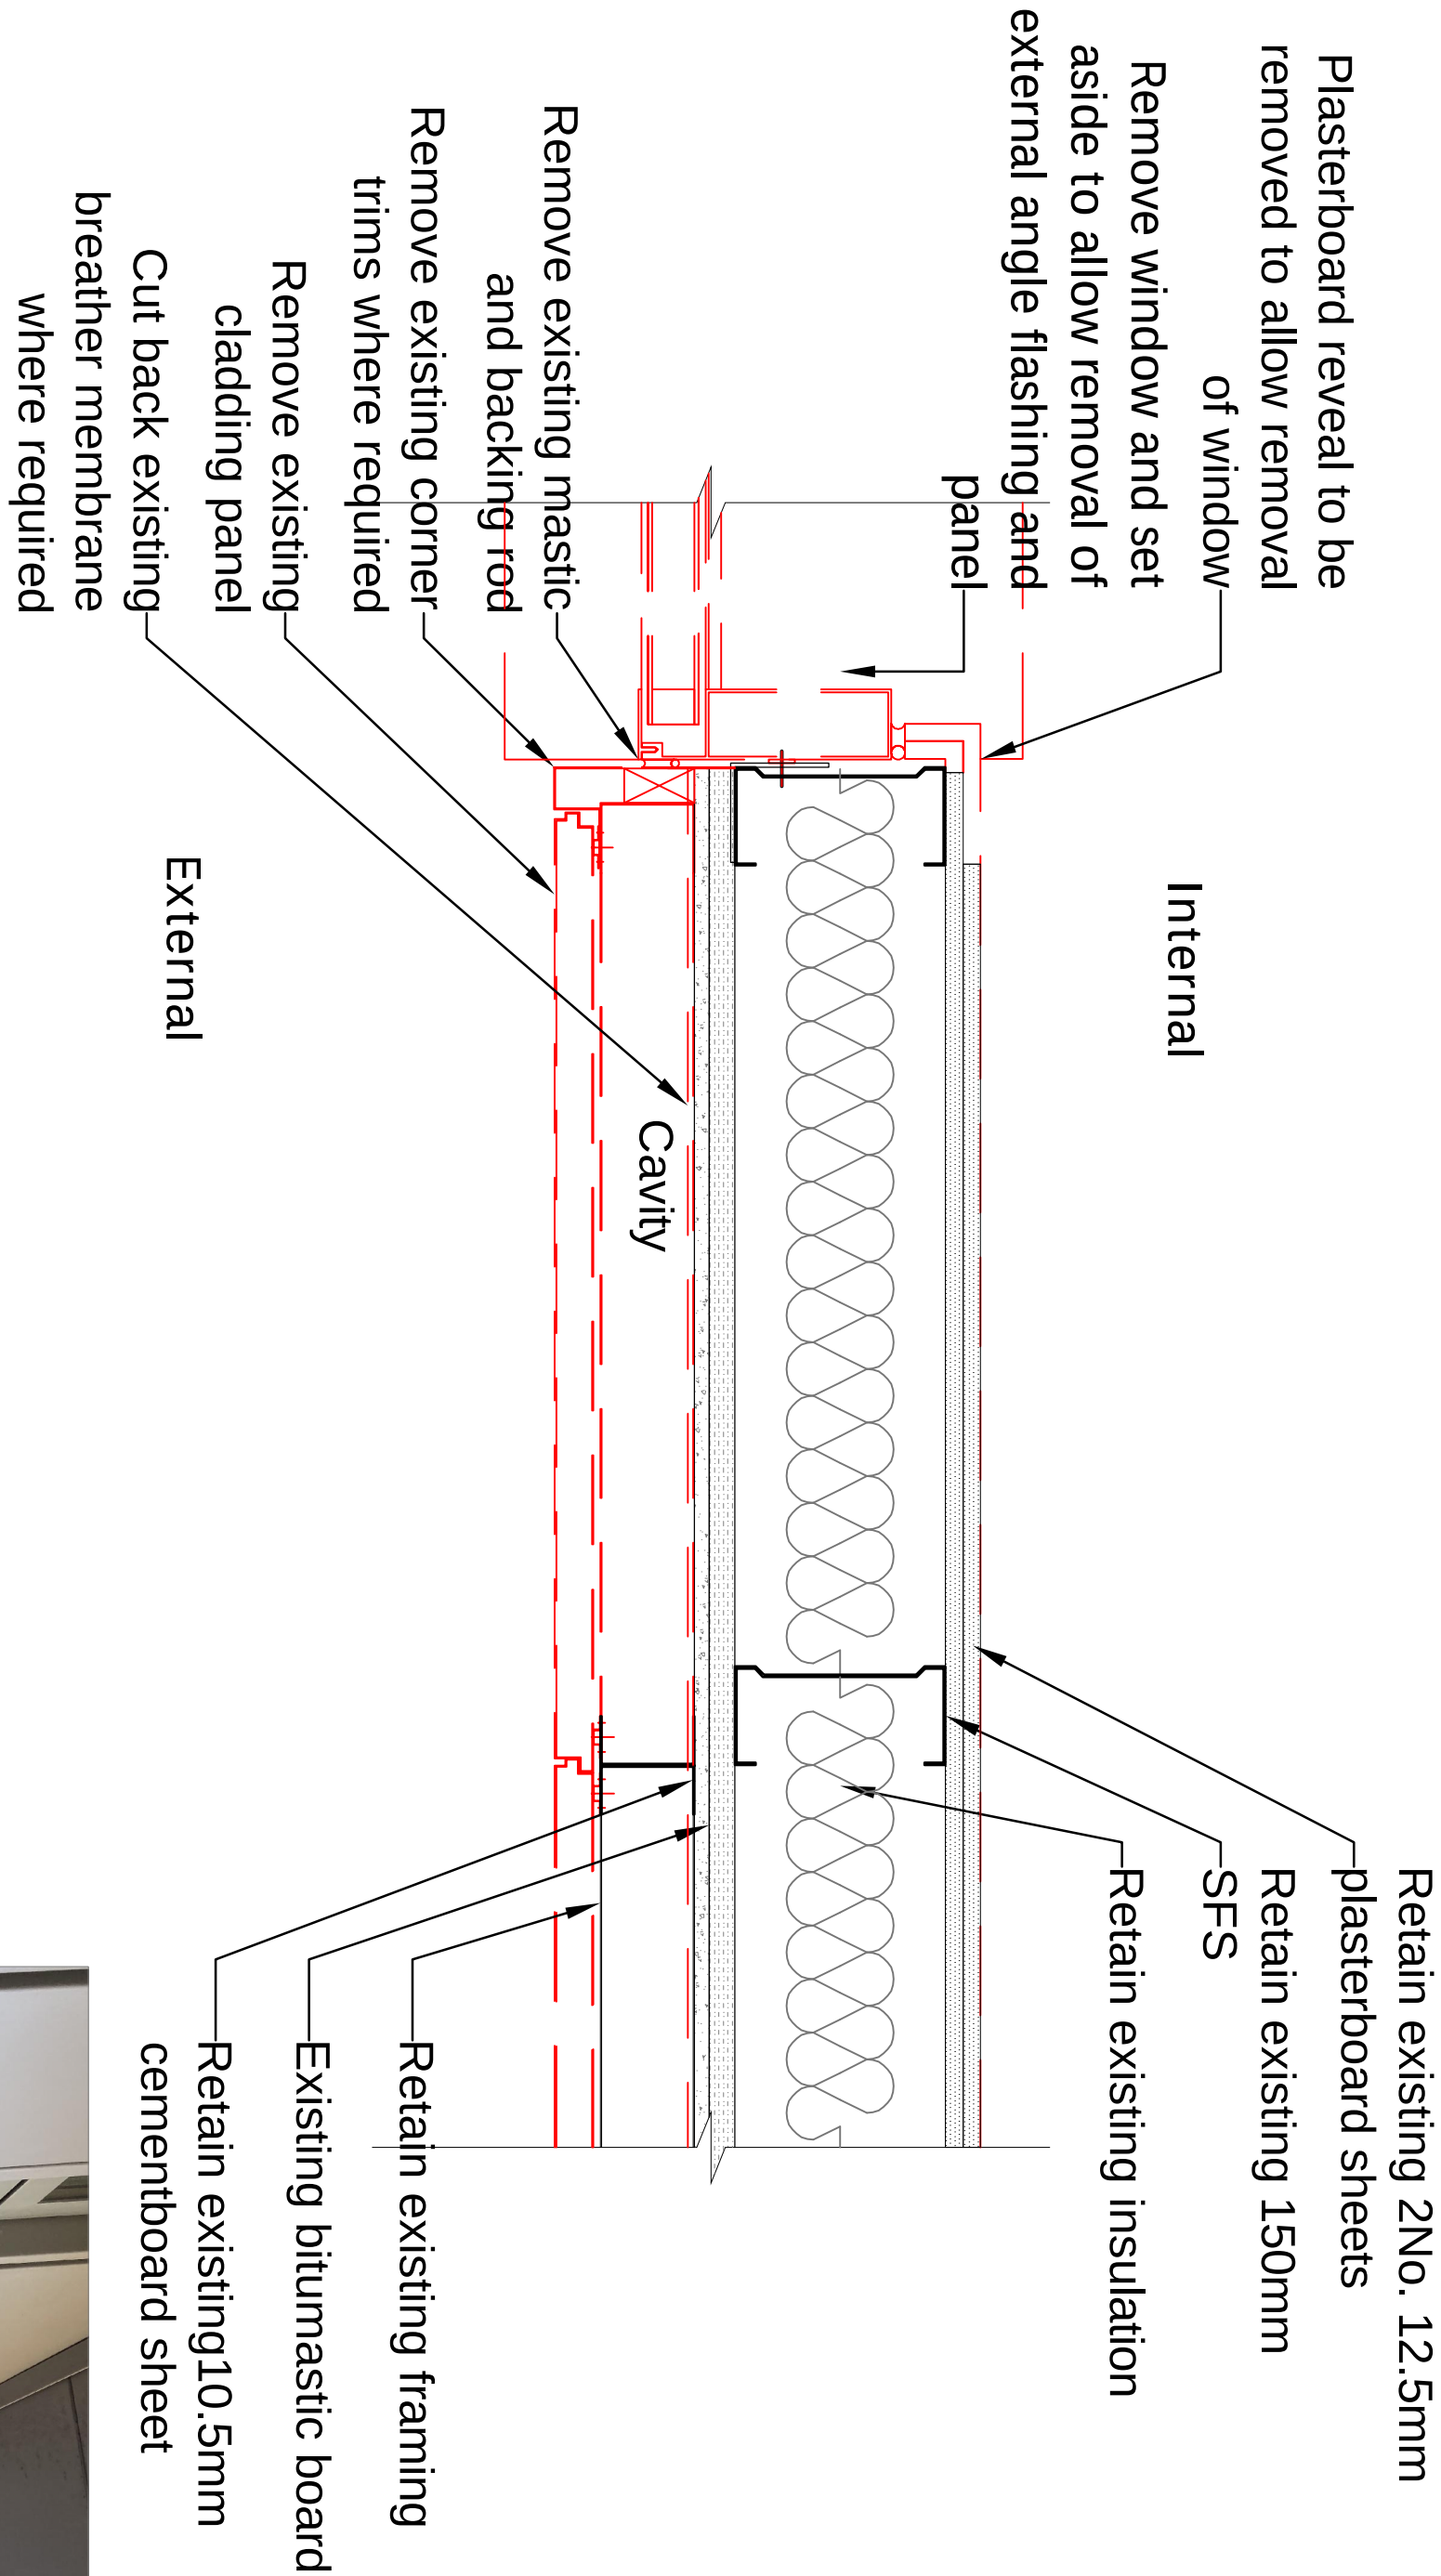


Strip out Treatment - Cladding at Reveal

1 : 5 @ A1

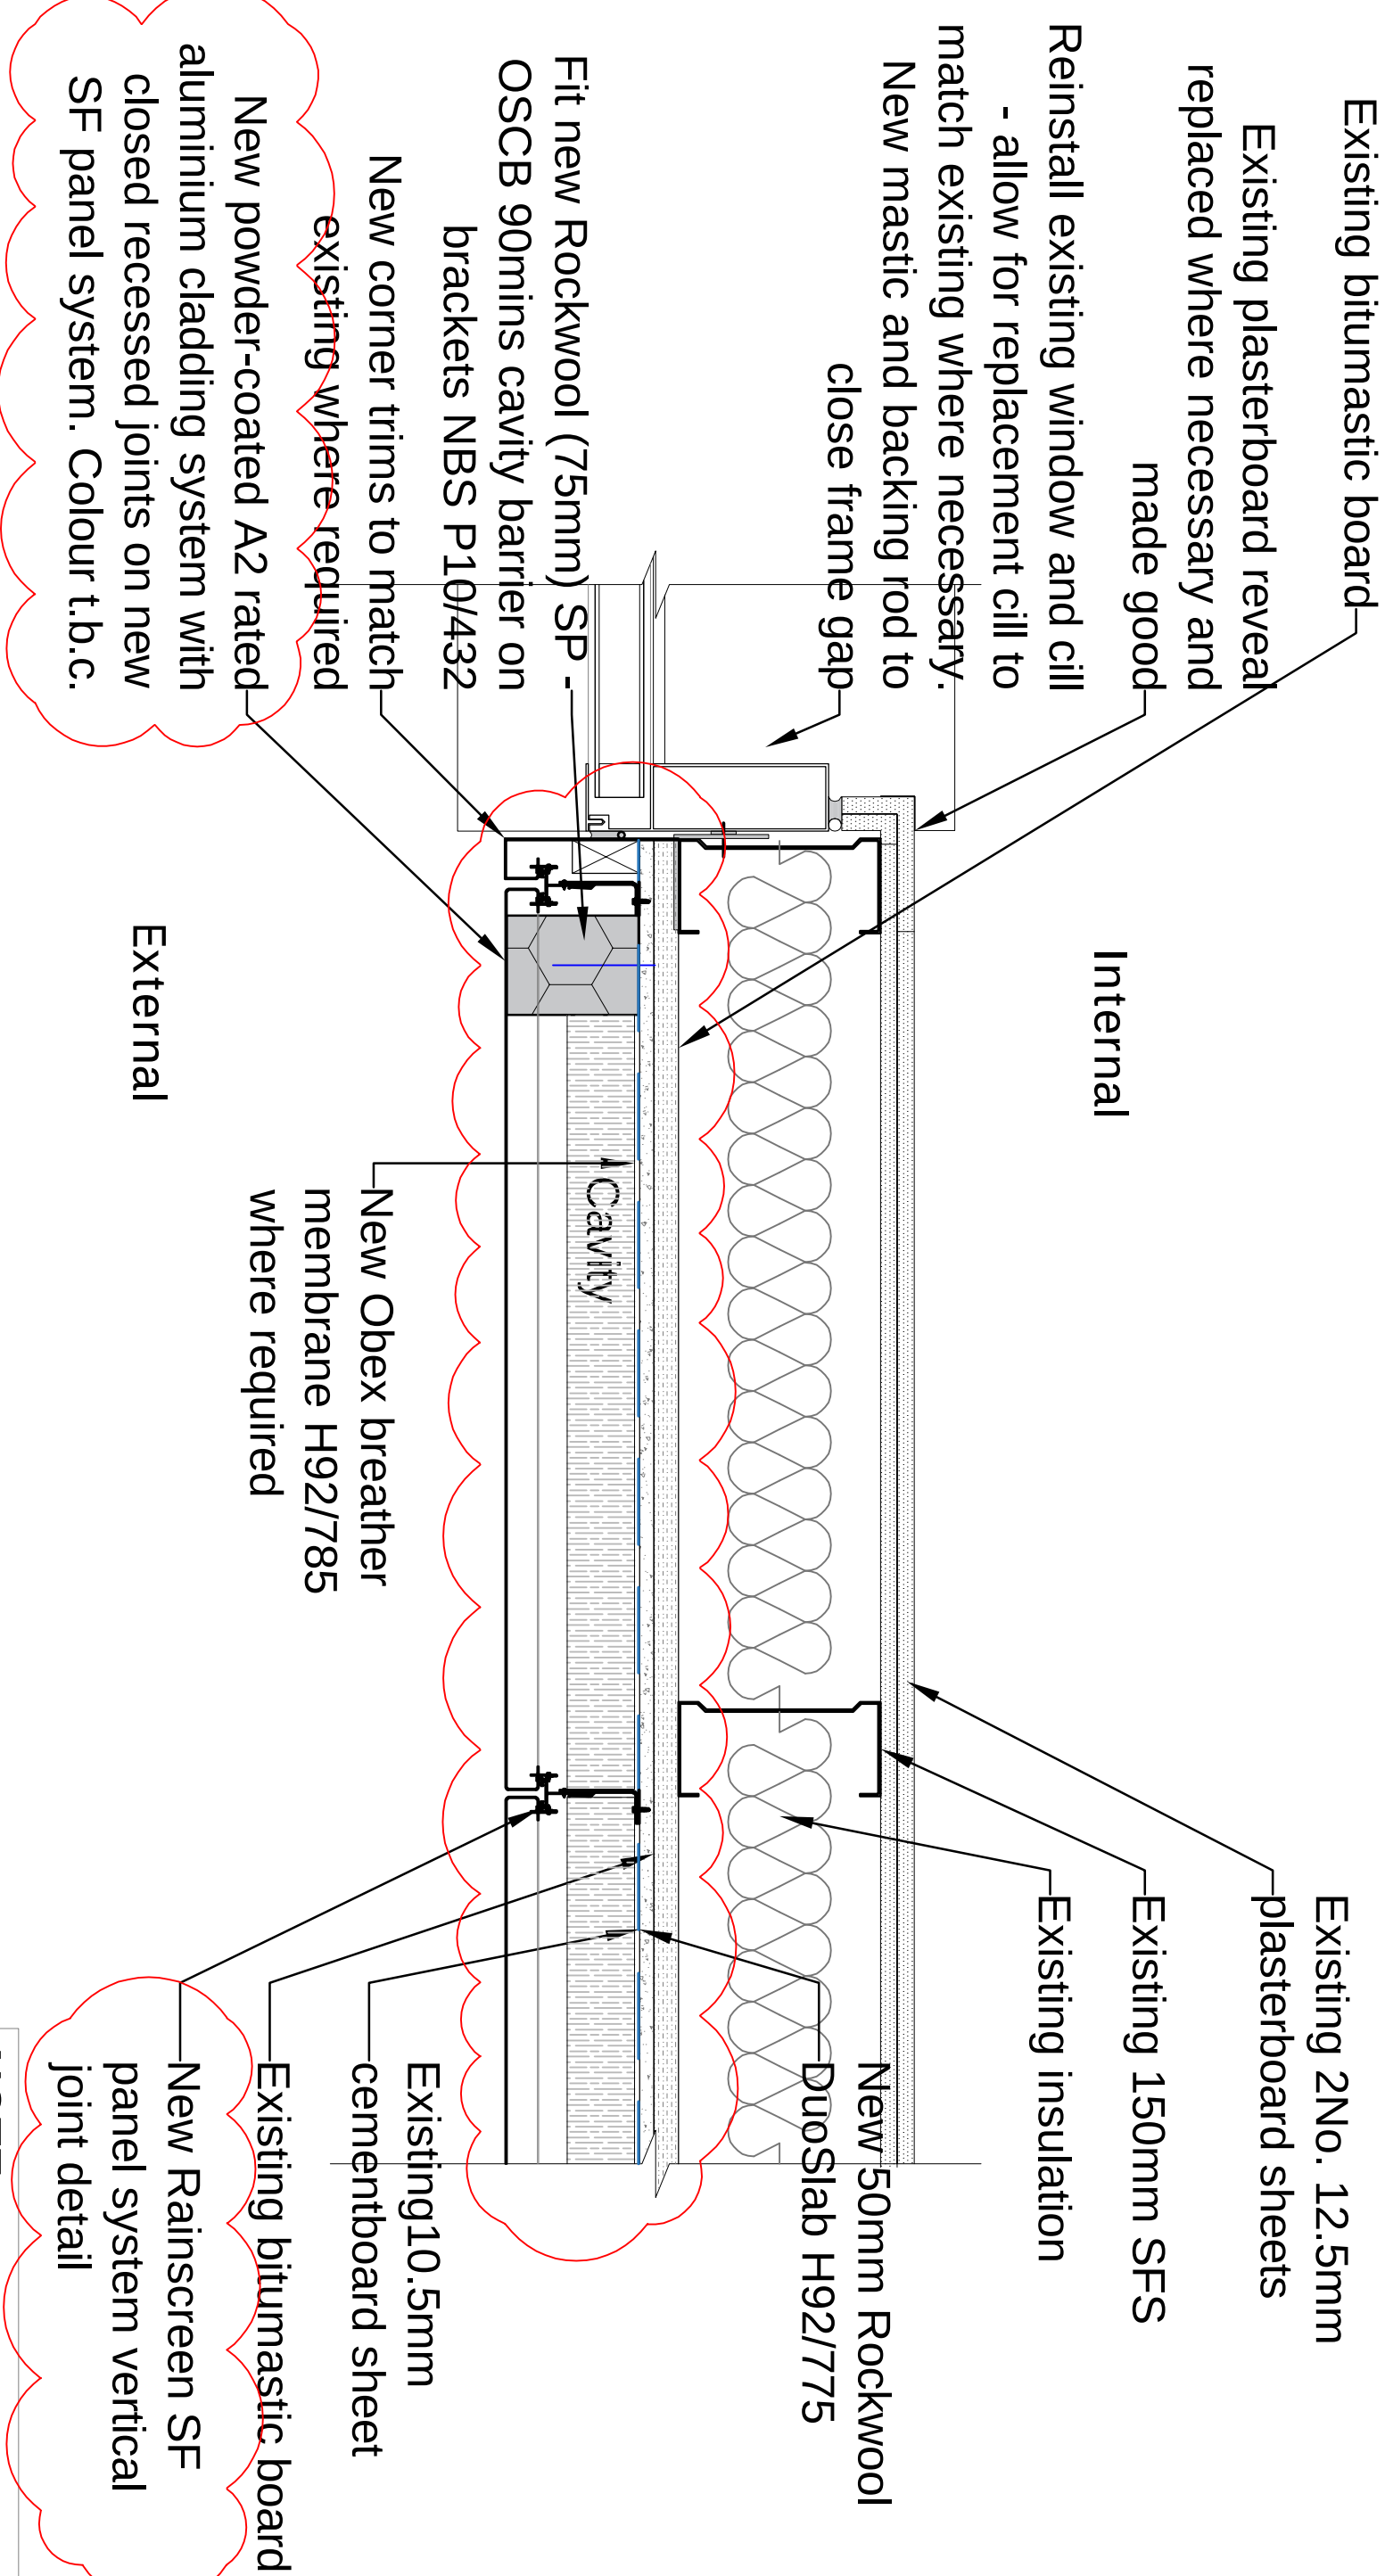

Proposed Wall Treatment - Cladding at Reveal


1 : 5 @ A1

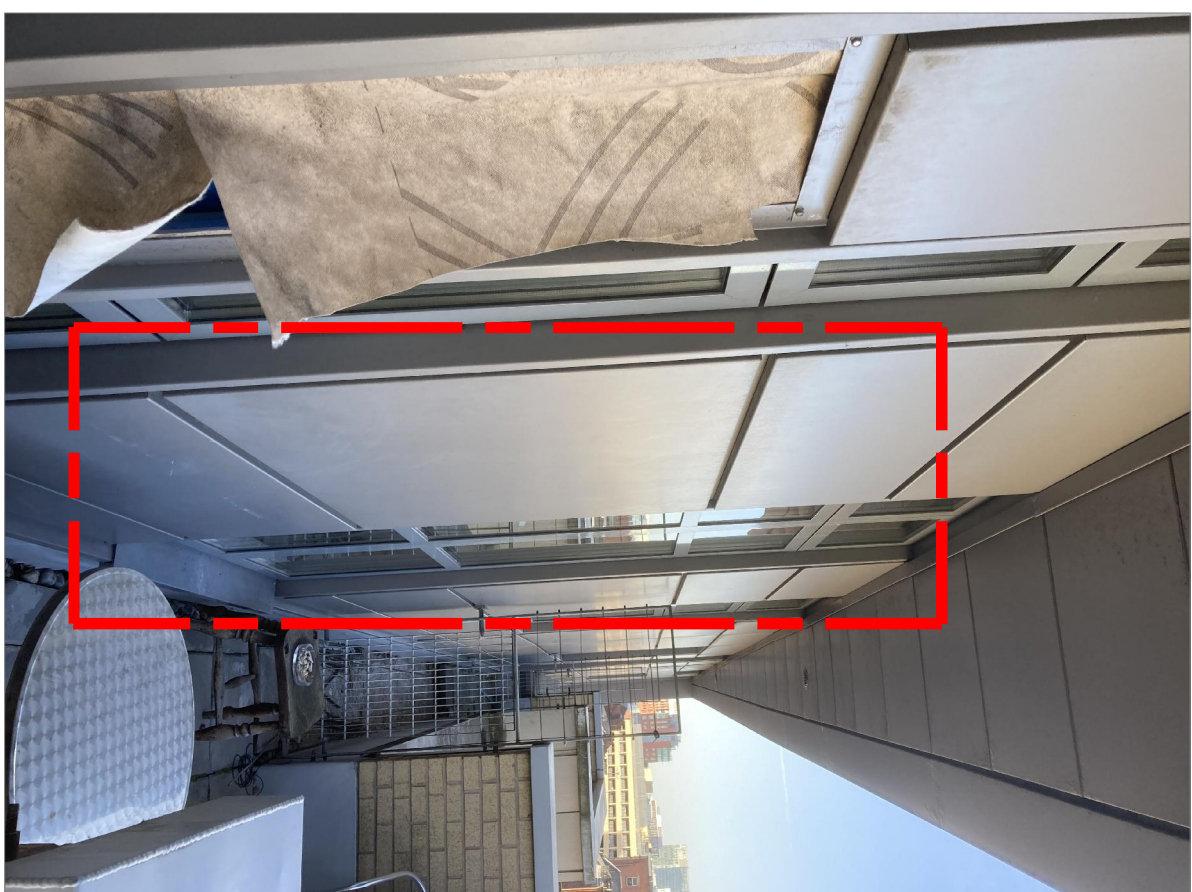

Existing window in cladding

C2	New panel system and fixings shown.	08/03/24	CB	TF
C1	Initial issue.	13/12/23	EA	TF
CONSTRUCTION				
Revision	Description	Date	Drawn	Checked

Halliday Meecham Architects Limited
111 Piccadilly Manchester M1 2HY
+44 (0)161 661 5566
4 Devonshire Street London W1W 5DT
+44 (0)203 440 5175
hma@hallidymeecham.com
www.hallidymeecham.com

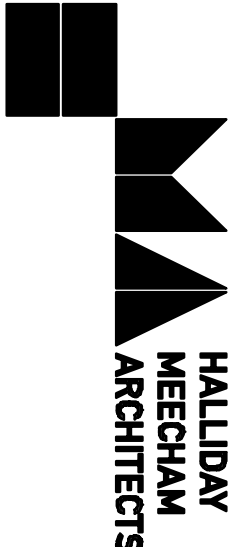

Client:	Wardens						
Project:	Garden House						
Address:	Garden House, 114 High St, Manchester, M4 1HQ						
Drawing:	External Wall Treatment - Cladding at Window Reveal						
Scale @ A1	Scale @ A3	Date:	Drawn:	Checked:	Job No.	Drawing No.	
1:5	1:10	24.07.23	CB	TF	5540	21102	
Drawing Ref:	5540-HMA-GH-ZZ-DR-A-21102						Revision
							C2

© Copyright. All rights reserved. This drawing must not be reproduced without permission. Do not scale from this drawing. All dimensions are in millimetres unless otherwise stated. Any discrepancies should be reported to the Architect.