


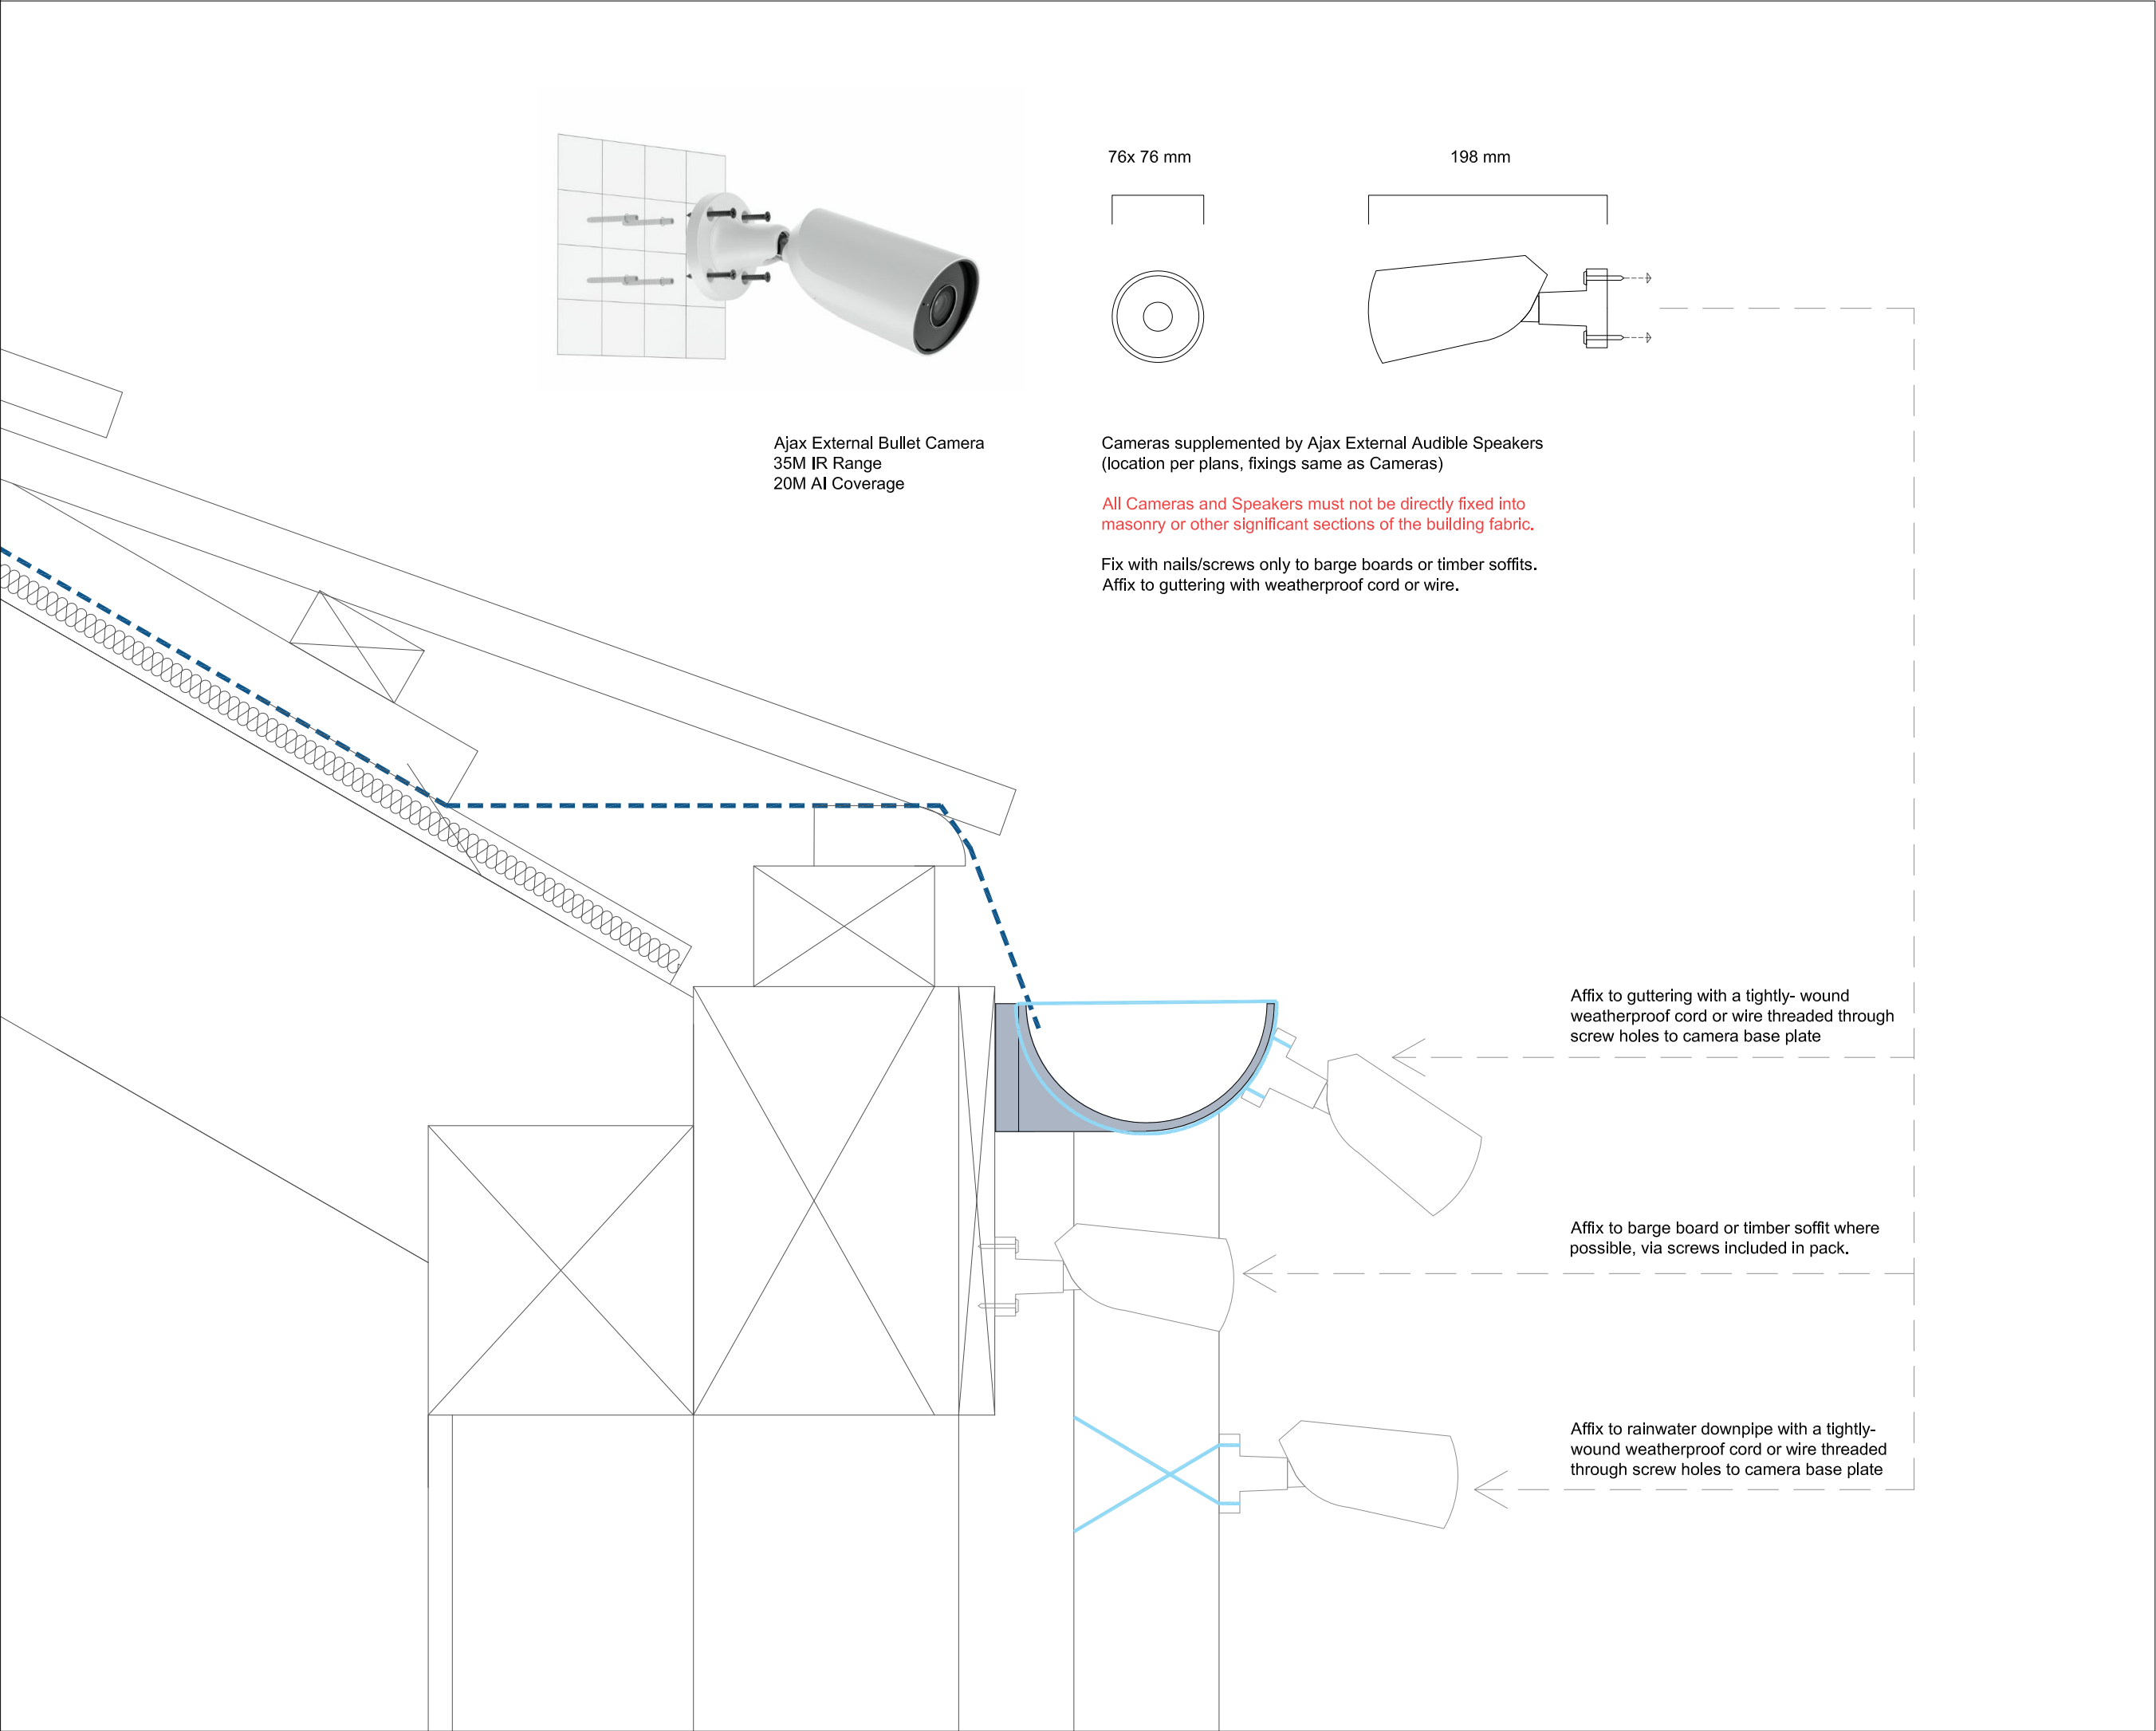

Ajax External Bullet Camera
35M IR Range
20M AI Coverage

Cameras supplemented by Ajax External Audible Speakers
(location per plans, fixings same as Cameras)

All Cameras and Speakers must not be directly fixed into masonry or other significant sections of the building fabric.

Fix with nails/screws only to barge boards or timber soffits.
Affix to guttering with weatherproof cord or wire.

Affix to guttering with a tightly- wound weatherproof cord or wire threaded through screw holes to camera base plate

Affix to barge board or timber soffit where possible, via screws included in pack.

Affix to rainwater downpipe with a tightly-wound weatherproof cord or wire threaded through screw holes to camera base plate

COPYRIGHT RESERVED:
The Contractor shall verify and be responsible for all dimensions. DO NOT scale the drawing – any errors or omissions shall be reported to Seven Architecture without delay. The Copyrights to all designs and drawings are the property of Seven Architecture. Reproduction or use for any purpose other than that authorised by Seven Architecture is forbidden.

GENERAL NOTES:

- For the purposes of construction the drawing must not be scaled and only written or calculated dimensions
- Any queries or doubts, drawing error or divergences should be referred to the originator.
- All dimensions to be checked on site.
- All architectural drawings are to be read in conjunction with the relevant architectural specifications and outline specification sheets.
- All the details and setting-out drawings to be read in conjunction with the relevant consultants and subcontractor drawings.

REV.	DESCRIPTION	DATE	DRAWN	CHECK
P01	SECURITY WORKS PACK ISSUE	10.05.2024	SM	LM

DRAWING SCALE: 1:5 @ A3

0 150mm

KEY PLAN (NTS):

CLIENT:
Historic England

PROJECT TITLE: Baguley Hall	PROJECT NO: 20711
--------------------------------	----------------------

DRAWING TITLE:
Security Camera Fixing Details

DRAWING NO:

PROJECT	ORIGIN	ZONE	LEVEL	TYPE	ROLE	NO.#	REVISION
BGH	SEV	XX	ZZ	DR	A	4102	P01

SUITABILITY	REVISION
DESCRIPTION	DESCRIPTION
(S2) Suitable for Information	For Information

seven.

SEVENARCHITECTURE.CO.UK Studios at:

Unit: 1.3 Wauk Mill 51 Bengal St MANCHESTER M4 6LN t: 0161 236 5655	Clarendon House Victoria Avenue HARROGATE HG1 1JD t: 01423 709 807	Y Neuadd Lwyd Dolwyddelan CONWY LL25 0SJ t: 01286 875120
---	--	--