

REVISION	DATE	DESCRIPTION
A	01/07/24	PLANNING ISSUE

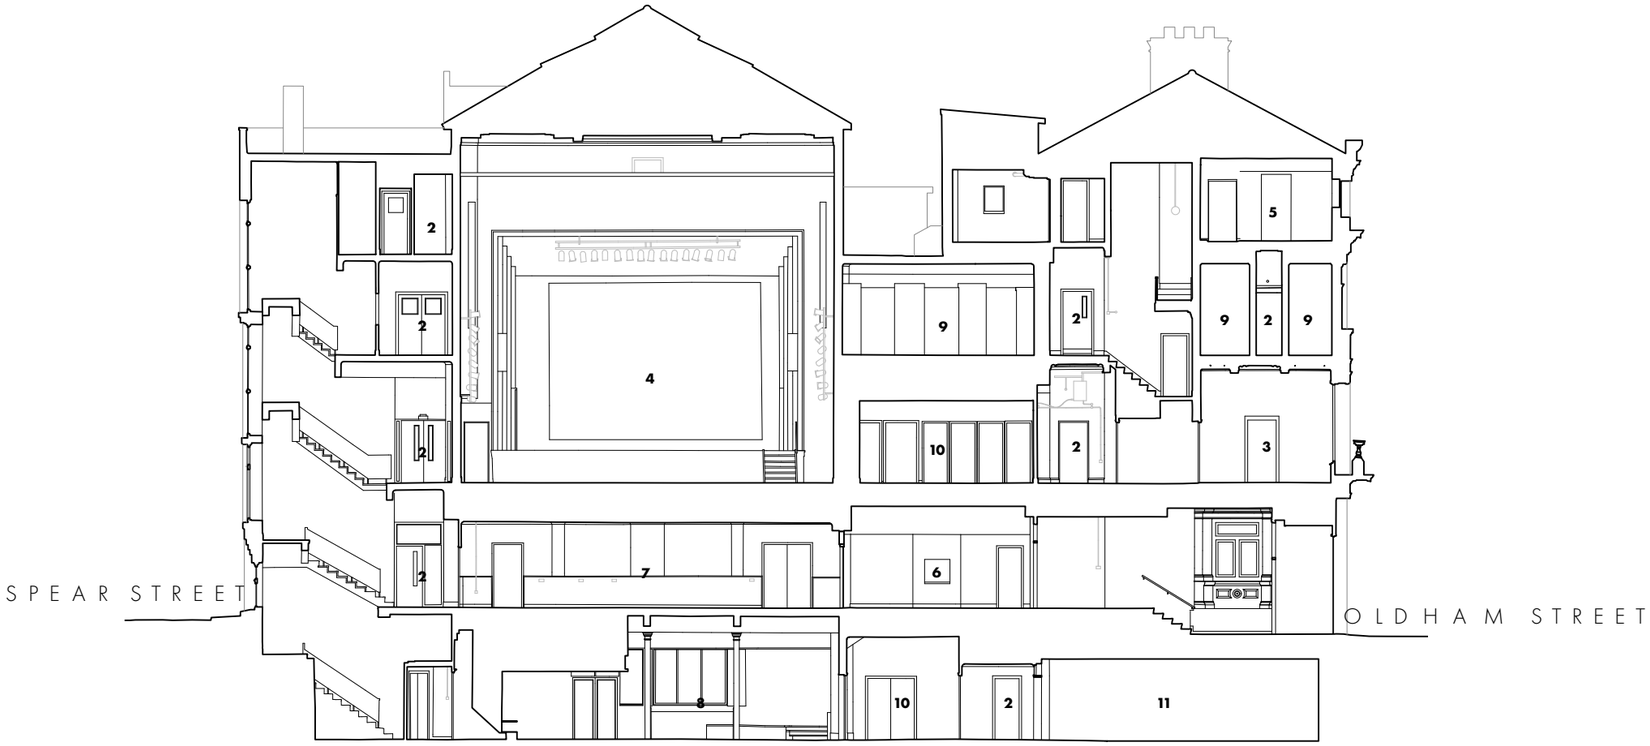

0m 1m 5m 10m

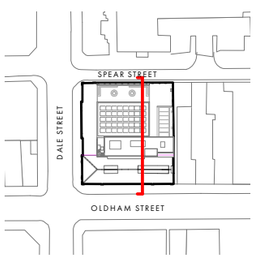

EXISTING SECTION - 02

1	RETAIL UNITS	**8**	MOSAIC
2	CORRIDOR	**9**	ARCHIVE
3	ROOM FOR HIRE	**10**	BREAK OUT
4	CENTRAL HALL	**11**	PLANT
5	OFFICE		
6	RECEPTION		
7	CAFE		

OMI Architects

31 Blackfriars Road, Salford, Manchester, M3 7AQ
+44(0)161 832 3242 / info@omiarchitects.com / www.omiarchitects.com

PROJECT	METHODIST CENTRAL HALL					
DRAWING	EXISTING SECTION 02					
DATE	MAY 23	DRAWN BY	DS	SCALE	1:200	@A3
JOB NO.	1433	DWG.NO.	L0301			