


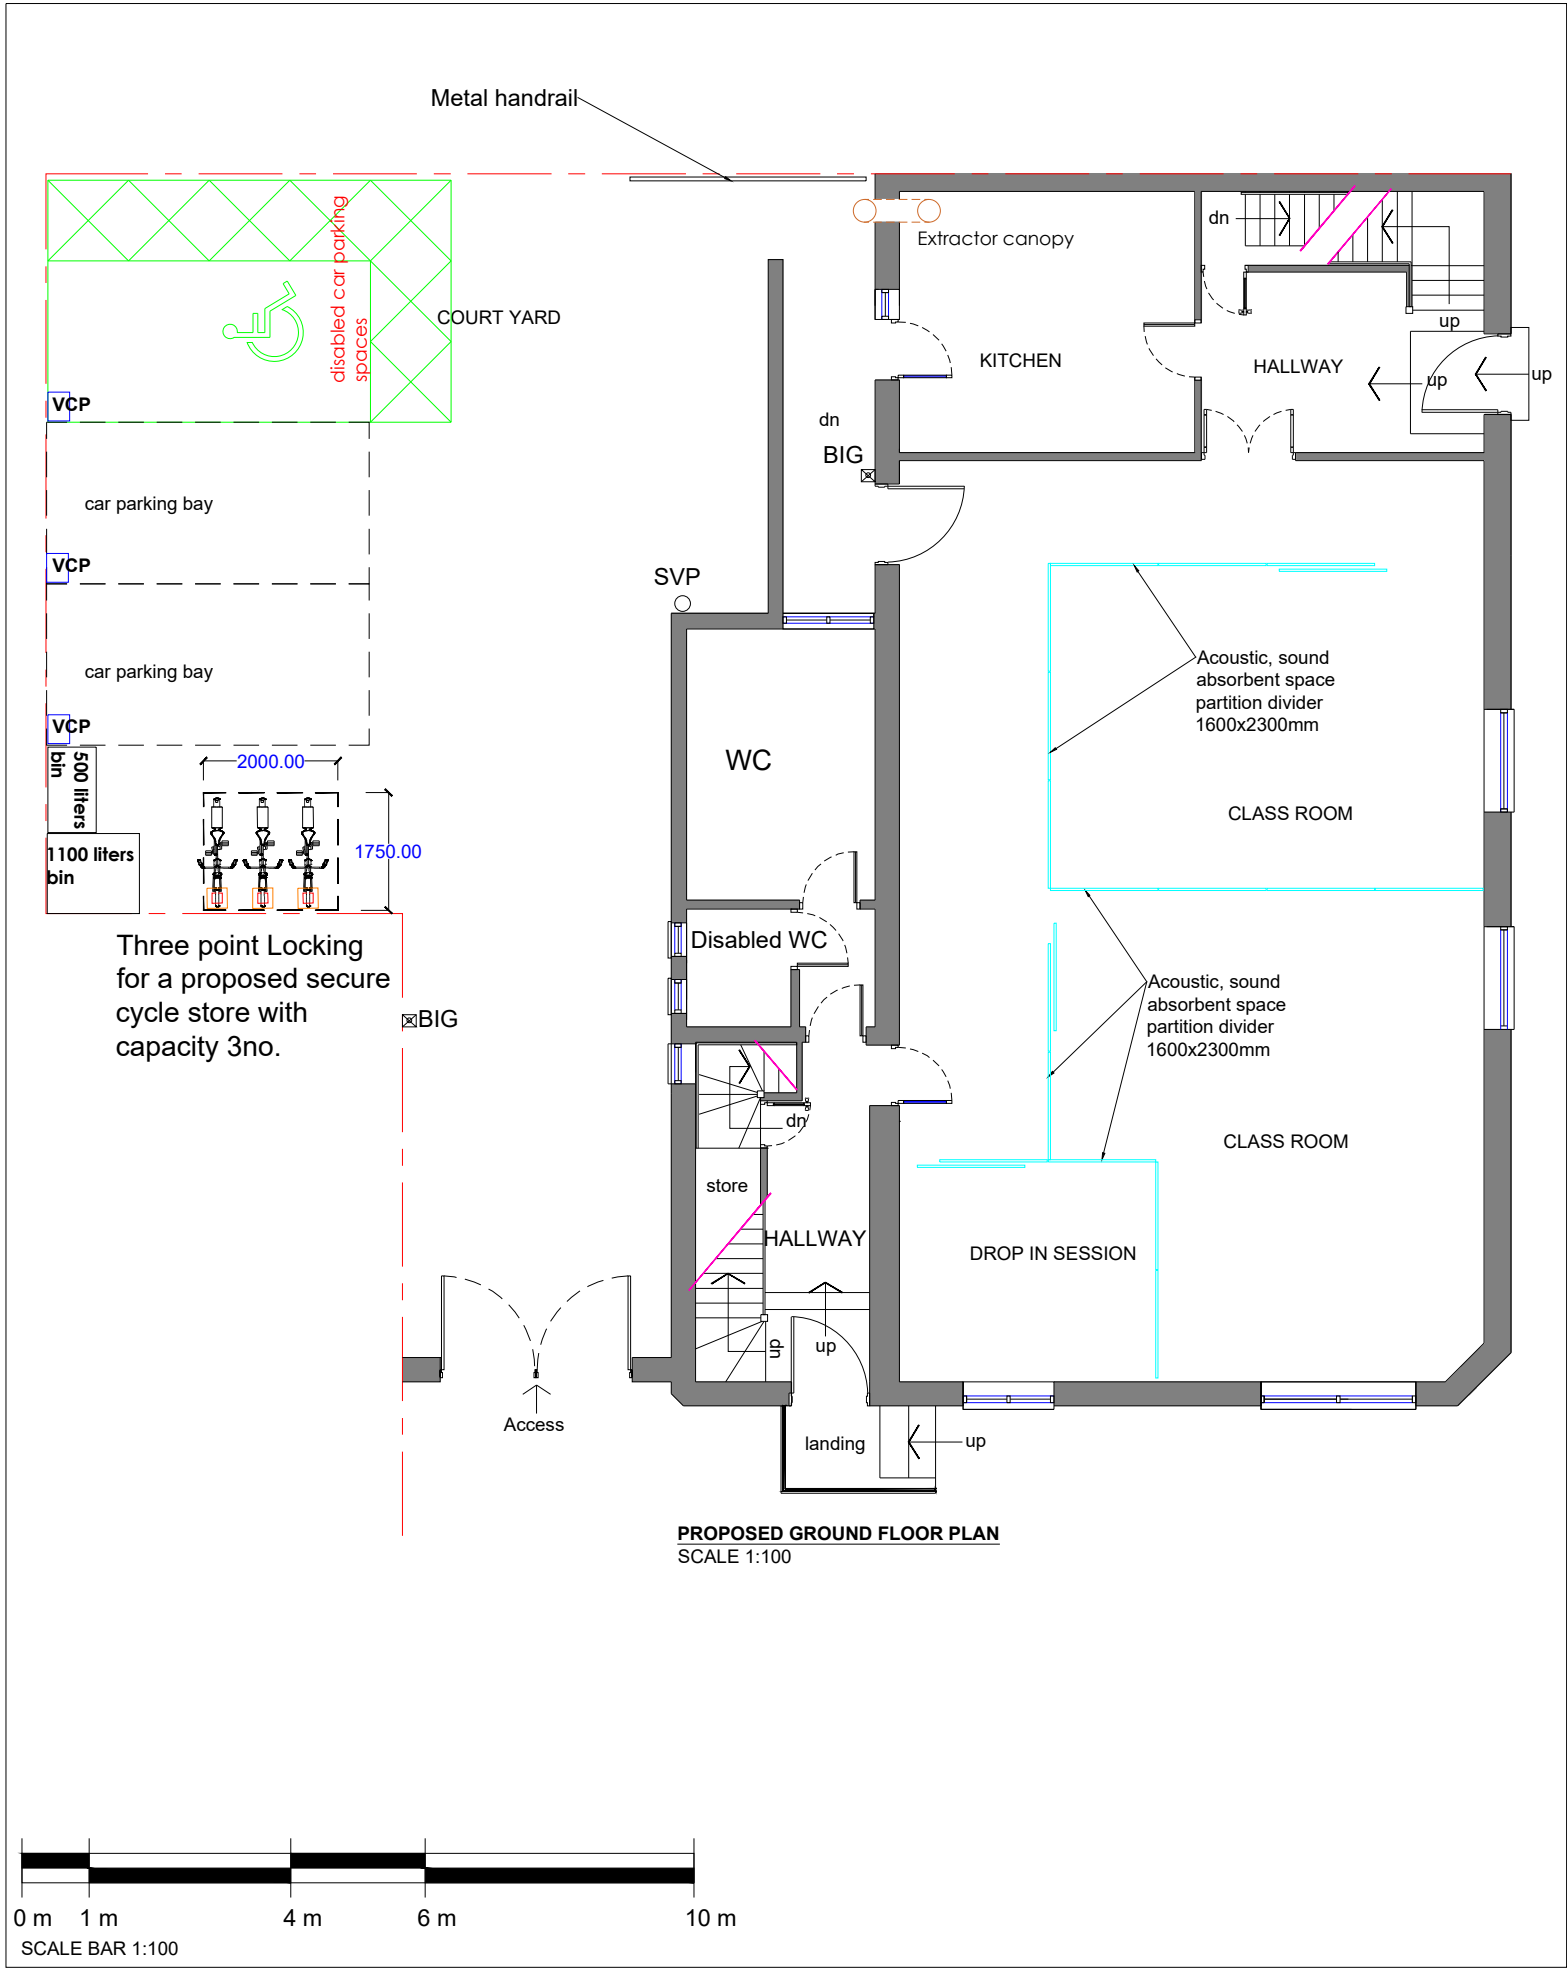

DISCHARGE CONDITIONS

CONDITION 7, DISPOSE OF WASTE



500 Litre Galvanised Steel Wheeled Recycling Waste Container



1100 Litre Flat Wheeled Bin

CONDITION 8,CYCLE STORAGE



Conviviale Modular Bicycle Rack (H575 x L1510mm 3 Bikes)

Slanted design ensures maximum space Galvanised and painted 3 rack extension module, provides more security for two-wheel (2 attachment points: frame and wheel) Diamond curve moulded aluminium top cap manufactured from 70 x 70mm & 40 x 40mm steel tubing Installation on base plates, ground hoops supplied or concrete directly in ground



Dudley Bike Shelter (Grey) 2000mm wide

CONDITION 9, ELECTRIC VEHICLE CAR CHARGER



3XRolec EV Qubev Smart EV Charger 22kW 1 x Type 2 Socket

Universal charging Type 2 socket compatible with all EVs and PHEVs on the market, and also with solar power

- Power rating up to 22kW
- Adjustable power rating - 10A, 13A, 16A and 32A
- Free QUBEV Smart Wi-Fi app
- Scheduled / off-peak charging
- PEN fault and residual current protection [AC 30mA Type A, DC 6mA]
- Dynamic load balancing [CT clamp and cables included]
- Built-in LED charging status indicator
- UK smart charge point regulations compliant including tamper security

GENERAL NOTES

1. The contractor must check the site and the approved drawings before commencing the works and must take any working measurements as necessary and any discrepancy must be reported to the client.
2. Work shall comply with any current relevant BS/codes of practices and confirm to the Building Regulations including the latest amendment. The contractor is responsible for setting out the works.

PROJECT ADDRESS

741 Ashton Old Road
Openshaw
Manchester
M11 2HD

PROJECT

Change of use from Public House to centre for education training and advice and community use

DRAWING No.

DC152-1/24

SCALE

1:1250
1:500

REVISION

DATE

KEY

BOUNDARY
VCH Vehicle Charging Point

DATE

25/06/2024

STATUS

Planning

DRAWN BY

AT

PAPER SIZE

A3

AT A. Design
12 Hastings Gardens
Stockport
SK5 8BF
ata_design@hotmail.com
07830039347