




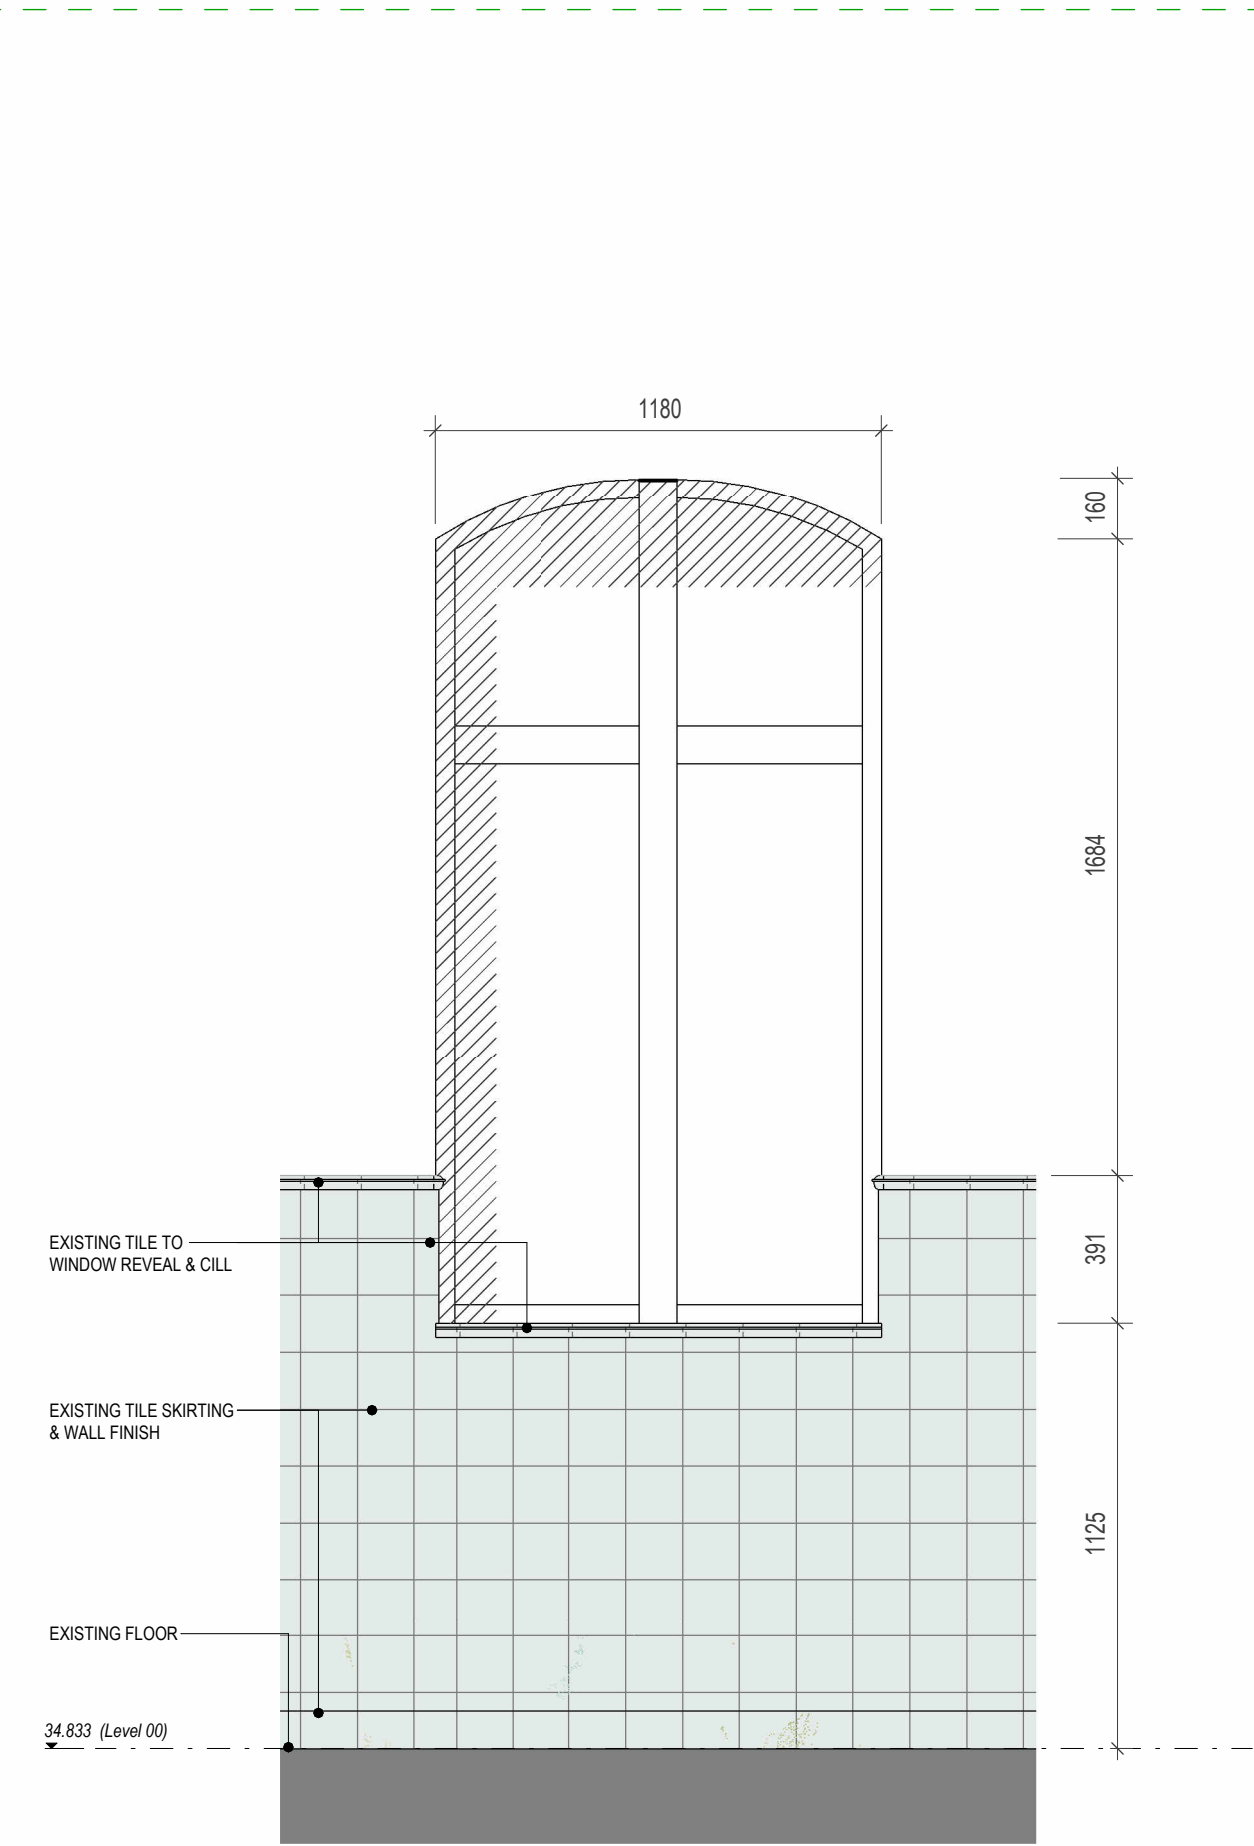


1 Existing GF Opening - Elevation Callout
1 : 20

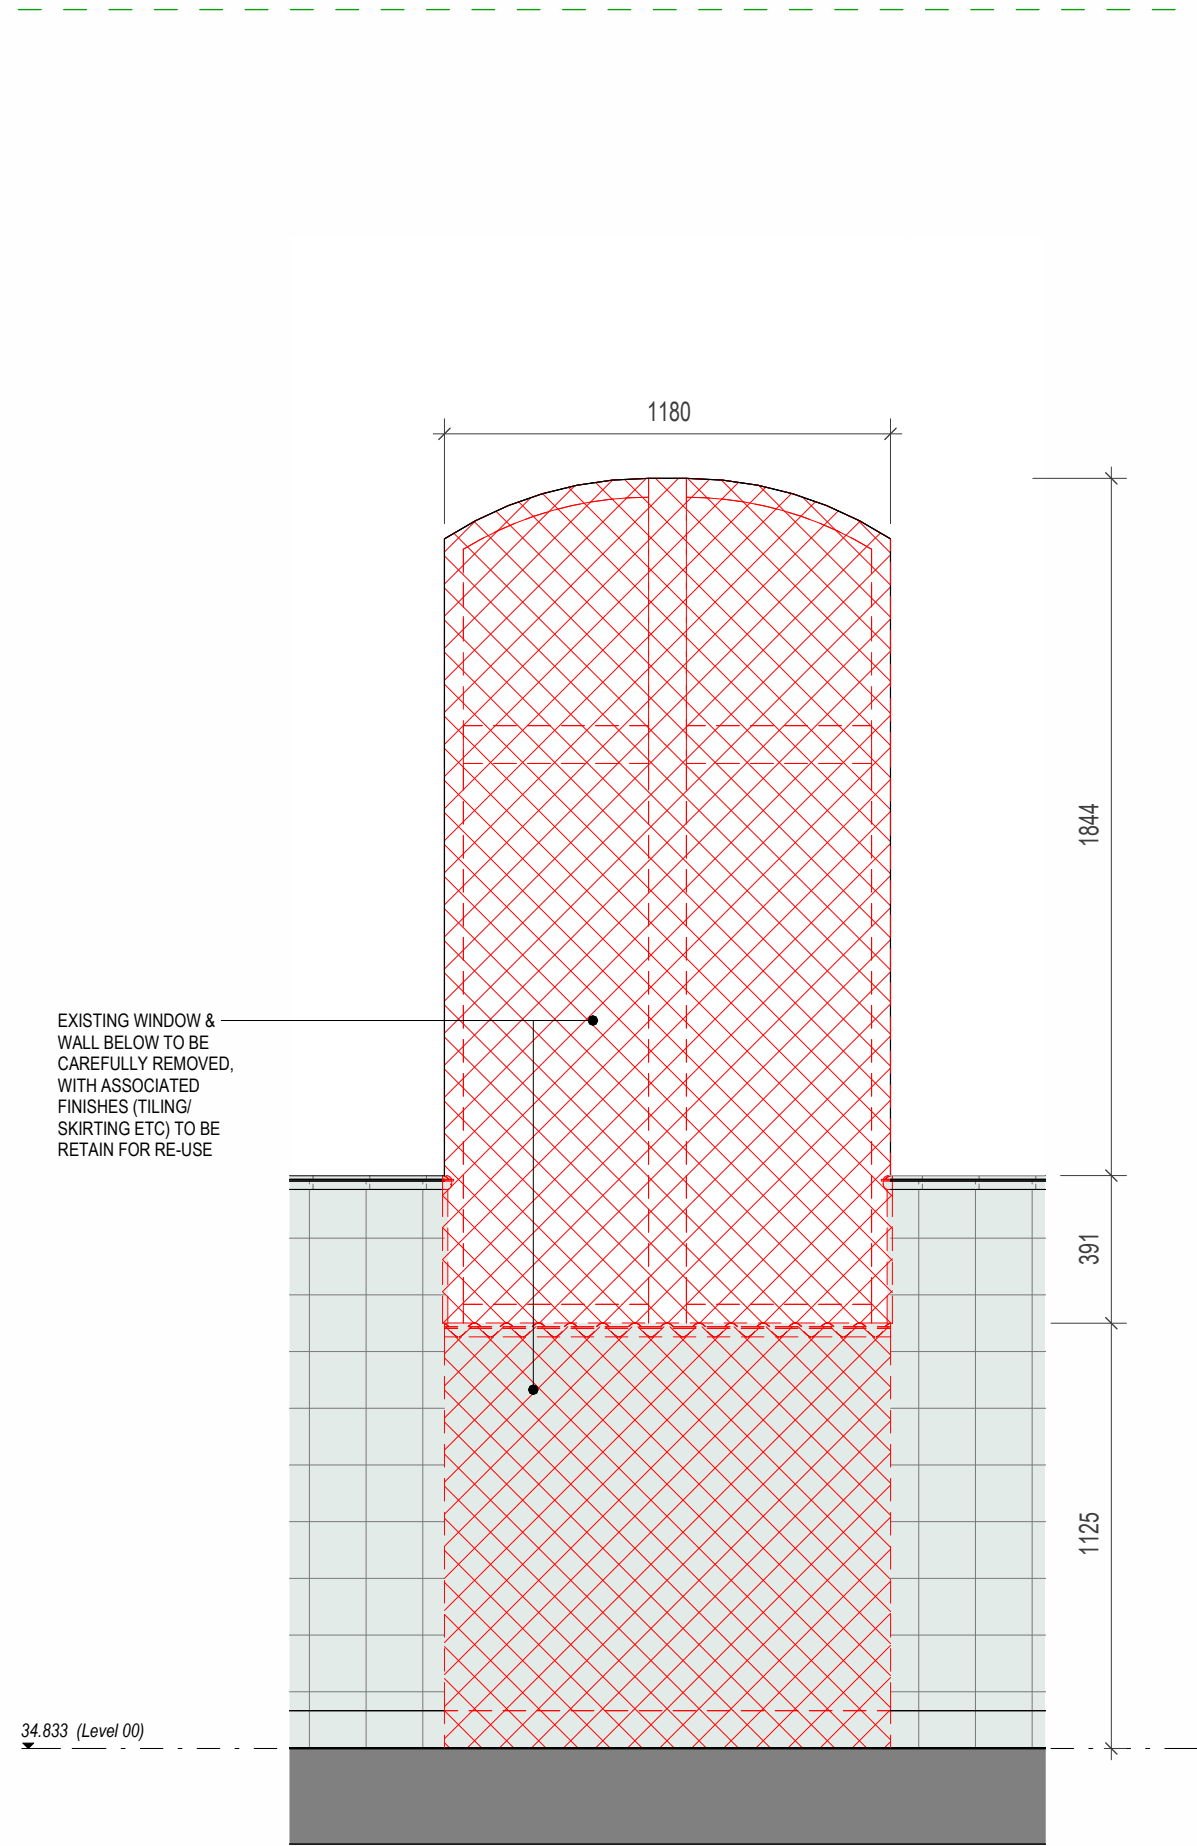


2 Demolition GF Opening - Elevation Callout
1 : 20

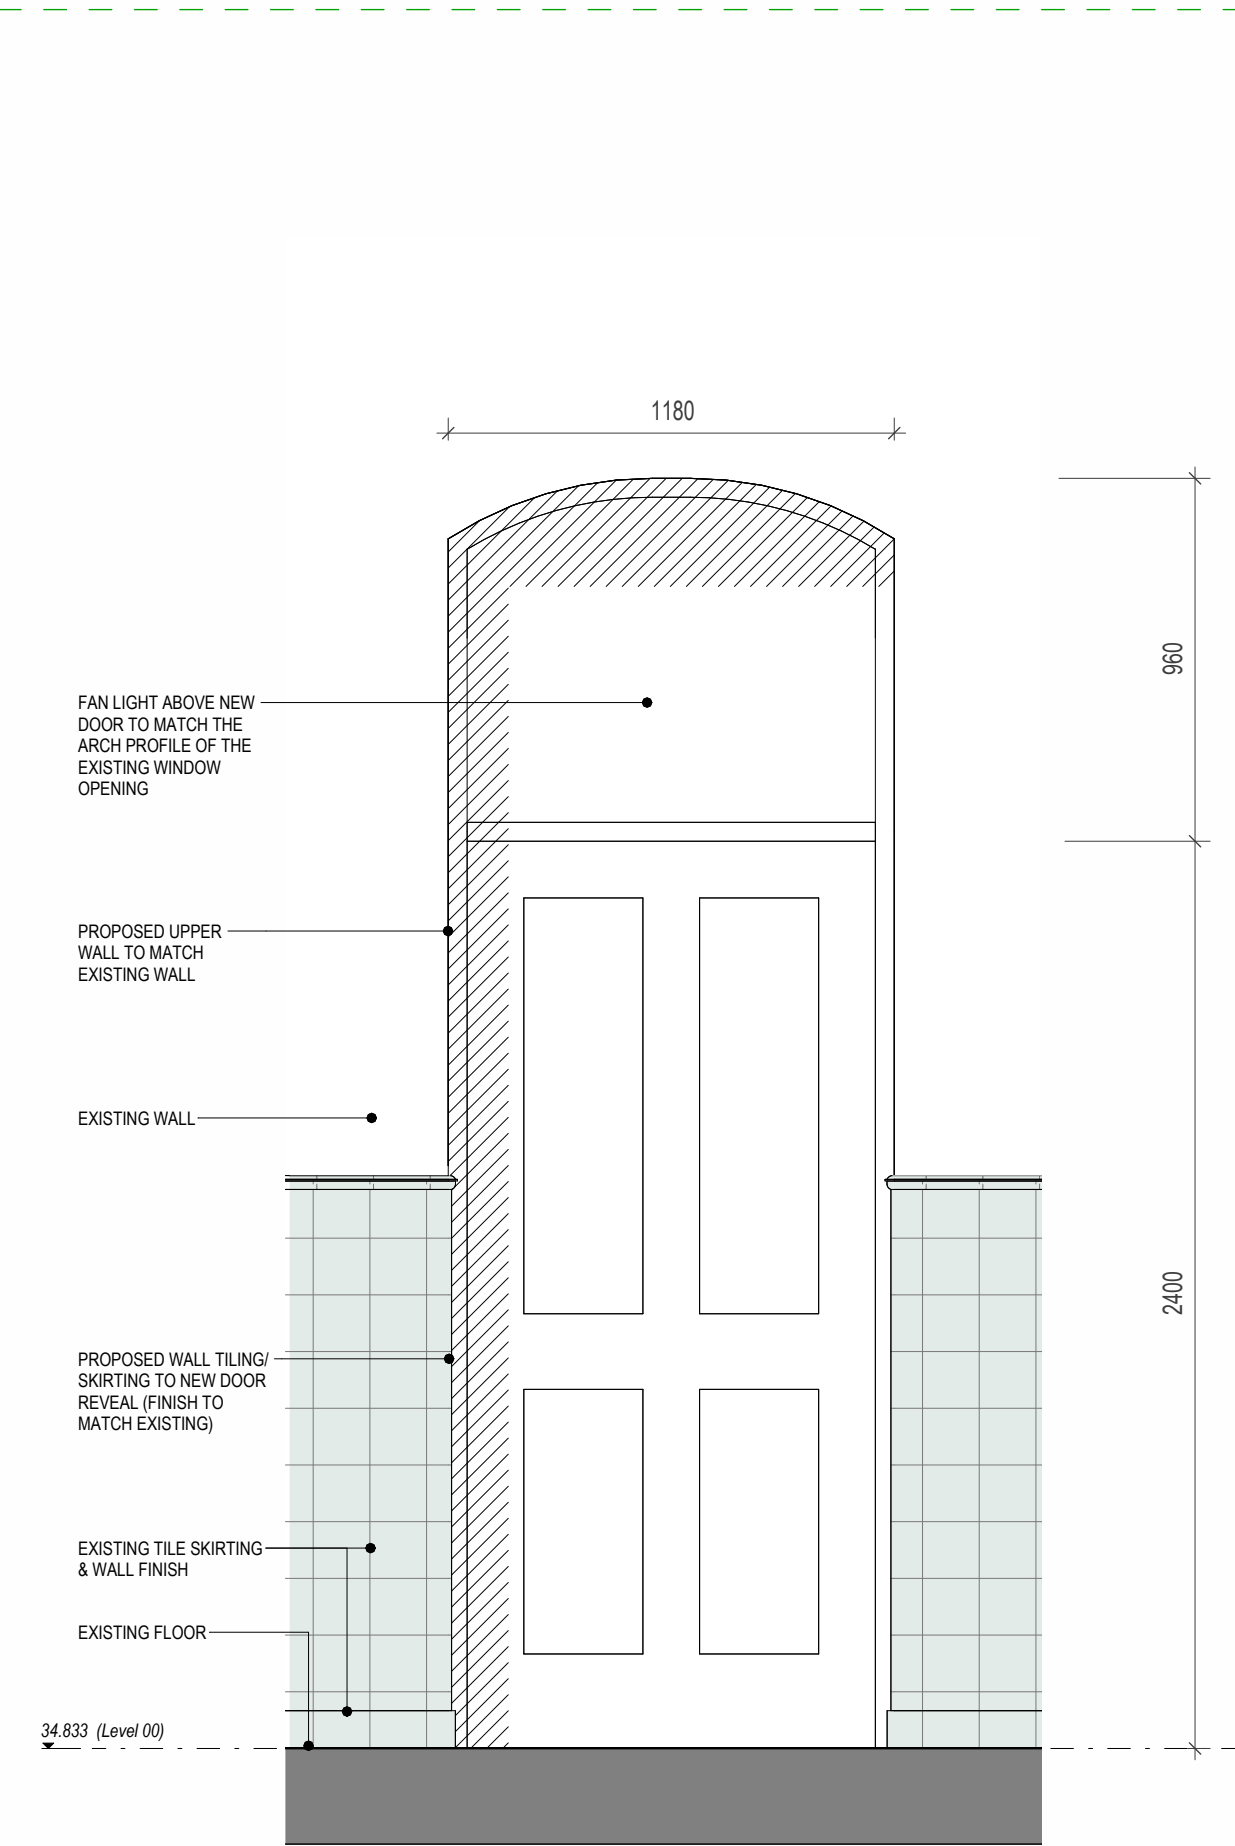


3 Proposed GF Opening - Elevation Callout
1 : 20

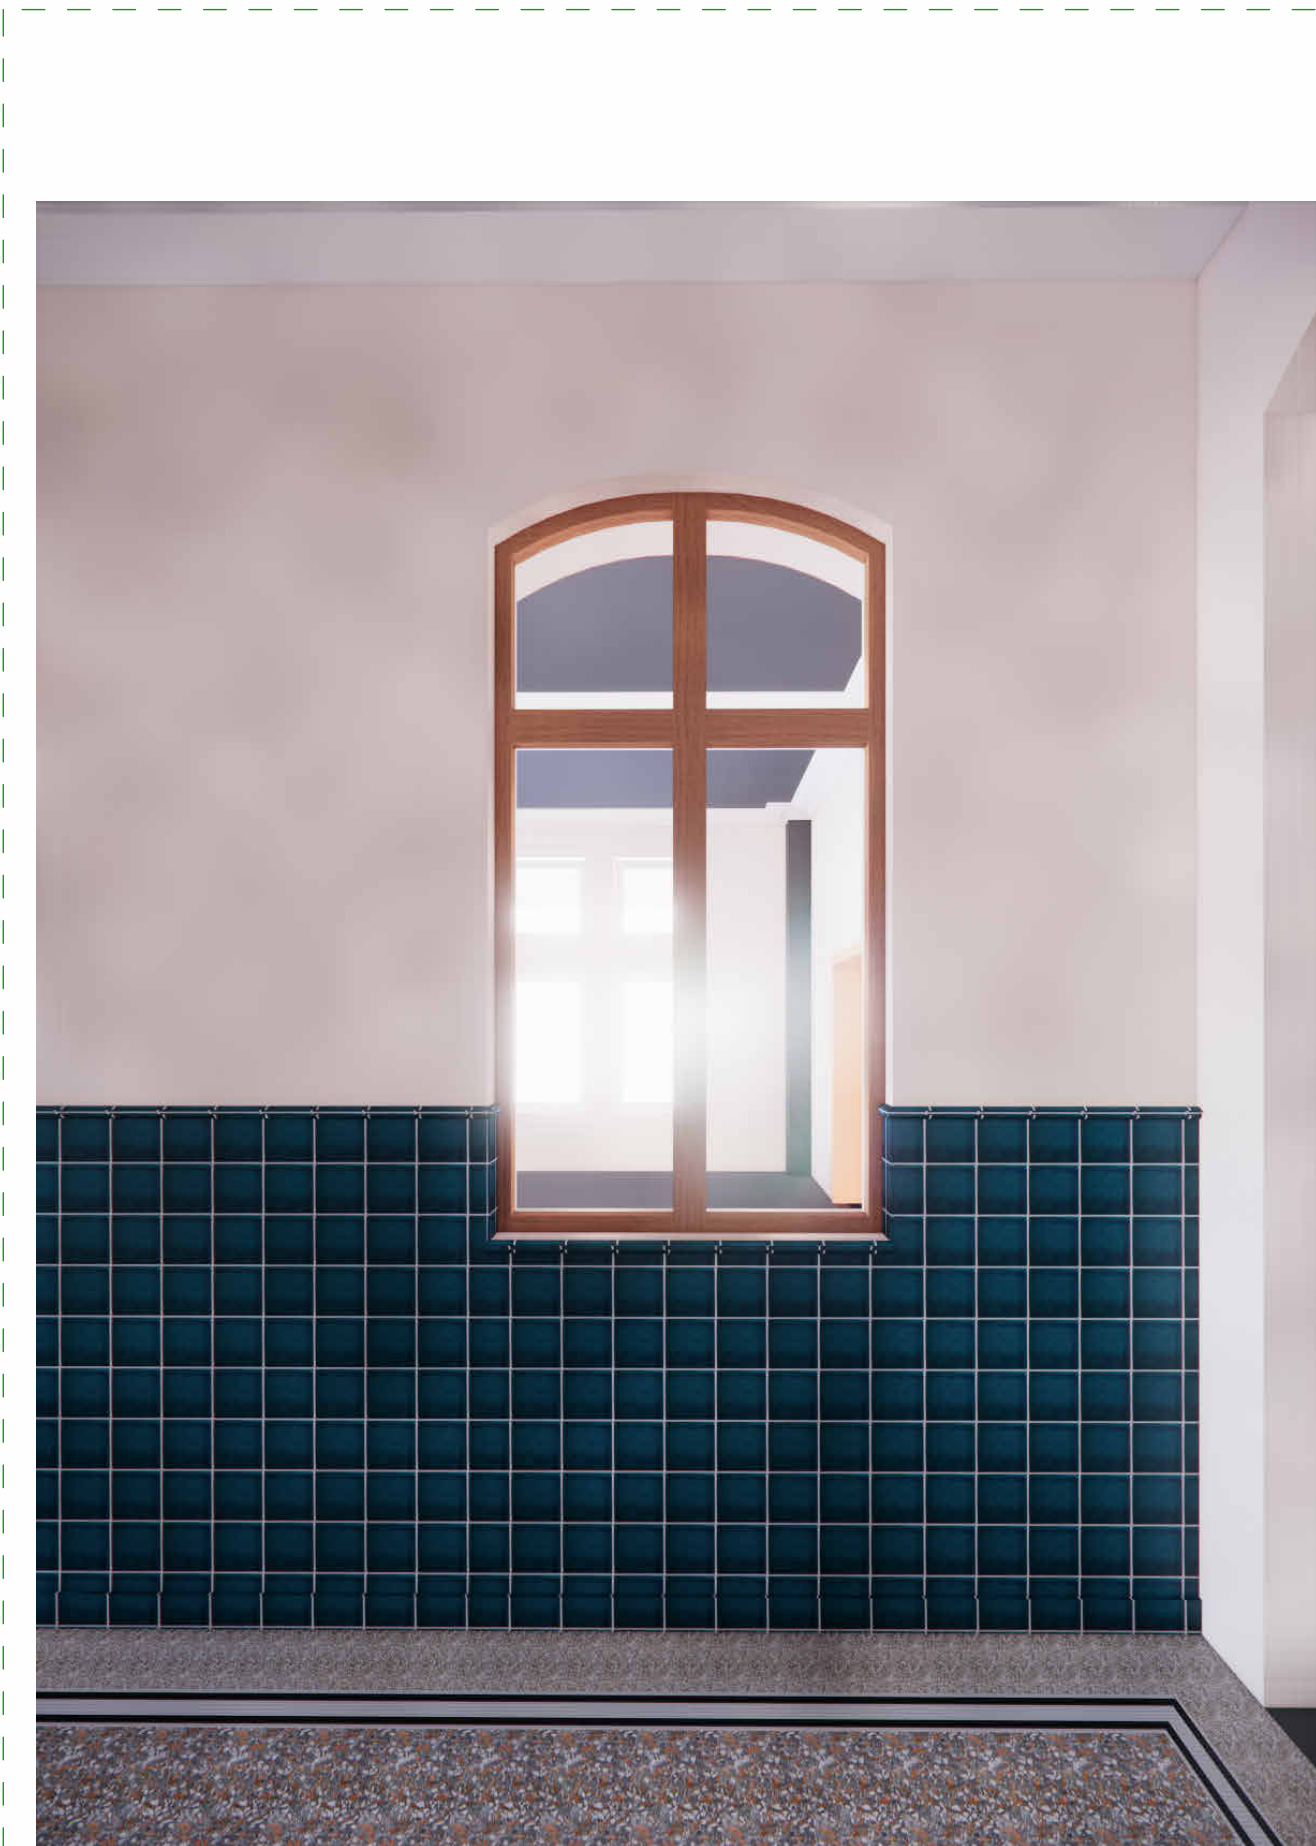


7 Existing GF Opening - 3D View
1 : 1

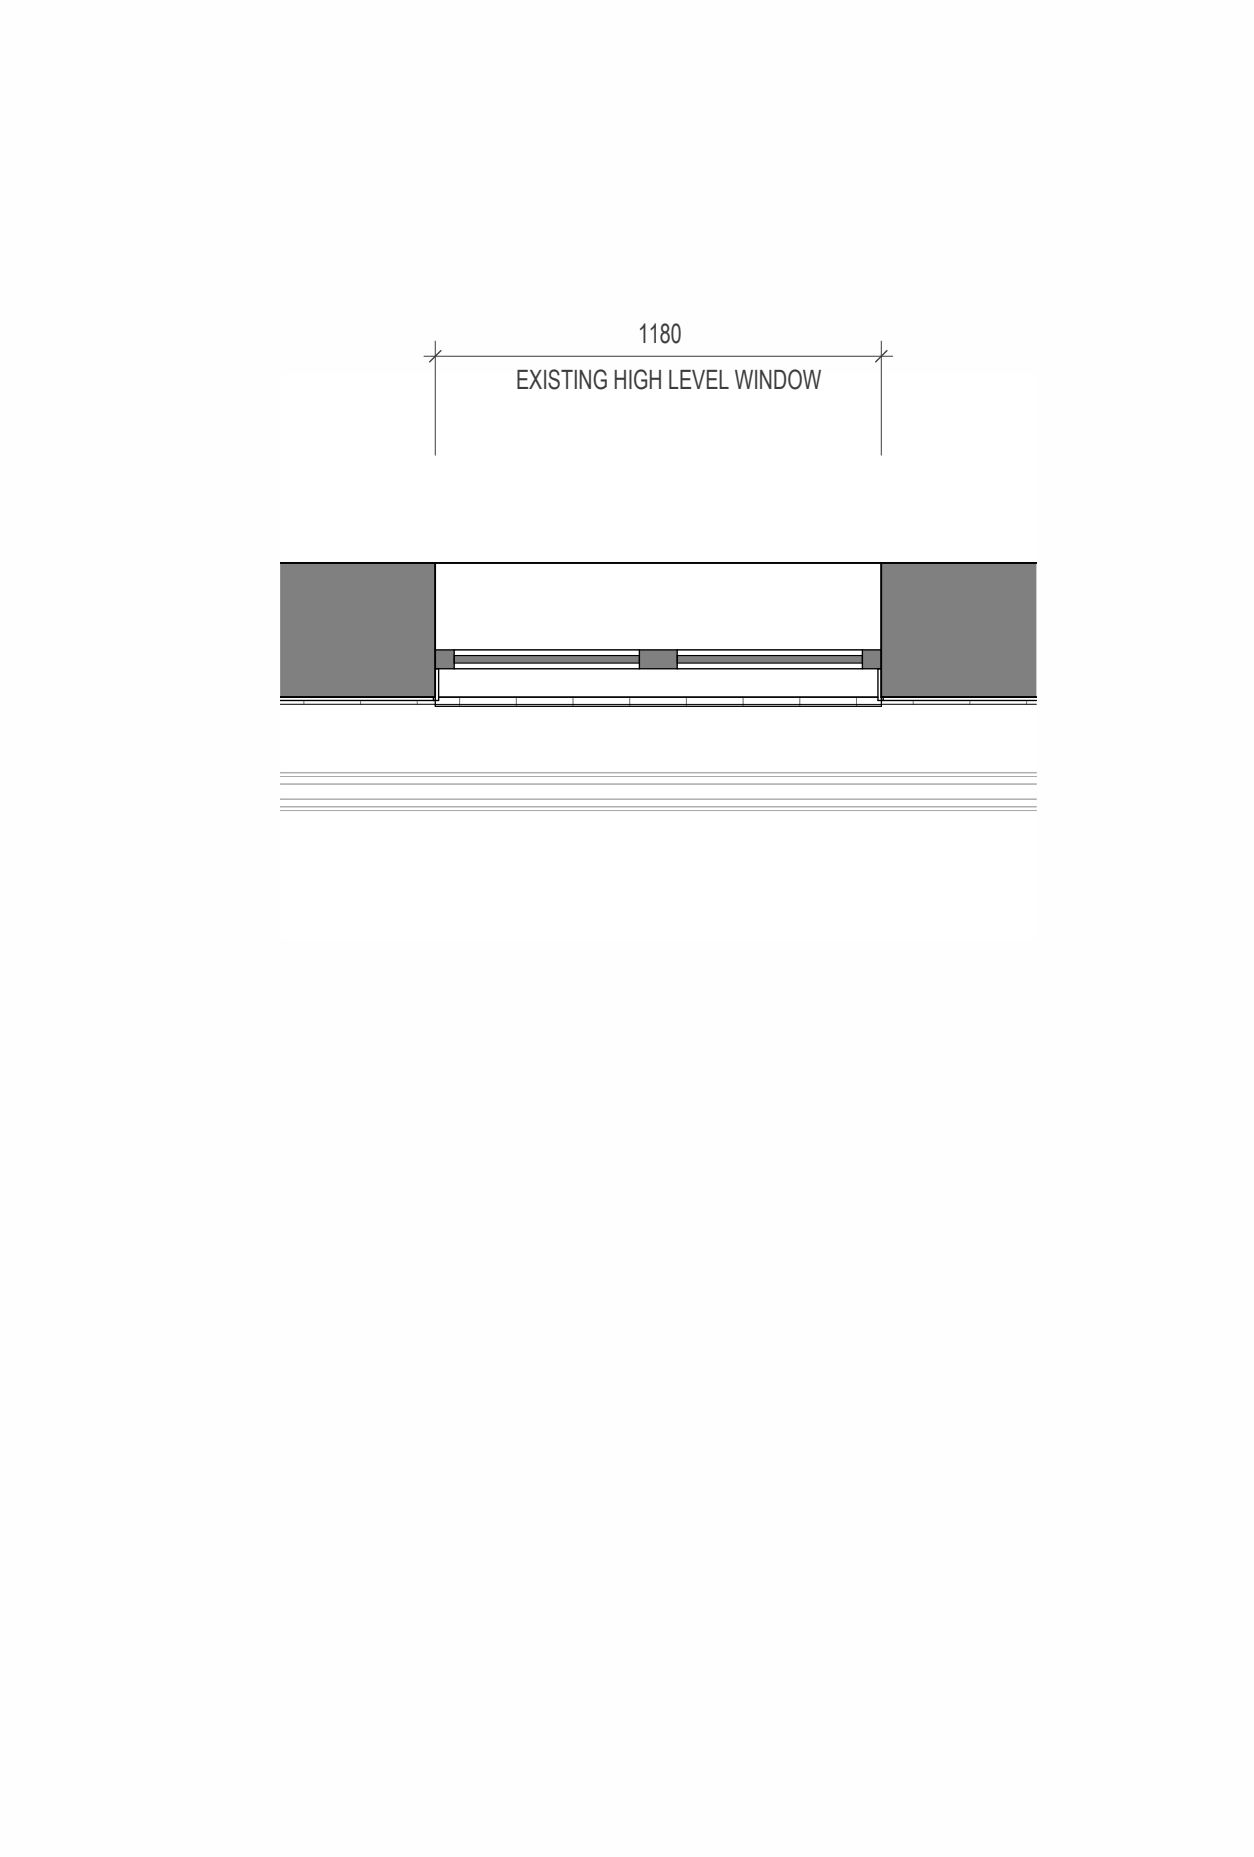

4 Existing GF Opening - Plan Callout
1 : 20

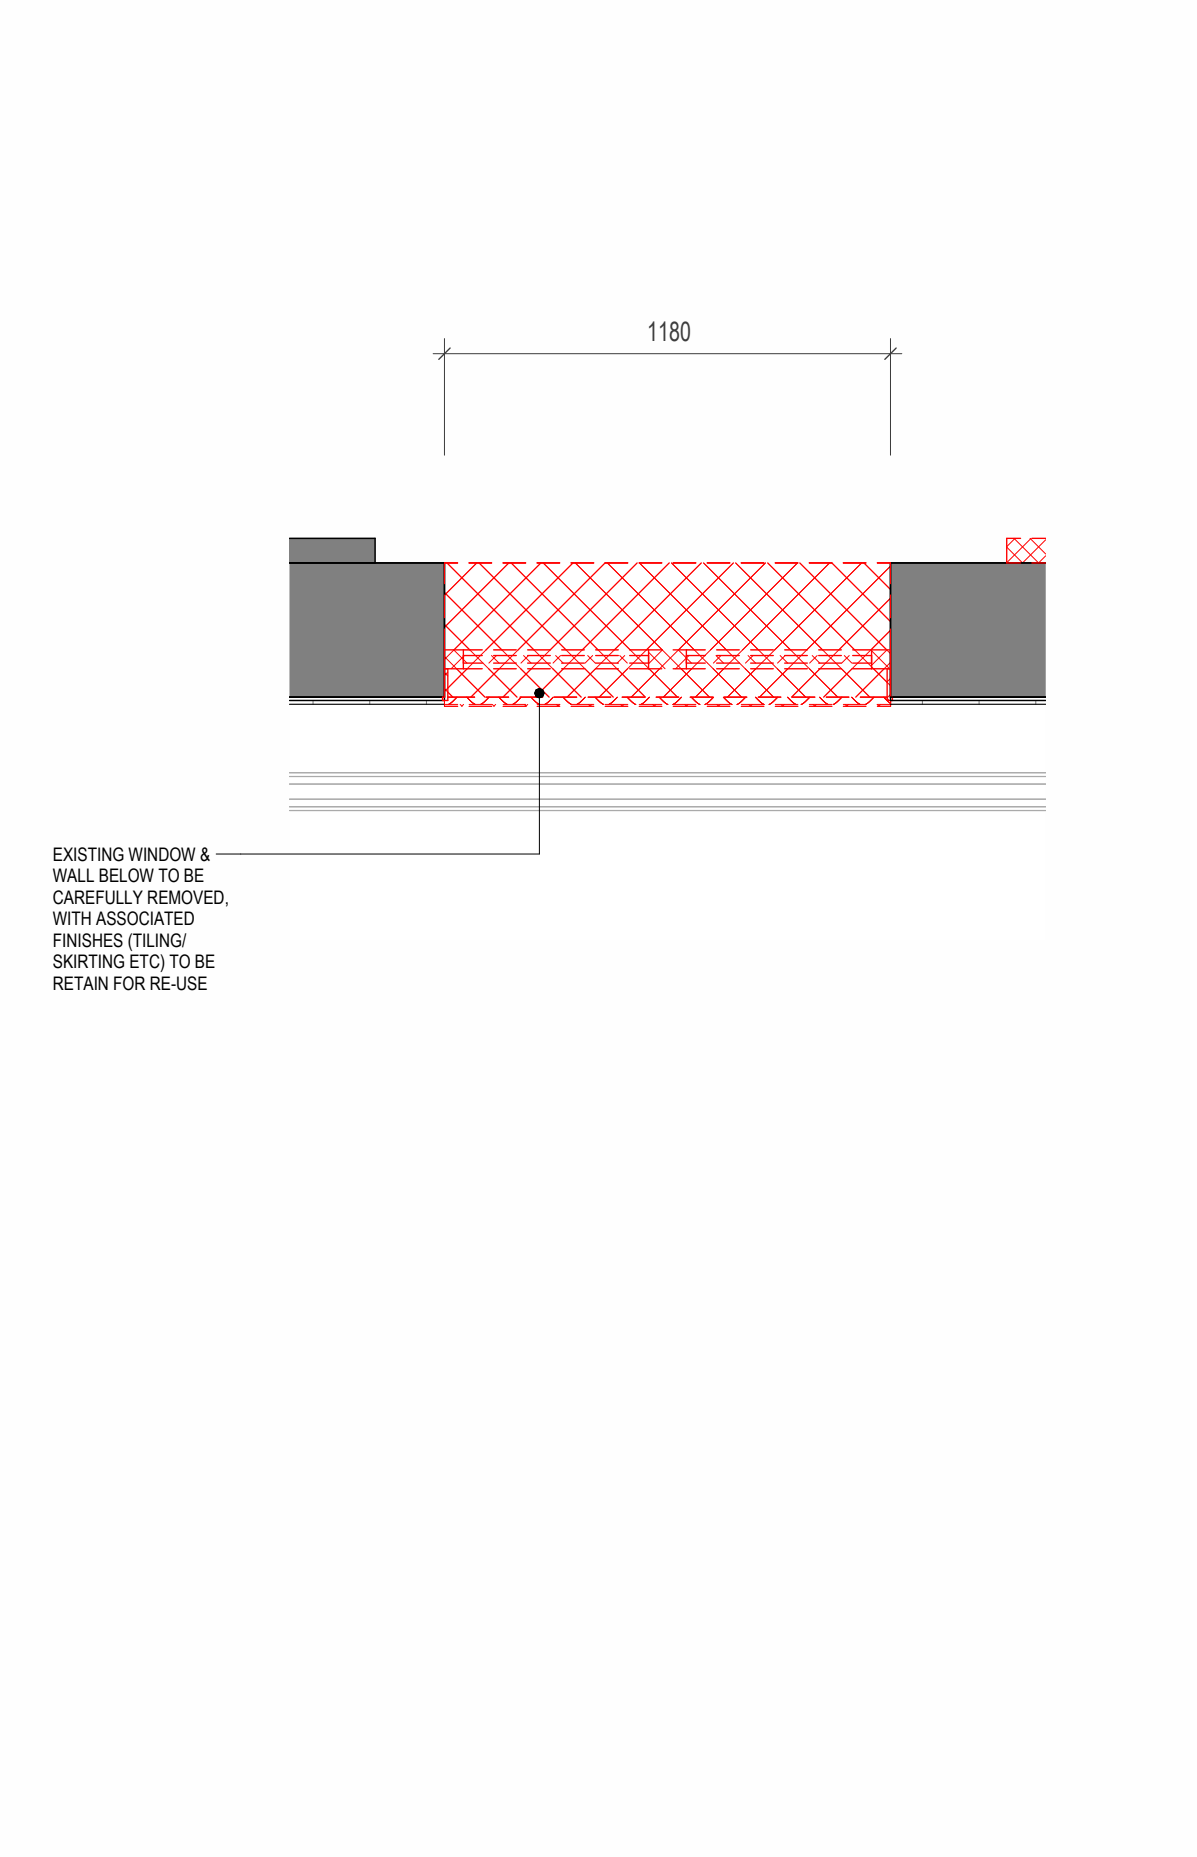

5 Demolition GF Opening - Plan Callout
1 : 20

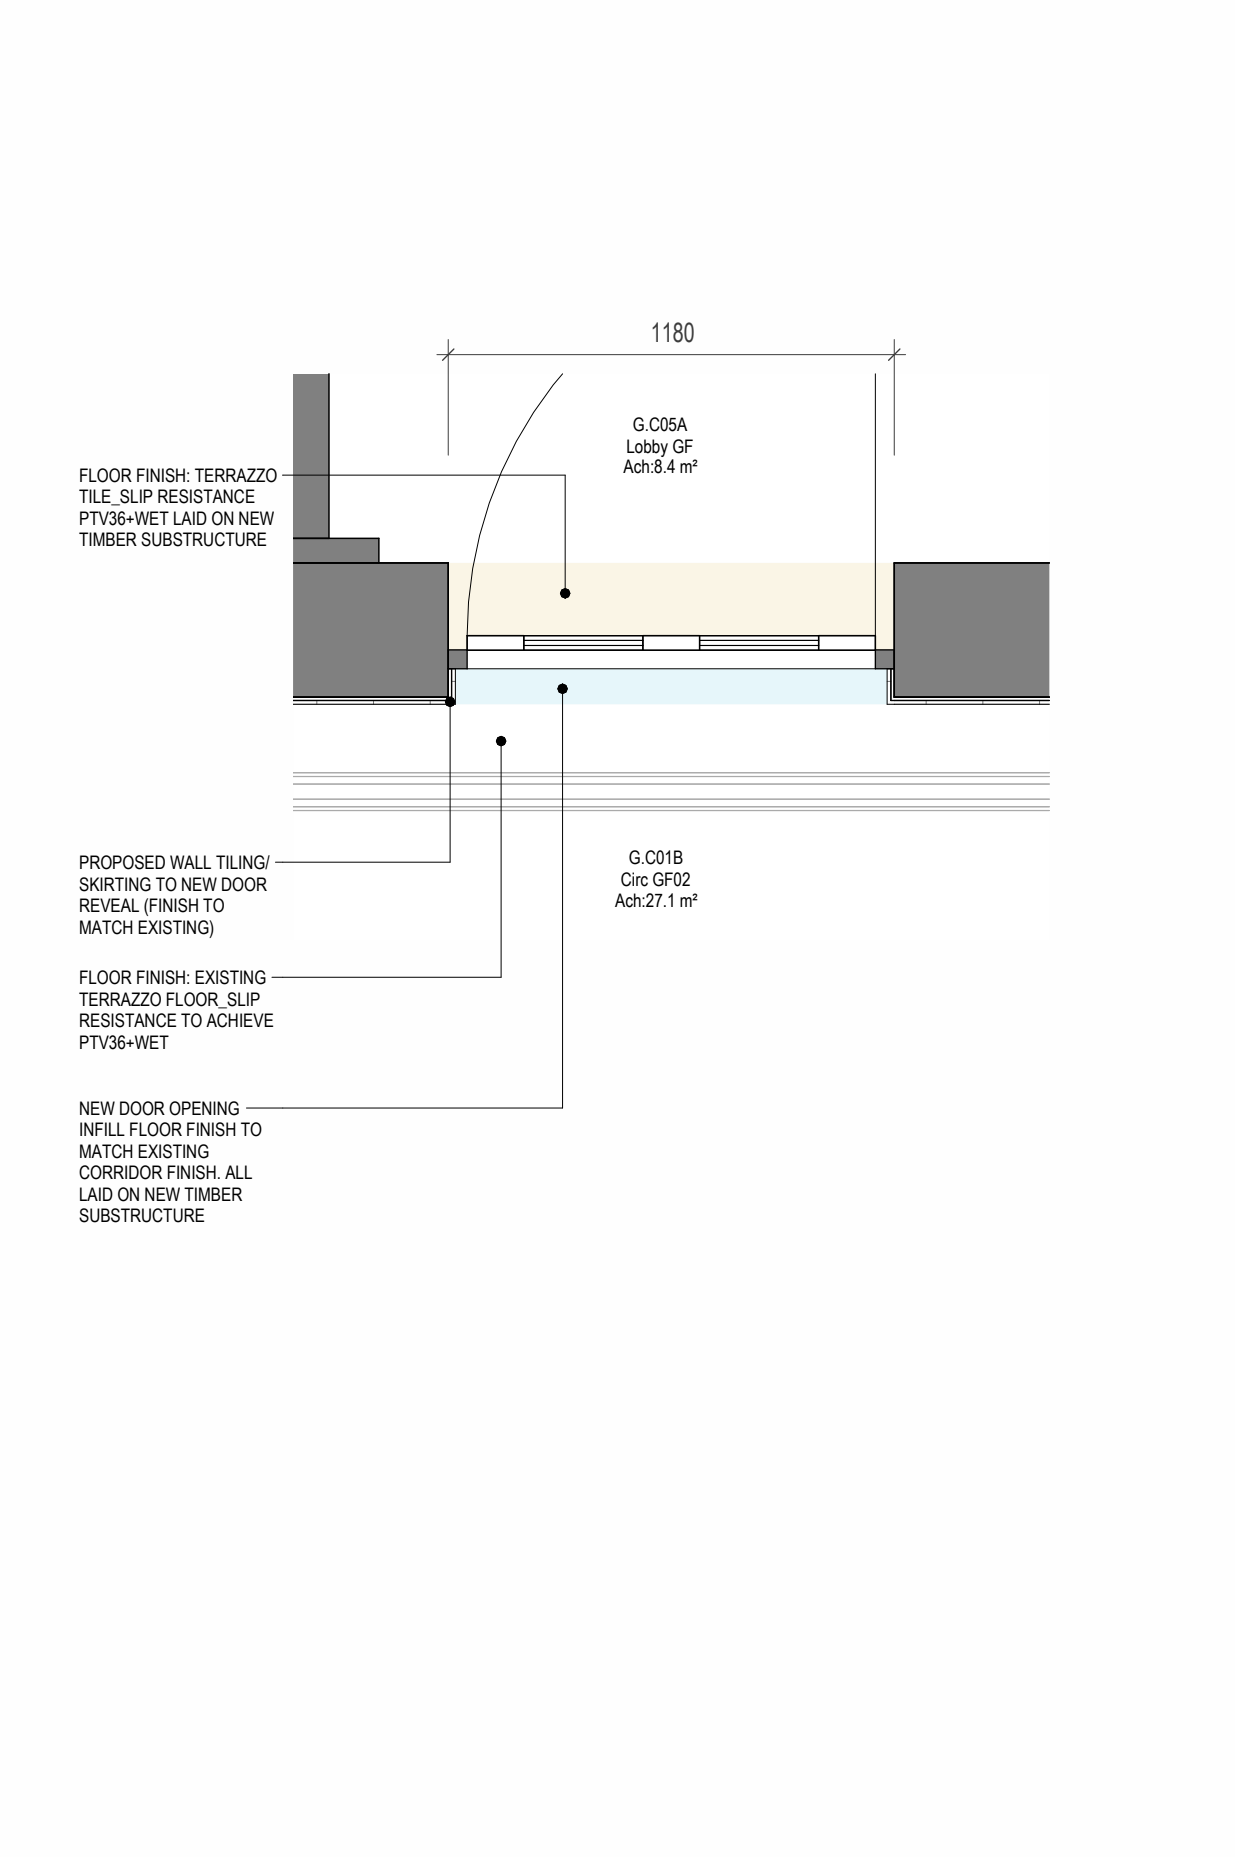

6 Proposed GF Opening - Plan Callout
1 : 20



8 Proposed GF Opening - 3D View
1 : 1

Notes:

- This drawing is copyright.
- Do not scale dimensions from this drawing.
- This drawing is to be read in conjunction with all other relevant drawings.
- All discrepancies on this drawing are to be reported to the architect.
- Do not modify any element of this drawing.
- Use drawing only for purpose(s) issued.
- This drawing may contain colour.

Scale Bar

00.2m0.6m1.0m

Scale: 1:20

North Point

Key Plan

The following external model files are included within this drawing:

--	--

P32023/12/01Listed Building Consent Submission.

AB

RM

P22023/10/20Stage 4 Issue for Costing

AB

RM

P12023/10/06Stage 4 Issue for Costing

AB

RM

Rev

Date

Revision Notes

Drawn

Review

MANCHESTER

1824

The University of Manchester

ARCADIS

Project

Rutherford Building

Drawing Title

Screen increasing to door opening_Level GF

Job Number

141532

Date

Security Classification

Drawn By

Author

Scale@A1

Purpose

As indicated

LISTED BUILDING CONSENT

Drawing Number

3230-RBUM-ARC-XX-GF-DT-A-3230

Revision

P3