
COPYRIGHT OF ATELIER MB LTD
DO NOT SCALE FROM THIS DRAWING
DIMENSIONS TO BE CHECKED ON SITE

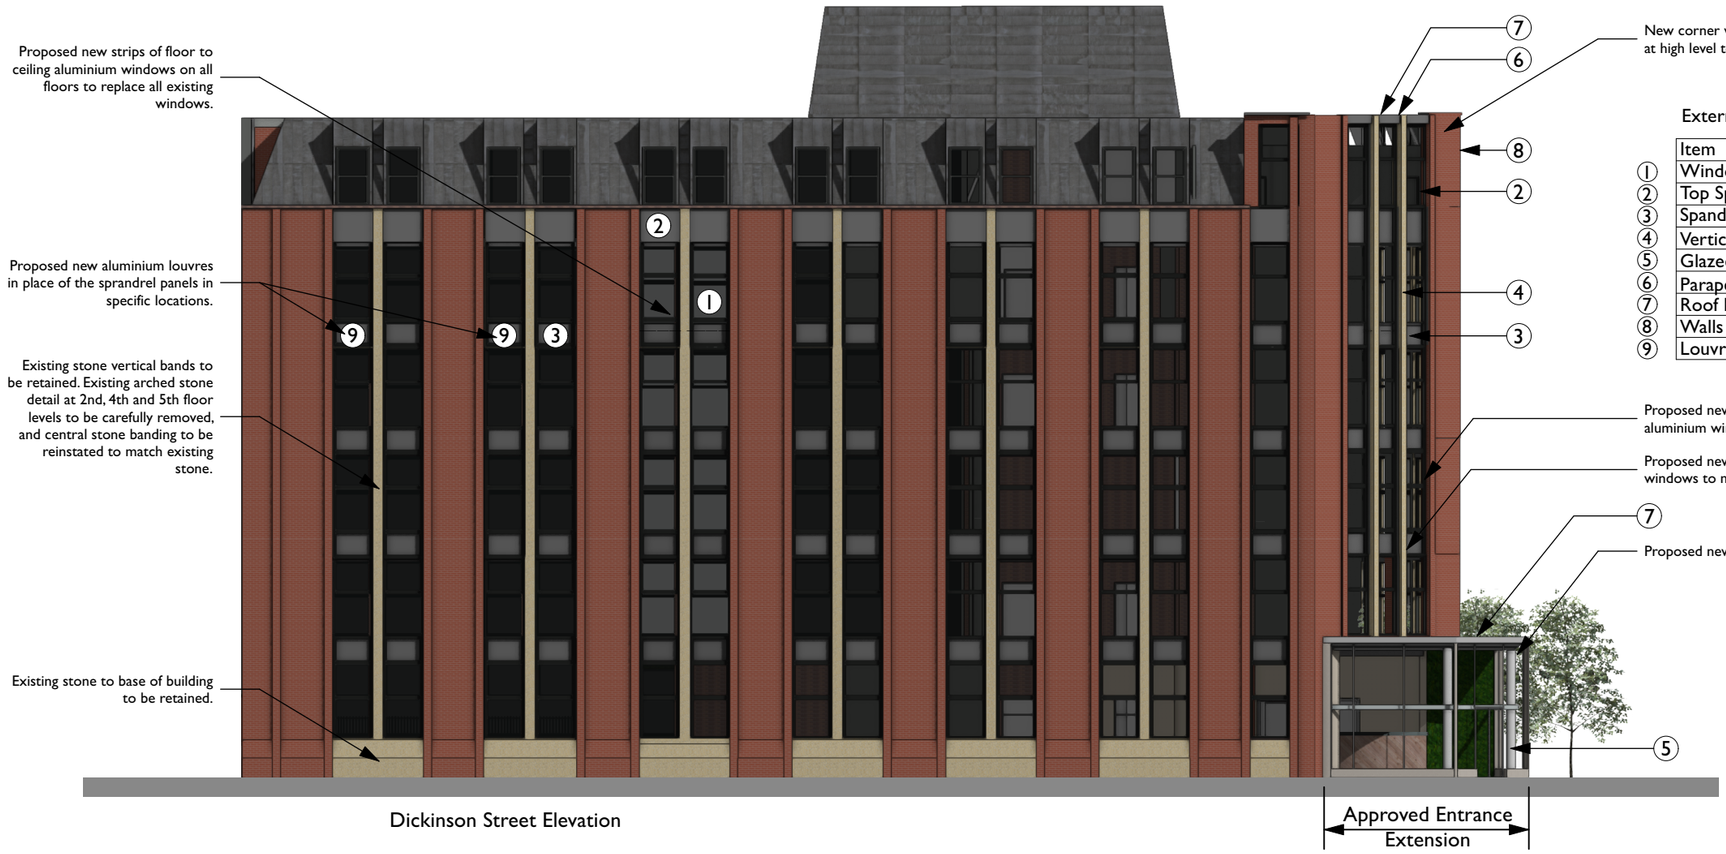


Dickinson Street Elevation

External Finishes

	Item	Material	Colour/Product
1	Windows	Aluminium	Anthracite Grey (RAL 7016)
2	Top Spandrel Panels	Aluminium	Anthracite Grey (RAL 7016)
3	Spandrel Panels	Opaque glass	Anthracite Grey (RAL 7016)
4	Vertical Bands	Stone	To match existing
5	Glazed Doors/Screen	Aluminium	Anthracite Grey (RAL 7016)
6	Parapet	Aluminium	Anthracite Grey (RAL 7016)
7	Roof Finish	Single ply	Sarnafil Lead Grey
8	Walls	Facing Brick	Ibstock Bradgate Claret brick
9	Louvres	Aluminium	Anthracite Grey (RAL 7016)



Portland Street Elevation

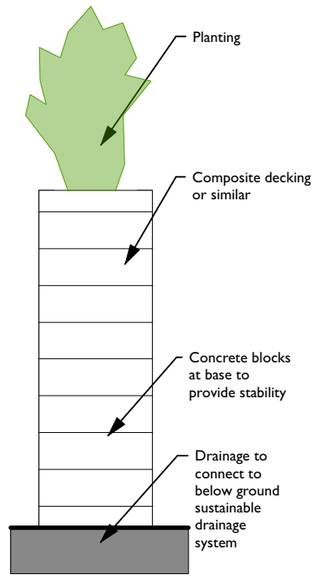

1:20 Planter Detail

Colours

RAL 7016

Rev		DRN	CHK
D 15/05/2024	Existing stone bands retained. Annotations added.	RD	AB
C 12/02/2024	Key and materials added.	RD	AB
B 07/02/2023	Substation added	AB	AB
A 01/02/2022	Ground floor entrance and facade remodeled, fifth floor dormer and corner windows added		

125 Portland Street, Manchester

Proposed Elevations - Sheet 1

scheme	1877
drwg no.	**P(201)**
revision	D
scale	1:200 @ A3
date first drawn	March 2021
drawn	RJD

SK sketch E existing P proposed T tender C construction FI final issue

www.ateliermb.co.uk
t 0161 236 0051
e architect@ateliermb.co.uk

Atelier MB
Urban Architects