



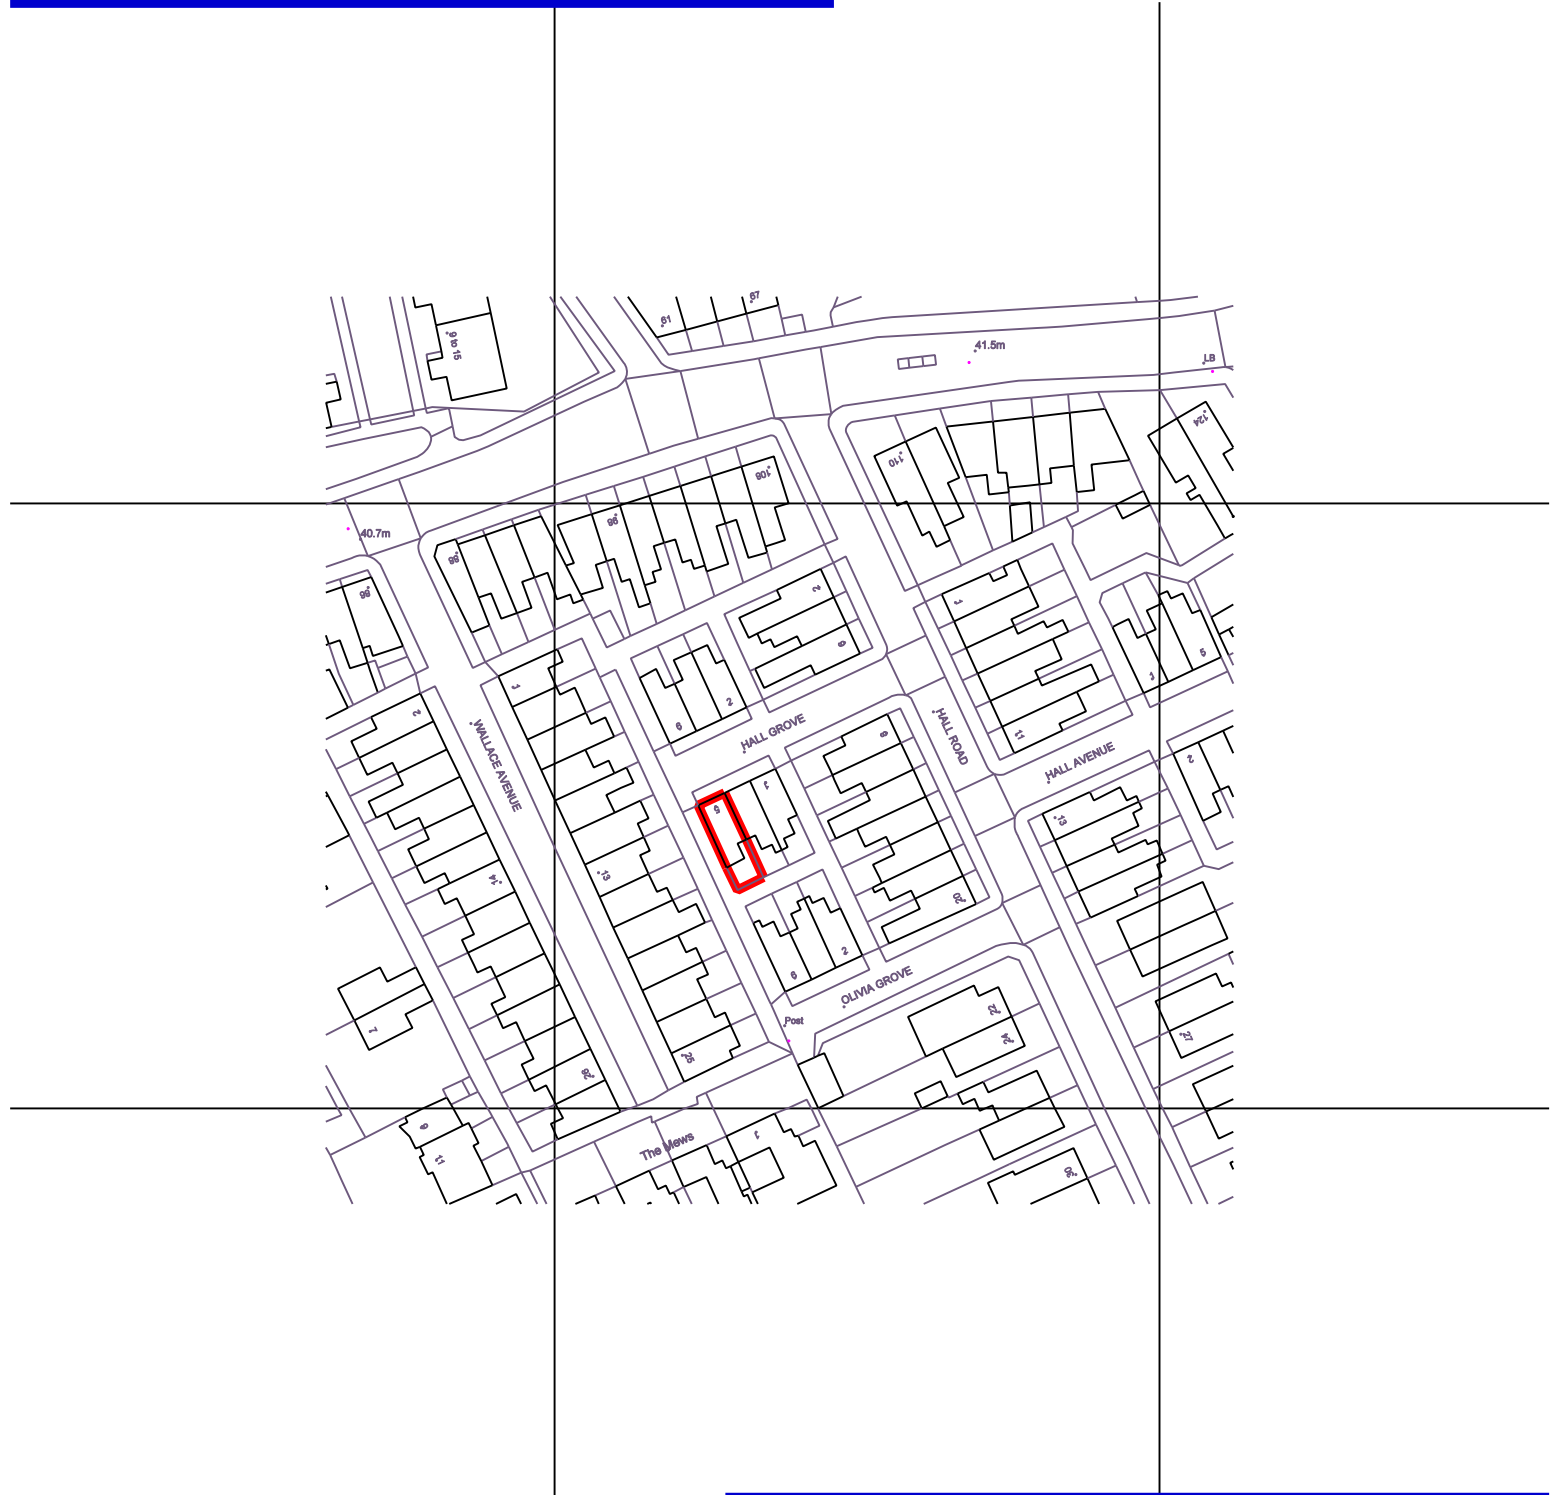

©Crown Copyright 2024 OS Licence no. AC0000849896

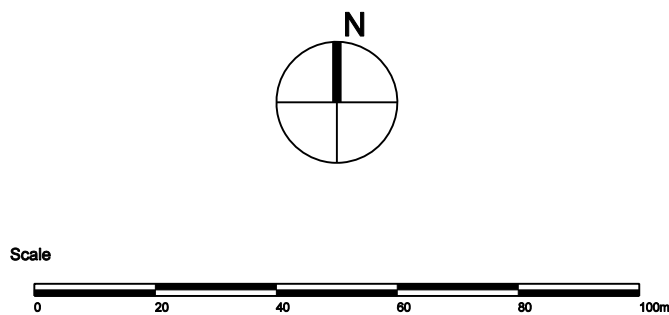

Rev. -	Description	By	Date
--------	-------------	----	------

Project: **Dormer Extension and Alterations**
5 Hall Grove
Rusholme
Manchester M14 5HU
for Parkwood Care

Title: **OS Location Plan**

Drawn:	fmd	Date:	April 2024
Scale:	1:1250 @ A4	Project No:	0675
Drawing No:	675/P11/01	Revision:	-

All dimensions to be as noted. Do not scale from this drawing. Report any discrepancies to the Architect / CA immediately.
This drawing is to be read in conjunction with the complete drawings, specifications, reports, etc. prepared by AK/A3.
This drawing is the copyright and property of AK / A3 and must not be copied in any way without prior written permission.
Tel: 0151 707 9437
e-mail: fmd@aka3.co.uk
©AK/A3 ARCHITECTS

AK/A3

AK / A3
ARCHITECTS
109 South Quay
Wapping Dock
Liverpool L3 4BW