


NOTES ORIGINAL A1


DO NOT SCALE FROM THIS DRAWING.
ALL DIMENSIONS TO BE CHECKED ON SITE.
(DRAWINGS MAYBE SCALED FOR LOCAL AUTHORITY & PLANNING PURPOSE ONLY)
COPYRIGHT PROTECTED.

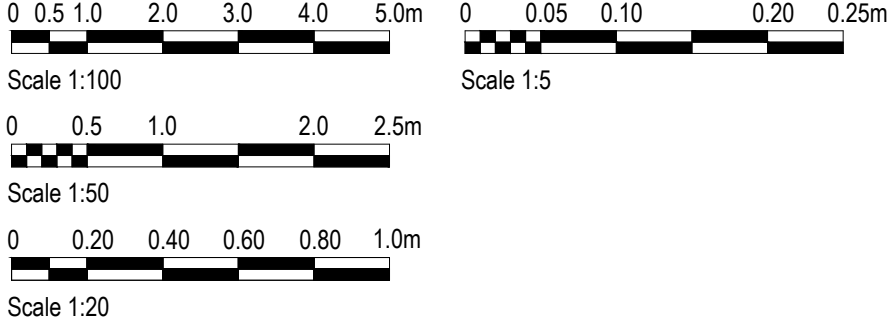


FOR PLANNING
DO NOT USE FOR CONSTRUCTION

CONSULTANT REFERENCES IN DRAWING:


STRUCTURAL - REF/REVISION

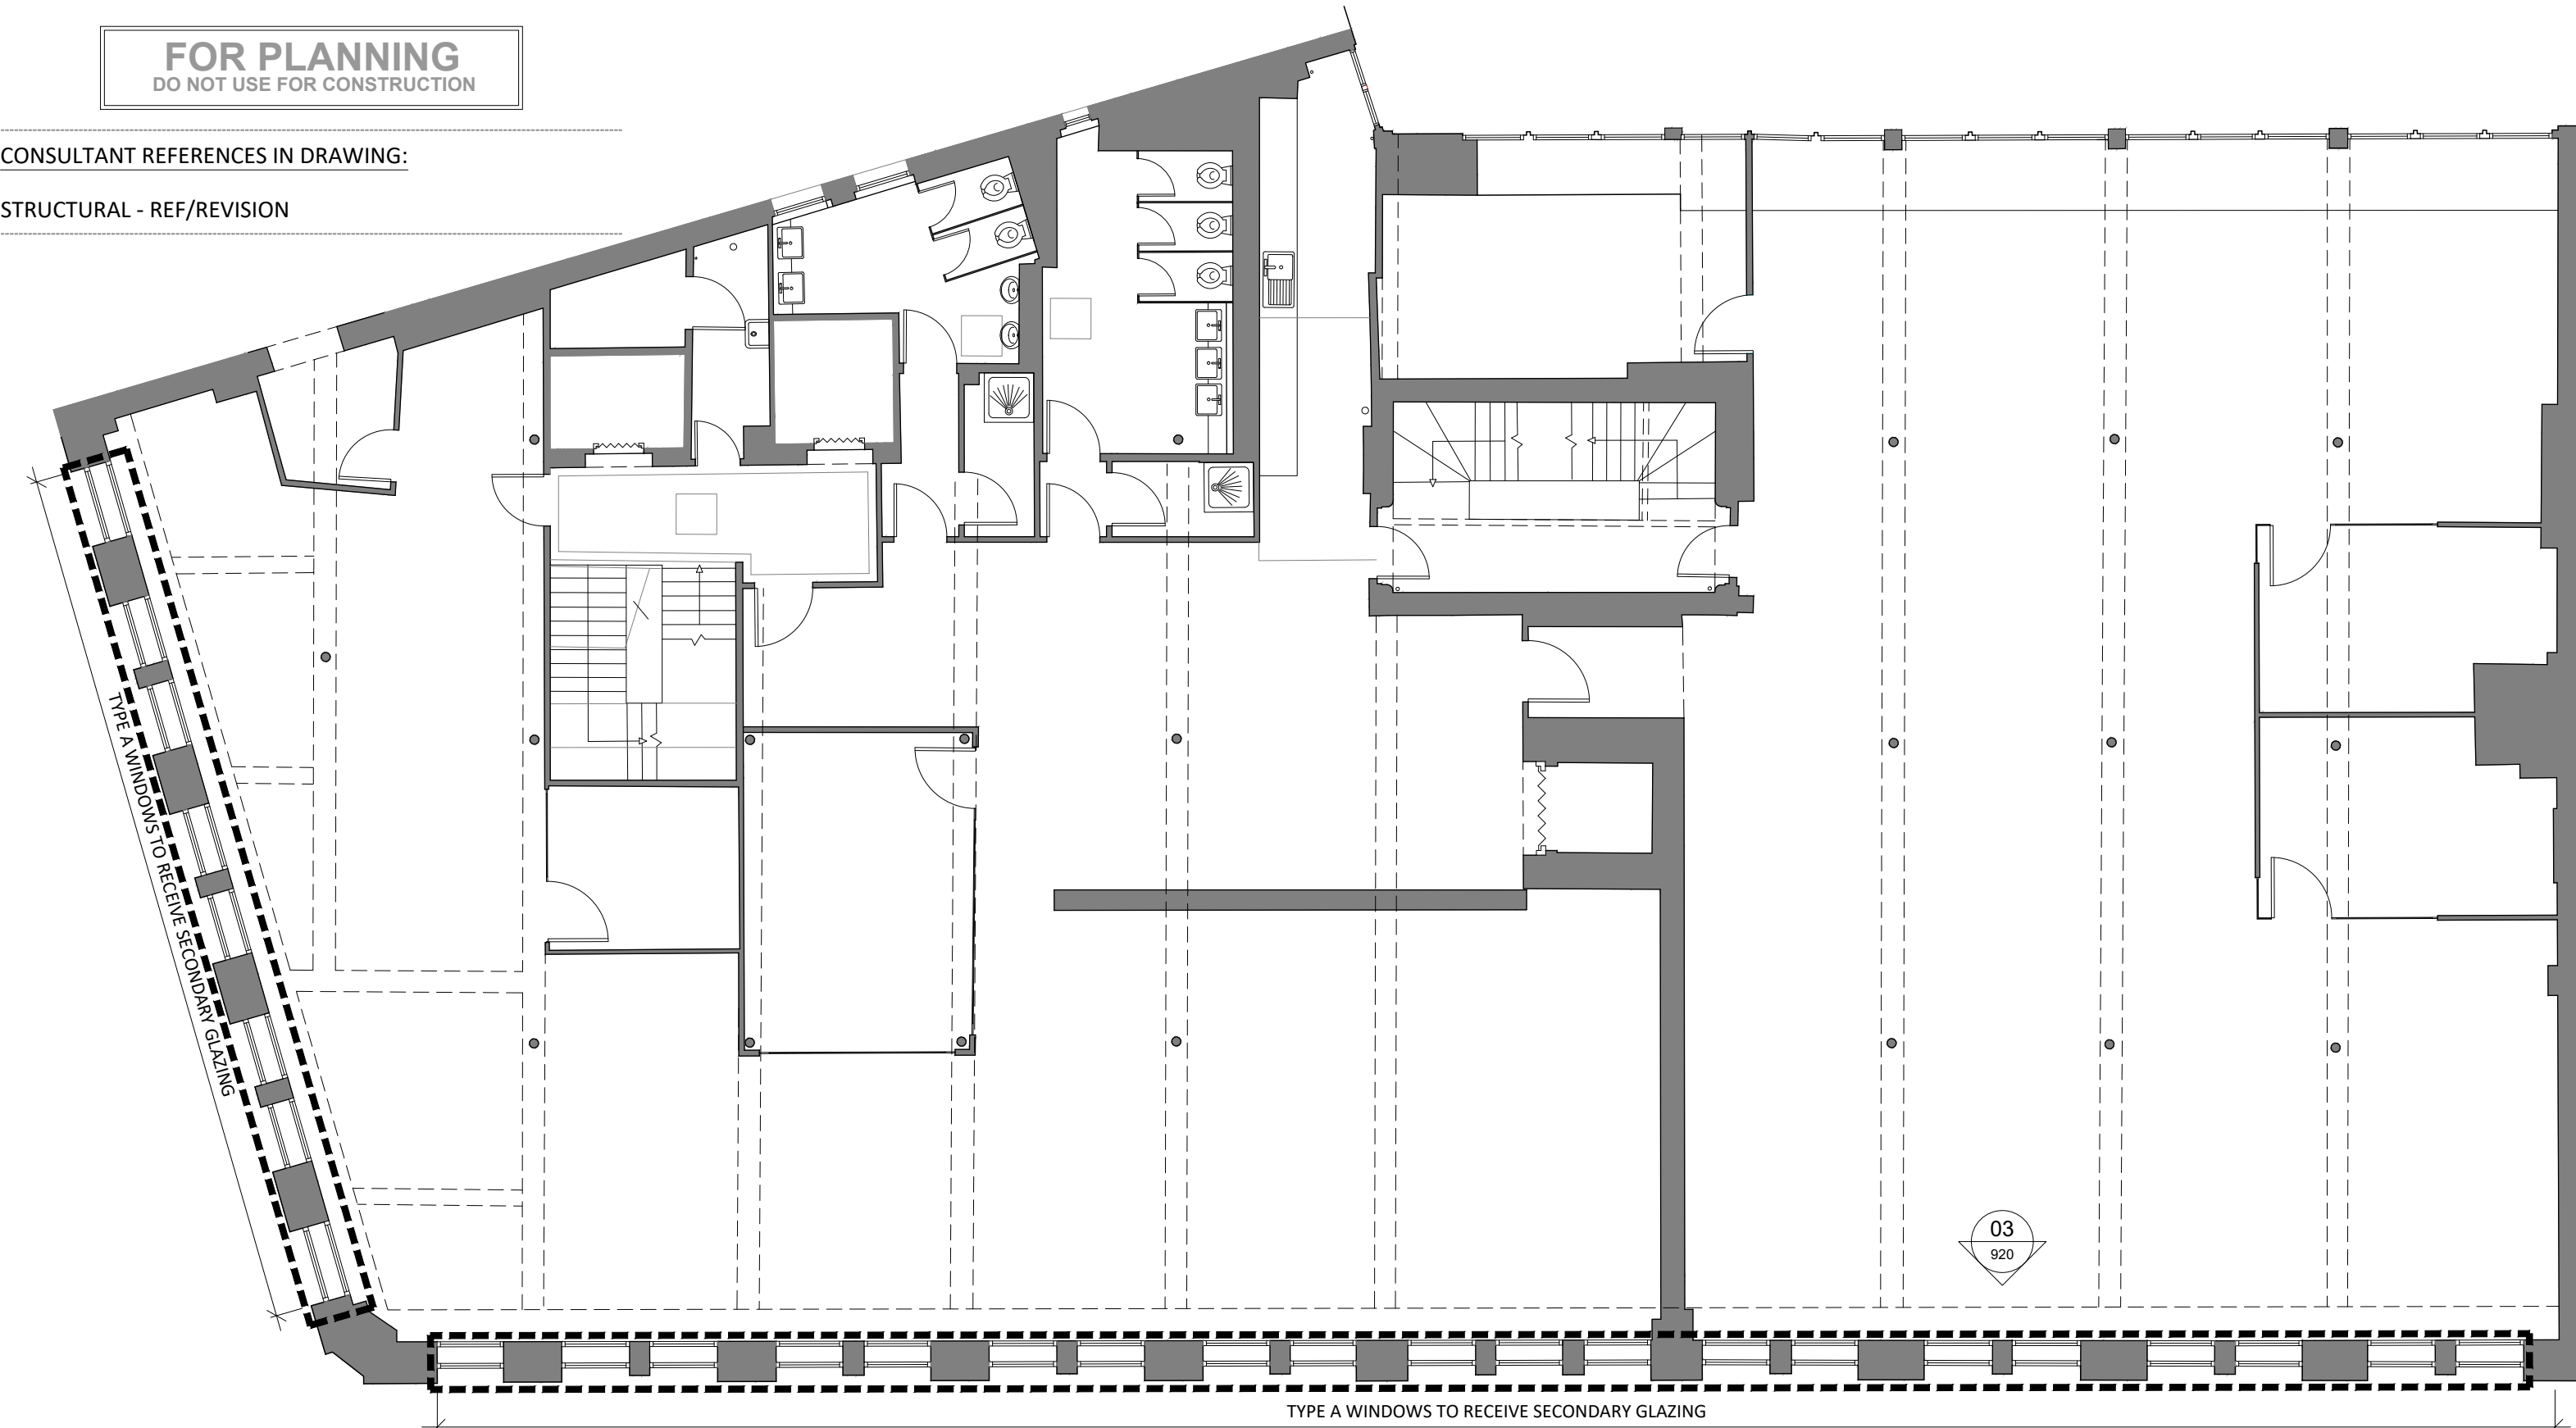

01 REFERENCE PLAN AT THIRD FLOOR
SCALE - 1:100 @ A1
PLAN

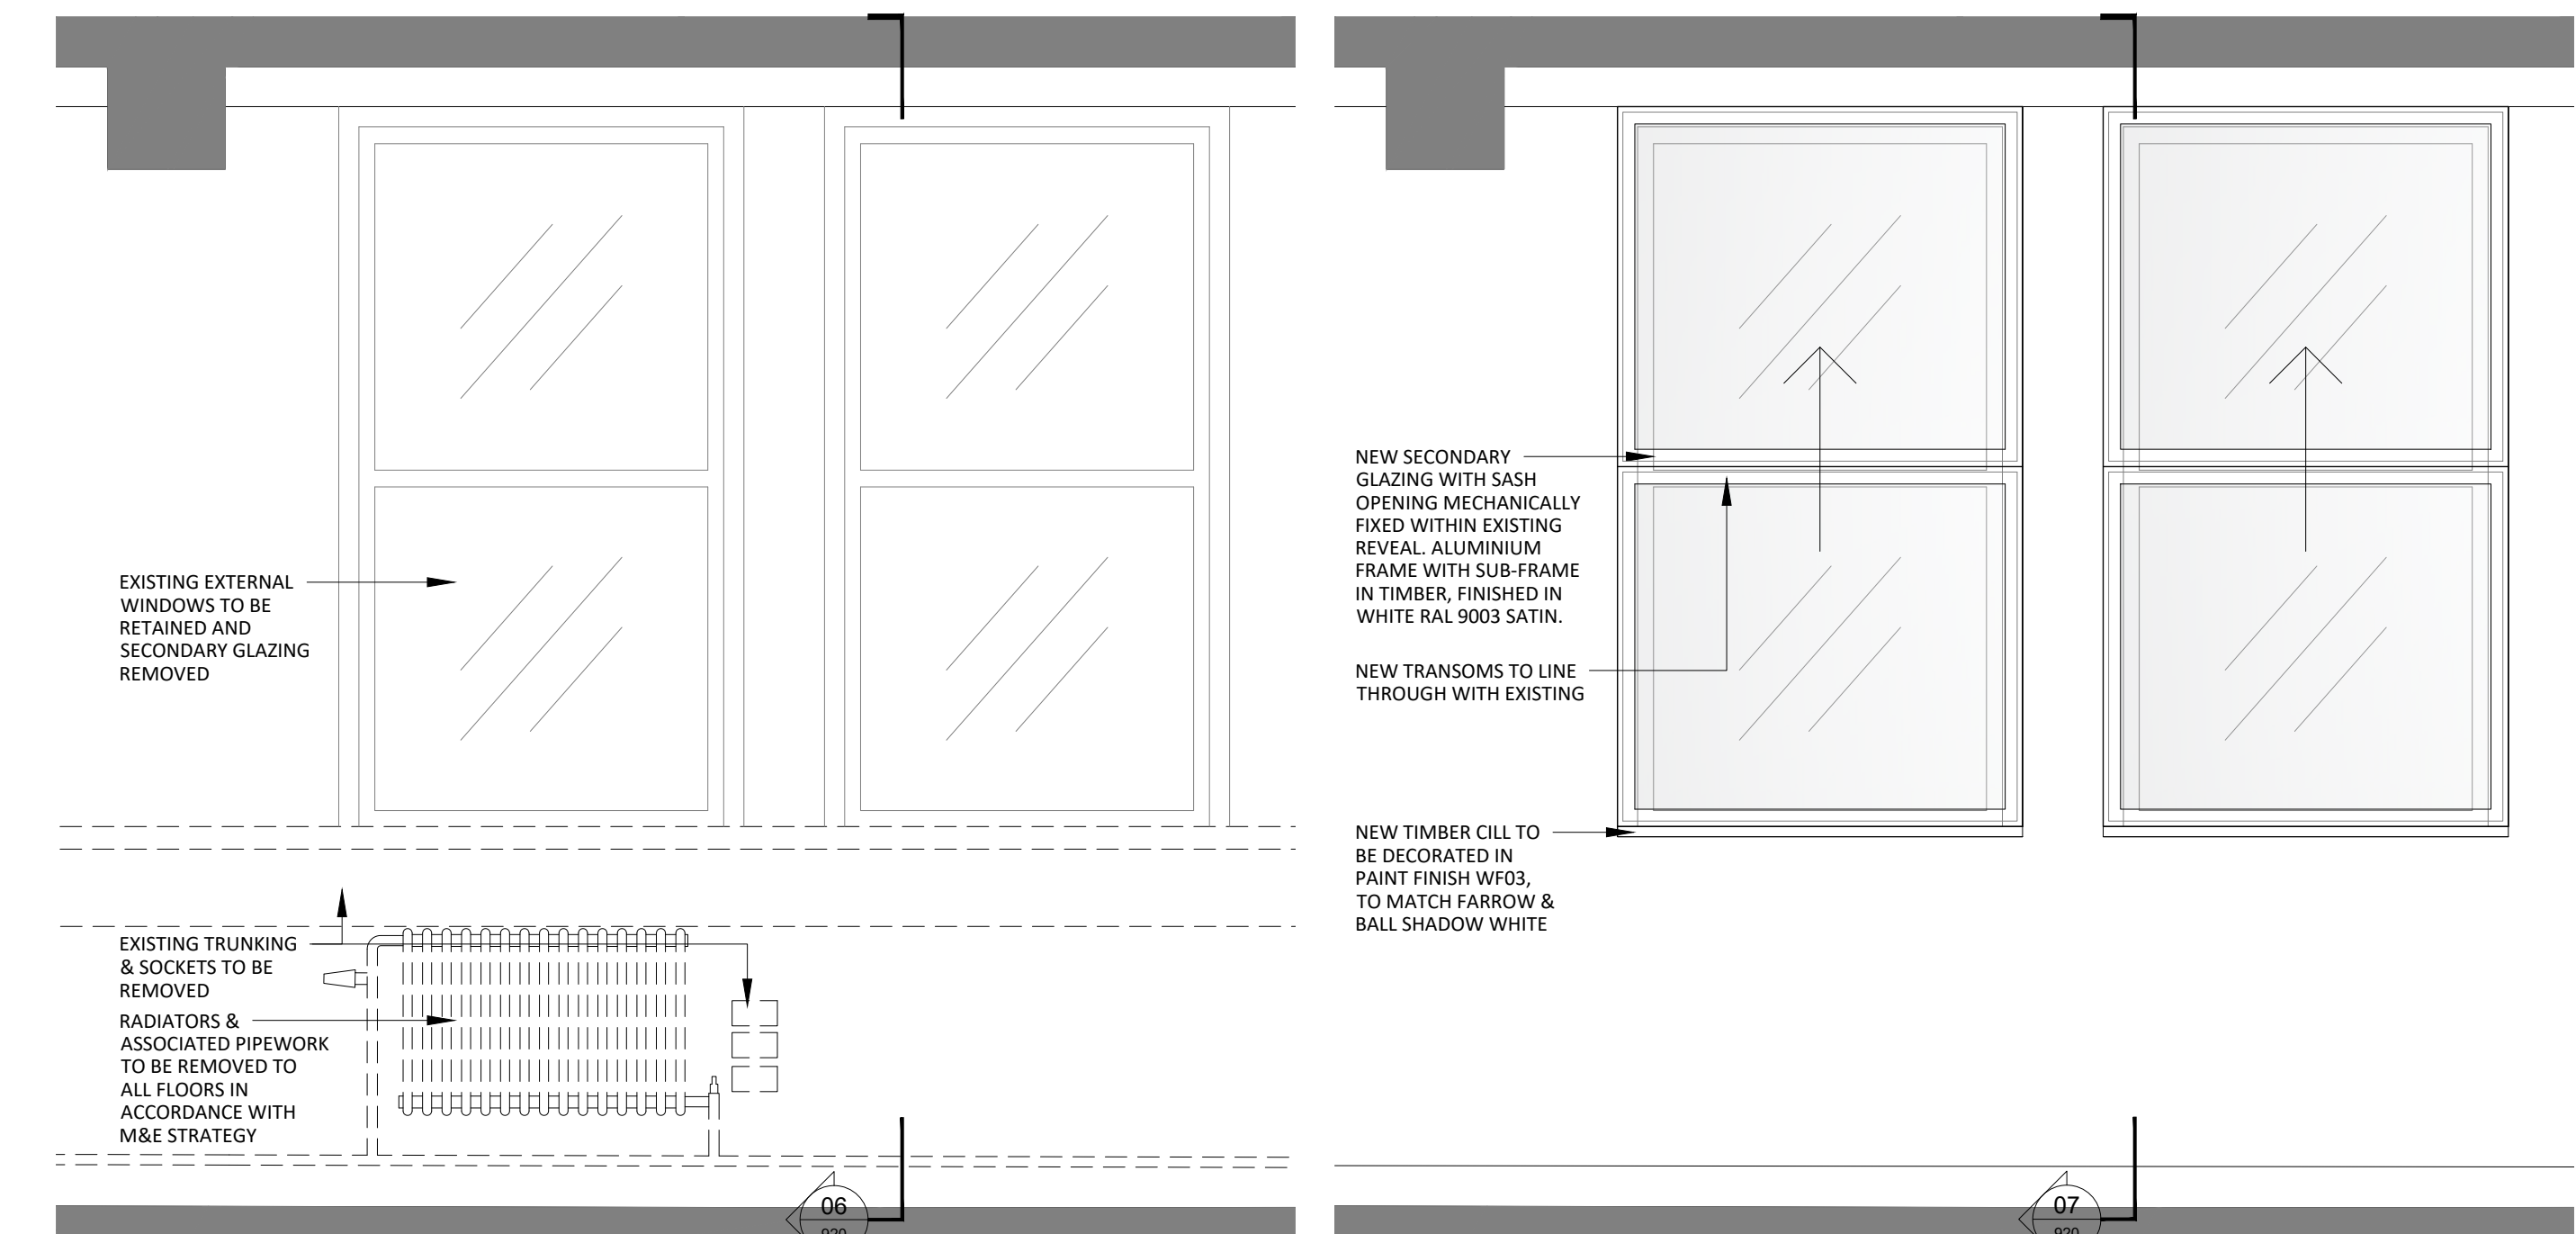

04 TYPICAL TYPE A WINDOW ELEVATION AS EXISTING
SCALE - 1:20 @ A1
PLAN DETAIL

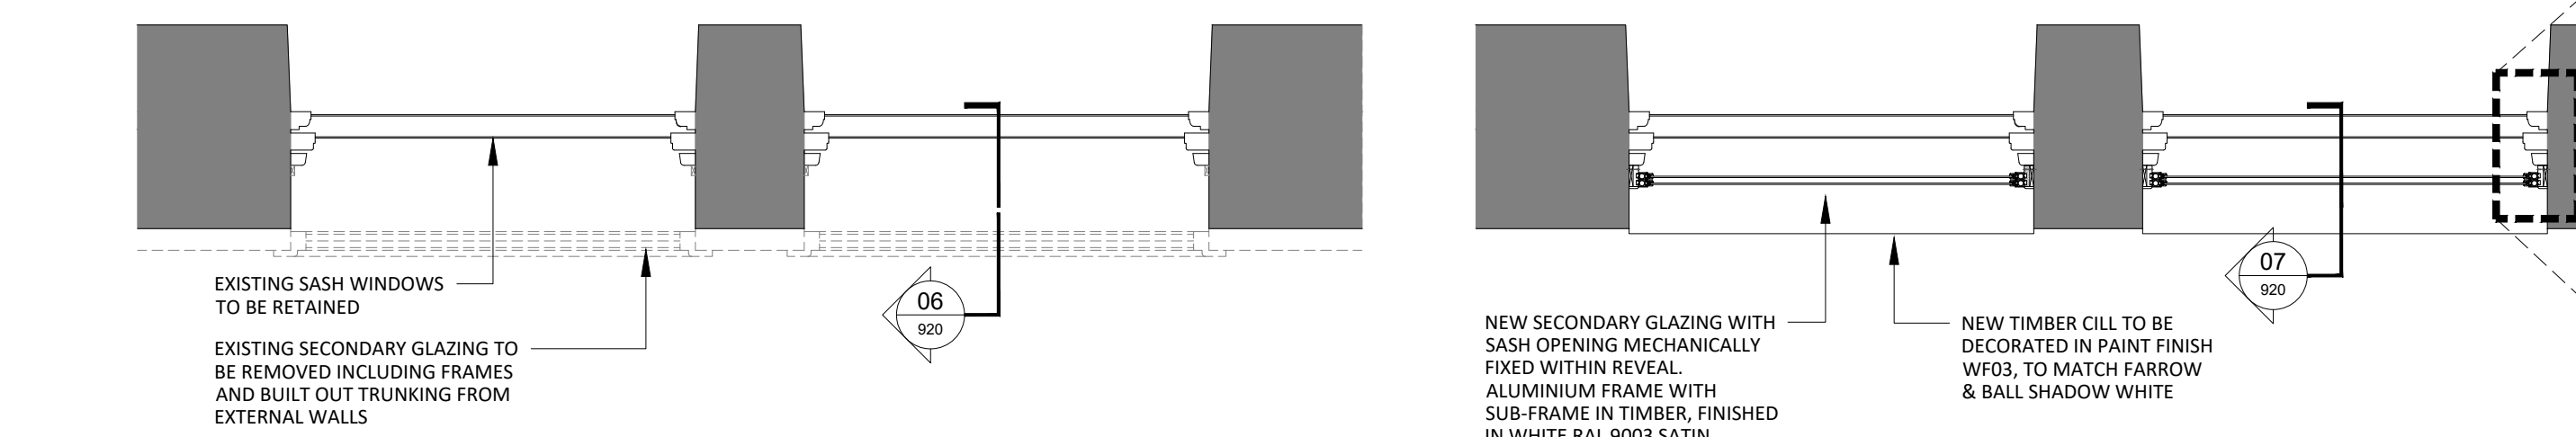

05 TYPICAL TYPE A WINDOW ELEVATION AS EXISTING
SCALE - 1:20 @ A1
PLAN DETAIL


10 WINDOW TYPE A PLAN AS EXISTING
SCALE - 1:20 @ A1
PLAN DETAIL

11 WINDOW TYPE A PLAN AS PROPOSED
SCALE - 1:20 @ A1
PLAN DETAIL


WINDOWS HIGHLIGHTED WITHIN HATCH TO RECEIVE TYPE A SECONDARY GLAZING
EXISTING TRUNKING & SOCKETS TO BE REMOVED
EXISTING EXTERNAL WINDOWS TO BE RETAINED AND SECONDARY GLAZING REMOVED
RADIATORS & ASSOCIATED PIPEWORK TO BE REMOVED TO ALL FLOORS IN ACCORDANCE WITH M&E STRATEGY



02 TYPE A WINDOW INTERNAL ELEVATION
SCALE - 1:100 @ A1
ELEVATION

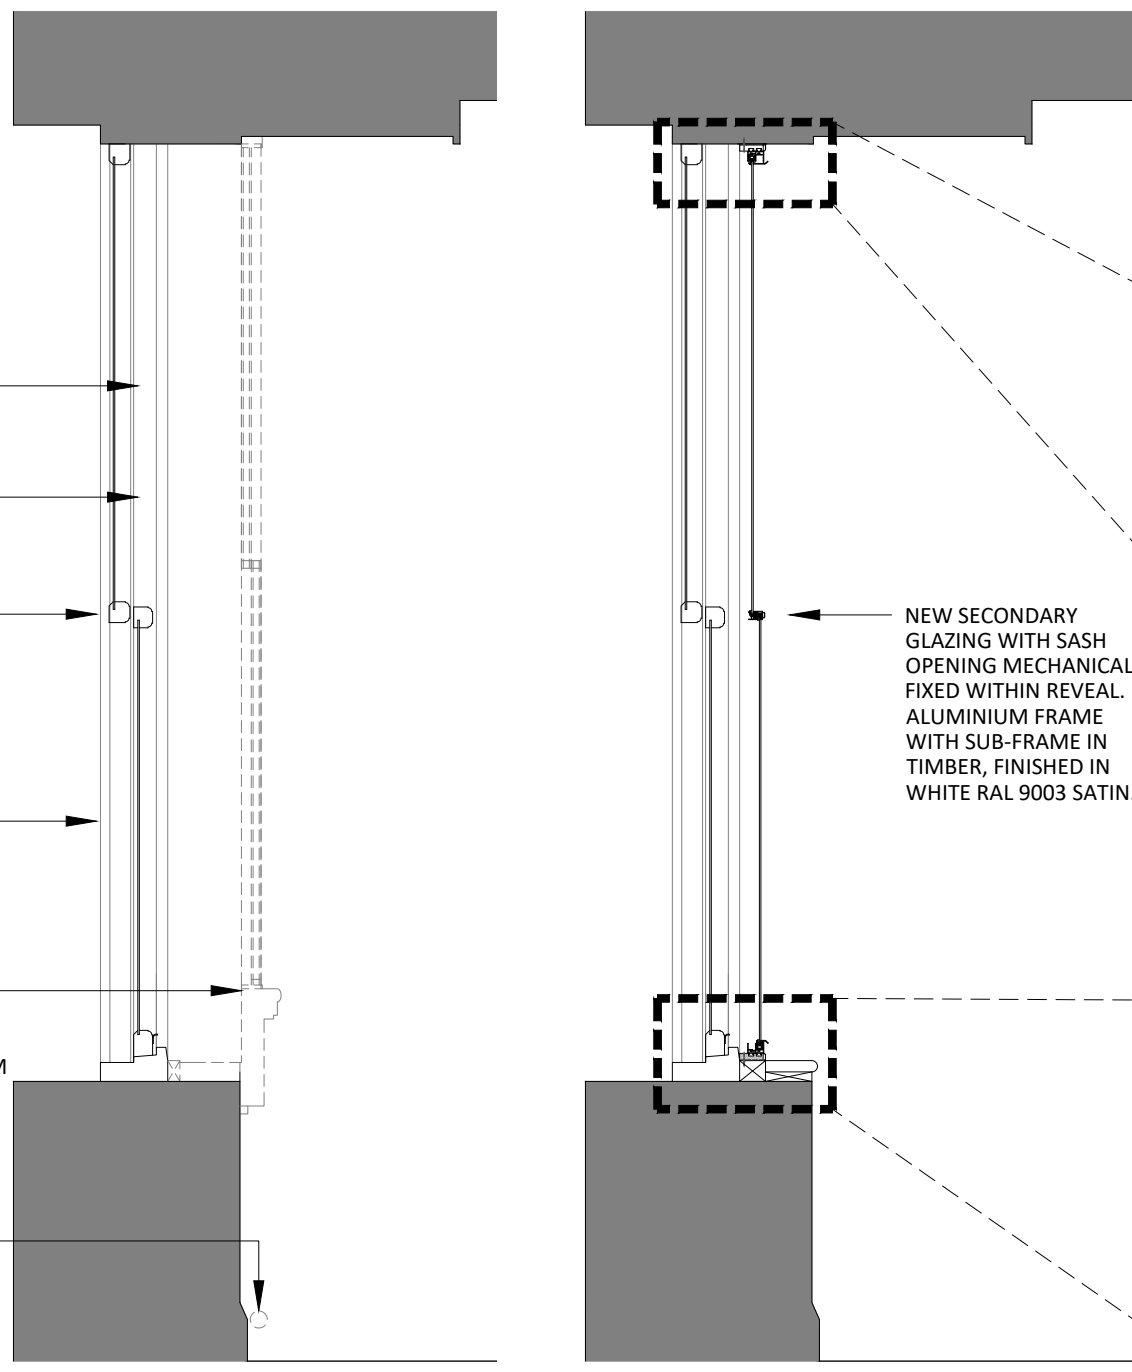


06 TYPE A EXISTING SECTION
SCALE - 1:20 @ A1
SECTION AGAINST BEAM

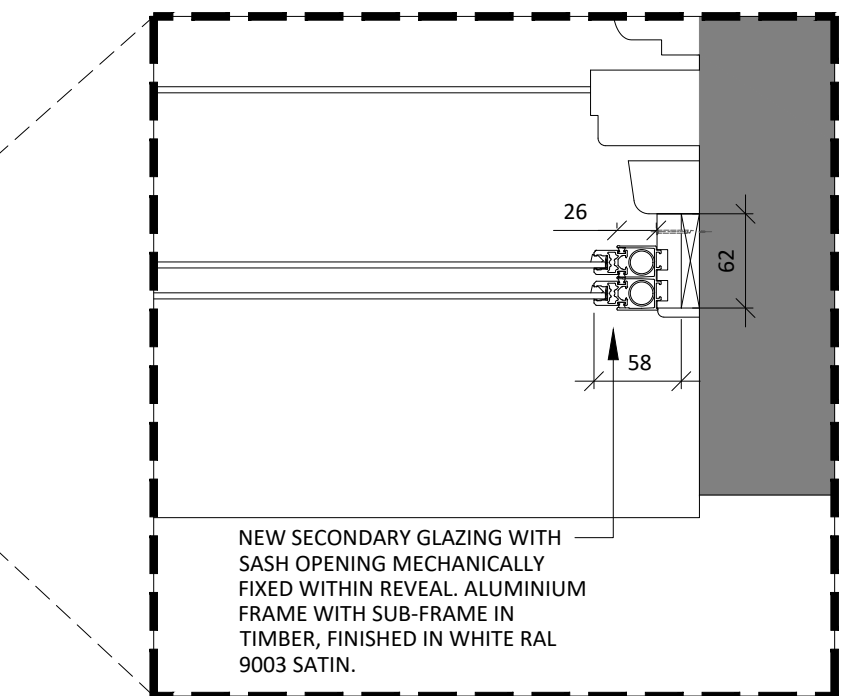


12 TYPE A PROPOSED SECTION
SCALE - 1:5 @ A1
SECTION AGAINST BEAM

EXISTING TRUNKING & SOCKETS TO BE REMOVED
EXISTING EXTERNAL WINDOWS TO BE RETAINED AND SECONDARY GLAZING REMOVED
RADIATORS & ASSOCIATED PIPEWORK TO BE REMOVED TO ALL FLOORS IN ACCORDANCE WITH M&E STRATEGY
EXISTING EXTERNAL WINDOWS TO BE RETAINED AND SECONDARY GLAZING REMOVED
WINDOWS HIGHLIGHTED WITHIN HATCH TO RECEIVE TYPE A SECONDARY GLAZING
REFER TO DRAWING 142 FOR MAIN ENTRANCE DETAILS

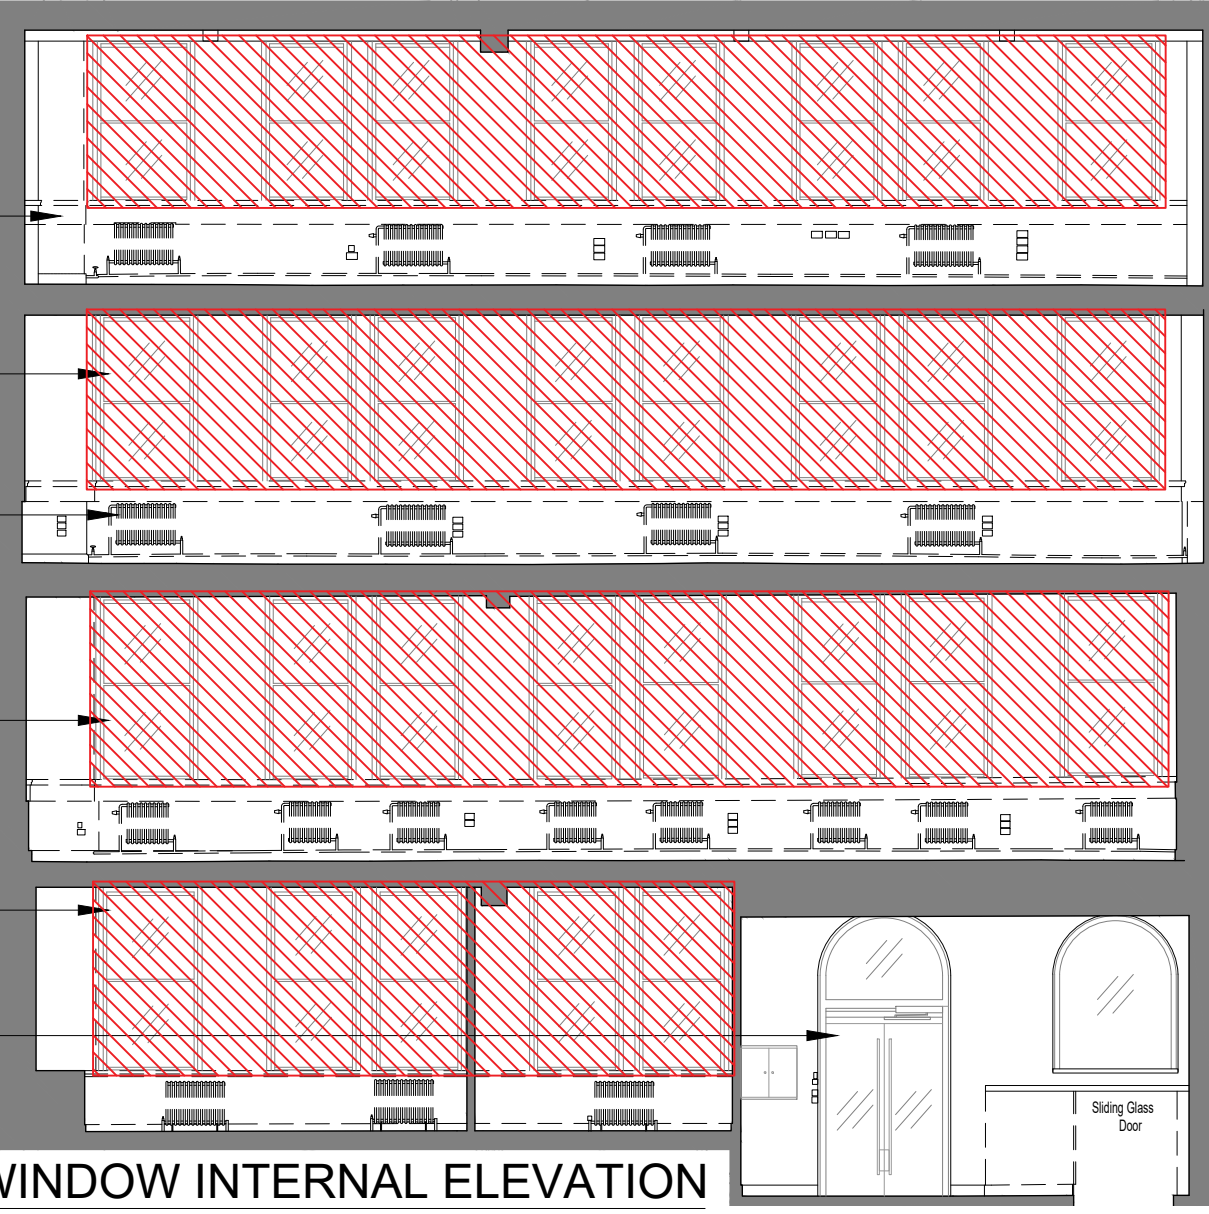

03 TYPE A WINDOW INTERNAL ELEVATION
SCALE - 1:100 @ A1
EXISTING ELEVATION

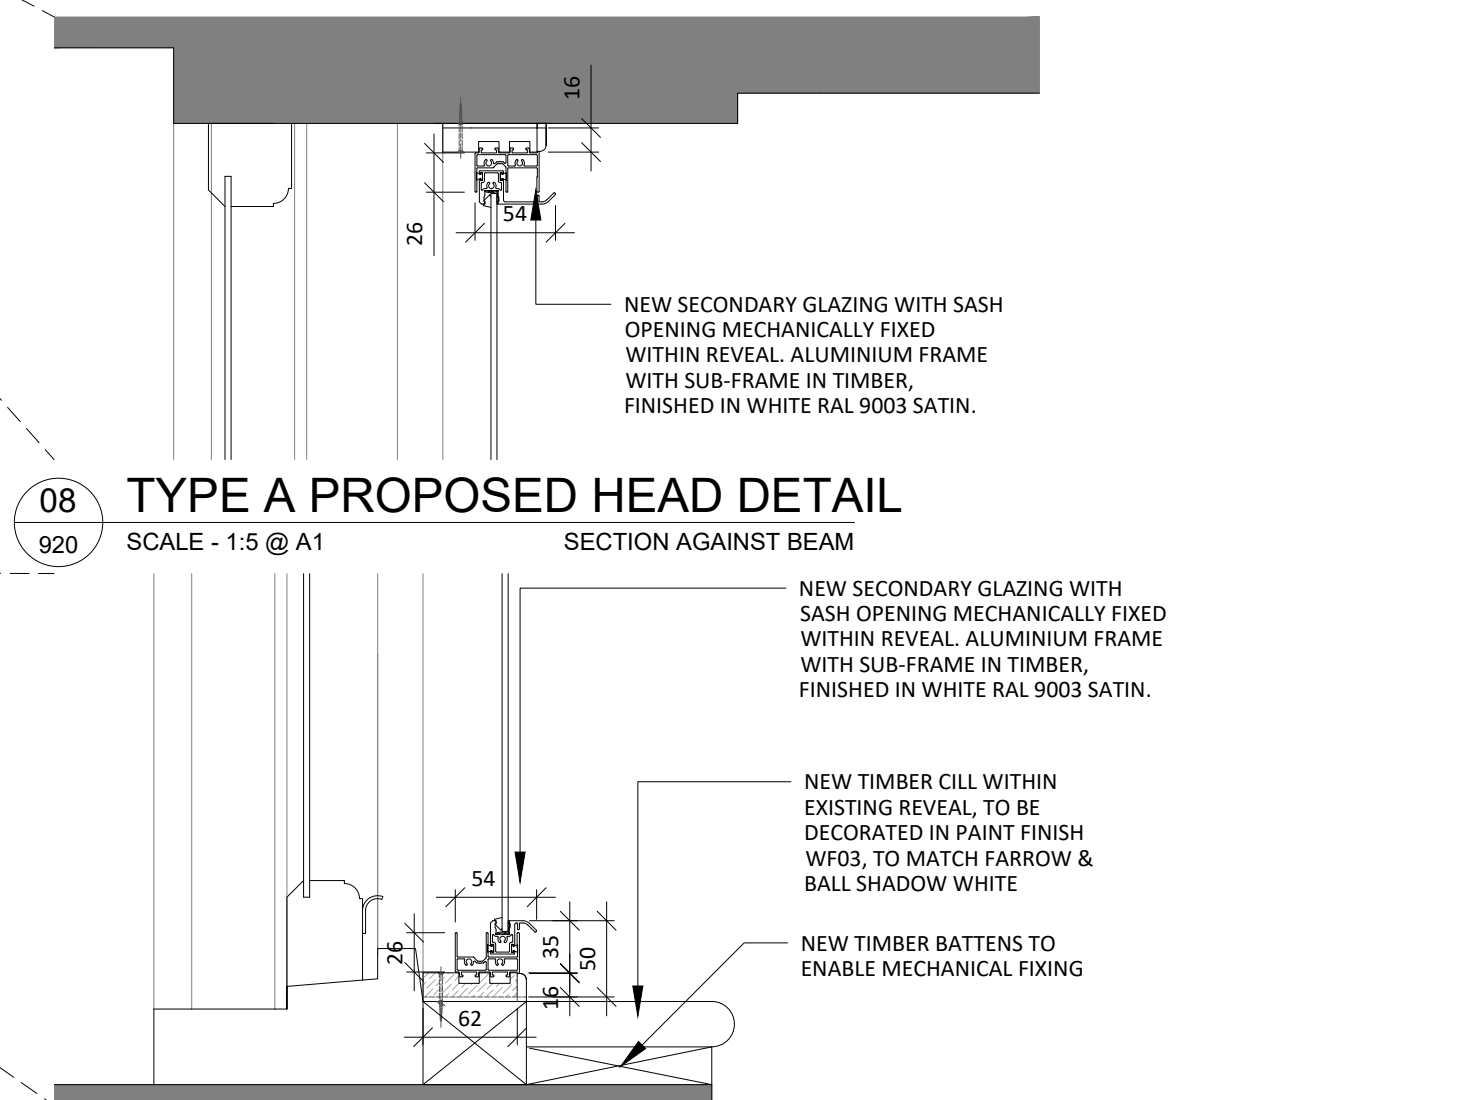

08 TYPE A PROPOSED HEAD DETAIL
SCALE - 1:5 @ A1
SECTION AGAINST BEAM

09 TYPE A PROPOSED BASE DETAIL
SCALE - 1:5 @ A1
SECTION AGAINST BEAM

A

X

I

bruntwood

SciTech

ADDRESS : 4th FLOOR CAULCO 55-55 MOSLEY STREET, MANCHESTER, M2 3HQ

TELEPHONE : +44 (0)161 879 7357

EMAIL : www.axi.studio

COMPANY NO : 11847325

CLIENT

117 - 119 PORTLAND STREET MANCHESTER

DRAWING REFERENCE

TYPE A WINDOW DETAILS EXISTING & PROPOSED

JOB REFERENCE

DRAWING SCALE

DATE

DRAWN

CHECKED

23 - 192

varies@A1

25.03.24

ARB

FWF

DRAWING REFERENCE

STAGE

REV

AXI - 920

3

00

3.00

04/04/24

ISSUED FOR PLANNING

SO

ARB

REV

DATE

DESCRIPTION

DRAWN

CHECKED