


01 02 03

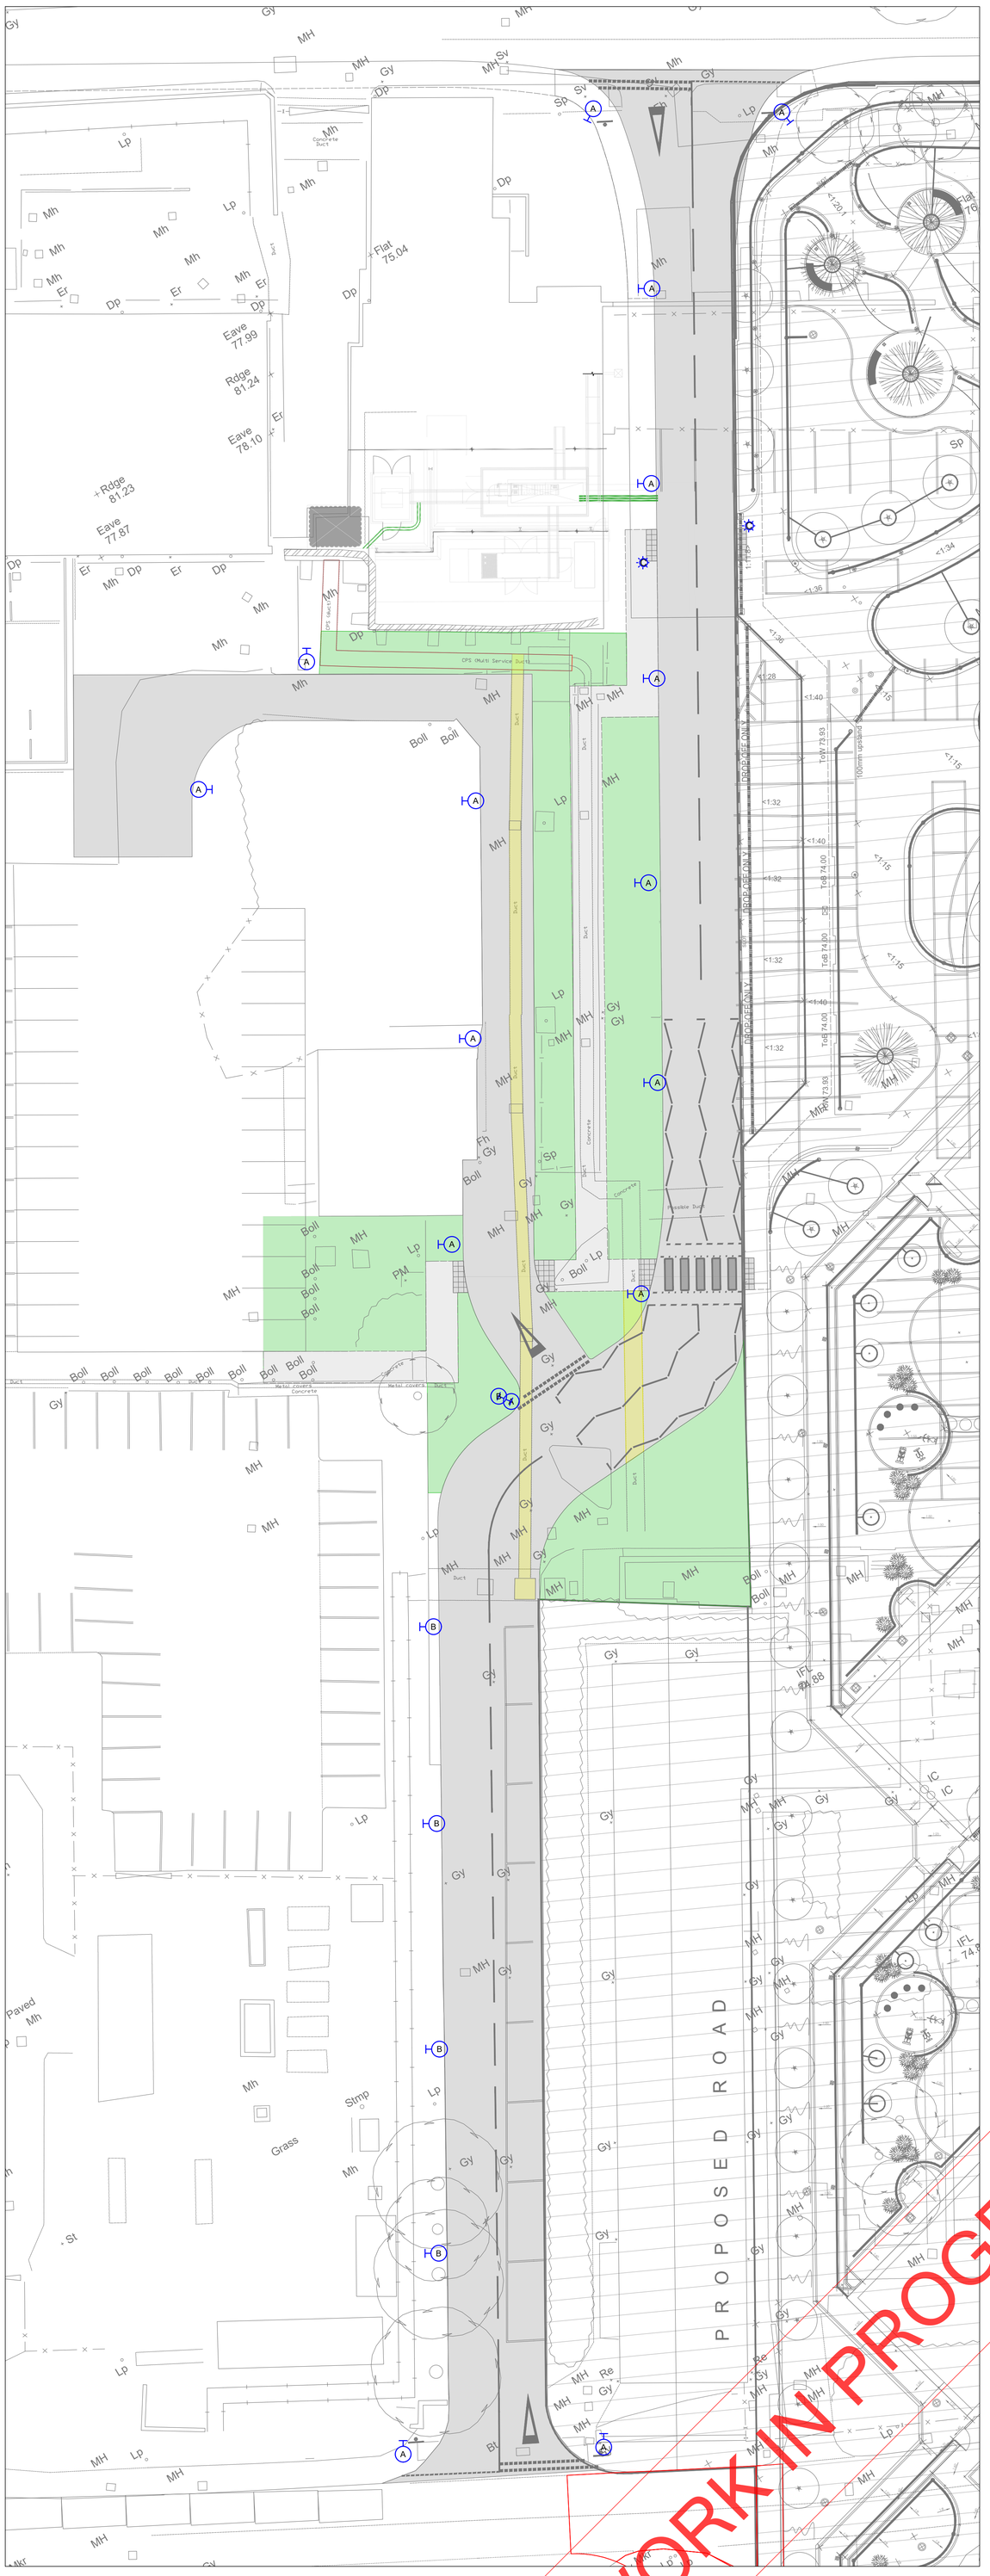


WORK IN PROGRESS

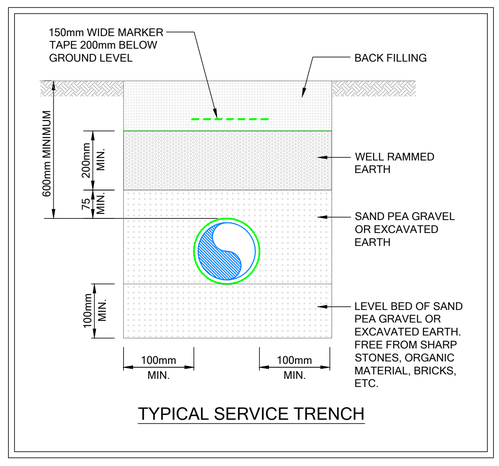

TYPICAL SERVICE TRENCH

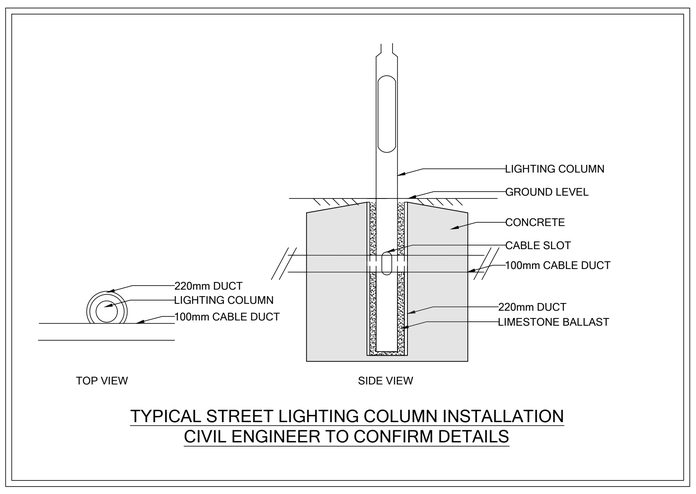

TYPICAL STREET LIGHTING COLUMN INSTALLATION
CIVIL ENGINEER TO CONFIRM DETAILS

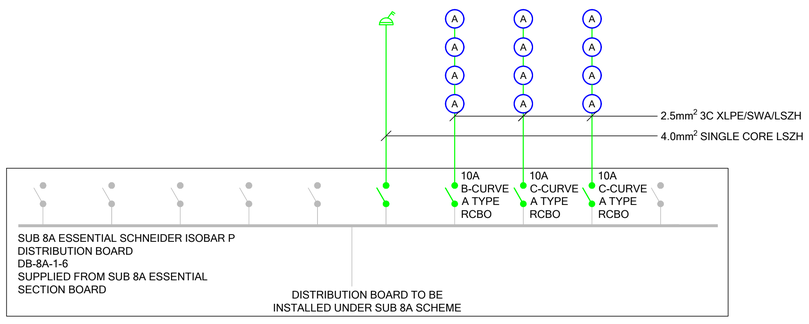

CIRCUIT SCHEMATIC

A0P

THIS DRAWING IS THE PROPERTY OF S.I.SEALY AND ASSOCIATES LTD. NO INFORMATION CONTAINED HEREON SHALL BE COPIED IN WHOLE OR IN PART, OR PASSED TO ANY OTHER PARTY WITHOUT WRITTEN CONSENT.
COPYRIGHT IS RESERVED. ©
THIS DRAWING SHALL NOT BE SCALED

RESIDUAL RISKS THAT CANNOT BE OMITTED BY DESIGN ARE HIGHLIGHTED ON THE DRAWING WITH THE SYMBOL 00

A DESCRIPTION OF THE RISK AND THE REQUIRED ACTIONS ARE SCHEDULED BELOW :

RISK SCHEDULE	
No	DESCRIPTION
01	WORKS WITH AND EXISTING LIVE HOSPITAL ENVIRONMENT
02	UNIDENTIFIED BELOW GROUND SERVICES
03	UNEVEN GROUND

LEGEND

- A — THORLUX STARBEAM ECO 48W SB 19674SS
- B — THORLUX STARBEAM ECO 31W SB 19675SS
- C — SIMMONSIGNS SOLABEL/PLNTD

REV	DESCRIPTION	DATE	DRW.	CHK.
WIP	WORK IN PROGRESS	10/04/2024	SW	SW
S3/P01	FIRST ISSUE	16/03/23	SW	DS

Manchester University NHS Foundation Trust

S.I.SEALY
Inwood Court ■ Stuart Road ■ Bredbury ■ Stockport ■ SK6 2SR
Tel: 0161 430 2044 ■ www.sisealy.co.uk

PROJECT
MANCHESTER UNIVERSITY NHS FOUNDATION TRUST (MFT)
NORTH MANCHESTER GENERAL HOSPITAL
BELMOUTH SCHEME

TITLE
PROPOSED STREET LIGHTING INSTALLATION

STATUS	PURPOSE OF ISSUE
WIP	Work in Progress

DRAWN BY	CHECKED BY	DATE
SW	DS	10/04/2024

SCALE (@A0P)	PROJECT NUMBER
1:200	22234

FILE DRAWING NUMBER	REV.
22234-SIS-XX-XX-DR-E-6001_WIP	P01

DWG file location \\SIS-SERVER\Project\13300\13346 - MFT - NMGH - Belmouth Scheme\08 Working Drawings\Electrical\22234-SIS-XX-XX-DR-E-6001_WIP.dwg Last Saved By wards