




NOTE:DO NOT SCALE FROM THIS DRAWING.ALL DIMENSIONS TO BE CHECKED ON SITE.TO BE READ IN CONJUNCTION WITH ALL RELEVANT CONSULTANTS DOCUMENTATION

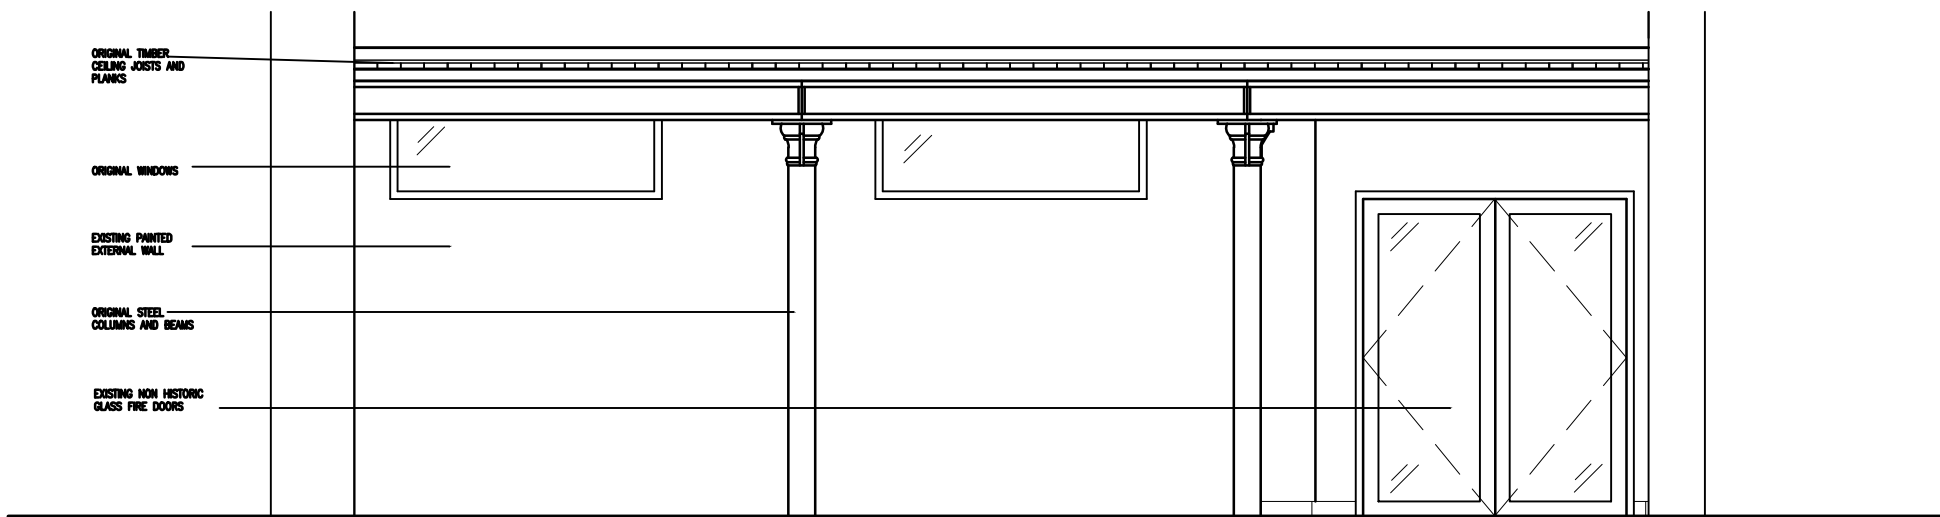

EXISTING INTERNAL SECTION A-A
SCALE 1:50

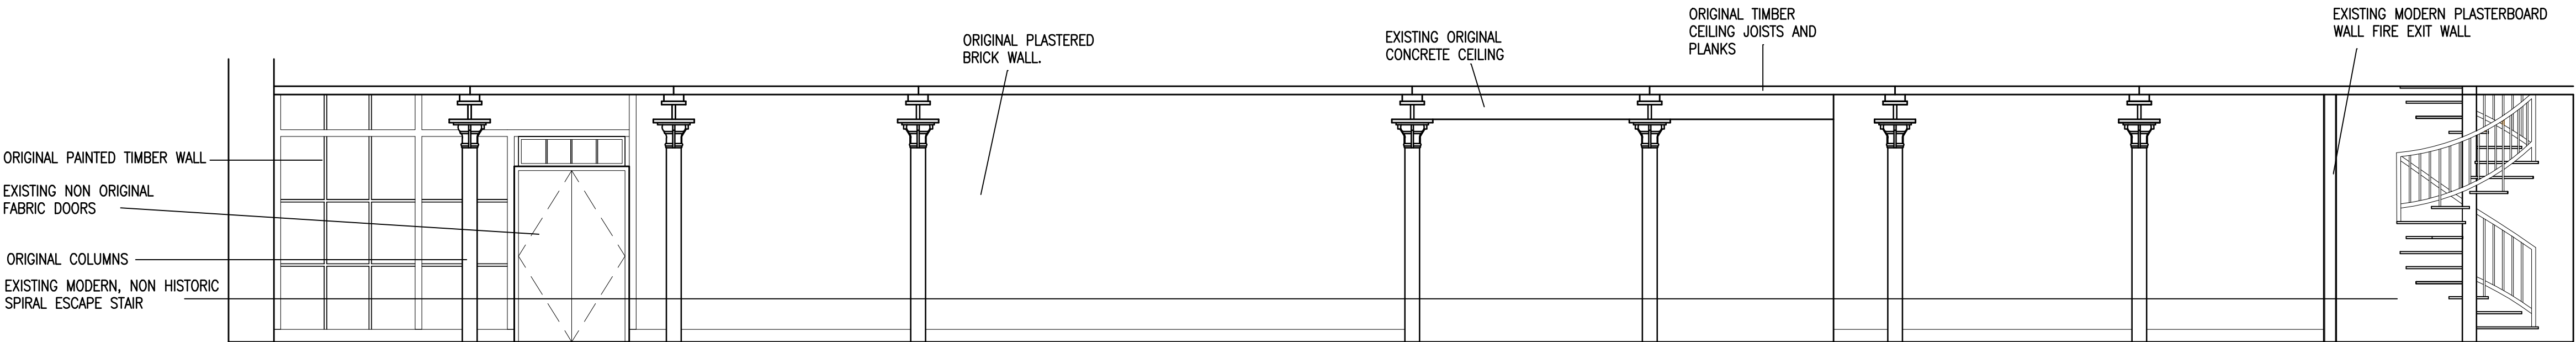

EXISTING INTERNAL SECTION B-B
SCALE 1:50

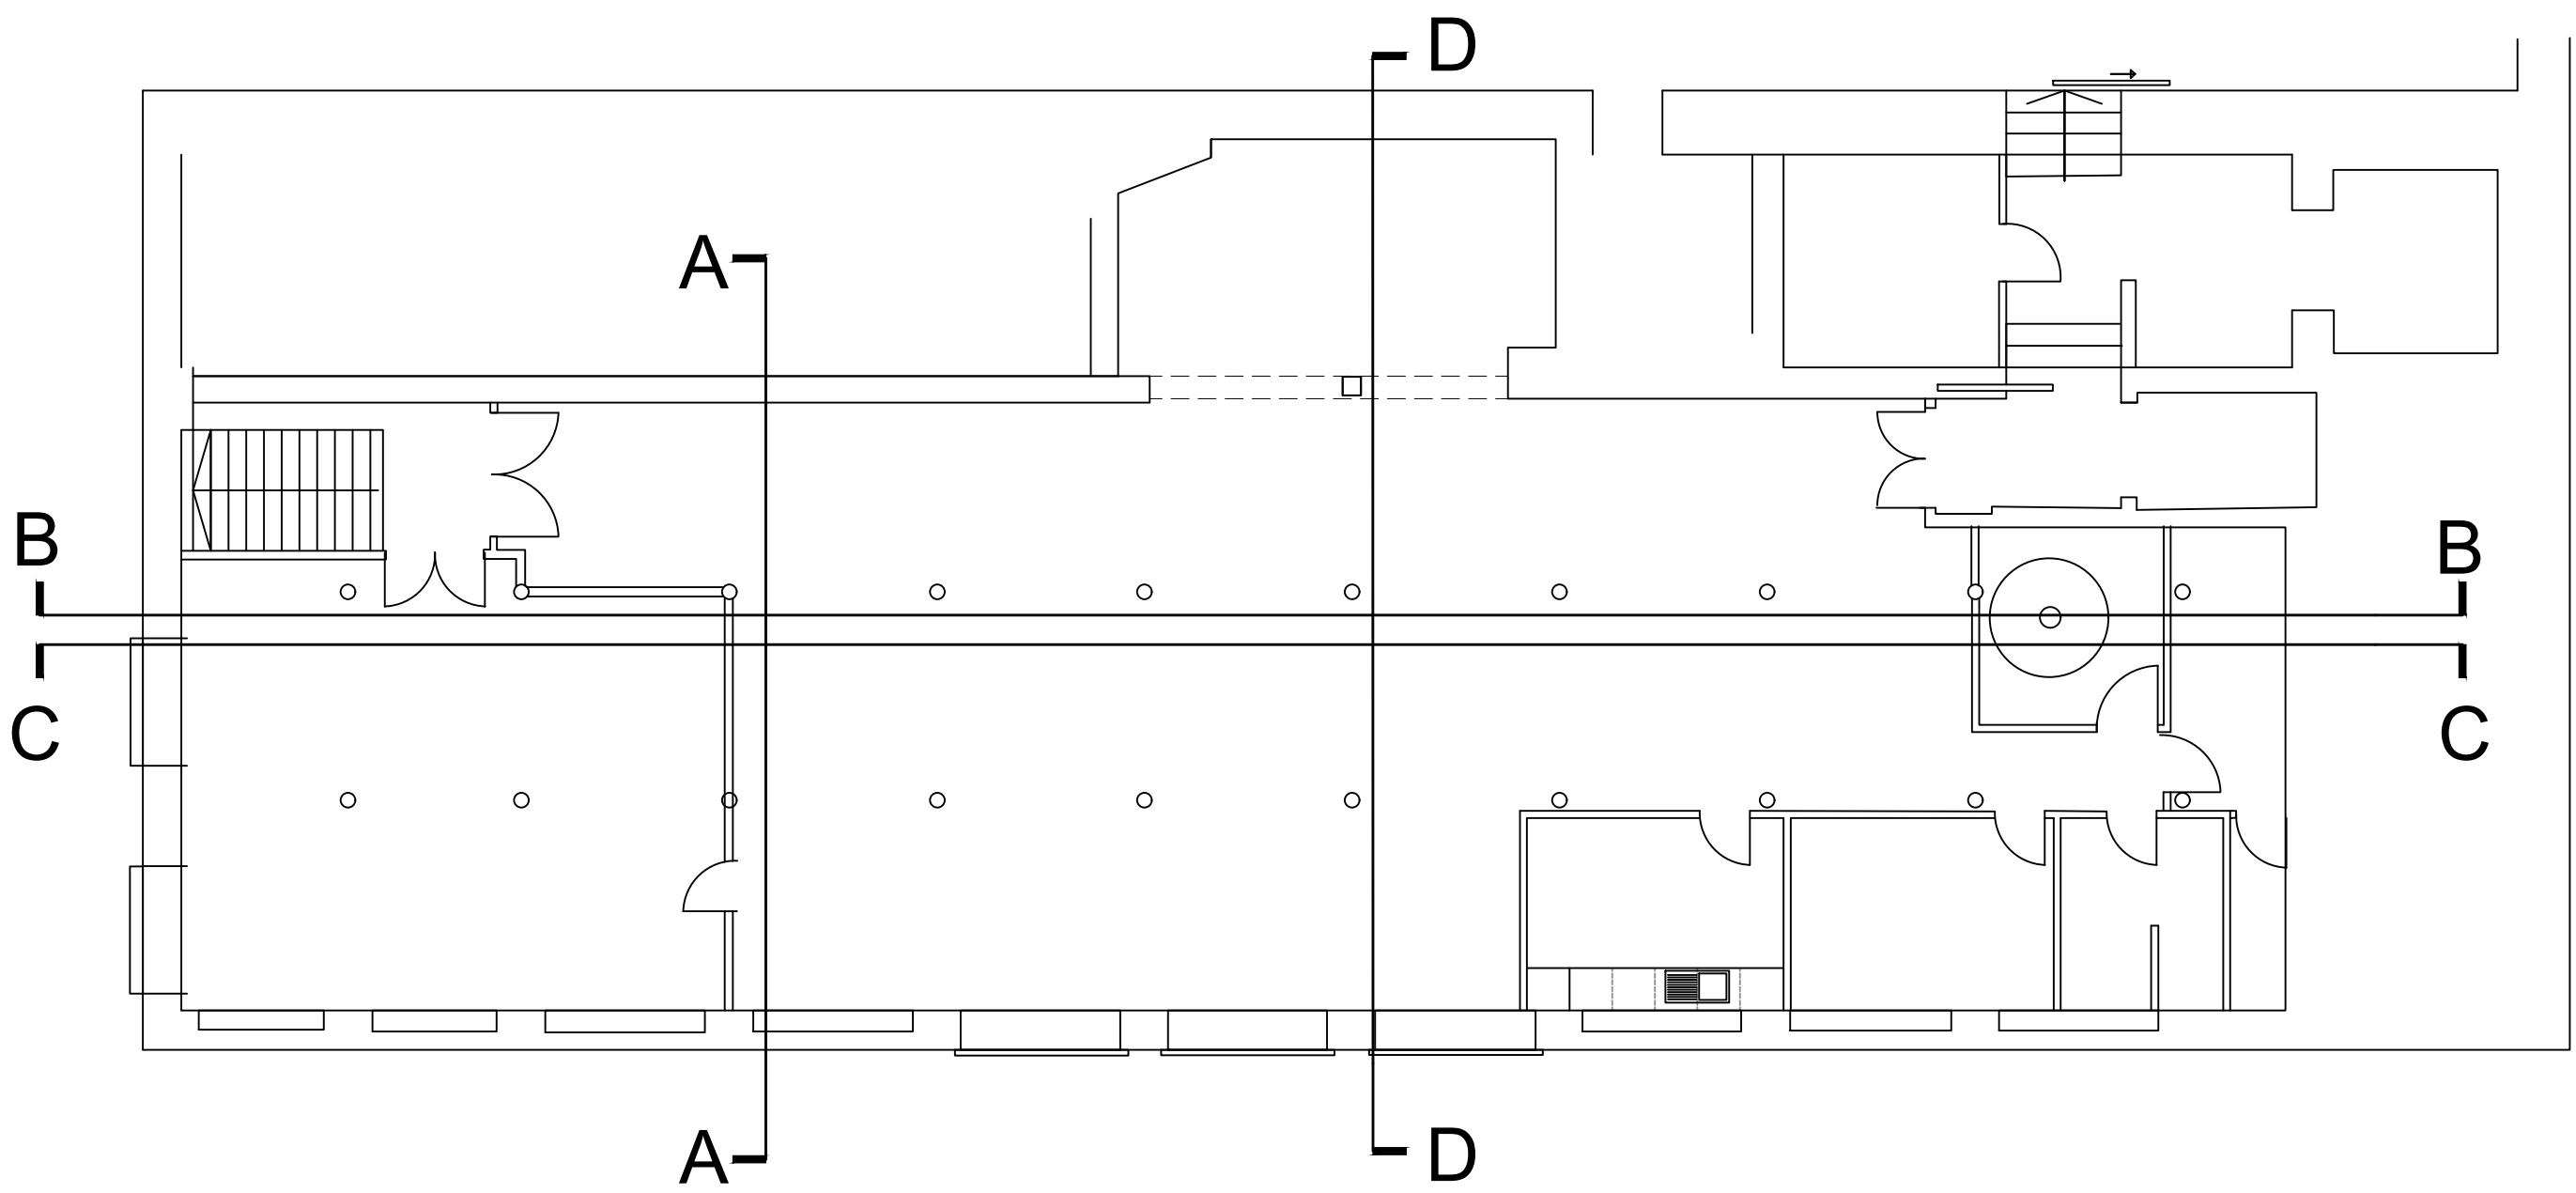

REFERENCE PLAN 1:100 @ A1

REVISIONS:
xxx

iCatch Design
INTERIOR DESIGN

10 KILWORTH AVENUE
SALE, CHESHIRE
M33 4SE
TEL: 07983 539728
WWW.ICATCHDESIGN.CO.UK

Project
ST JOSEPHS GROUP
BASEMENT LEVEL, 24 LEVER STREET
MANCHESTER

Drawing
EXISTING SECTIONS AA & BB

Date MAY 2024 Drawn By SS Scale 1:50@A1

Drawing Status Drawing No. Rev No.
PLANNING 0209-13 -

Existing Sections AA & BB
Scale 1:50 @ A1