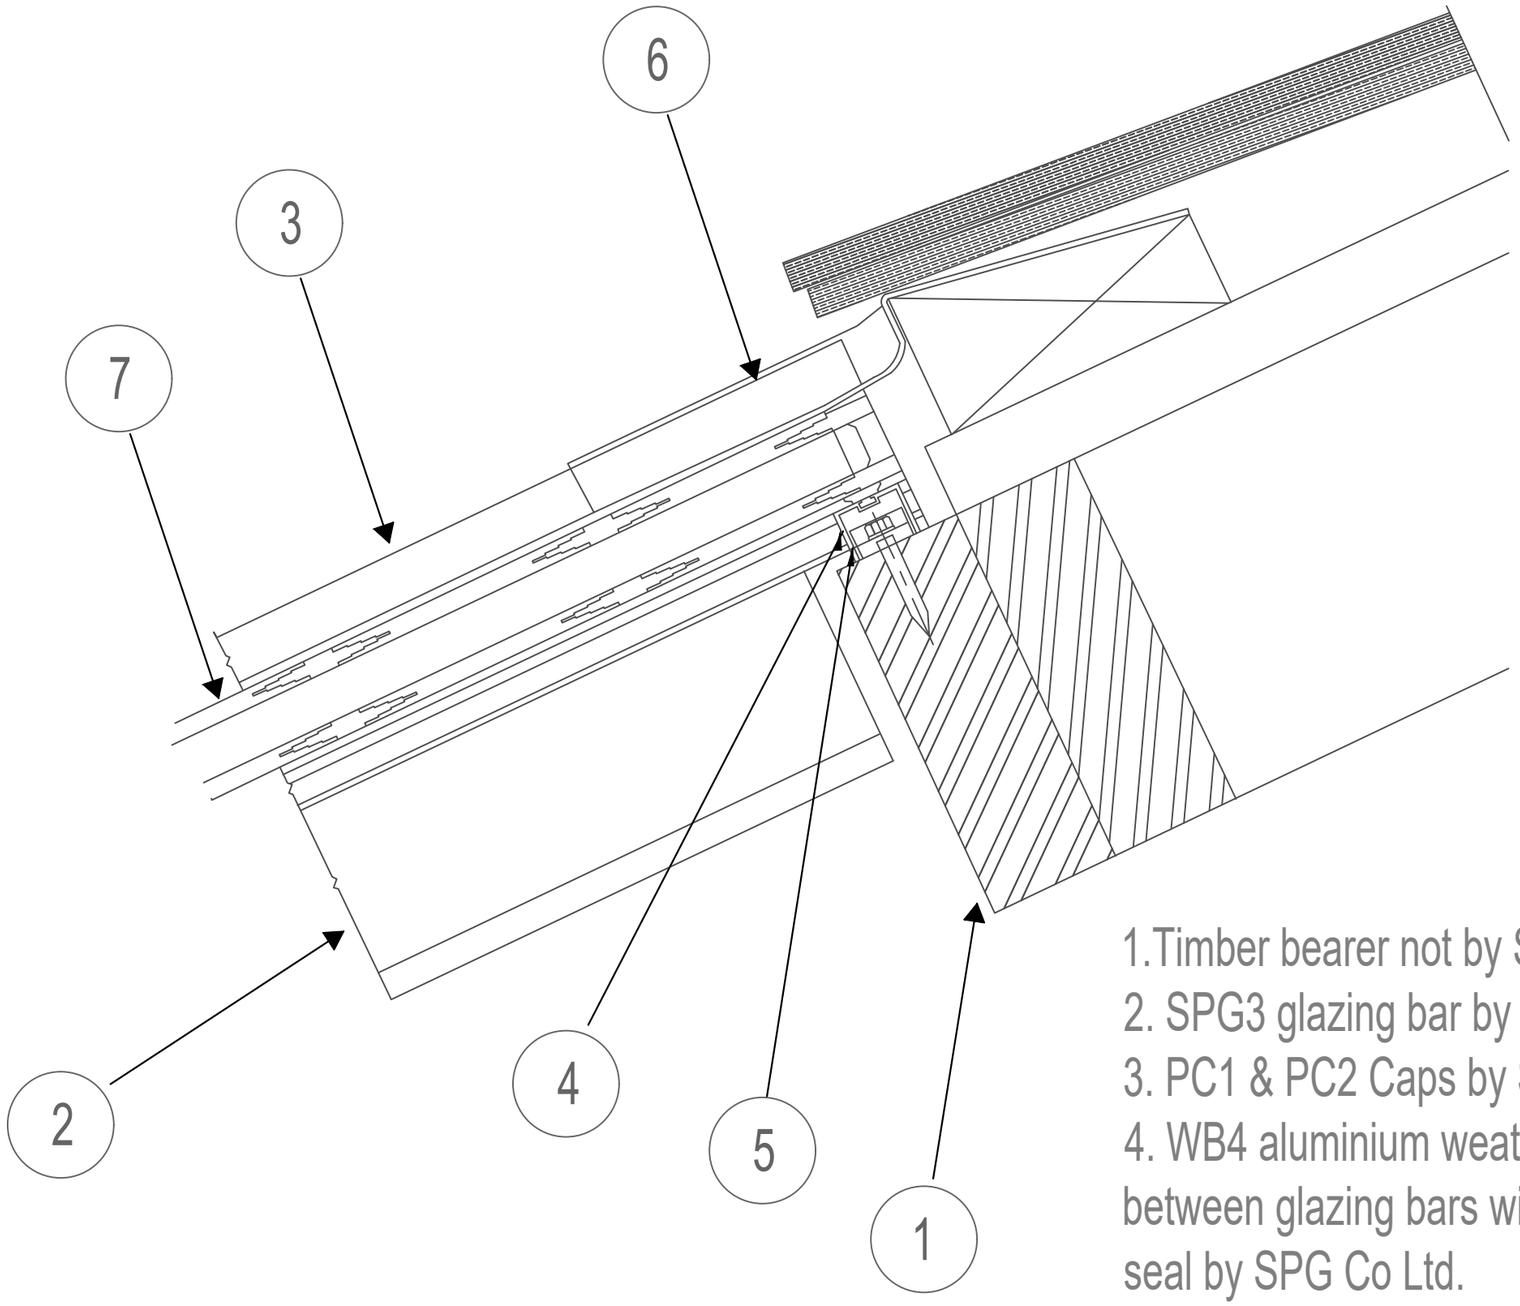


1.Timber bearer not by SPG Co Ltd.
2. SPG3 glazing bar by SPG Co Ltd.
3. PC1 & PC2 Caps by SPG Co Ltd.
4. WB4 aluminium weather bar running between glazing bars with EPDM gasket seal by SPG Co Ltd.
5. Glazing bar fixing cleat by SPG Co Ltd.
6. Code 4 lead flashing supplied and laid by others dressed only onto glazing by SPG Co Ltd.
7. 28mm thick infill by SPG Co ltd.

GENERAL NOTES

GN1 PLEASE READ THESE NOTES.
GN2 the existing drawings are generated from the client's as-built / record drawing. check dimensions have been taken, but ALL DIMENSIONS MUST BE CHECKED AND VERIFIED ON SITE. anomalies should be reported to the CA prior to works progressing.
GN3 do not scale this drawing.
GN4 this drawing is to be read in conjunction with all relevant architectural drawing and specifications, and all specialist consultants and / or sub-contractors drawings and designs; further reference is to be made to existing 'as built' records, and maintenance logs / registers.
GN5 comply in all respects with the current Building Regulations, whether or not specifically stated on these drawings. if in doubt ask Dabinett Chartered Surveyors. all materials and workmanship shall comply with the relevant current Building Regulations and remain the responsibility of the Contractor.
GN6 refer to the clients pre-construction information, and specifically the asbestos register and RAD survey PRIOR to undertaking works.

dabinett
chartered surveyors

28 Bridge Street Brow
Stockport
Greater Manchester
SK1 1XY
Tel. 0161 292 7085

www.dabinettsurveyors.co.uk
info@dabinettsurveyors.co.uk

Client
Stephenson Whyte

Site Address
3 Dale Street,
Manchester,
M1 1BA

Drawing Title
Proposed Drawings

Job No.		Date
23.166		28/06/24
Drwg No.	**Rev**	**Drawn By**
05	-	LB
Scale	**Paper Size**	**Sign Off**
1:20	A3	CP

© Dabinett Chartered Surveyors 2023