

Doc Name: Plaster Removal Plan Level GF South-west

Doc Reference: OTH-PUR-TH-GF-SKE-A-0585

Status: S4 Suitable for Construction


Document Type: Sketch



Purpose:	<i>To show areas requiring Terrix plaster applications</i>
Location:	<i>Ground floor</i>
Documents affected:	-
WPs affected:	<i>Specialist decoration</i>
Co-ordinated with:	
Purcell	Yes / No
Ramboll	Yes / No
Arup	Yes / No
Planit	Yes / No

Revision History:

REV.	DATE	DESCRIPTION OF CHANGE
-	29/01/2021	First Issue
01	29/03/2022	Amended for Terrix plaster application use
02	24/02/2023	Updated following site reviews

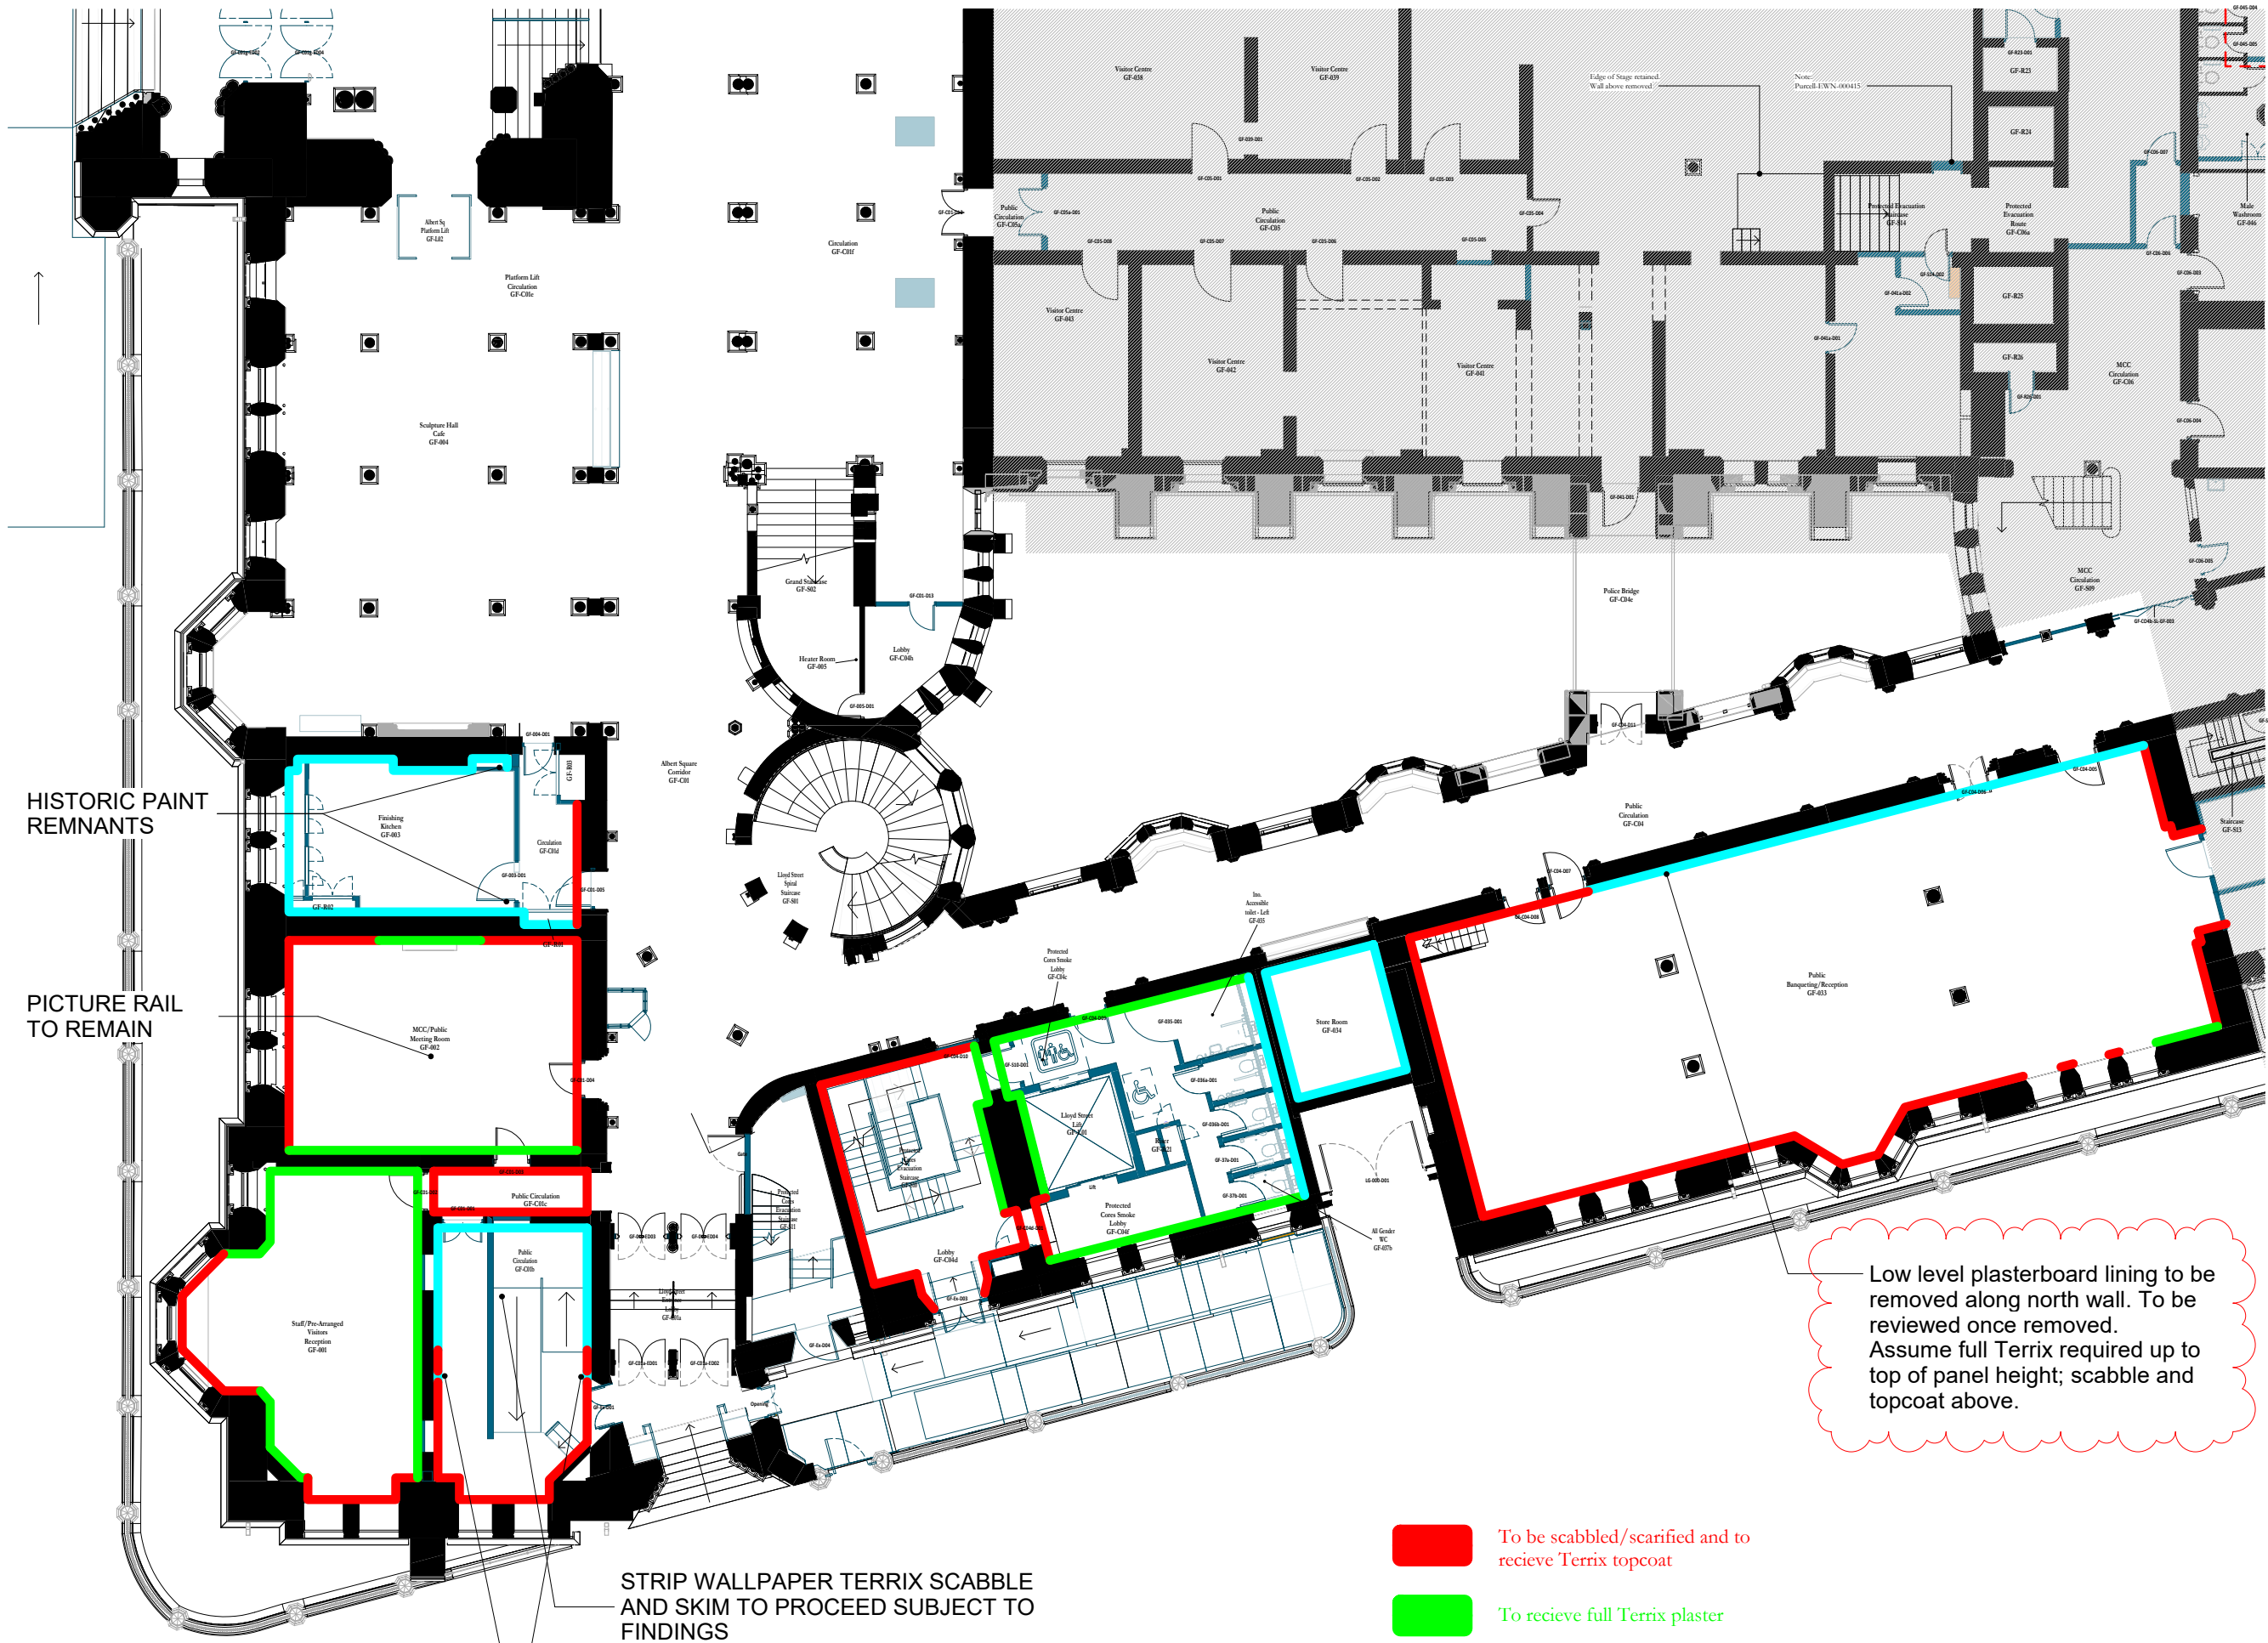

HISTORIC PAINT REMNANTS

PICTURE RAIL TO REMAIN

STRIP WALLPAPER TERRIX SCABBLE AND SKIM TO PROCEED SUBJECT TO FINDINGS

HISTORIC PAINT REMNANTS TO BE LEFT UNTOUCHED

Low level plasterboard lining to be removed along north wall. To be reviewed once removed. Assume full Terrix required up to top of panel height; scabble and topcoat above.

- To be scabbled/scarified and to recieve Terrix topcoat
- To recieve full Terrix plaster
- Leave as existing; No Terrix treatment

NB Where perimeter service boxing is located, do not scarify and skim below 800mm above floor level

Scale Bars to be used as guidance only - refer to sheet size below

1:100	1000	2000	3000	4000	5000	6000	7000	8000	9000	10000
1:200	500	1000	1500	2000	2500	3000	3500	4000	4500	5000
1:500	100	200	300	400	500	600	700	800	900	1000
1:1250	25	50	75	100	125	150	175	200	225	250

Notes:

Drawings are based on survey data and may not accurately represent what is physically present.

Do not scale from this drawing. All dimensions are to be verified on site before proceeding with the work.

All dimensions are in millimeters unless noted otherwise.

Purcell shall be notified in writing of any discrepancies.

Key Plan

02	24/02/2023	AB	MJBS	As revision clouds
01	28/03/2022	AB	MJBS	Amended for Terrix
-	29/01/2021			First Issue

ISSUE	DATE	APPROVED	DRAWN	DESCRIPTION
-------	------	----------	-------	-------------



OUR TOWN HALL PROJECT



PURCELL

Project Office, Room 308, Town Hall, MANCHESTER M60 2L1
+44 (0) 7970 097 432
www.purcelluk.com

PROJECT STATUS	RIBA STAGE 5
CLIENT	Manchester City Council
PROJECT	OUR TOWN HALL
DRAWING TITLE	PLASTER REMOVAL LEVEL GF - SOUTH WEST
SIZE & SCALE	A1: 1 : 100
DRAWING STATUS	FOR CONSTRUCTION
JOB NUMBER	236959
DRAWING NO.	OTH-PUR-TH-GF-SKE-A-0585
REV	02

© PURCELL 2019. PURCELL IS THE TRADING NAME OF PURCELL ARCHITECTURE LTD.