
Scale (1:100)

Existing Front Elevation

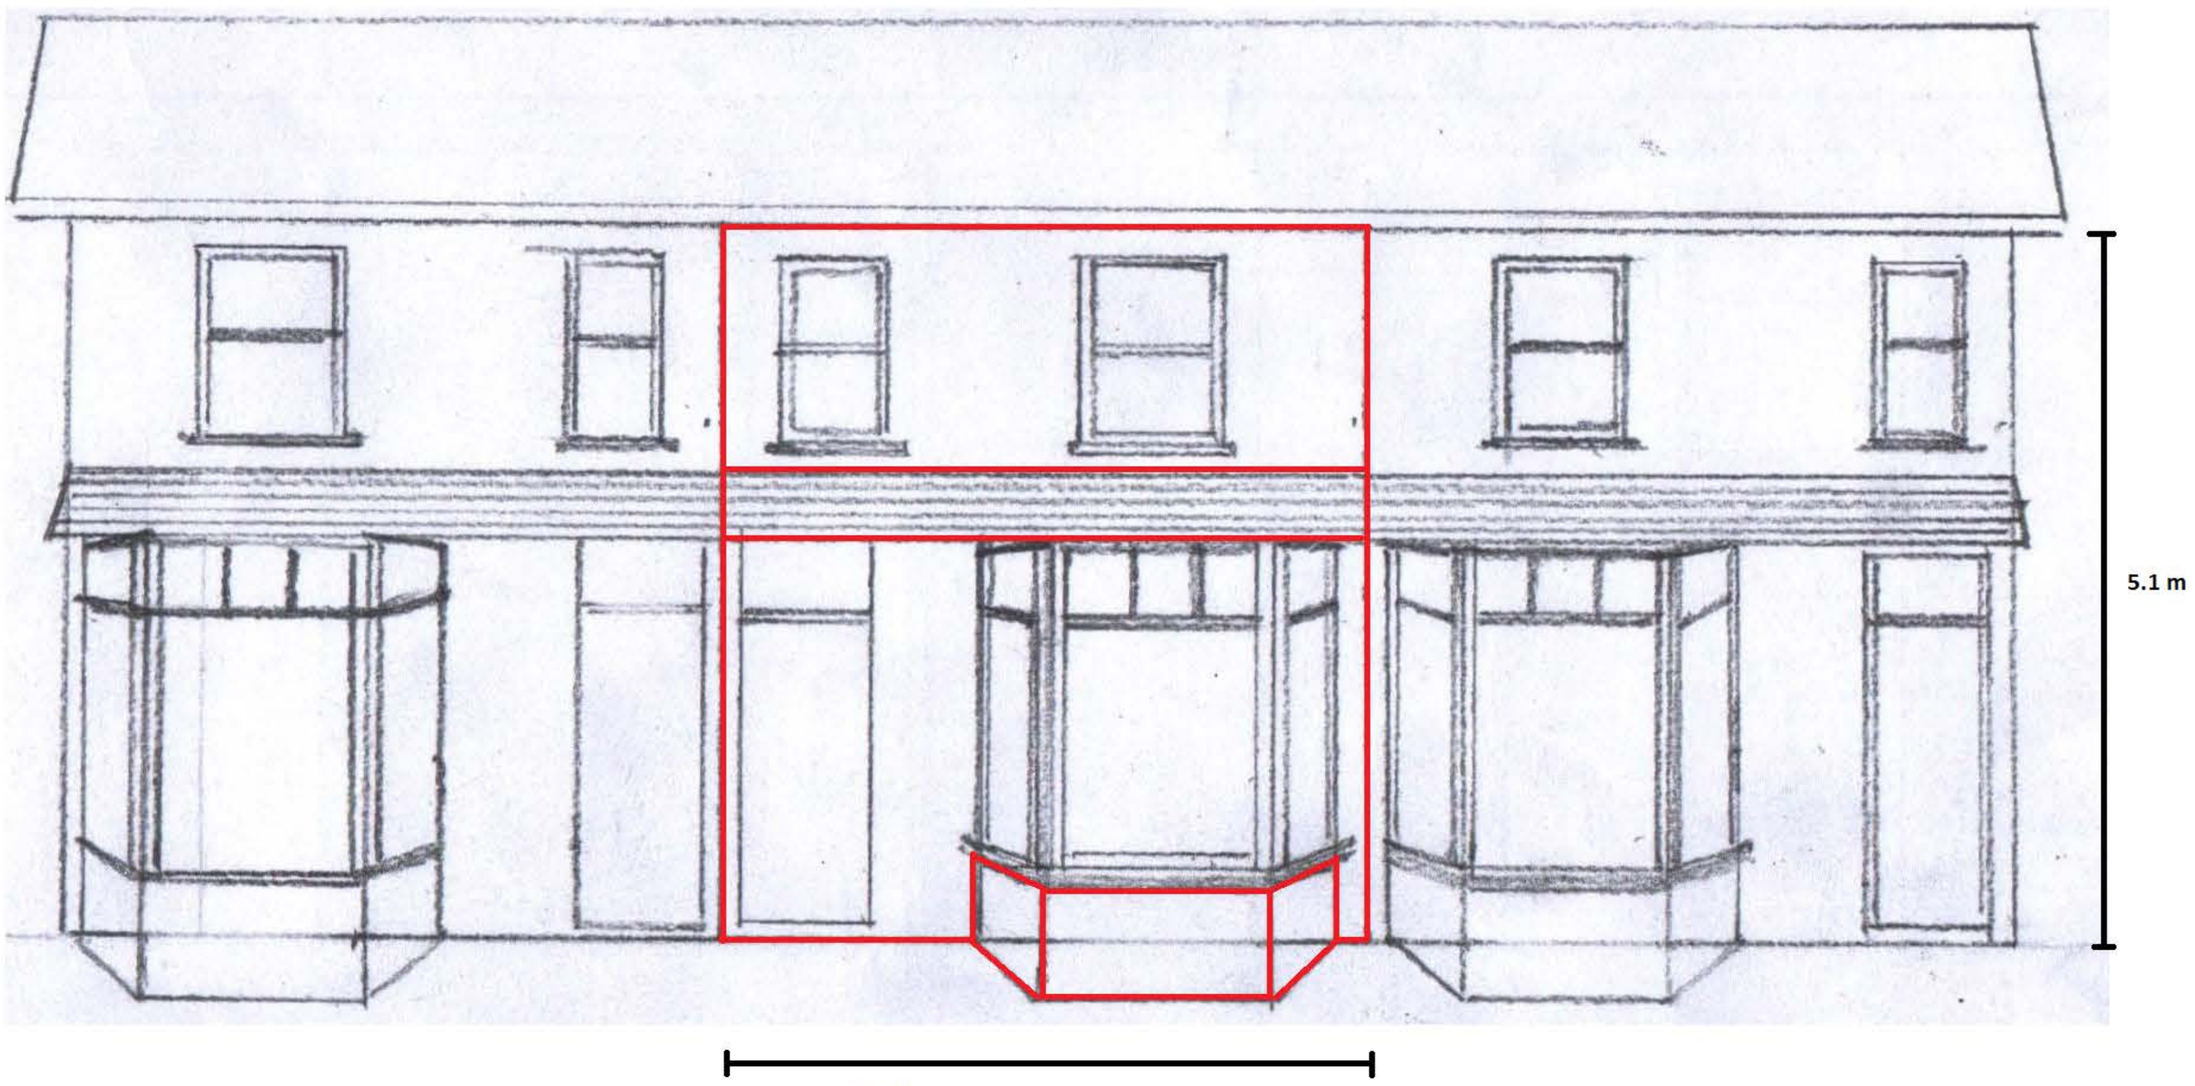


Proposed Front Elevation




90 mm EPS board with render finish

Scale (1:100)


Existing Back Elevation

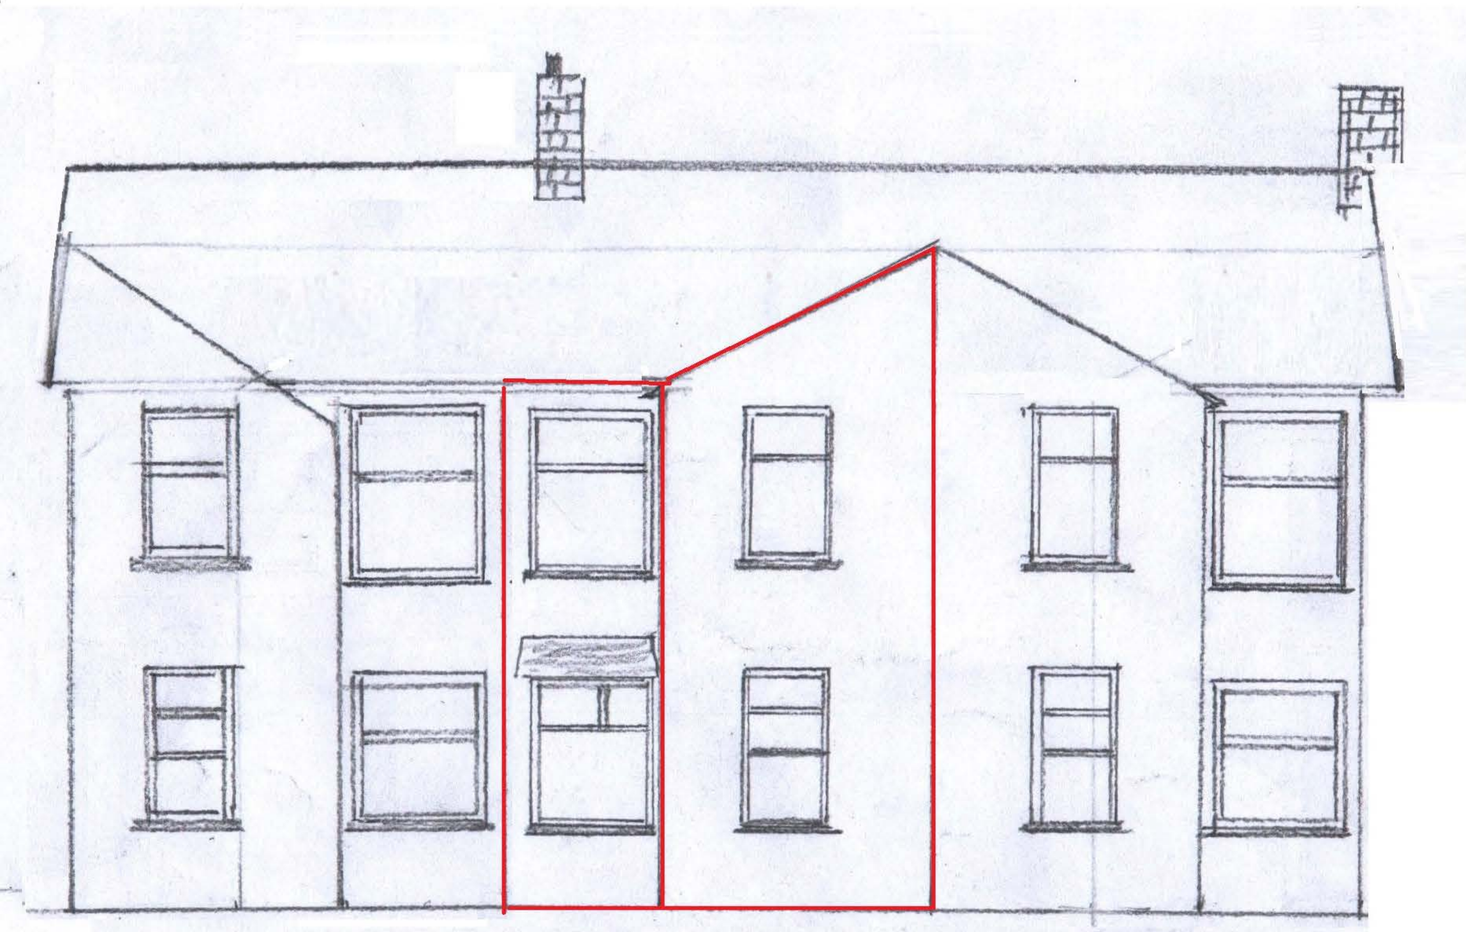


Existing Back elevation extension side

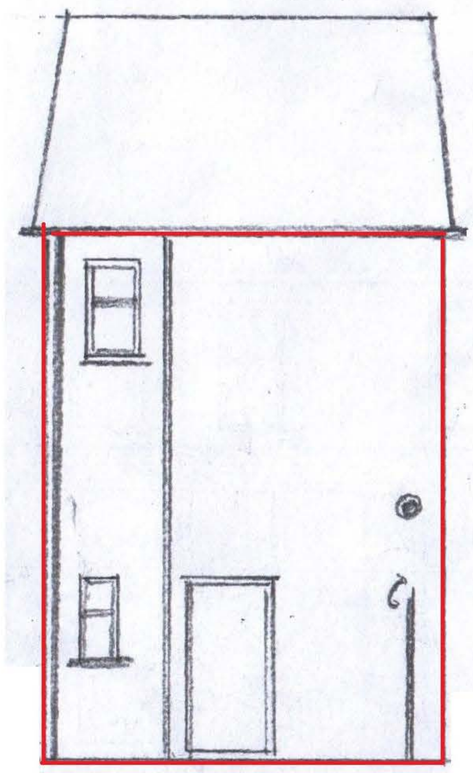

Proposed Back Elevation

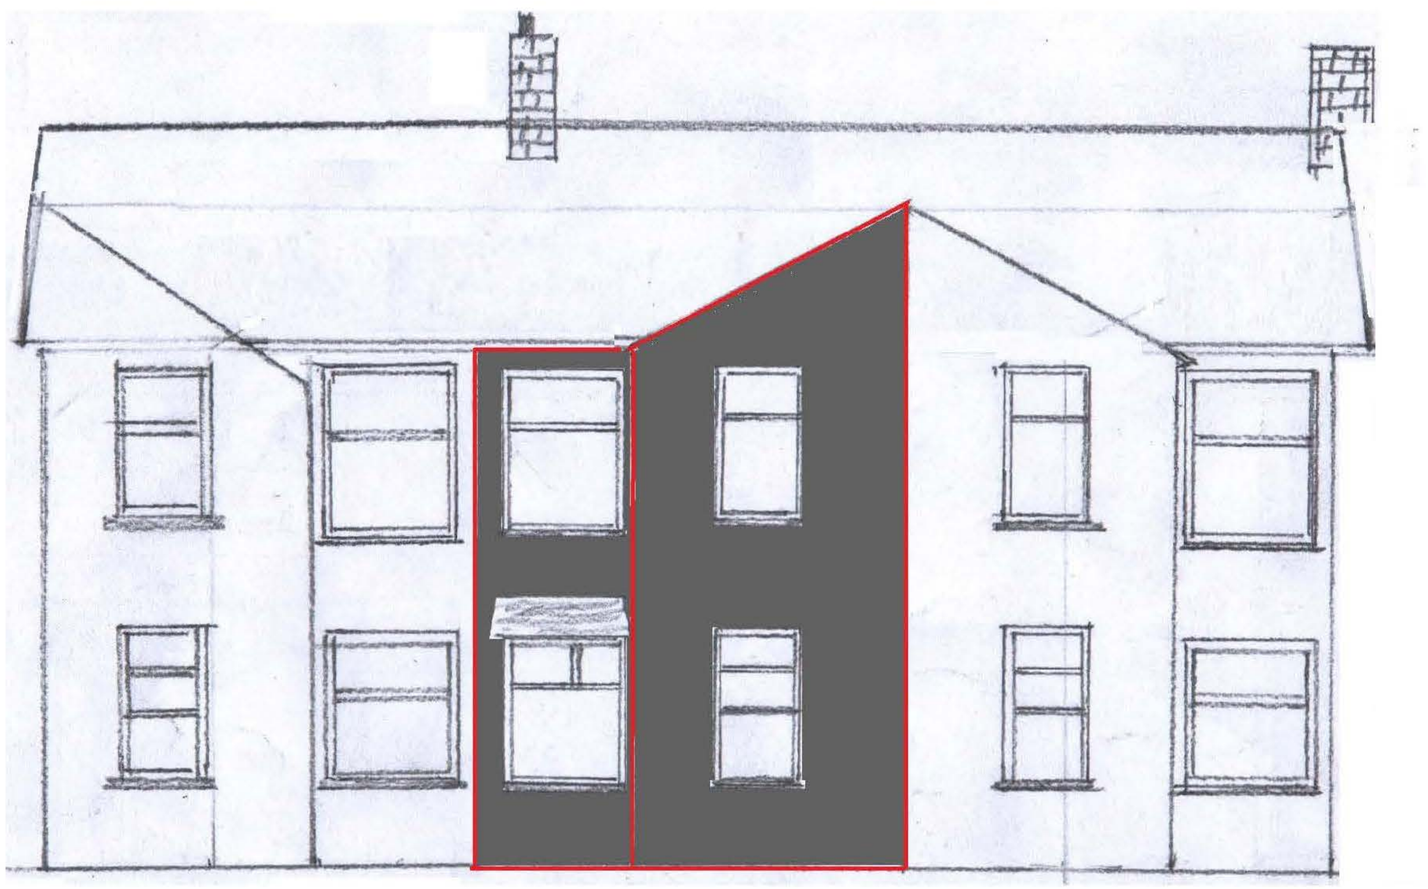

Poposed Back Eleavtion Extension Side

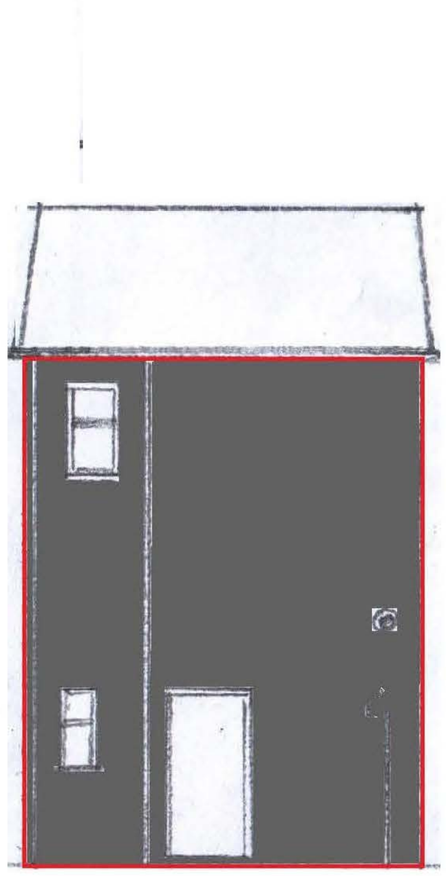

90 mm EPS board with render finish