


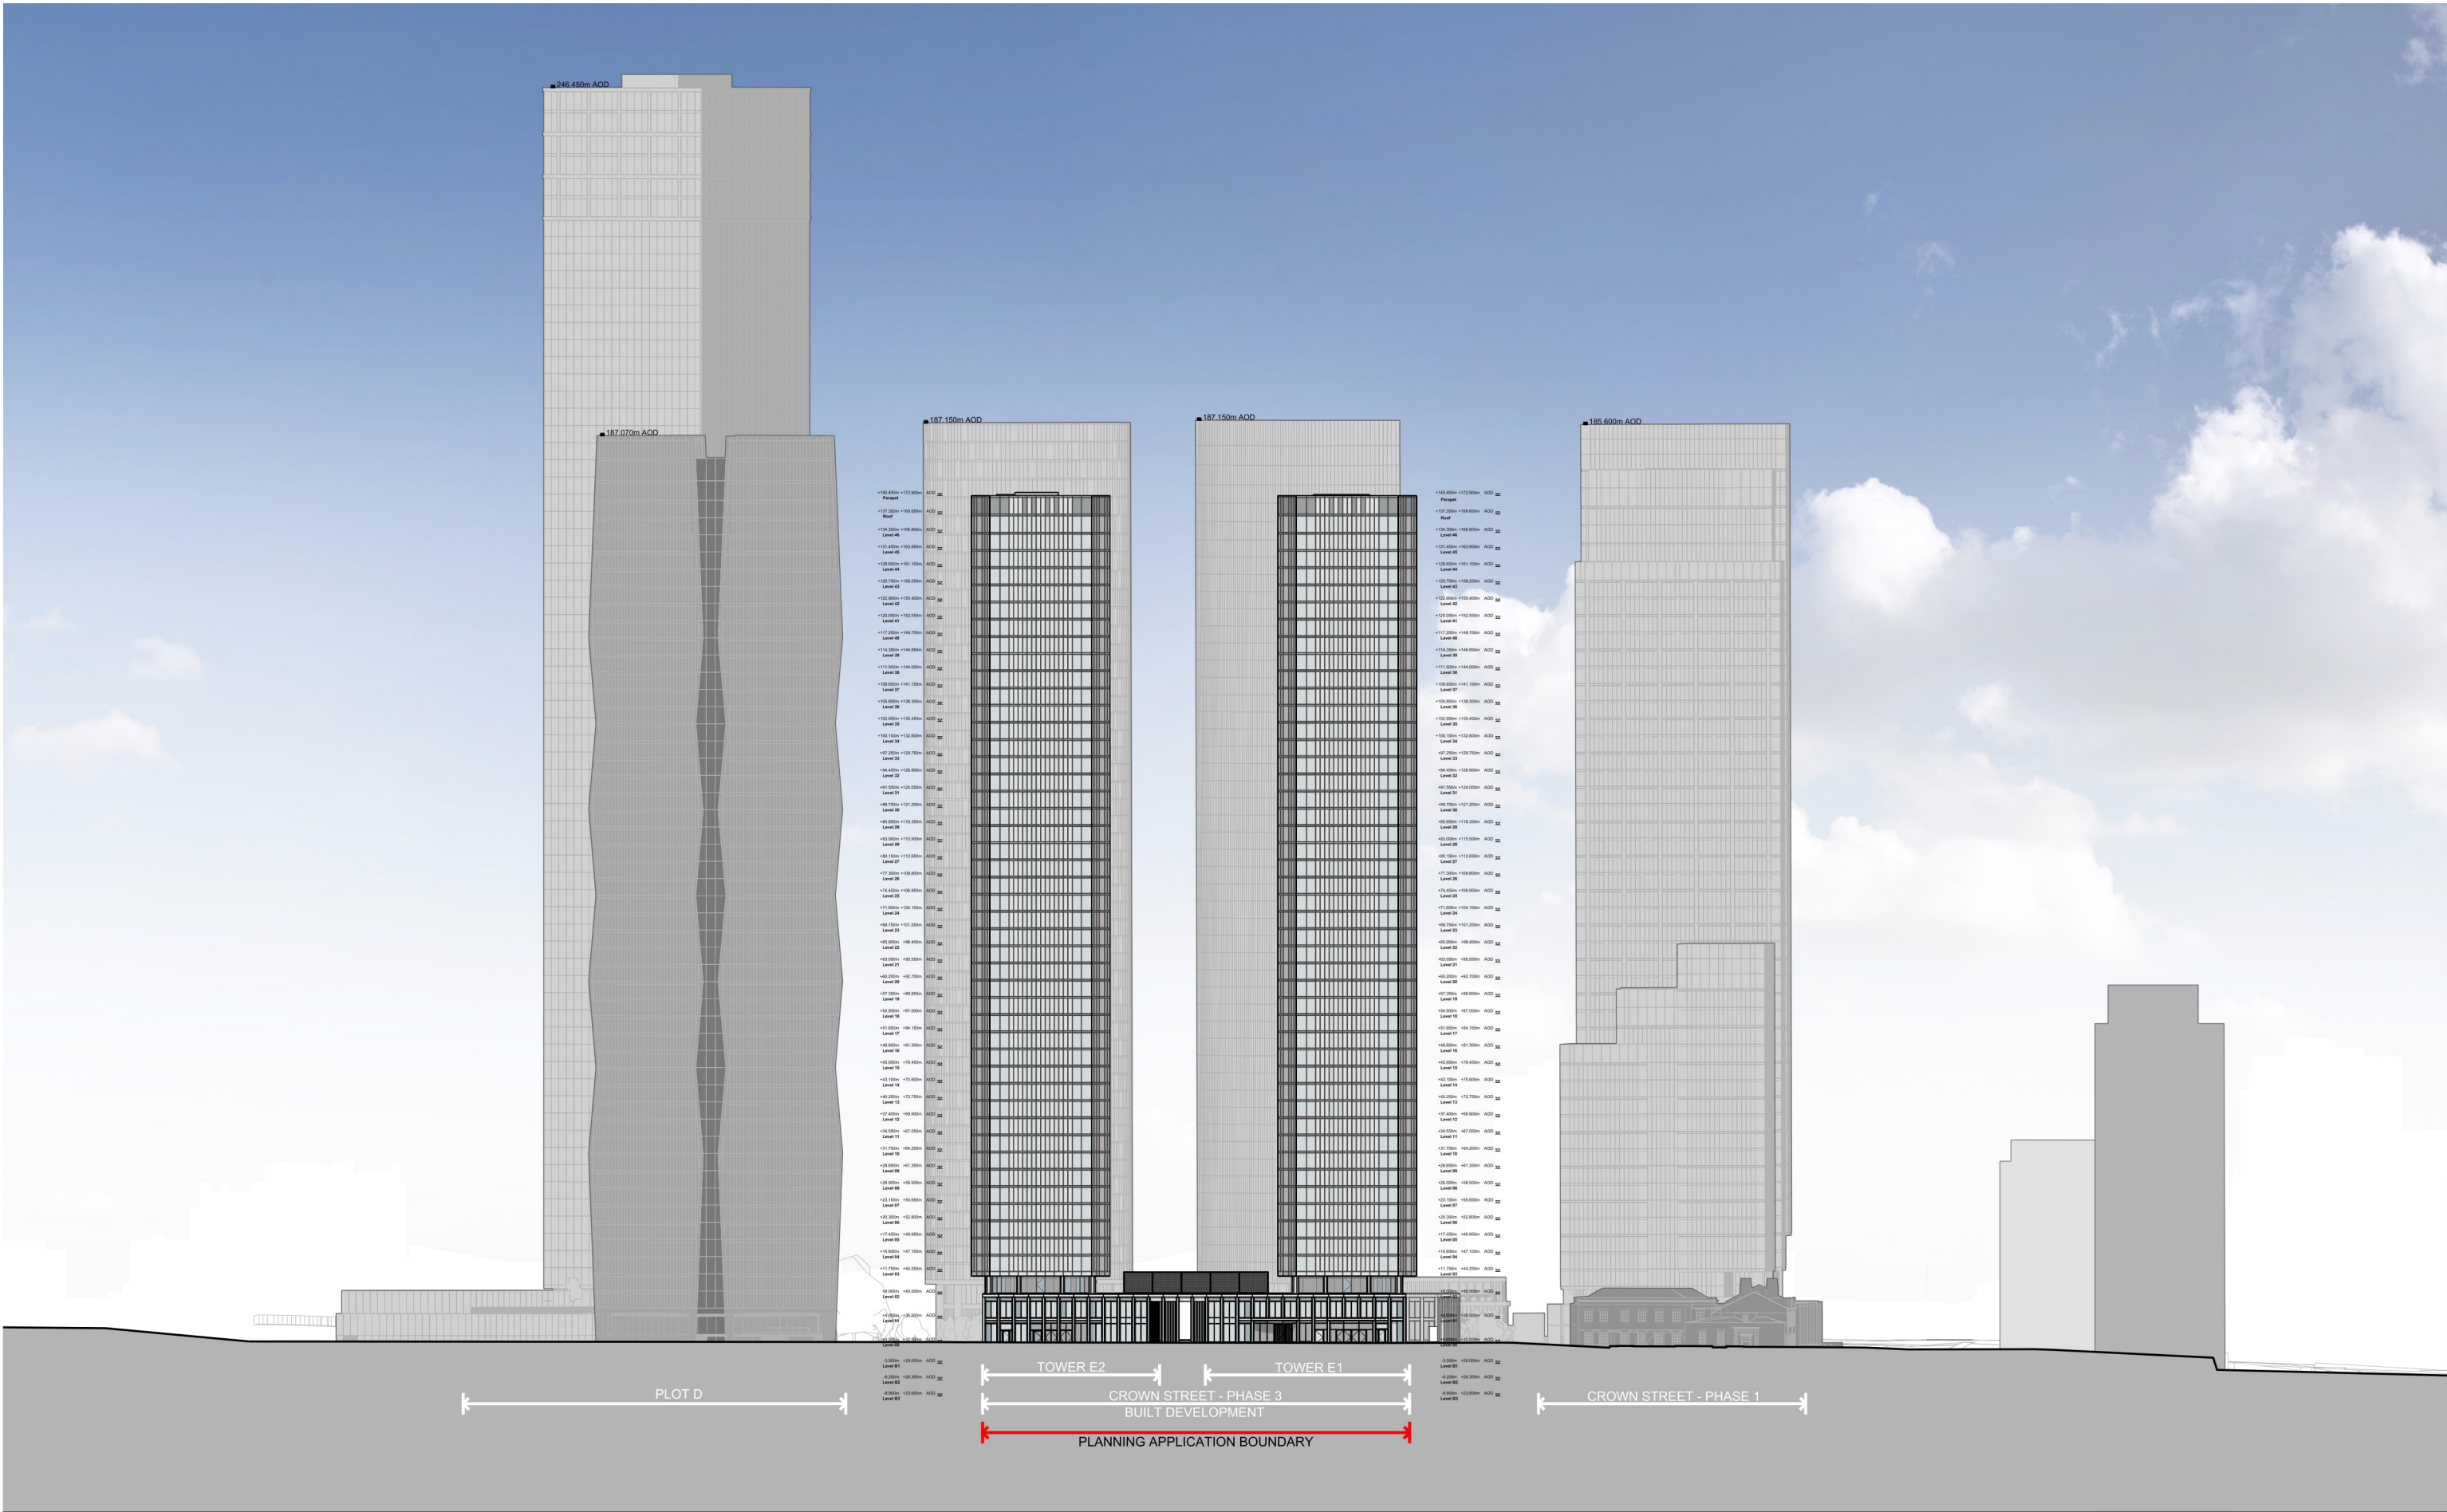


This drawing is copyright
Do not scale off dimensions.
All dimensions to be checked on site by contractor.
Contractor to report any dimensional discrepancies,
errors or omissions prior to commencing on site.

NOTE:

NORTH

Rev	Date	Description
X01	20.04.2023	Planning Issue
X 02	19.02.2024	Podium louvers concealed with anodised perforated screens

Key Plan

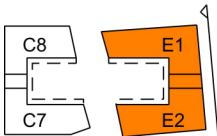

Project Title
Crown Street Phase 3
Manchester

Status
Planning

Drawing Title
Zone 1
Contextual Elevation - East
Owen Street

Job No
10418

Scale
1:1000@A3

Drawing No
Z1-SHP-G100-EL-XX-B5D803

Revision
X02

simpsonhaugh

MANCHESTER
Riverside, 4 Commercial St
Manchester M15 4RQ
+44 (0)161 835 2345
www.simpsonhaugh.com

LONDON
5-8 Roberts Place
London EC1R 9BB
+44 (0)20 7549 4000
mail@simpsonhaugh.com