
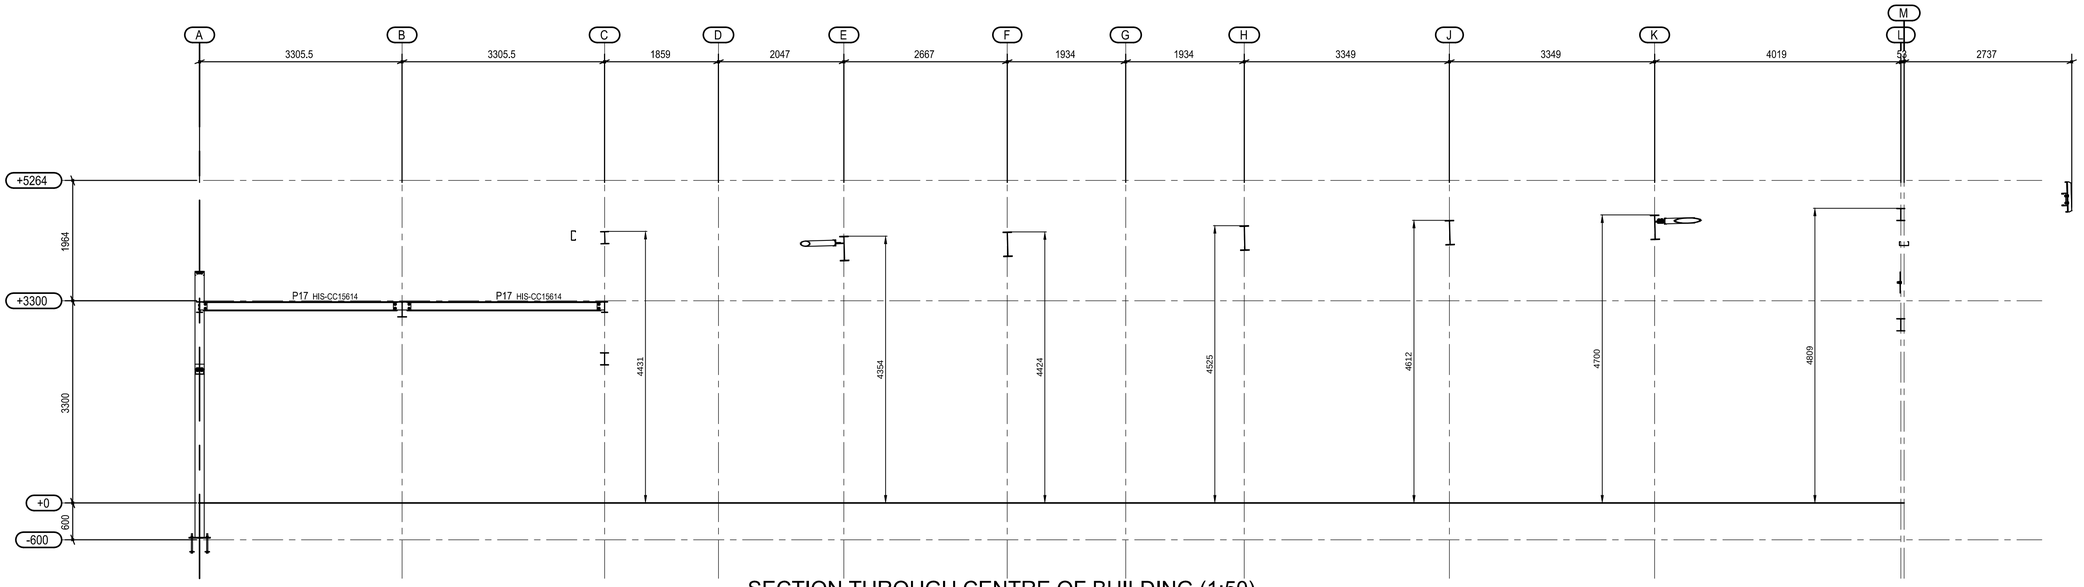



SECTION THROUGH CENTRE OF BUILDING (1:50)

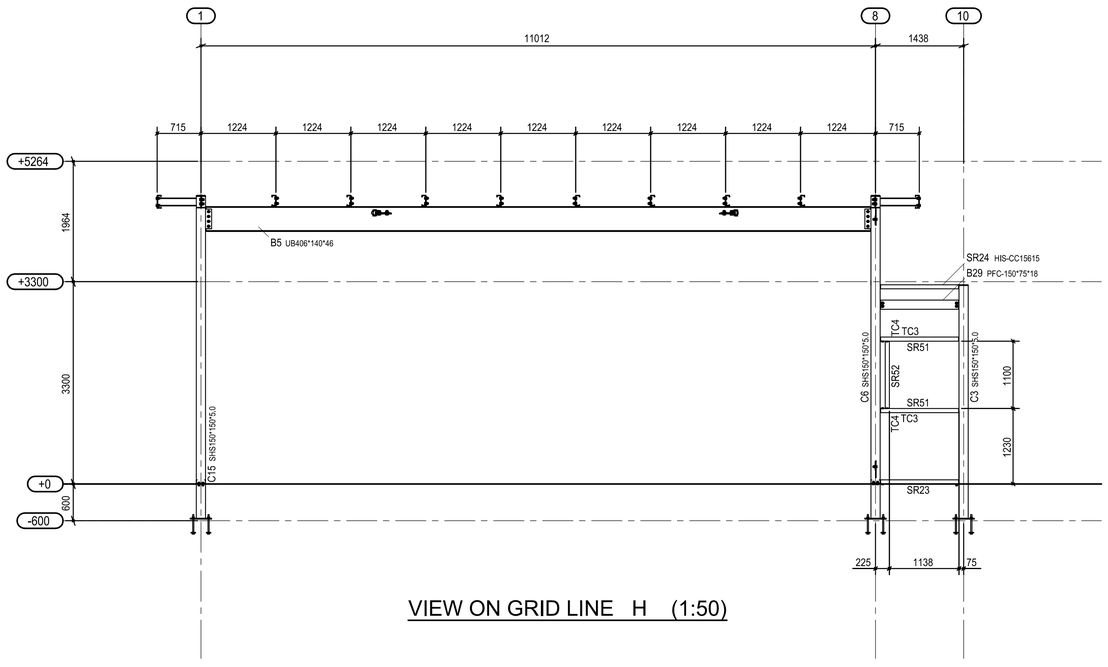


VIEW ON GRID LINE H (1:50)

## NOTES

A1

FOR GENERAL NOTES SEE DRG. No. 1747-4/5

| Rev. | Description | By | Date |
|---|---|---|---|
| A | DETAILS REVISED TO LATEST ARCHITECTS DETAILS | NC | MAY 24 |

Client
CHICKEN CABINS LTD.

Site address
KFC DRIVE THROUGH
SECTION OF TESCO CAR PARK
ALTRINCHAM ROAD, BAGULEY.
MANCHESTER, M23 9TJ.


Stevenson Calam Associates
CONSULTING ENGINEERS
ORNHAMS HALL, BOROUGHBRIDGE,
NORTH YORKSHIRE. YO51 9JH.
Telephone (01423) 530999
Facsimile (01423) 520028
Email: stevenson.calam@btconnect.com


Title
SECTION THROUGH BUILDING
& VIEW ON GRID LINE 'H'

| Project Manager/ Checked | Drawn By | Scale | Date |
|---|---|---|---|
| GS | NC | AS SHOWN | FEB. 2022 |

Drawing Number: 1747-4/8

Rev.: A