Eave height	3.80m
Ridge height	4.76m
Length roof beam	2.81m
Bay distance	5m

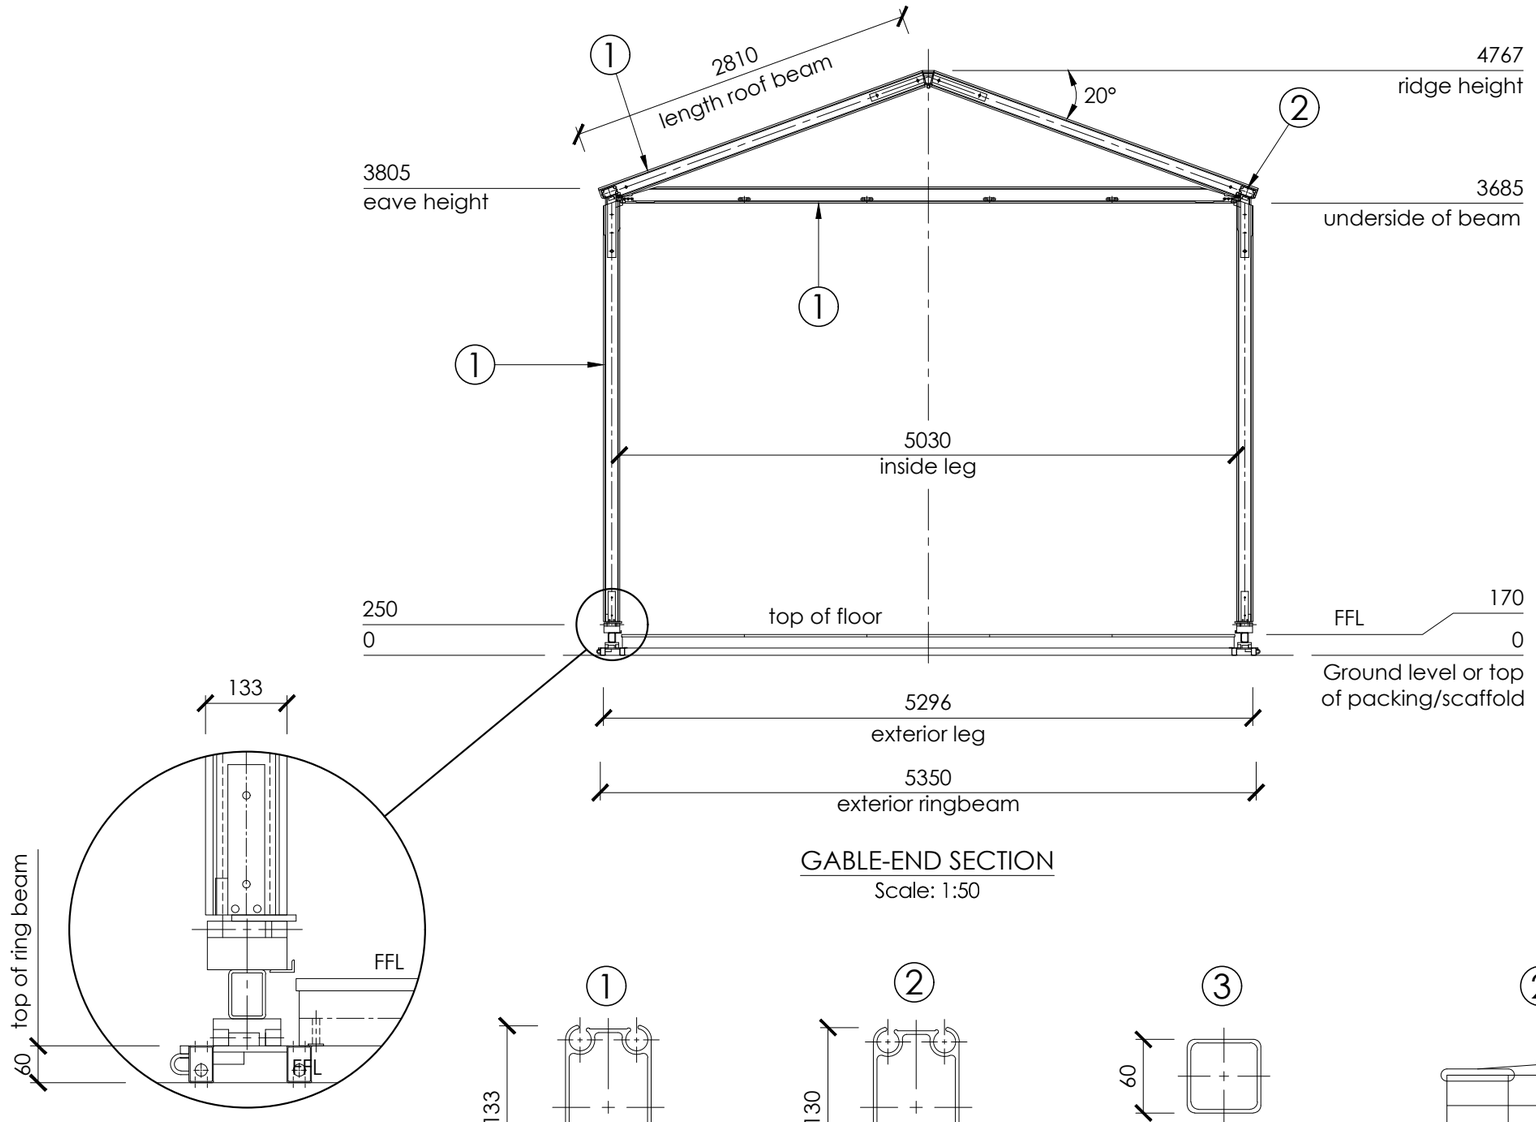

GABLE-END SECTION
Scale: 1:50

LEG & ROOF TRUSS
GABLE HORIZONTAL
RIDGE PURLIN

EAVE PURLIN

INTER PURLIN

SUPPORT DETAILS
Scale: 1:5

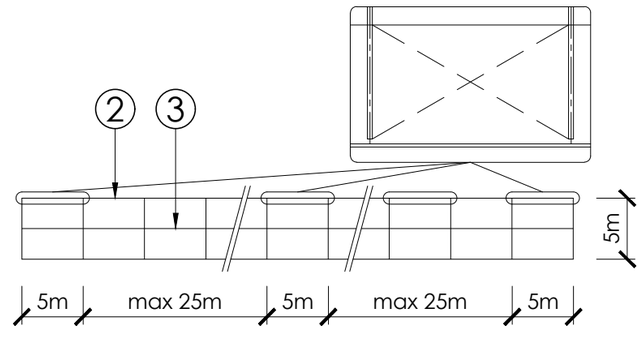

WIND BRACINGS
Scale: 1:500

arena STRUCTURES

Drawing Title

5M ALU HALL
3.8M EAVE HEIGHT
GABLE SECTION
DETAIL

Customer

REV	DATE	AMENDMENTS

Needingworth Road
St. Ives
Cambridgeshire PE27 3ND
Tel : 01480 468888
Fax : 01480 462888

Drawn	Julie S	Date	Drawing Number	Rev
Scale	1:50@A3	Checked	5M x 3.8M Detail	